
Location Plan

Site Address: **St Kentigerns Rc Primary School, Bethnall Drive, Manchester, M14 7ED**

PlanningPortal

Date Produced: **27-Mar-2024**

Scale: **1:1250 @A4**

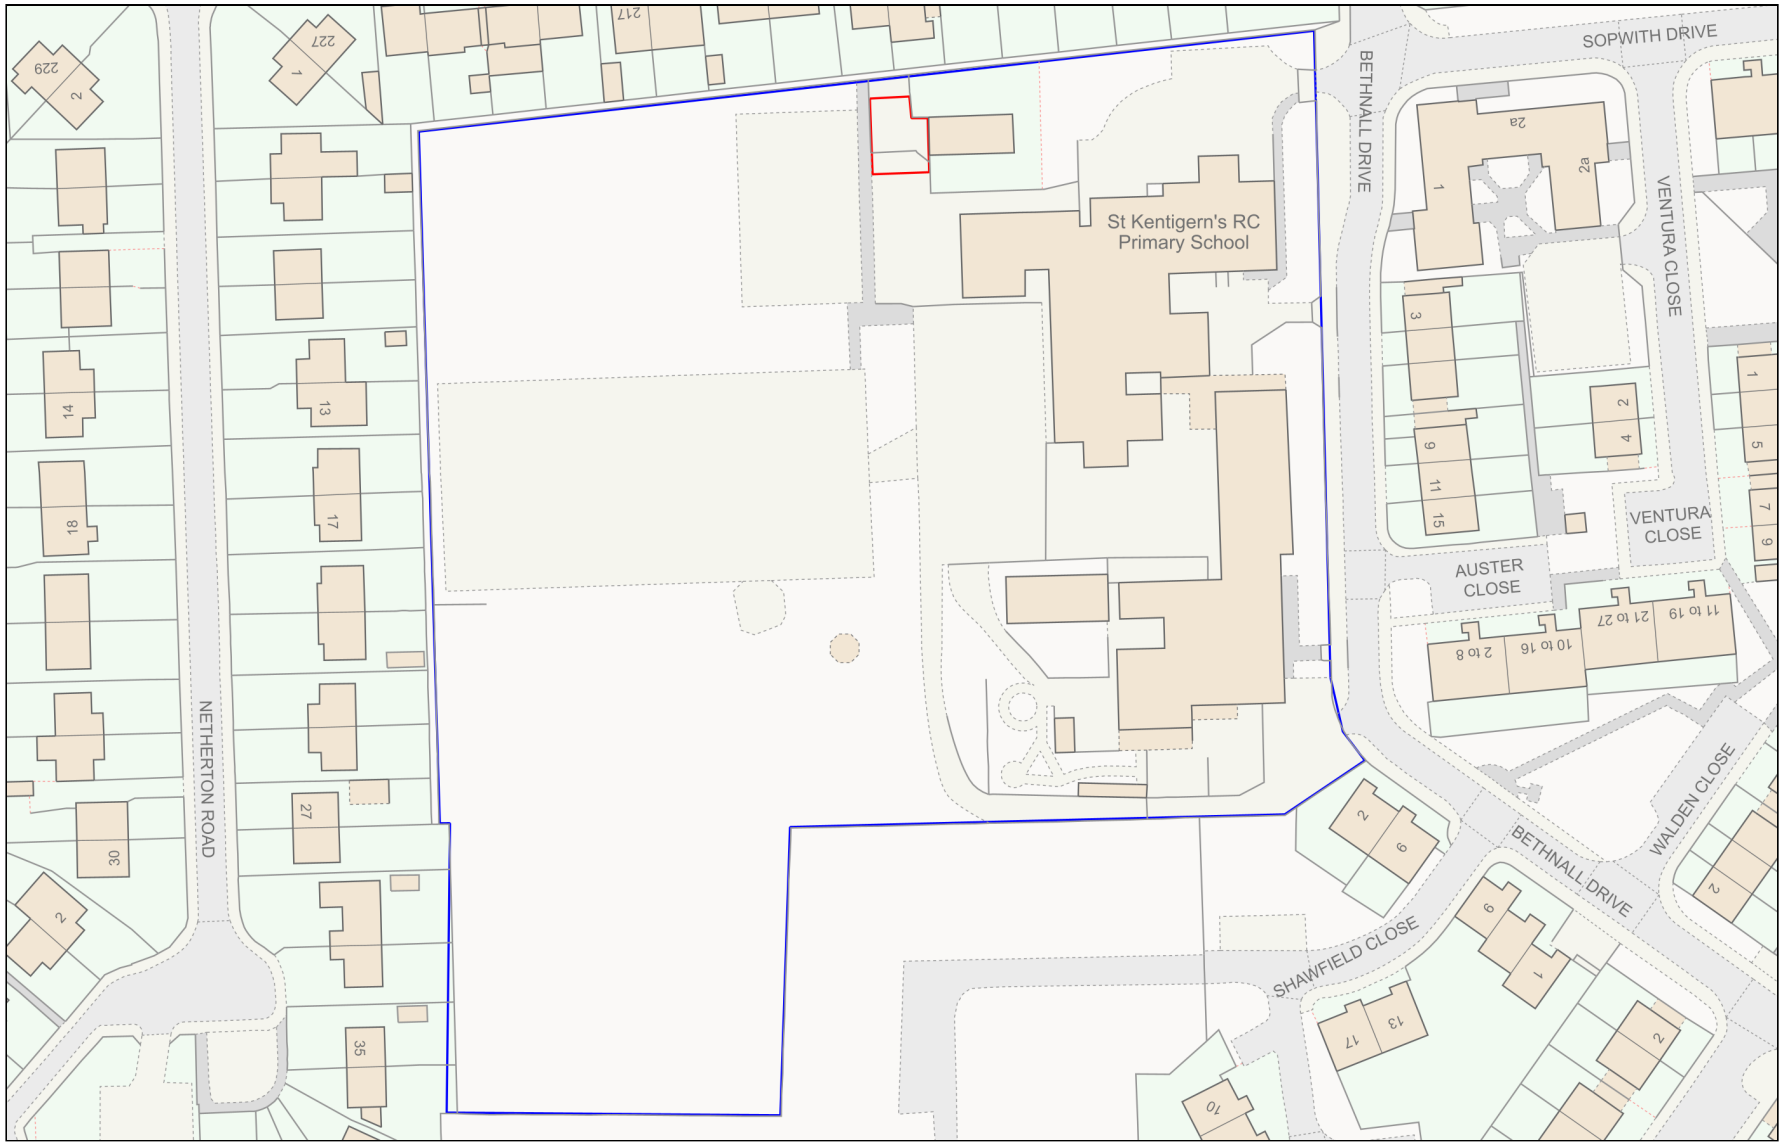

Planning Portal Reference: **PP-12925633v1**

Powered By TerraQuest

© Crown copyright and database rights 2024 OS 100042766