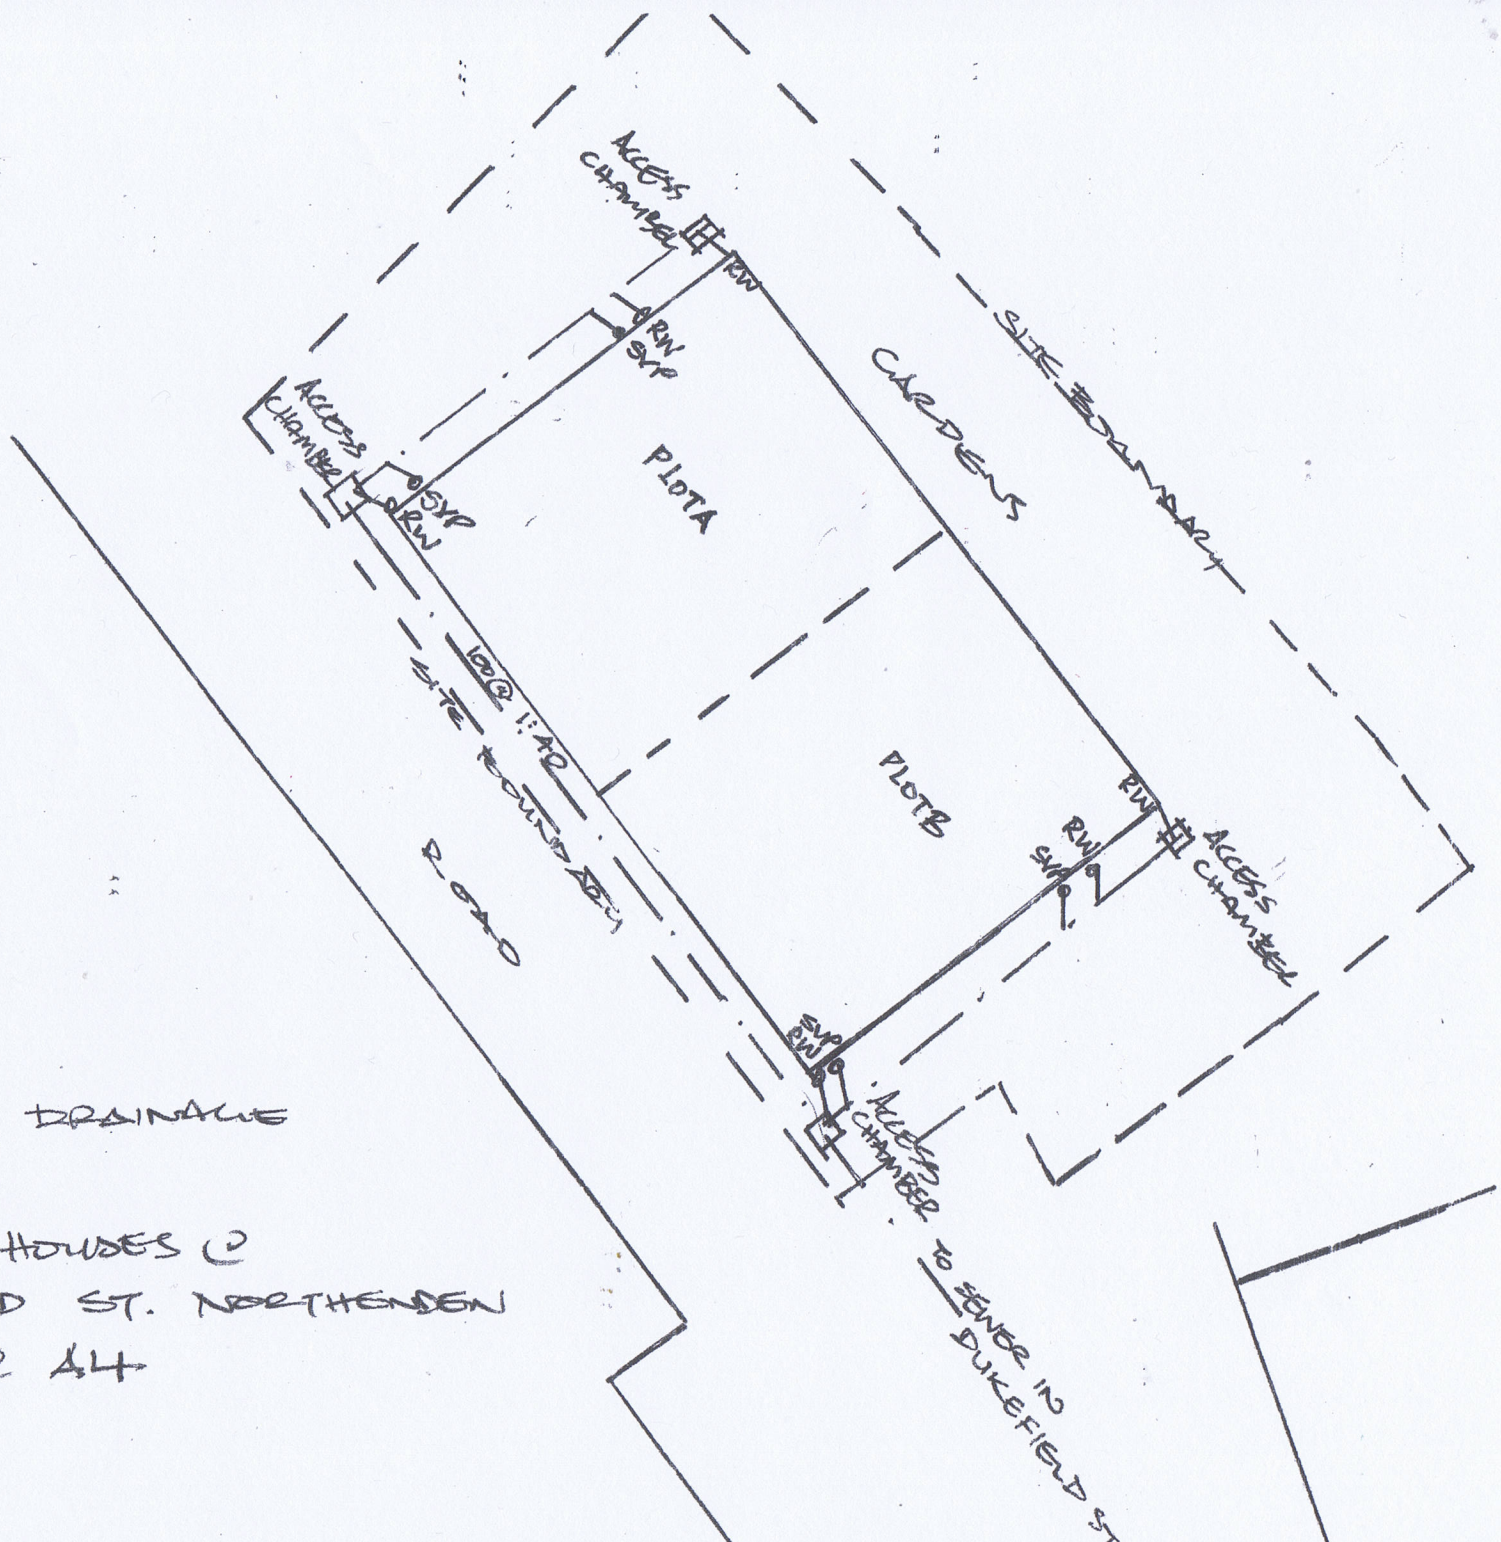


SCHEMATIC DRAINAGE LAYOUT
PROPOSED HOUSES @
DUKEFIELD ST. NORTHENSEN
1:100 @ A4