

BRAND NAME
JO MALONE LONDON

PROJECT NAME
JML_FSS - MANCHESTER

DRAWING TITLE
GROUND FLOOR
ELEVATION 3

DRAWING NUMBER
ID1068595705 20

DATE
19/12/23

REVISION NO.
G

DRAWN BY
ADE SHOKUNBI


SCALE
1:55@A3

REVISION NOTES

REVISION NO. G
DATE: 18/07/24
REQUESTED BY: XXXXX
DESCRIPTION:
(1)

REVISION NO. X
DATE: XX/XX/XX
REQUESTED BY: XXXXX
DESCRIPTION:

REVISION NO. X
DATE: XX/XX/XX
REQUESTED BY:
DESCRIPTION:

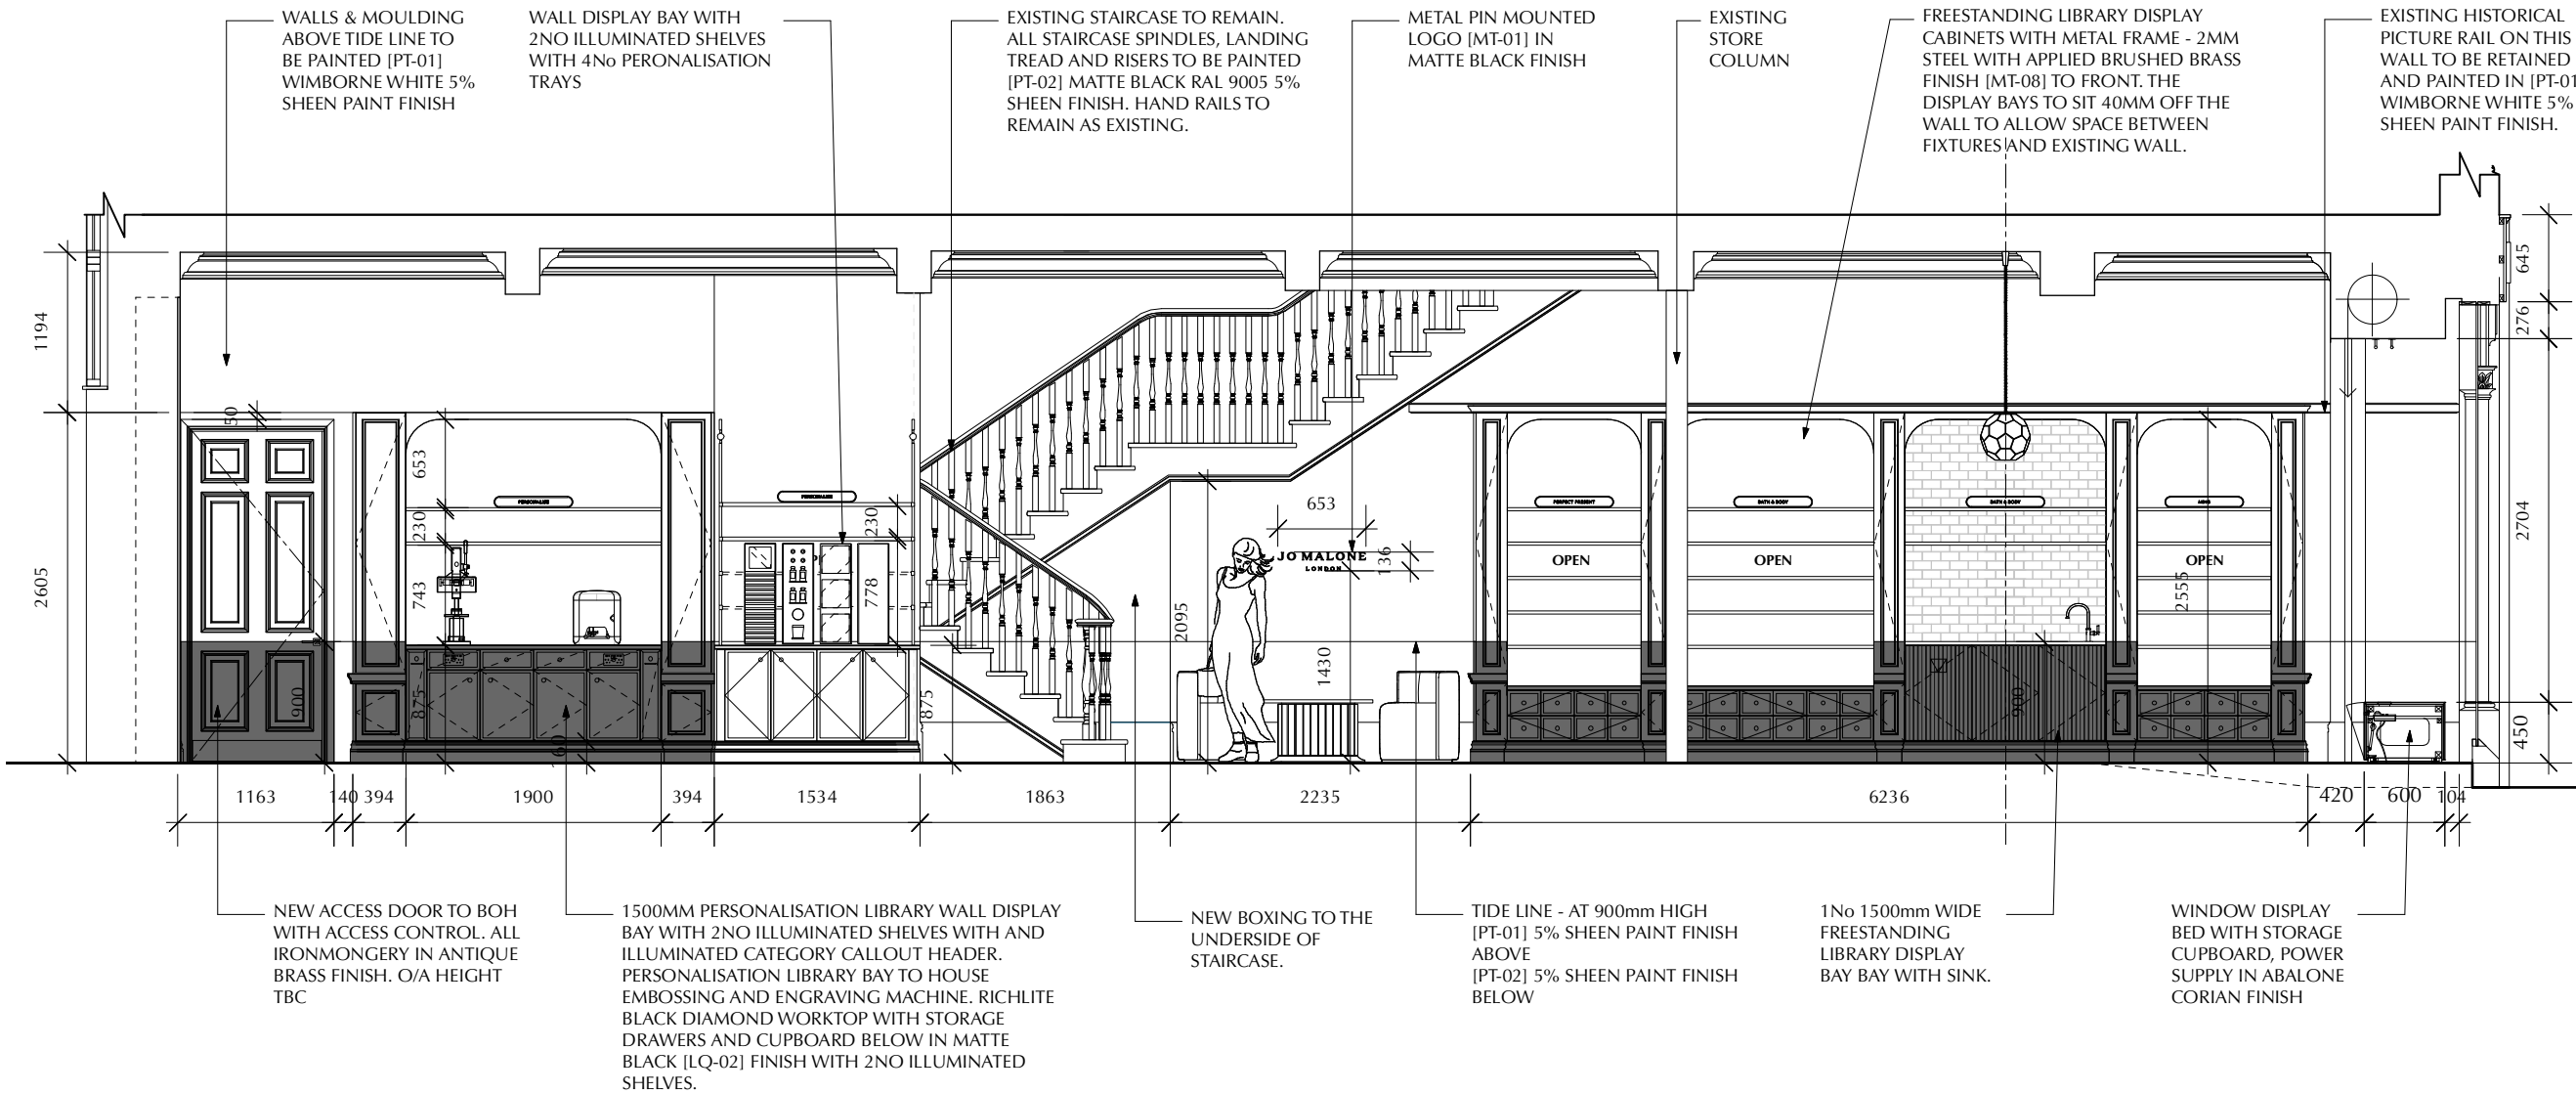

20

Ground Floor Elevation 3
Scale: 1:55

0 1 2 3 4 M