


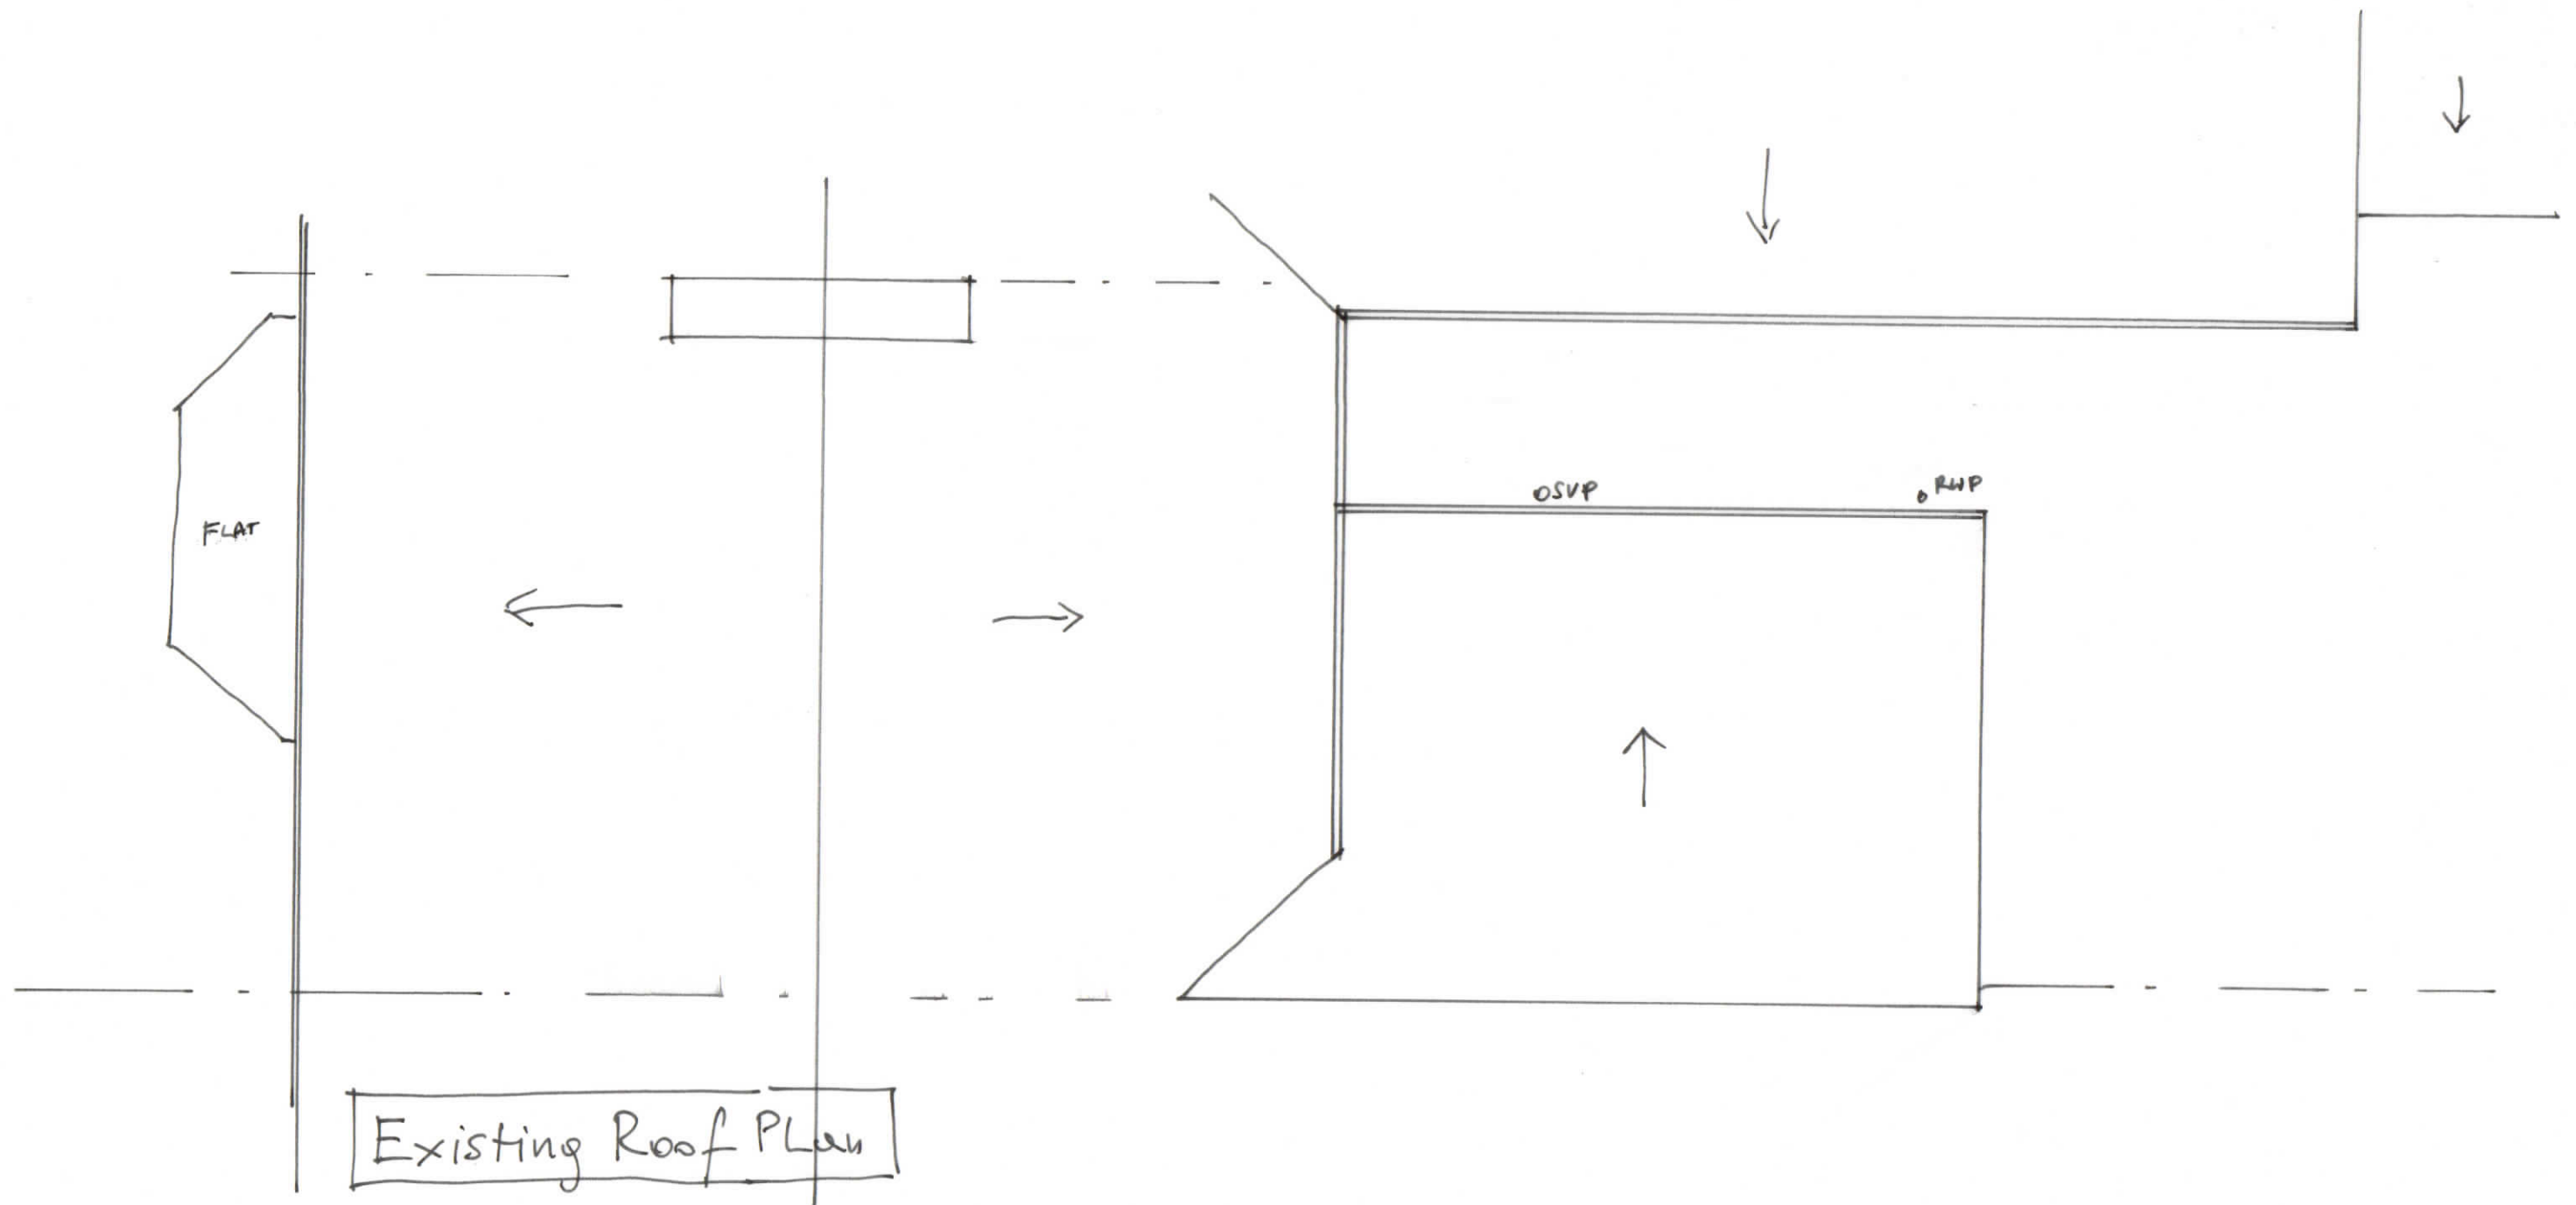

©Pride Rd. Ltd. 2016. All rights reserved. This drawing must not be reproduced without permission. Do not scale from this drawing. All dimension are in millimeters unless otherwise stated. Any discrepancies should be reported to the Architect. NB. Contractor must check and confirm all dimensions on site prior to manufacture. Concept design drawings are not suitable for planning applications or Building Regulations applications. Client and Contractor to ensure that structural design has been approved by a Building Inspector and works in general to be approved by a Building Inspector.

Client: Dominic Hovington 36 High Lane, Chorlton, Manchester, M21 9DZ			Project: Planning Application		
Scale @ A3	Date:	Job no:	Drawn:	Drawing No.	Revision:
1:50	23/07/2024	M563	MH	3	-