COPYRIGHT OF ATELIER MB LTD
DO NOT SCALE FROM THIS DRAWING
DIMENSIONS TO BE CHECKED ON SITE

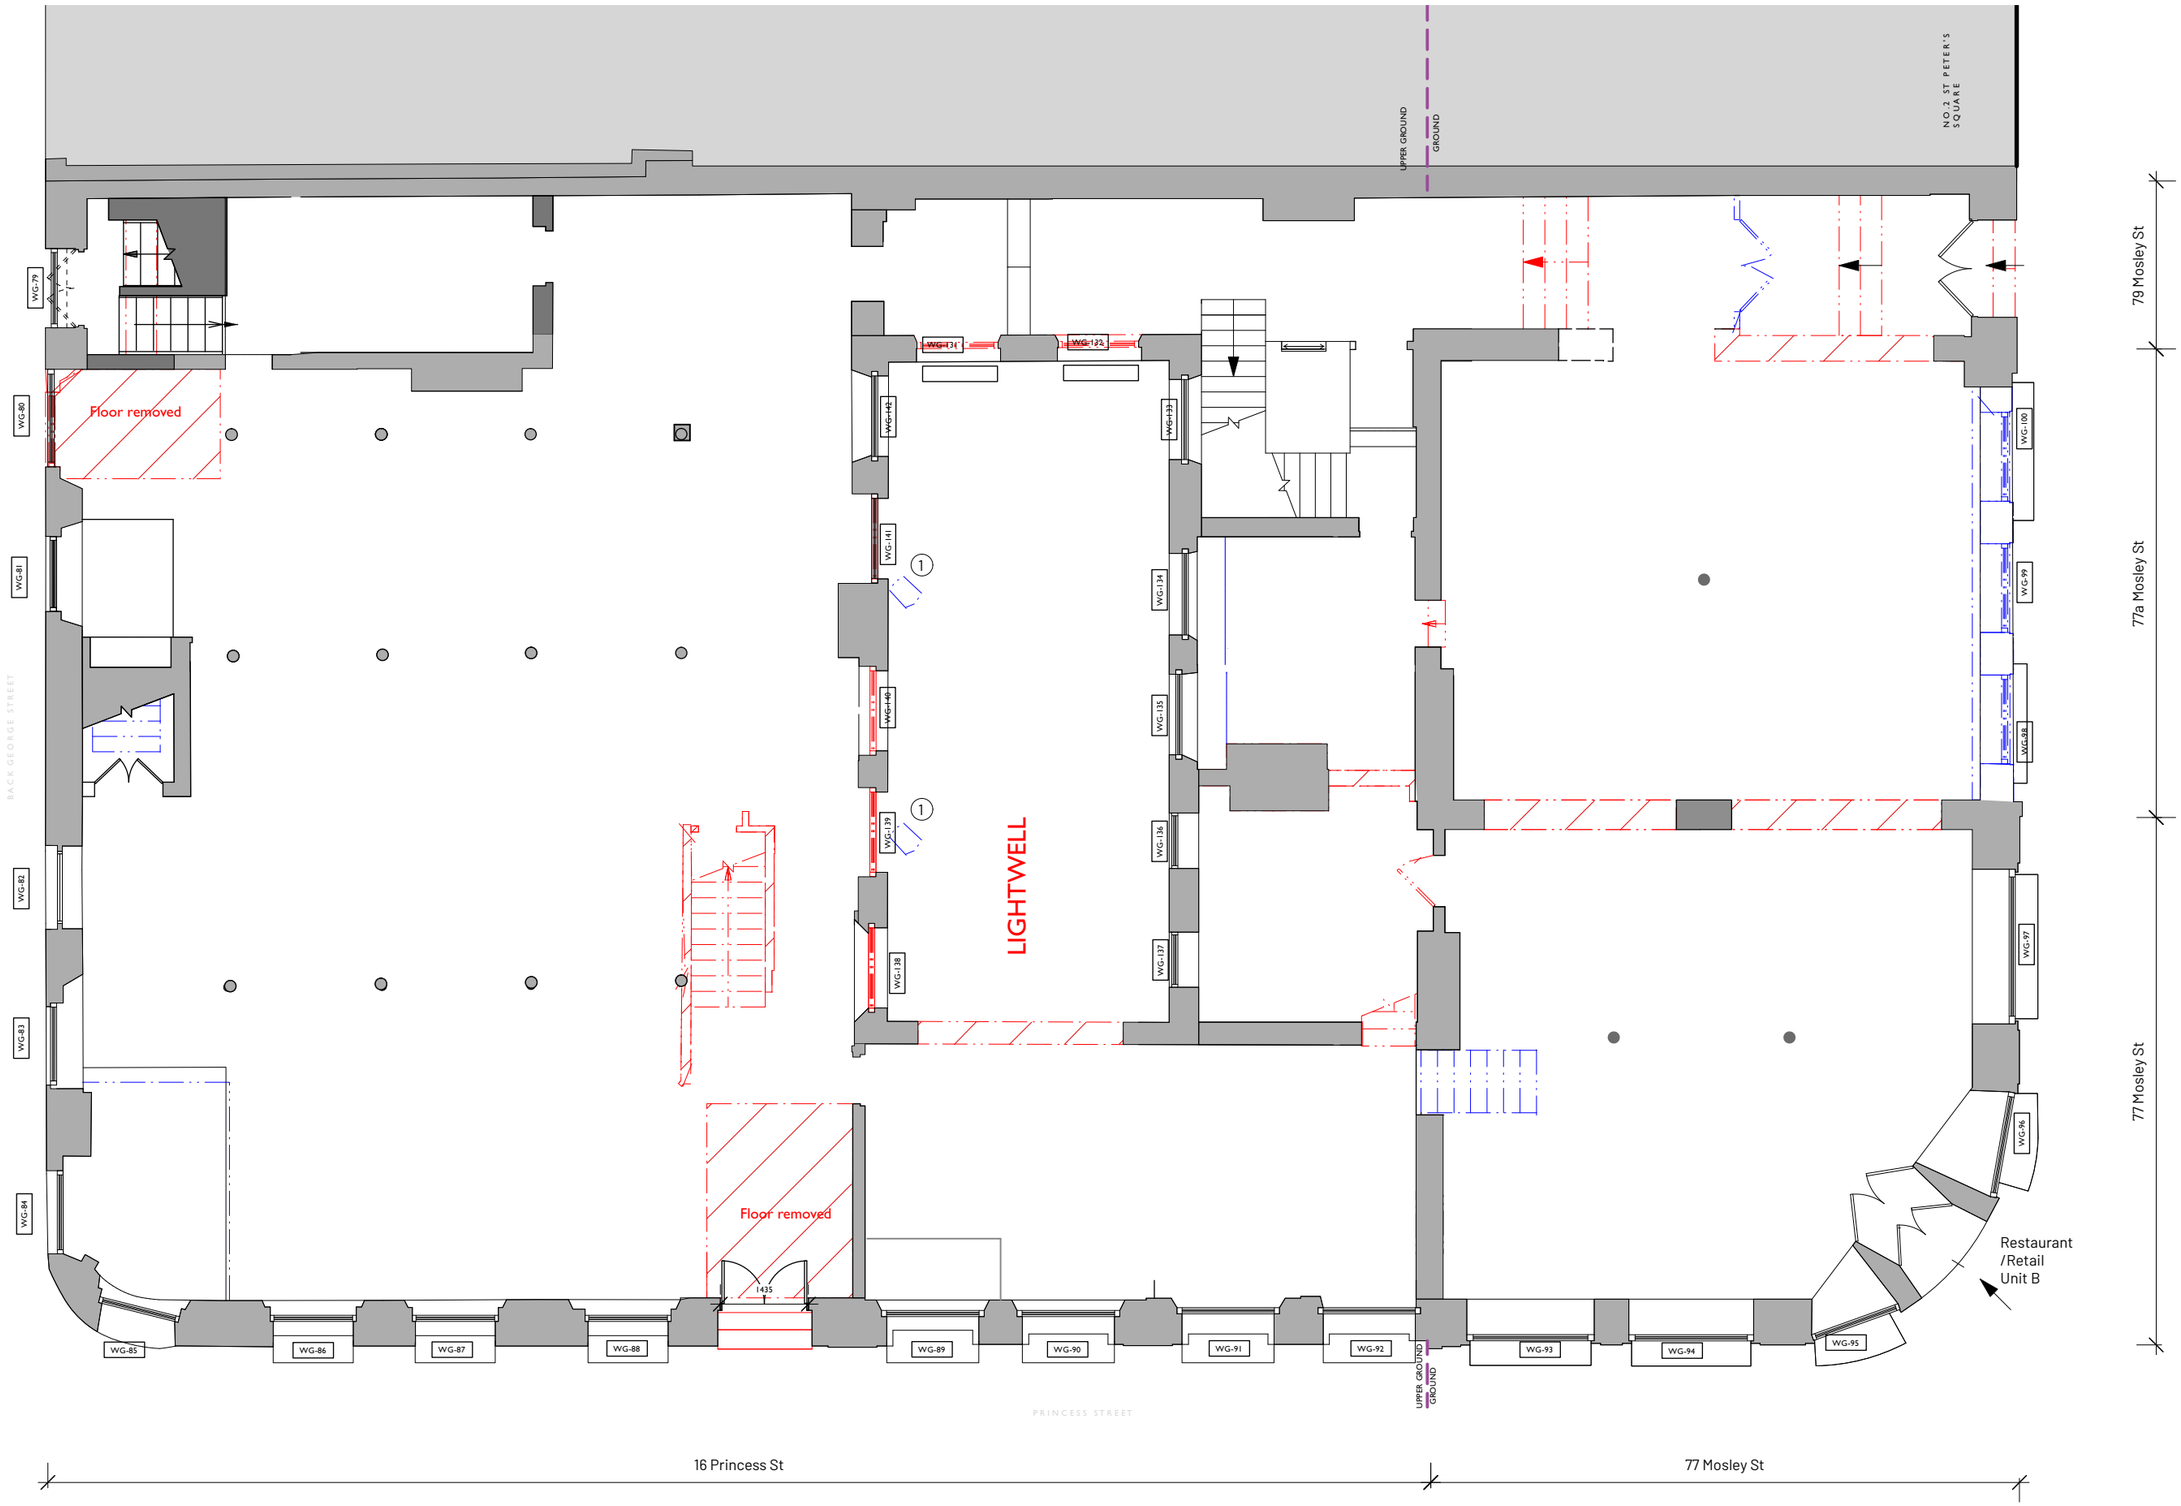

KEY

Historic Fabric to be Removed

Non-Historic Fabric to be Removed

Notes

1. Existing full height ducts to be removed.

Rev	Note	DRN	CHK
F 27/06/24	Ducts relocated, WCs relocated, hoist and chimney breast reinstated.	RG	HW
E 30/01/2024	Updated following layout change	RG	
D 03/08/2023	Existing ducts shown to be removed.	HW	HW
C 25/05/2023	Title block amended	RG	
B 04/05/2023	Opening created	RG	
A 10.03.23	Lift shaft stair updated	RG	

77-79 Mosley St, Manchester

Ground Floor Strip-Out Plan

scheme	1995
drwg no.	**P(111)**
revision	F
scale	1:100 @ A3
date first drawn	Feb 19
drawn	HC

SK *sketch* ***E*** *existing* ***P*** *proposed* ***T*** *tender* ***C*** *construction* ***FI*** *final issue*

www.ateliermb.co.uk
t 0161 236 0051
e architect@ateliermb.co.uk

Atelier MB
Urban Architects