
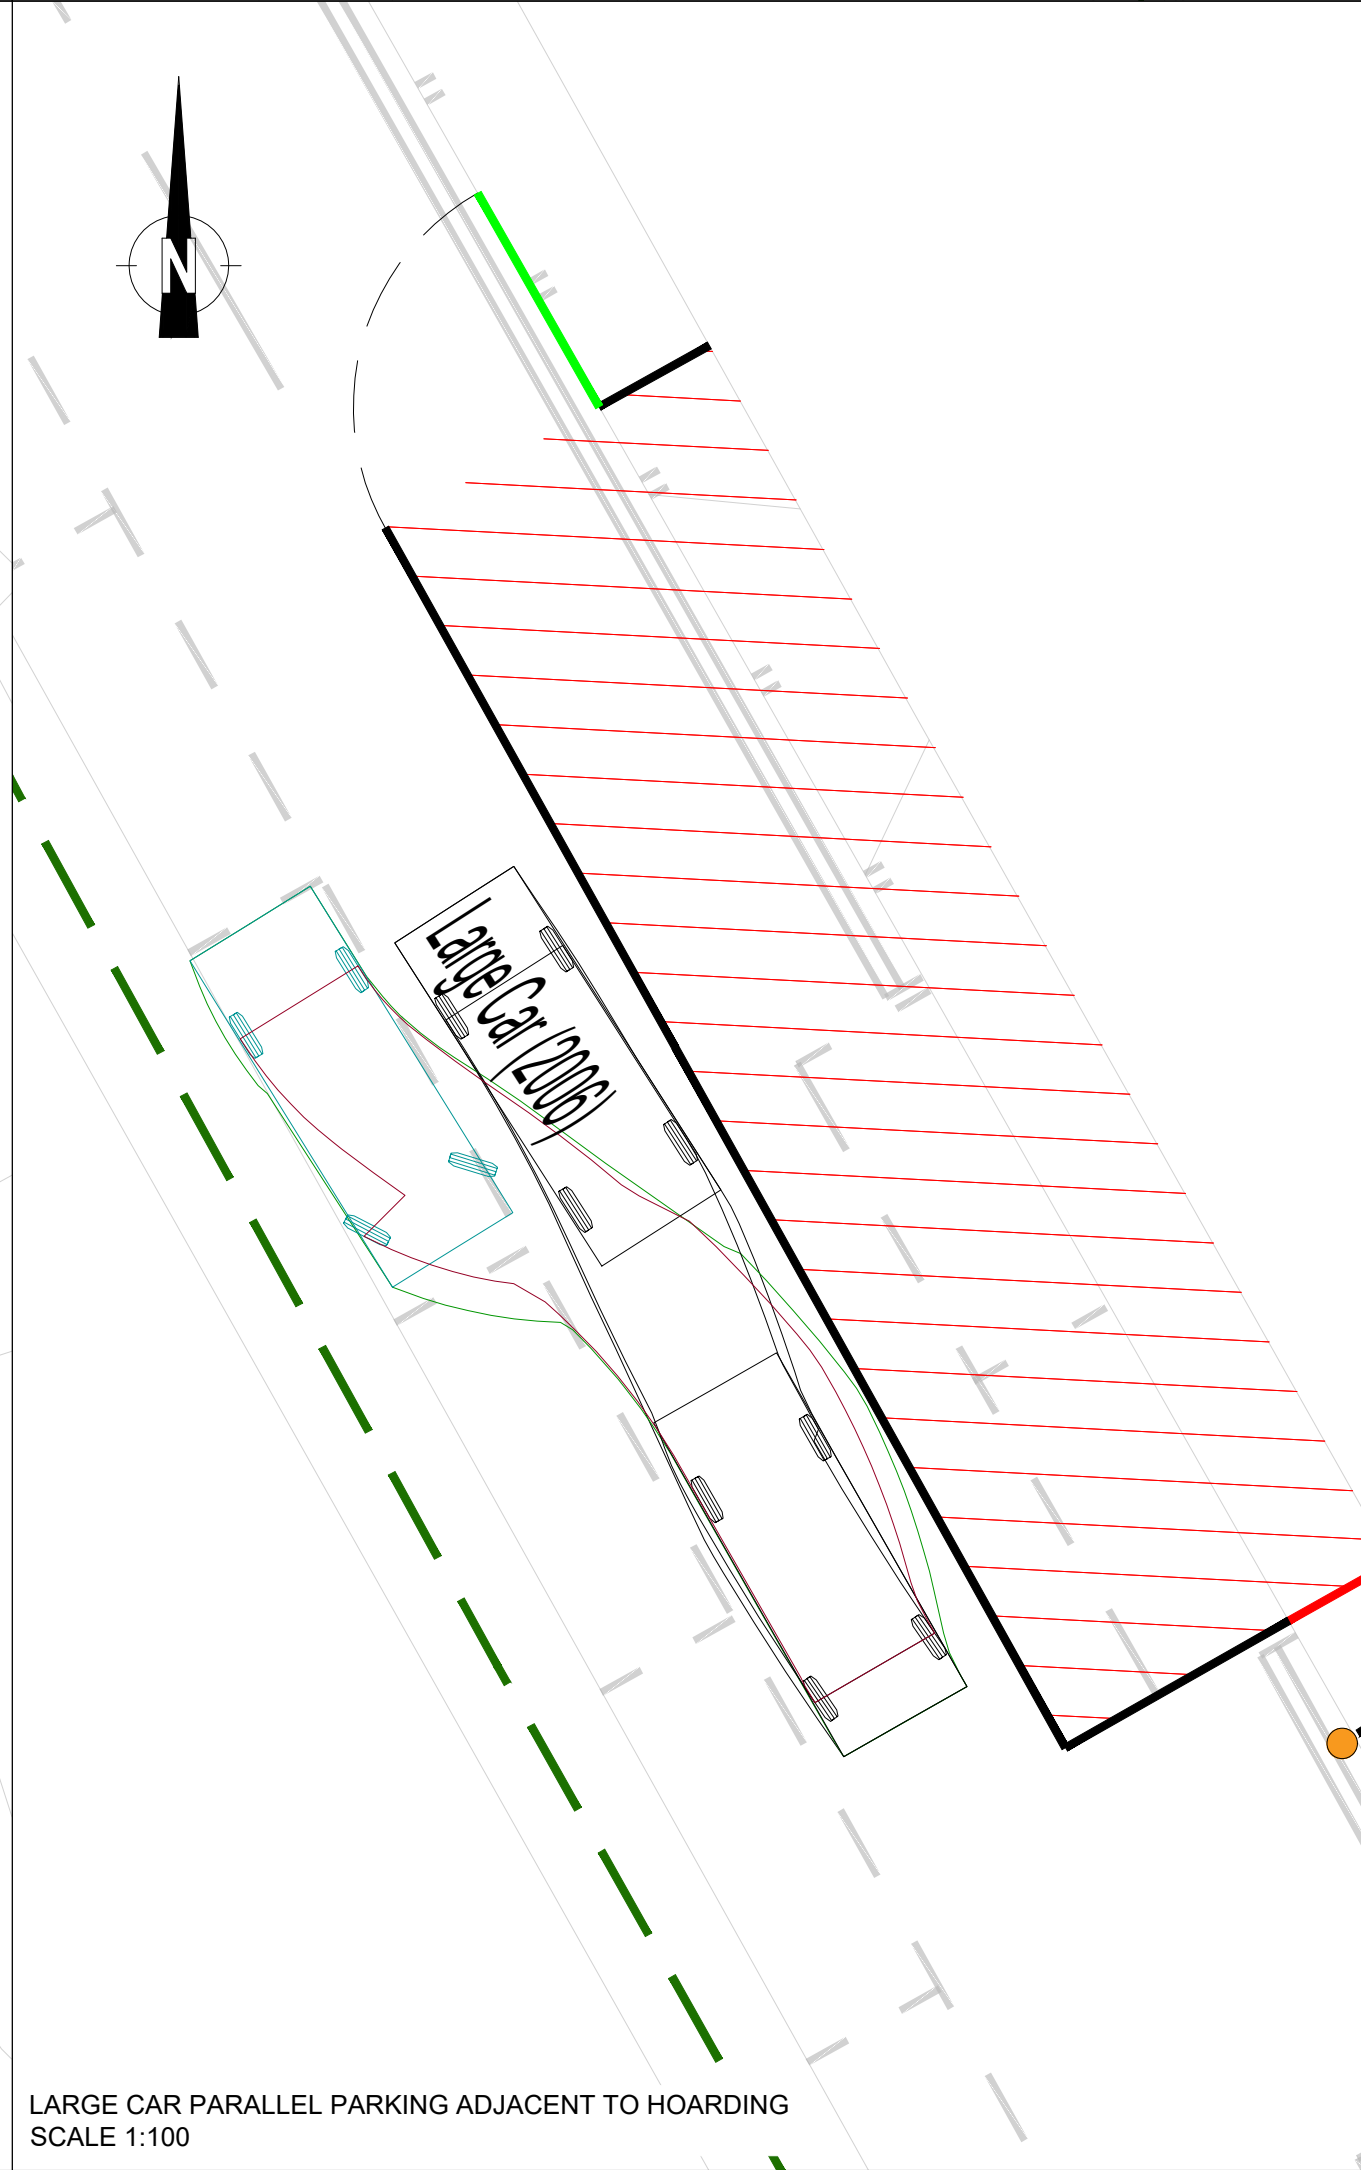
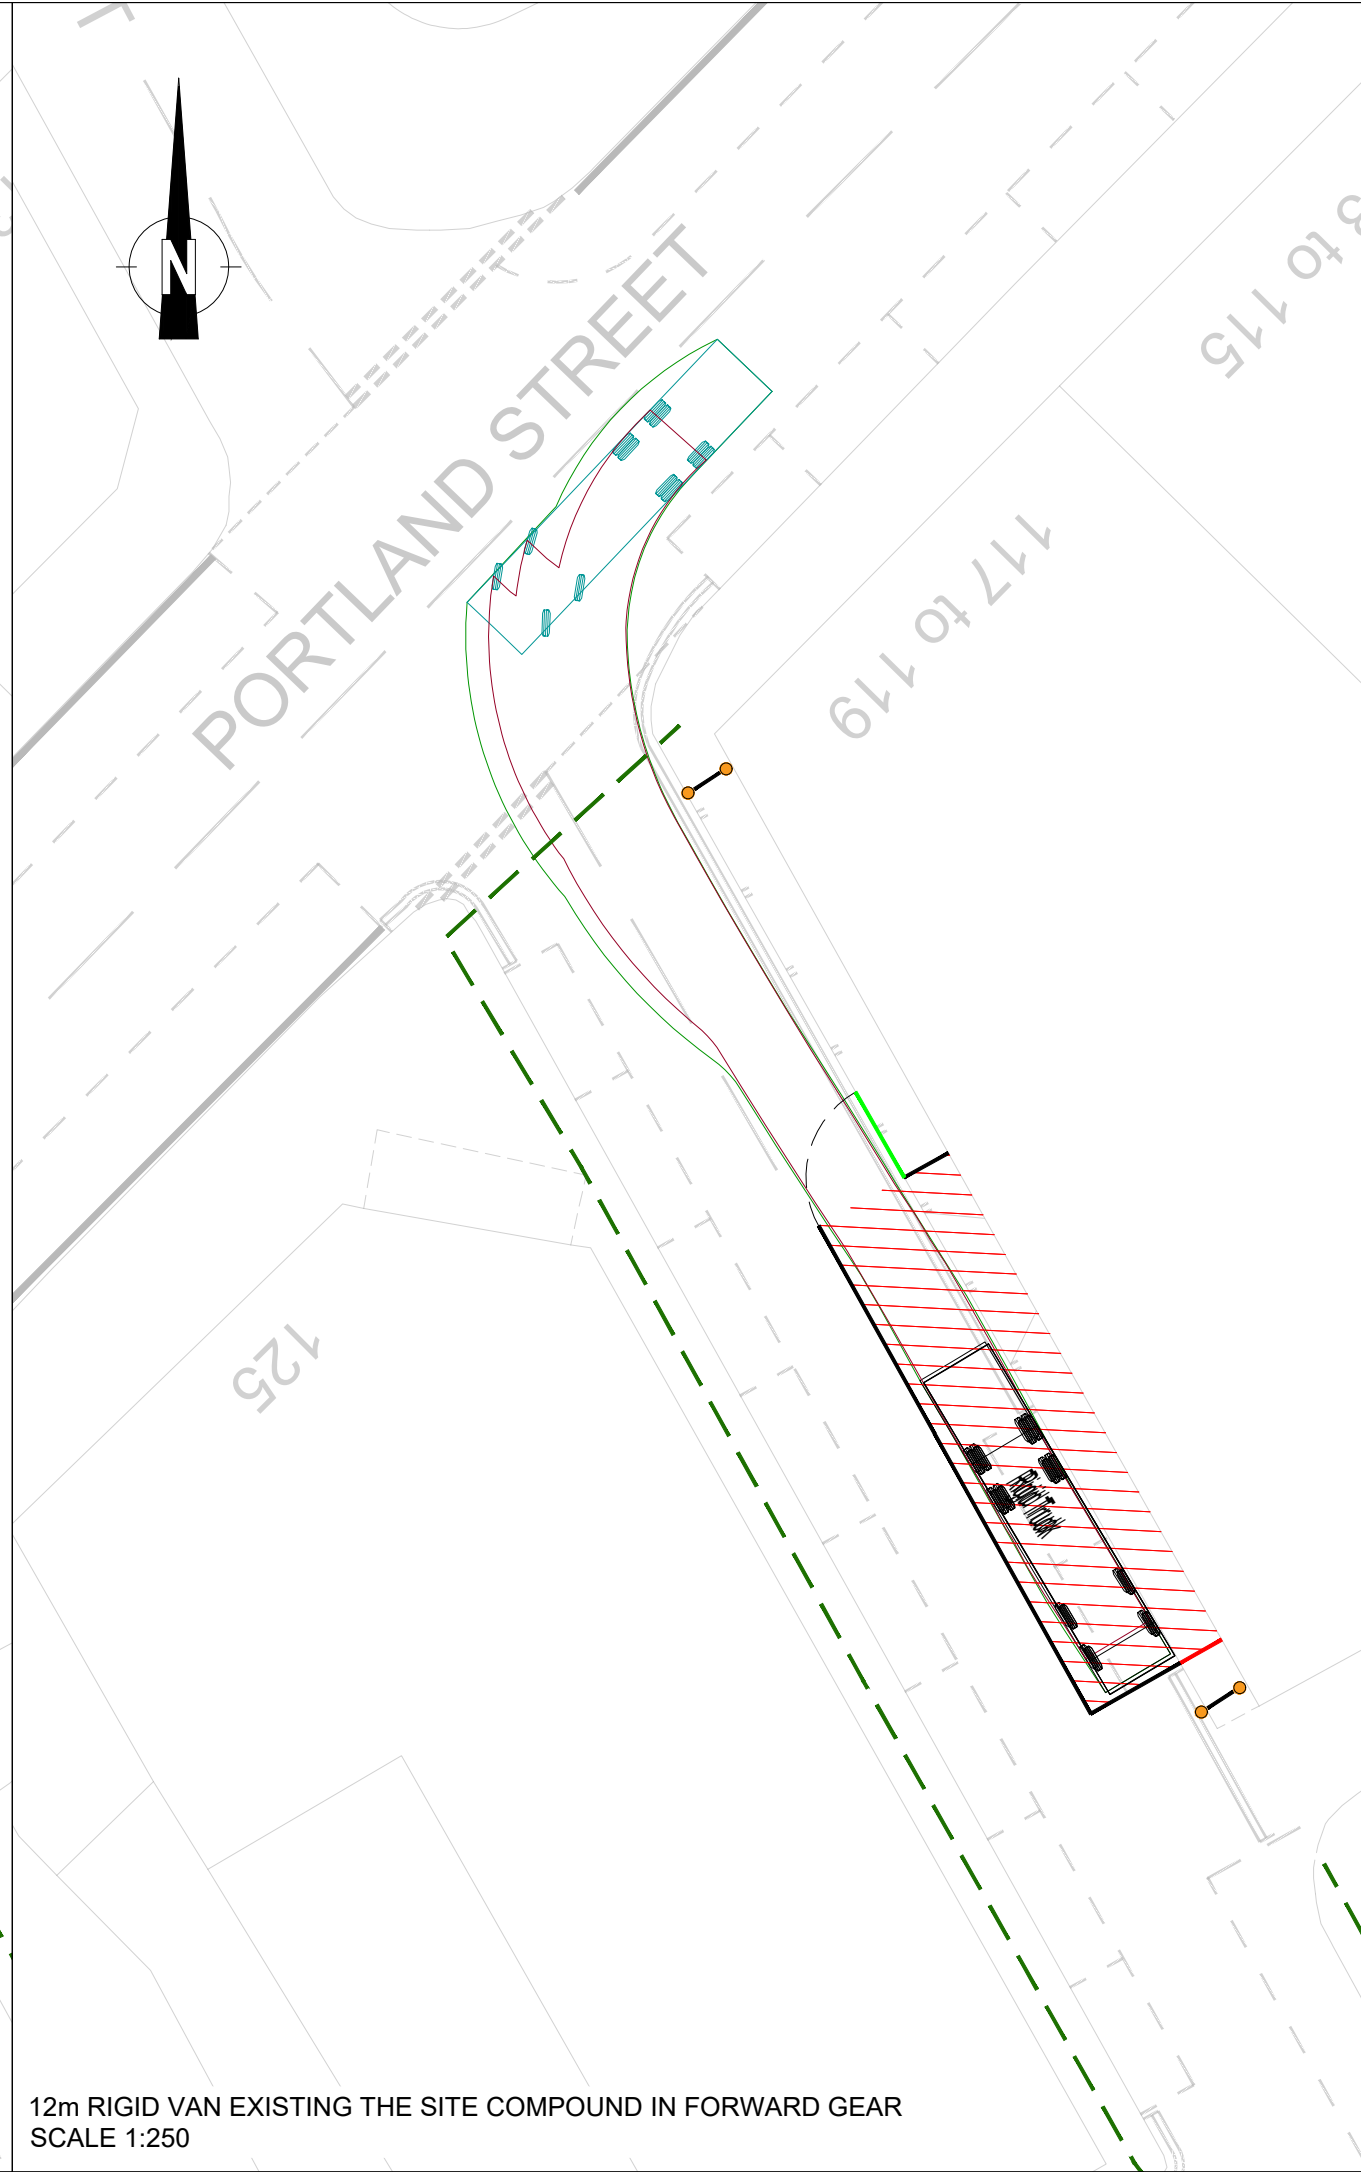
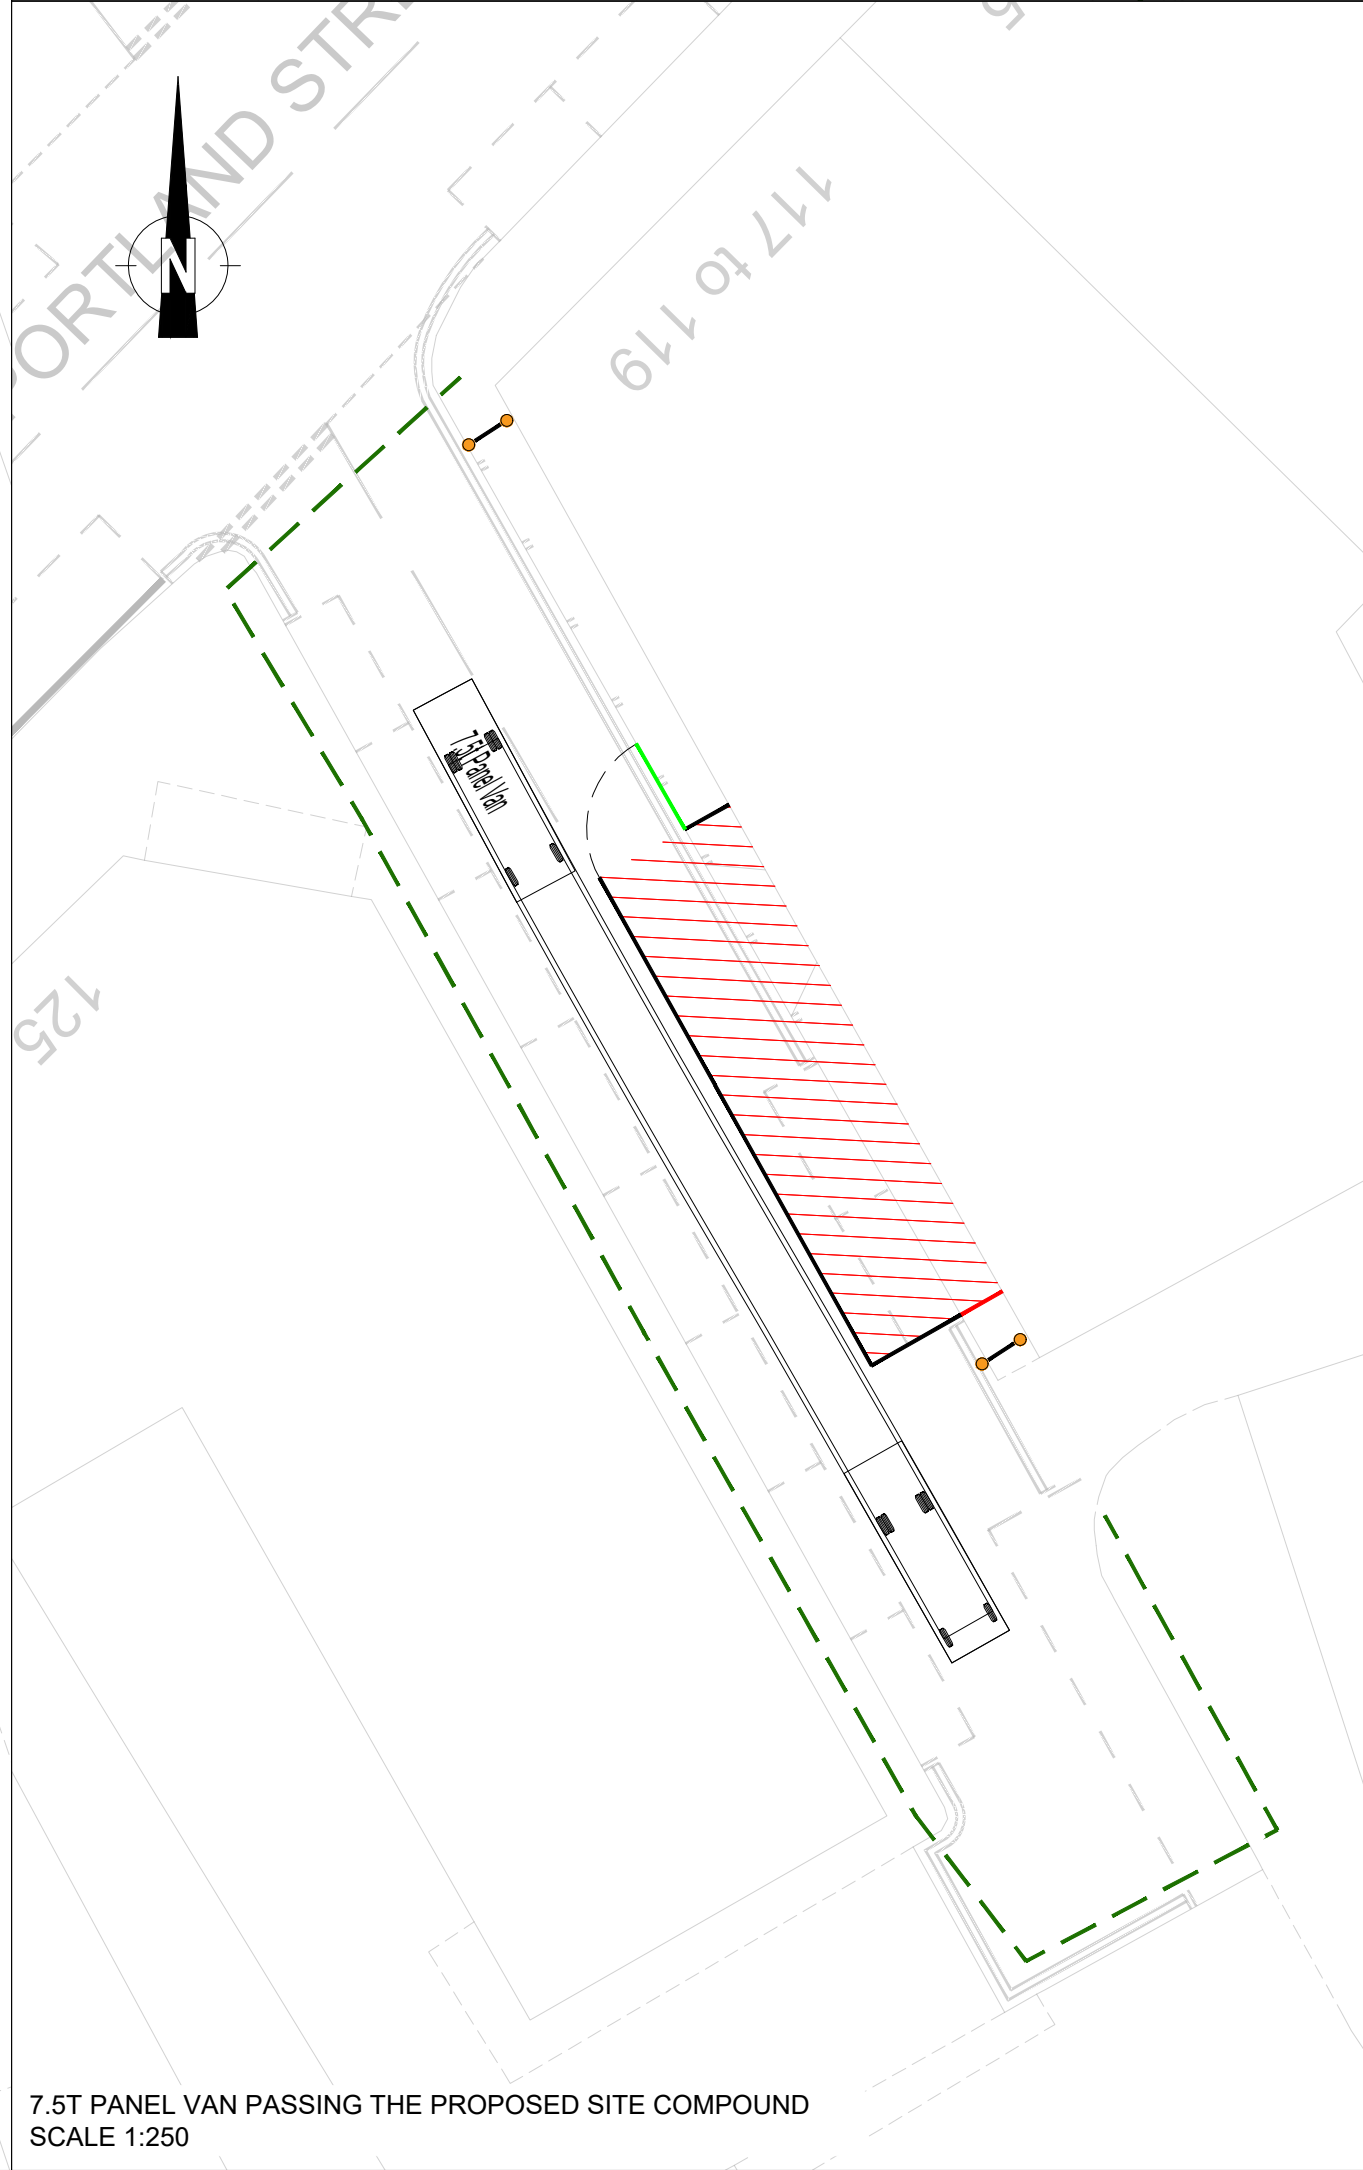
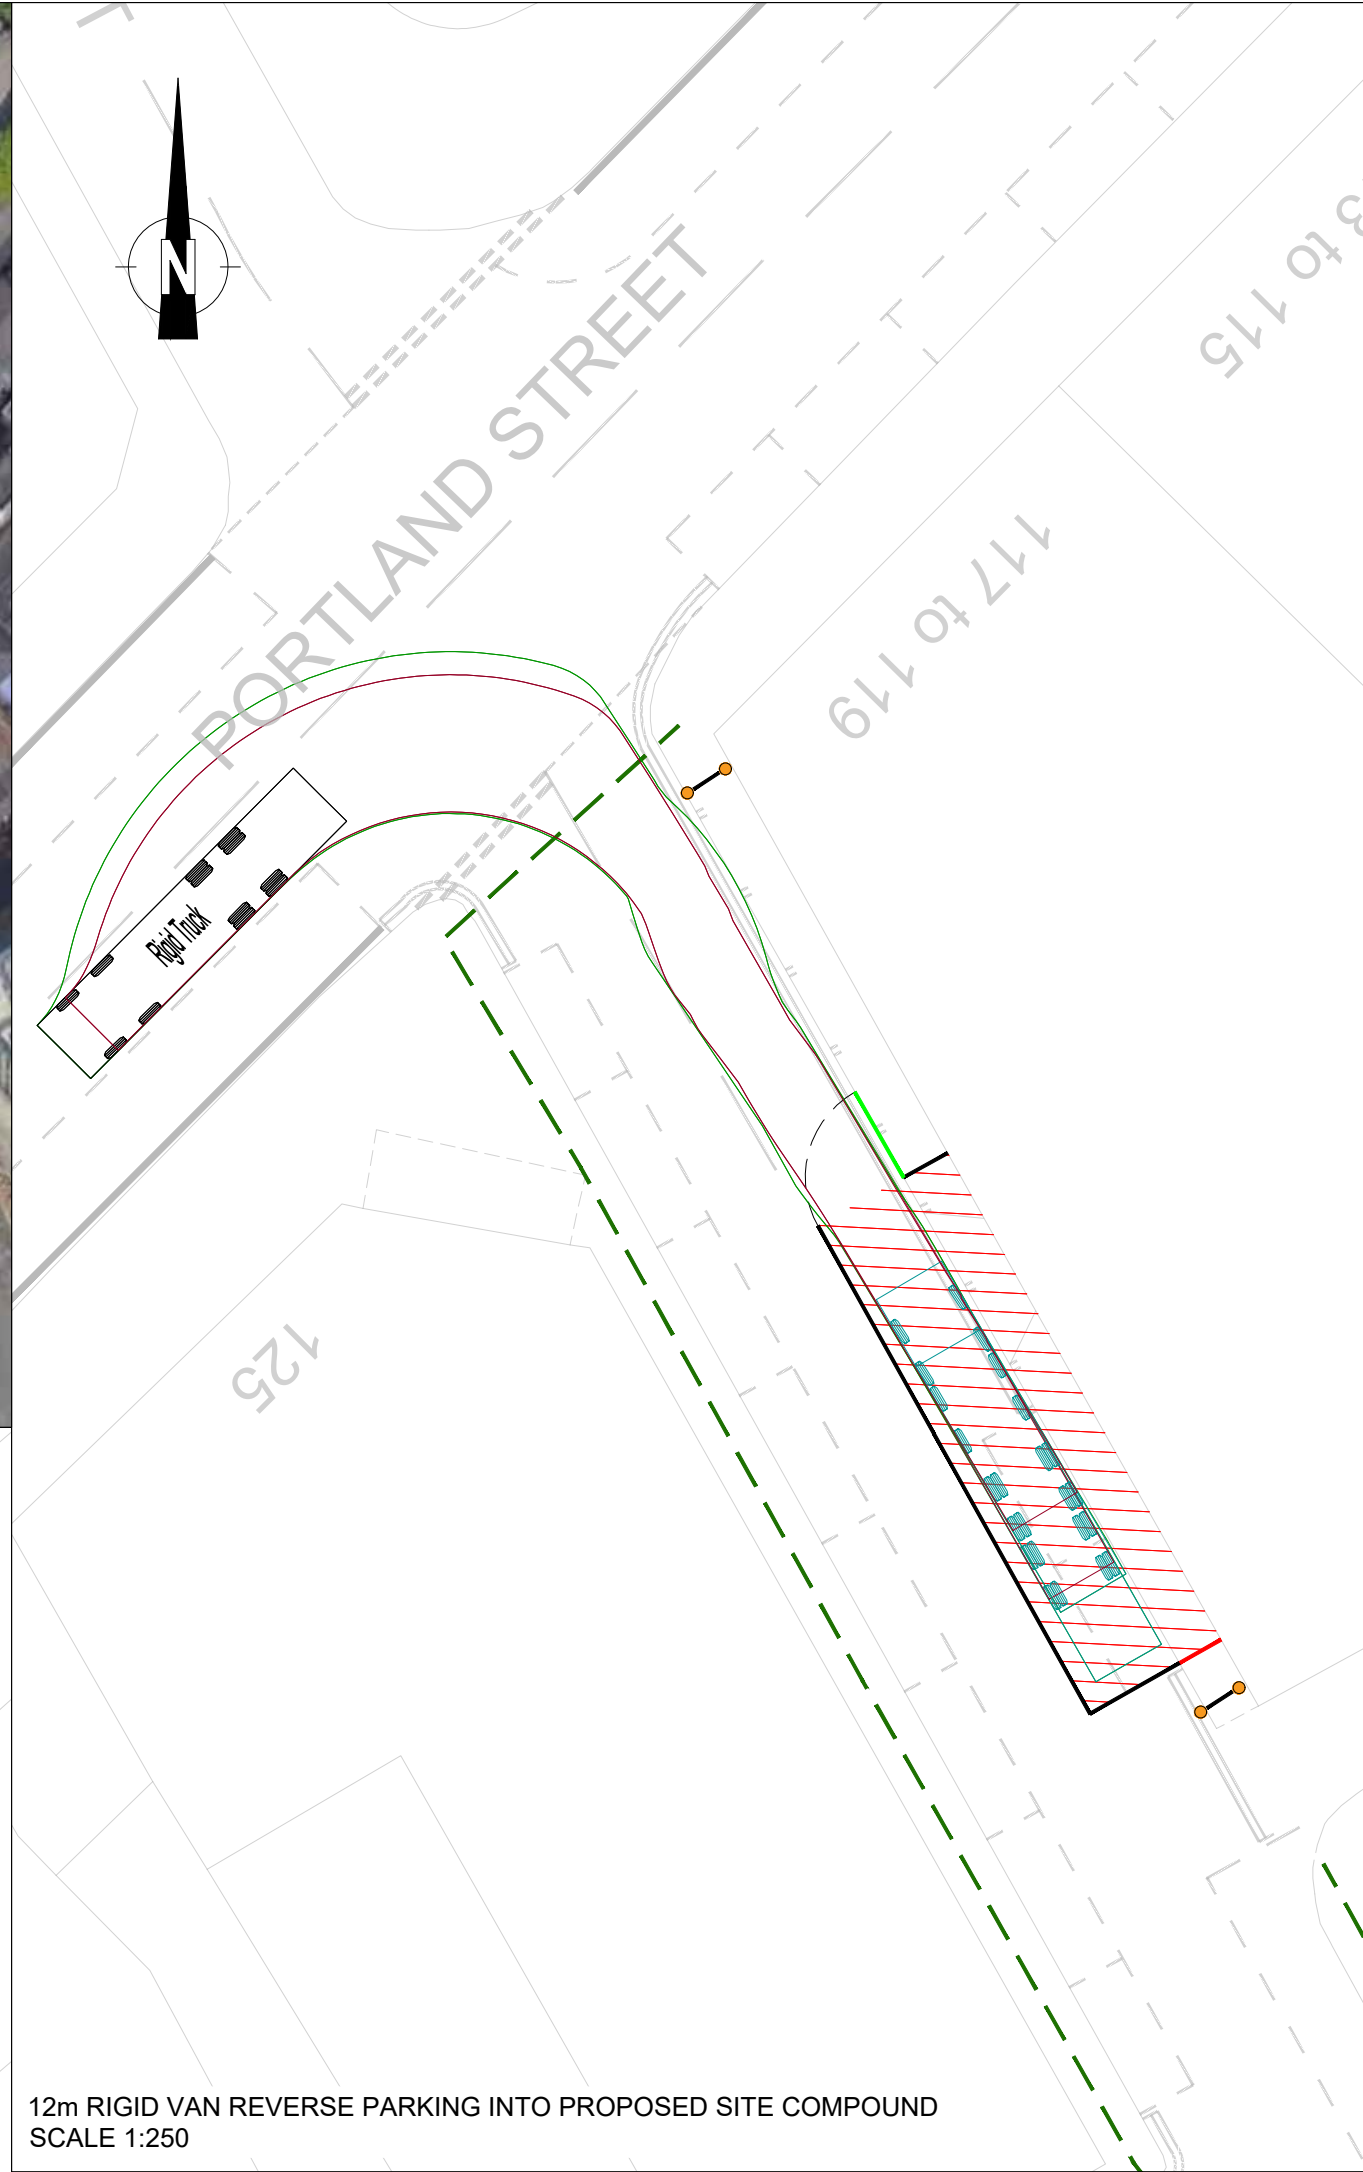
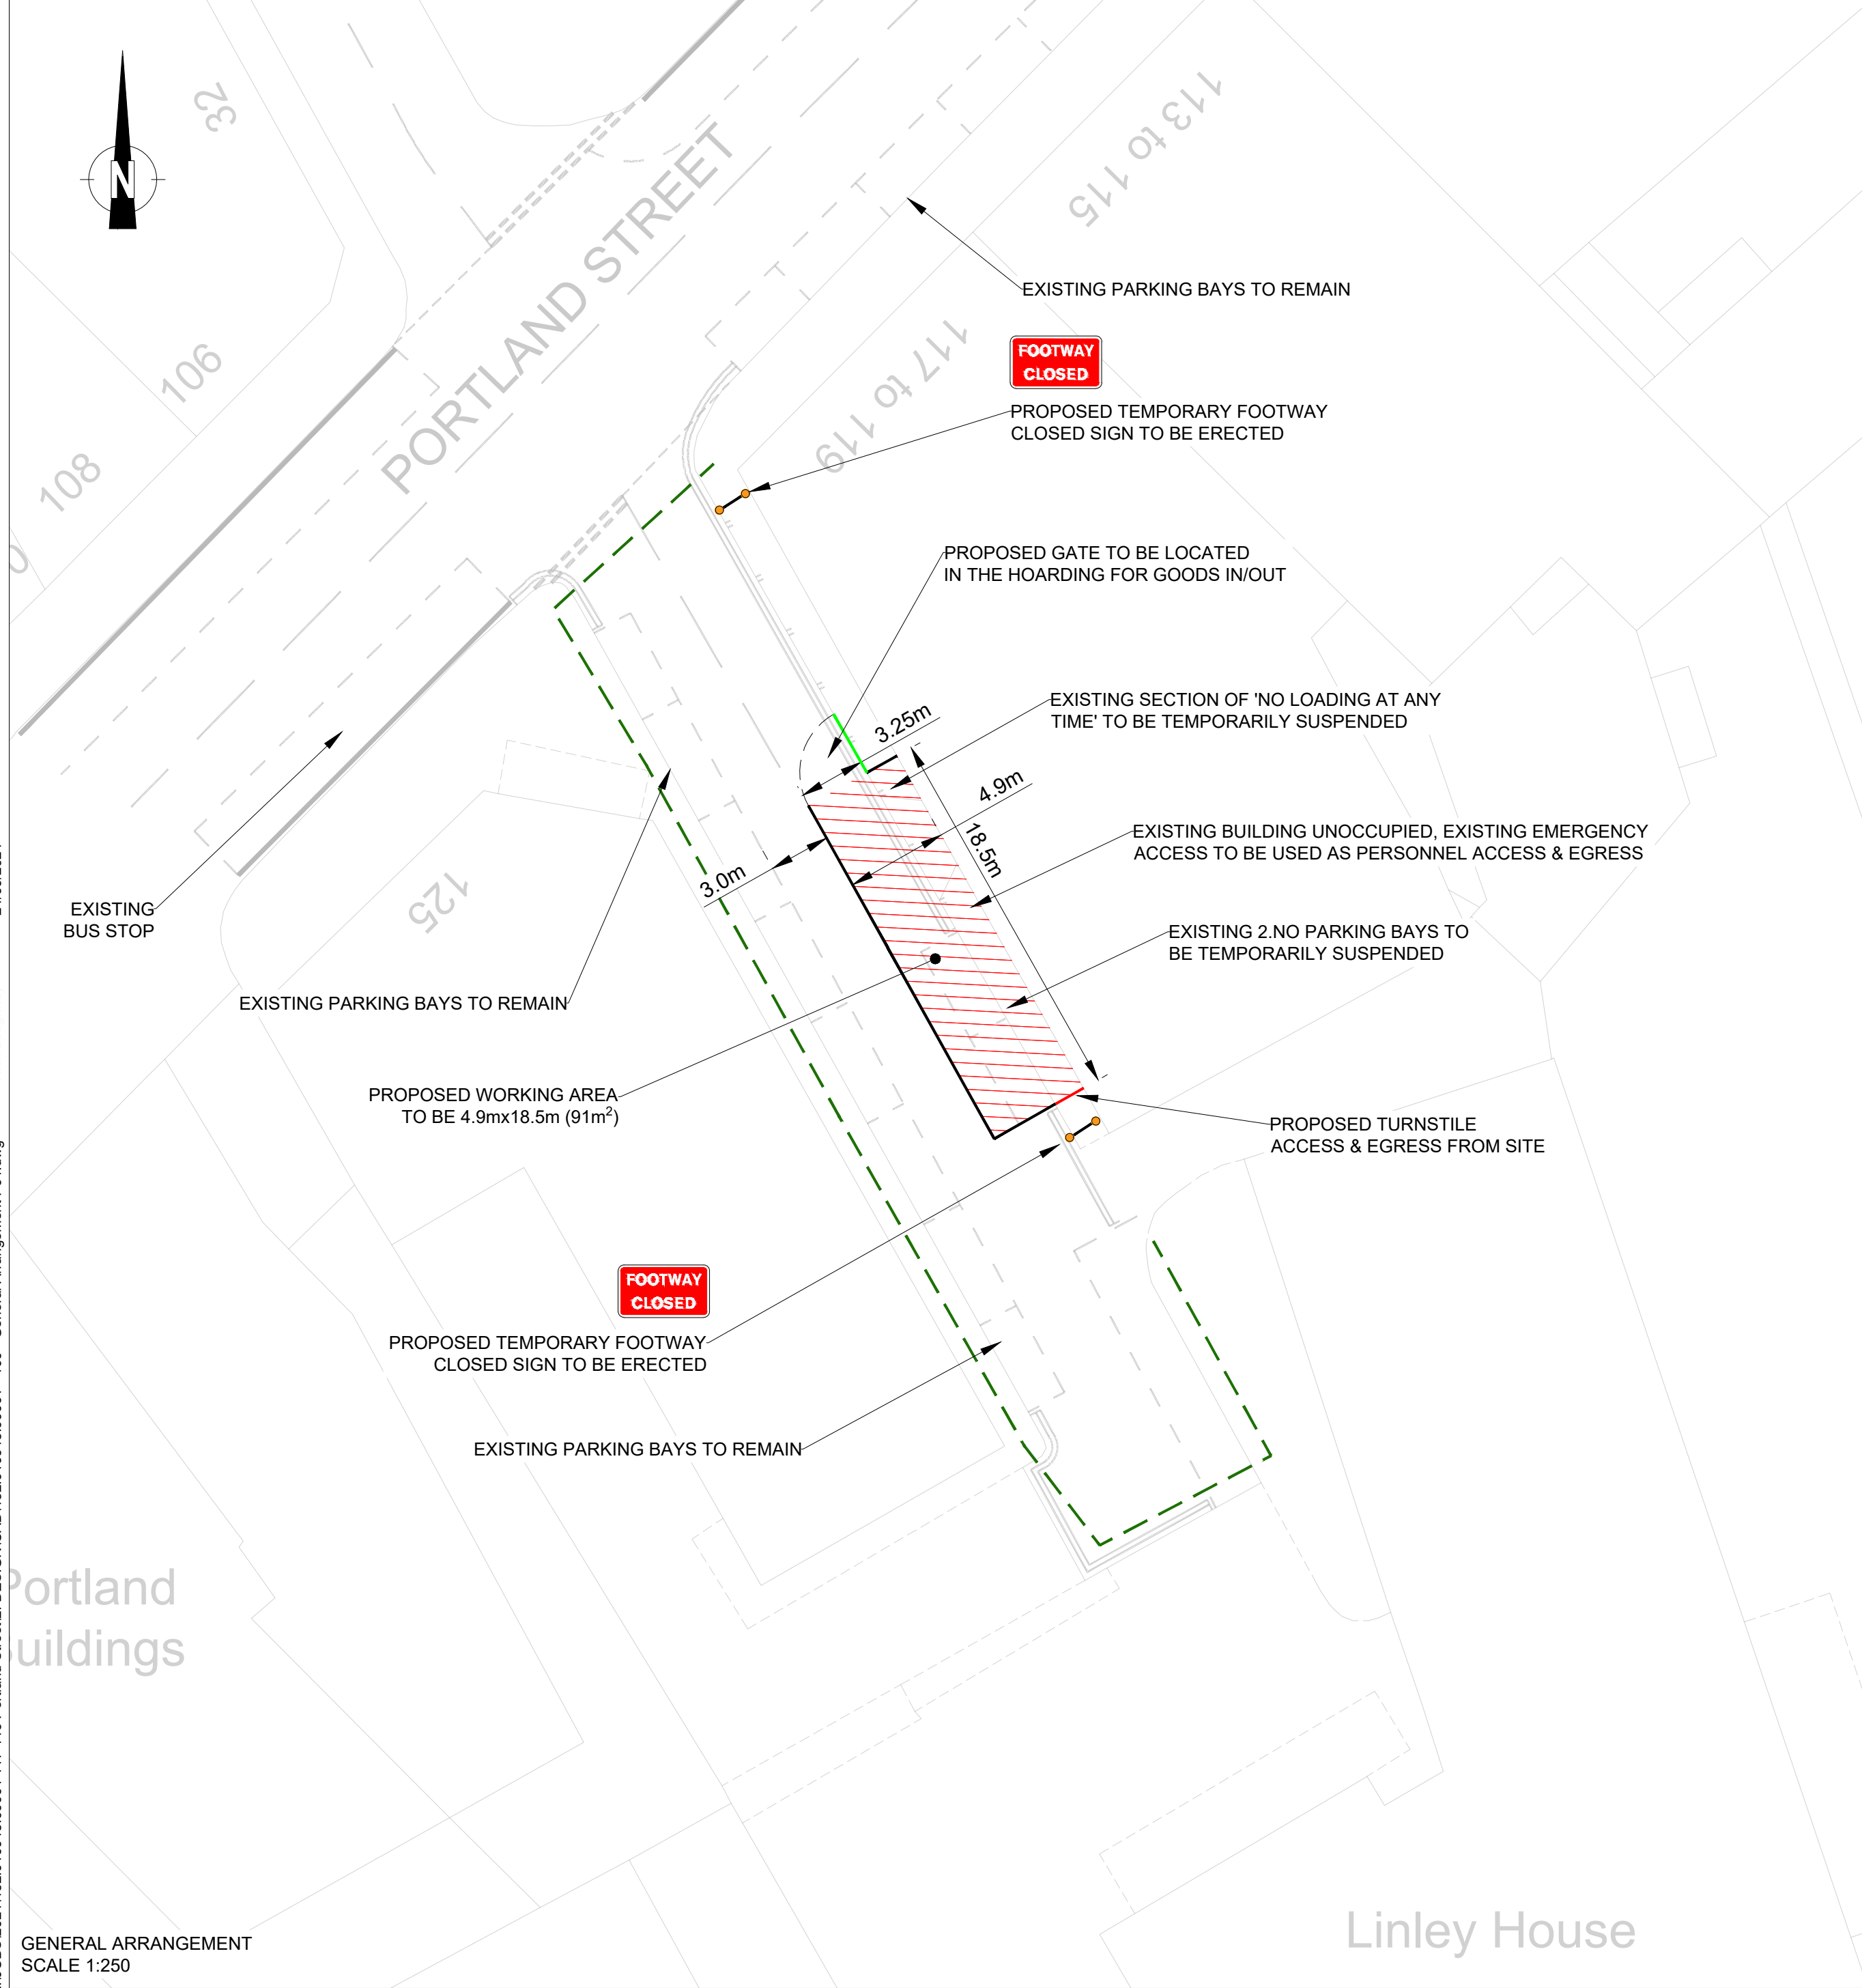


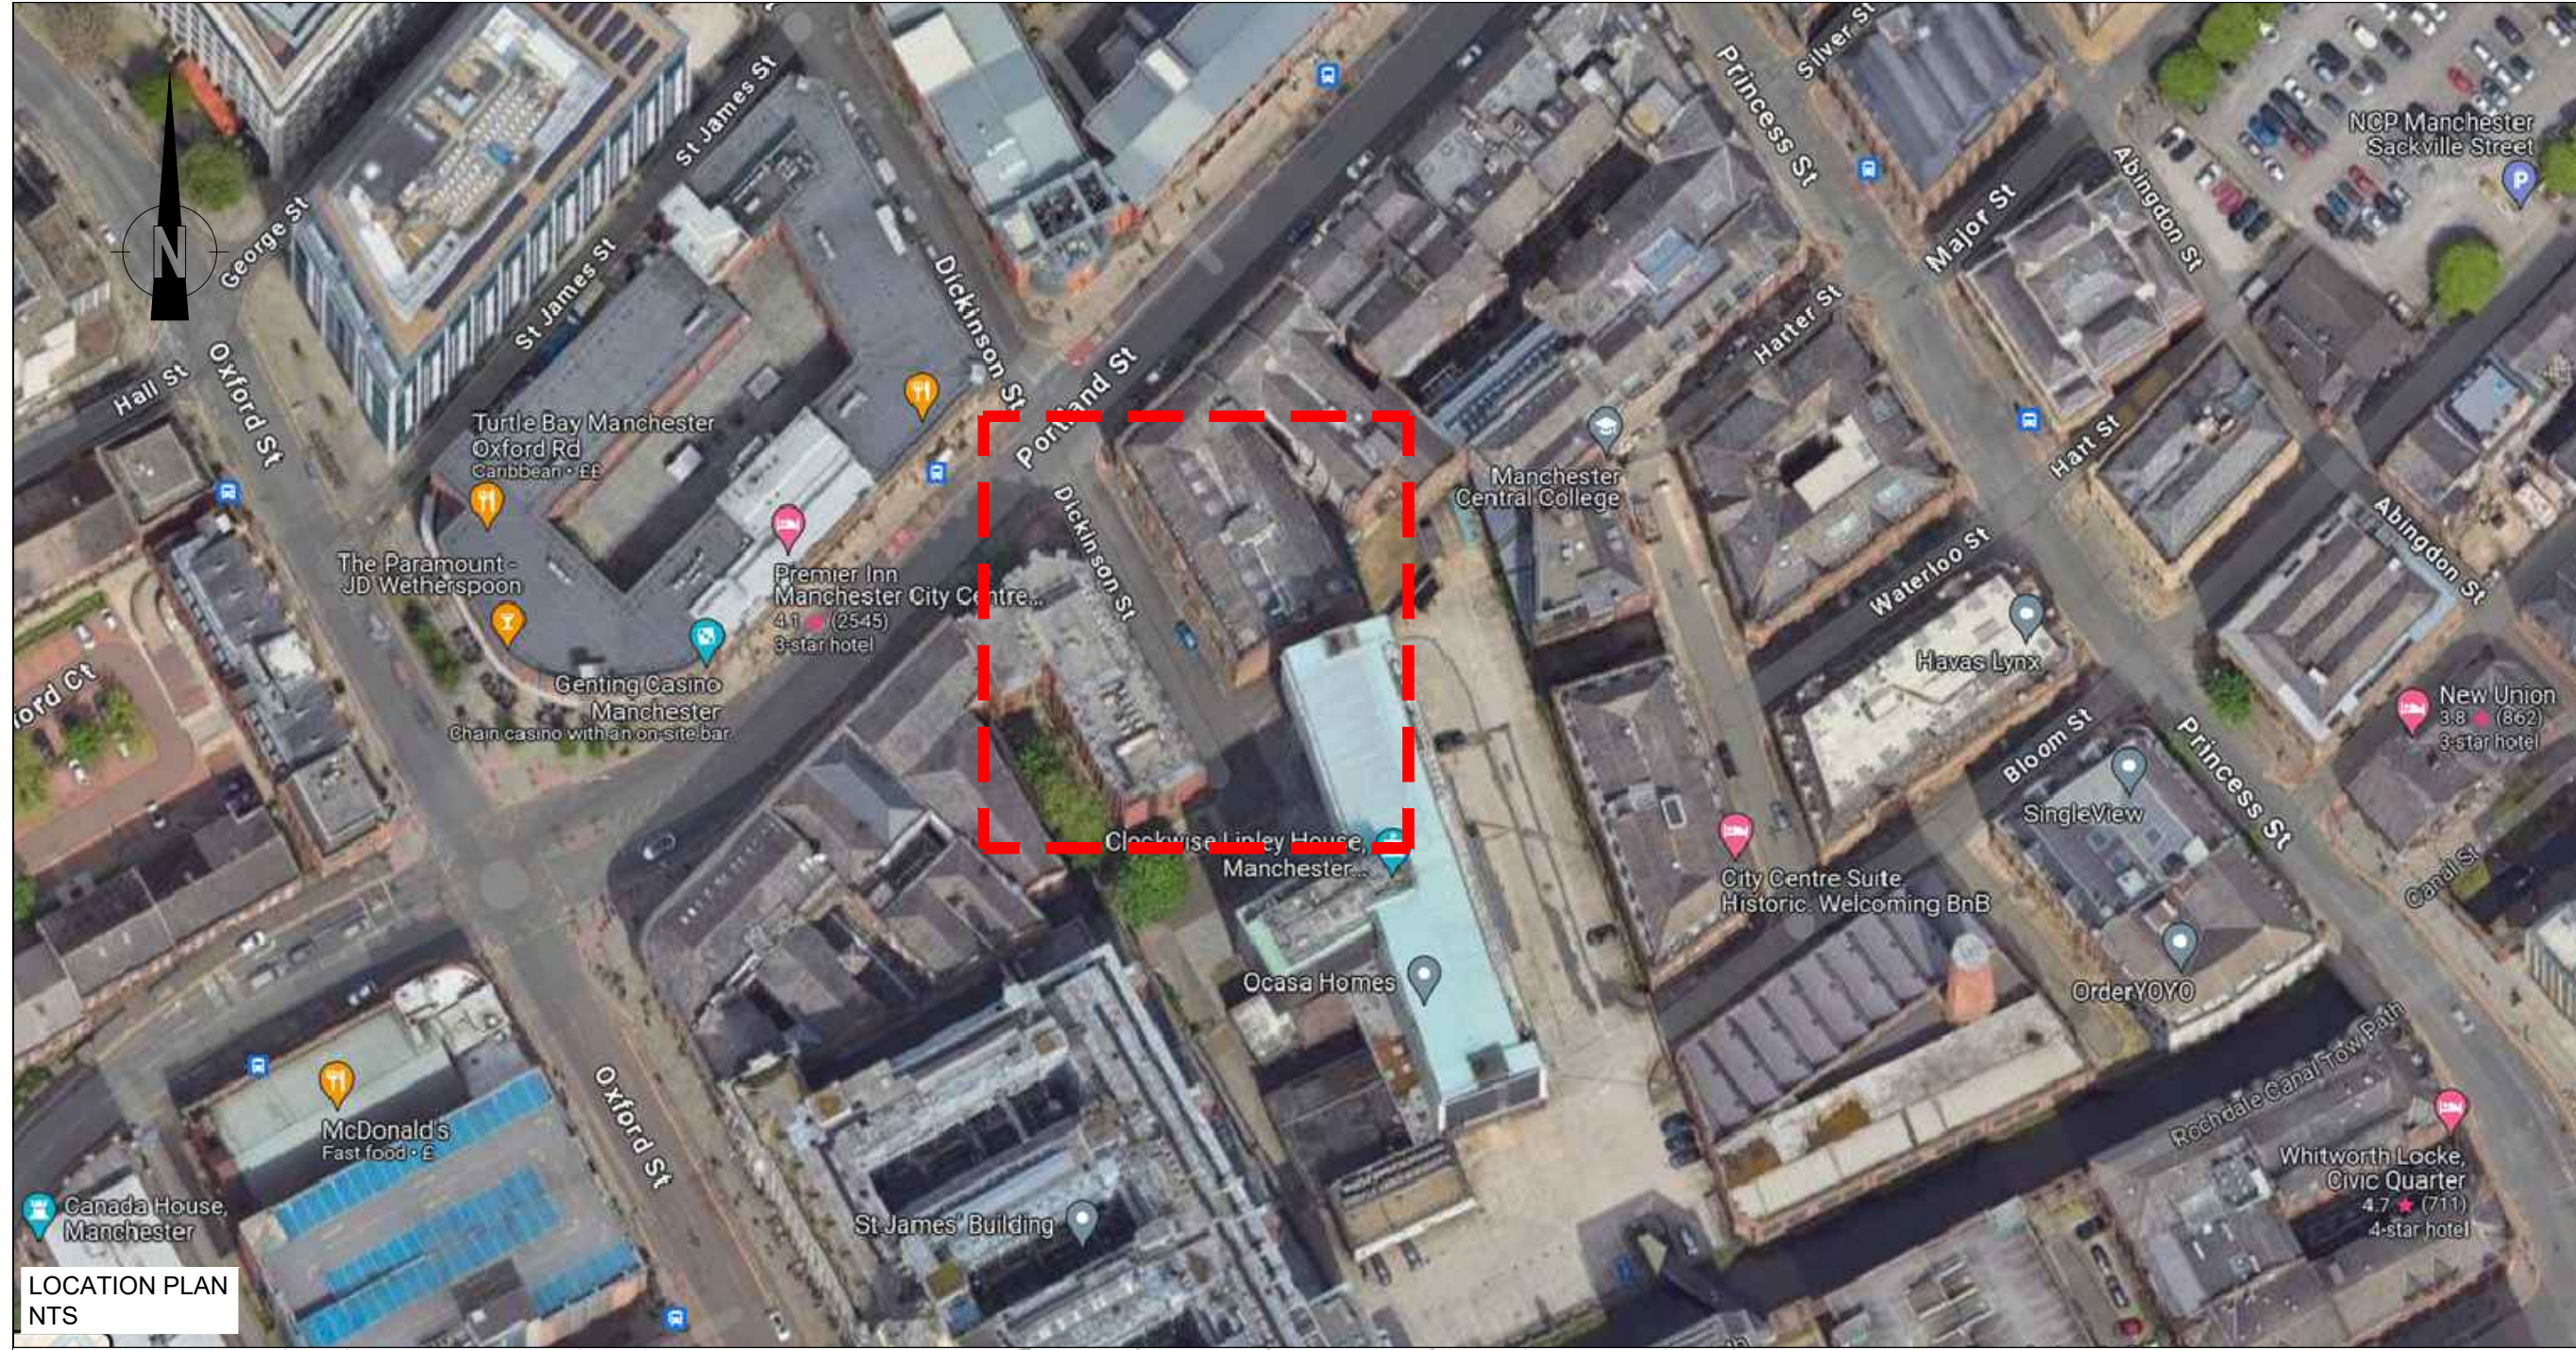

KEY

HOARDING FENCING

HOARDING GATE ACCESS

TURNSTILE ACCESS

AREA TO BE HOARDED OFF & USED AS WORKS AREA

TEMPORARY FOOTWAY CLOSED SIGN

PROPOSED PEDESTRIAN DIVERSION ROUTE

VEHICLES TRACKED

12

12.000m

2.500m

3.928m

0.412m

2.471m

6.00s

11.900m

7.21

7.210m

2.192m

2.544m

0.316m

1.865m

4.00s

7.400m

5.079

5.079m

1.872m

1.526m

0.310m

1.831m

4.00s

5.900m

0 1 2 4 6

1:100 SCALE (m)

0 2.5 5 10 15

1:250 SCALE (m)

P01 FIRST ISSUE

24.06.24

NL

NM

Rev

Amendments

Date

By

Chk

Auth

SLR

www.slrconsulting.com

Drawing Status & Suitability Code

WORK IN PROGRESS

S0

Client

CUBICWORKS

Project

117 - 119 PORTLAND STREET

Drawing Title

GENERAL ARRANGEMENT

Scale

AS SHOWN

@ A1

SLR Project No.

432.010045.00001

Designed

NL

Drawn

NL

Checked

NM

Authorised

NM

Date

24.06.2024

Date

24.06.2024

Date

24.06.2024

Date

24.06.2024

Drawing Number

432.010045.00001 - 100

Rev

P01

© Crown copyright and database rights [YR.] Ordnance Survey Licence number XXXXXXXX © This drawing and its content are the copyright of SLR Consulting Ltd and may not be reproduced or amended except by prior written permission. SLR Consulting Ltd accepts no liability for any amendments made by other persons.