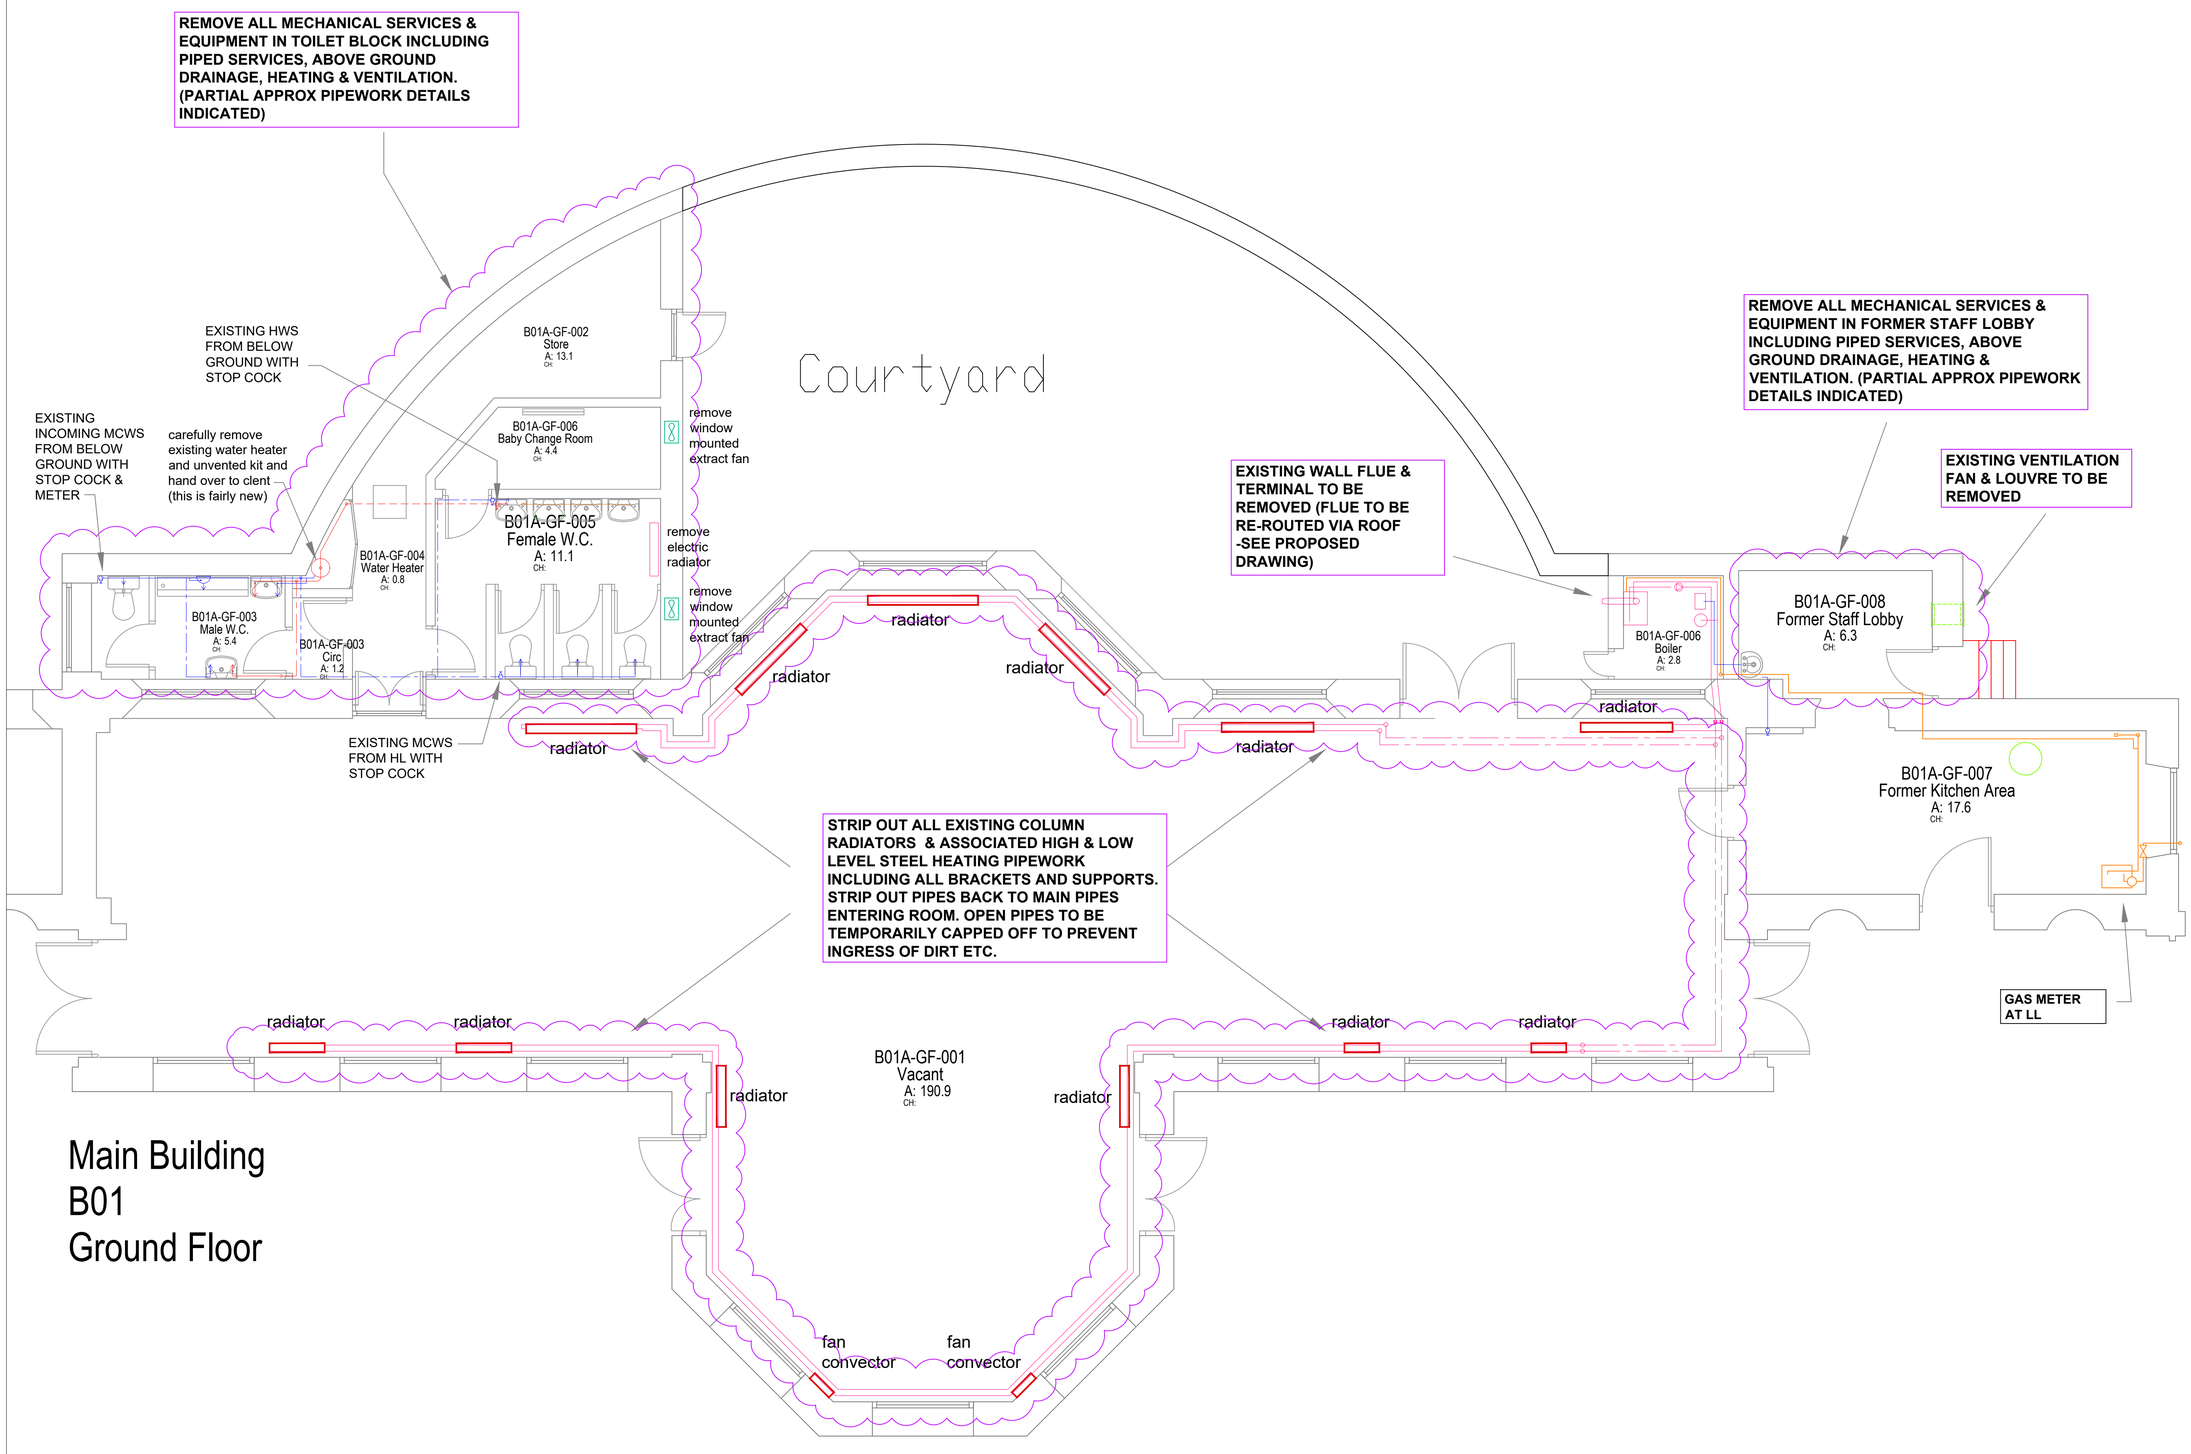


Main Building
B01
Ground Floor

NOTES
1. All dimensions are in millimetres unless otherwise stated
2. This drawing is to be read with all other relevant documentation
3. Do not scale from this drawing, all measurement data should be taken directly from the model

Rev	Description	By	Date
P01	PLANNING ISSUE	SF	FEB 24

MANCHESTER CITY COUNCIL

Capital Programmes Division

Manchester City Council
PO Box 532, Town Hall
Manchester
M60 2LA

DRAWING STATUS: Planning

PROPERTY TITLE
Heaton Park Orangery, Heaton Park, Prestwich, Manchester M25 2SW

UPRN: 010090423978
DFE NO.: -

PROJECT TITLE
Heaton Park Orangery
Internal & External Refurbishment

DRAWING TITLE
Existing Mechanical Services & Strip-out

JOB NO.	DATE	REV
LP/45449	05/02/2024	P01

SCALE	AUTHOR	CHECKED BY	APPROVED BY
1:50@A1	S Fox		

DRAWING NO.
HPO-MCC-B01-GF-DR-M-0017

No part of this drawing or data file may be reproduced without prior written permission of the Manchester City Council or approved representative.

1:100
0 2m 4m 6m 8m 10m