



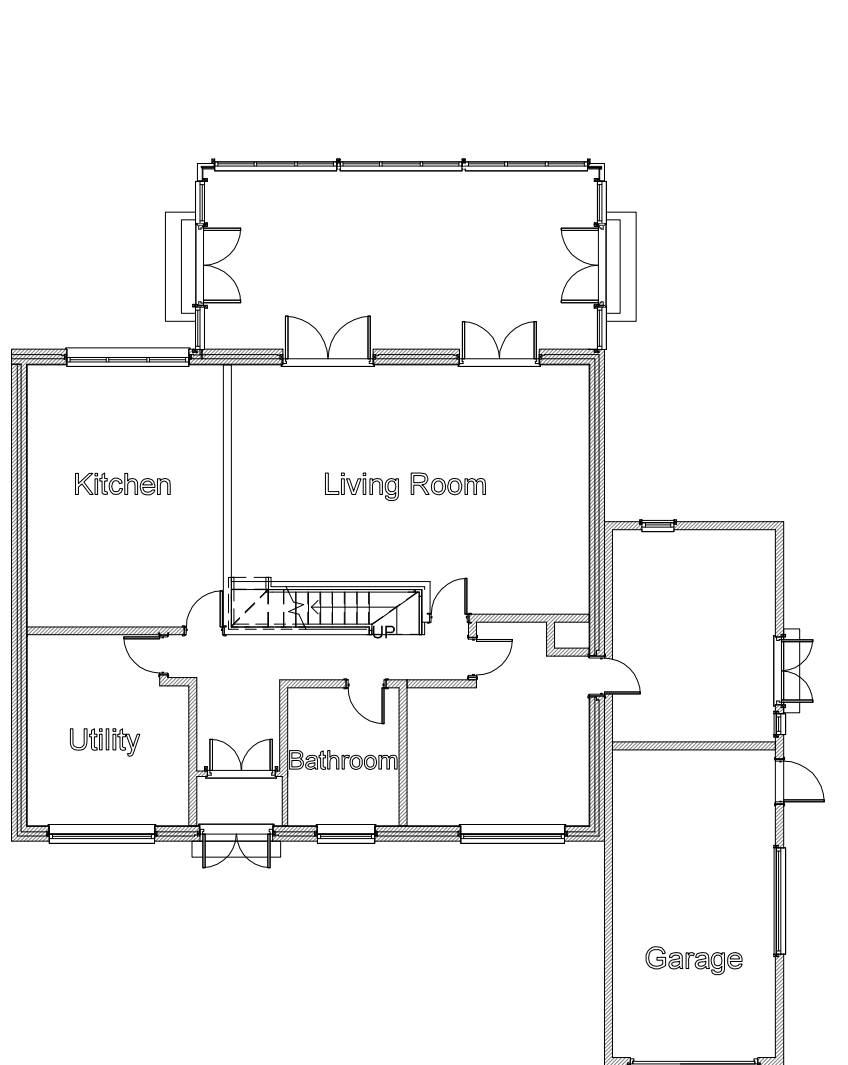

1 Existing Ground Floor
1 : 50

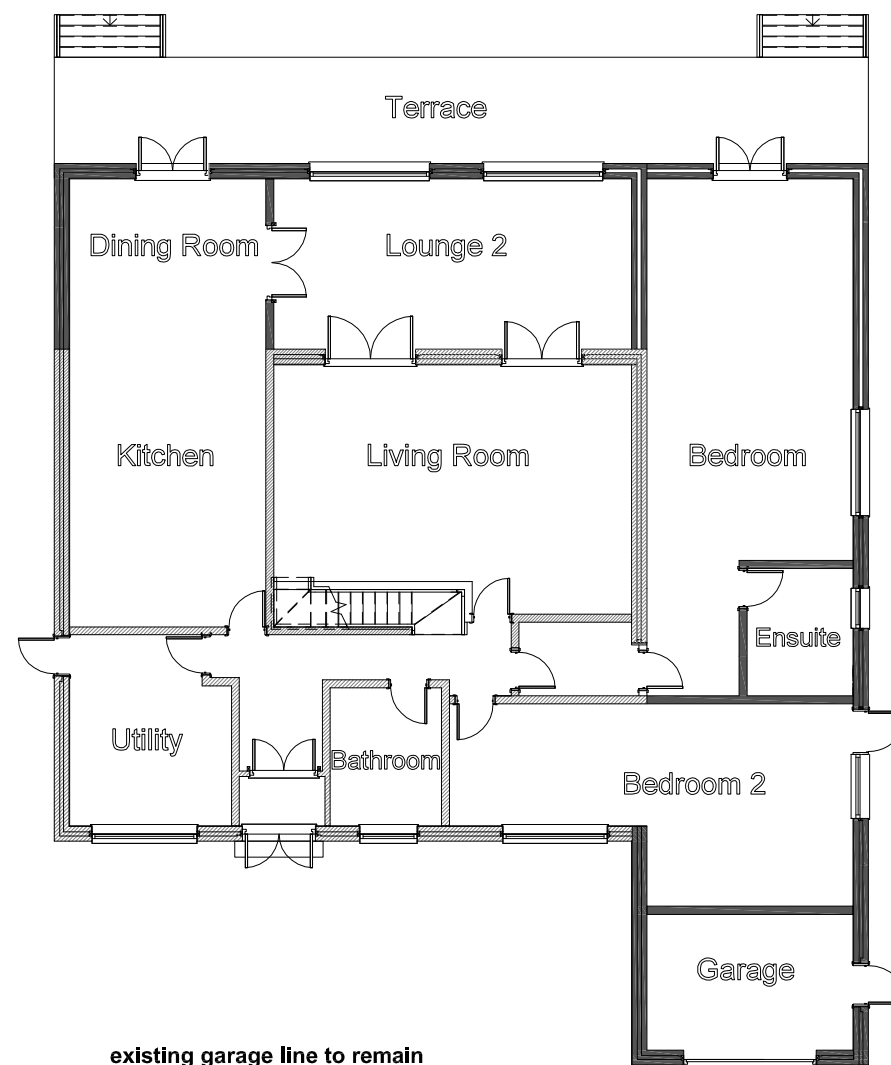

2 Proposed Ground Floor
1 : 50

* Plans to be considered in conjunction with submitted planning statement

1. DO NOT SCALE FROM DRAWING - ALL MEASUREMENTS ARE TO BE CHECKED ON SITE
2. ALL PARTY WALL ISSUES ARE TO BE DEALT WITH BY THE APPLICANT IN ACCORDANCE WITH PARTY WALL ACT 1996
3. APPLICANT TO SEEK PLANNING APPROVAL AND BUILDING REGULATION APPROVAL BEFORE PROCEEDING WITH ANY WORK
4. PROPERTY OF ALL PLANNING SERVICES - NOT TO BE USED OR DISTRIBUTED WITHOUT PERMISSION

PROJECT
144 Nuthurst Road, M40 3WG

TITLE:
Revised Scheme for
Approved Application 137311/FH/2023
Existing & Proposed Plans

Date August 2024	Project number 200928	Scale 1:50	
Drawn by PBC	DRAWING NUMBER 200928-06		REV 01
Checked by PBC			