




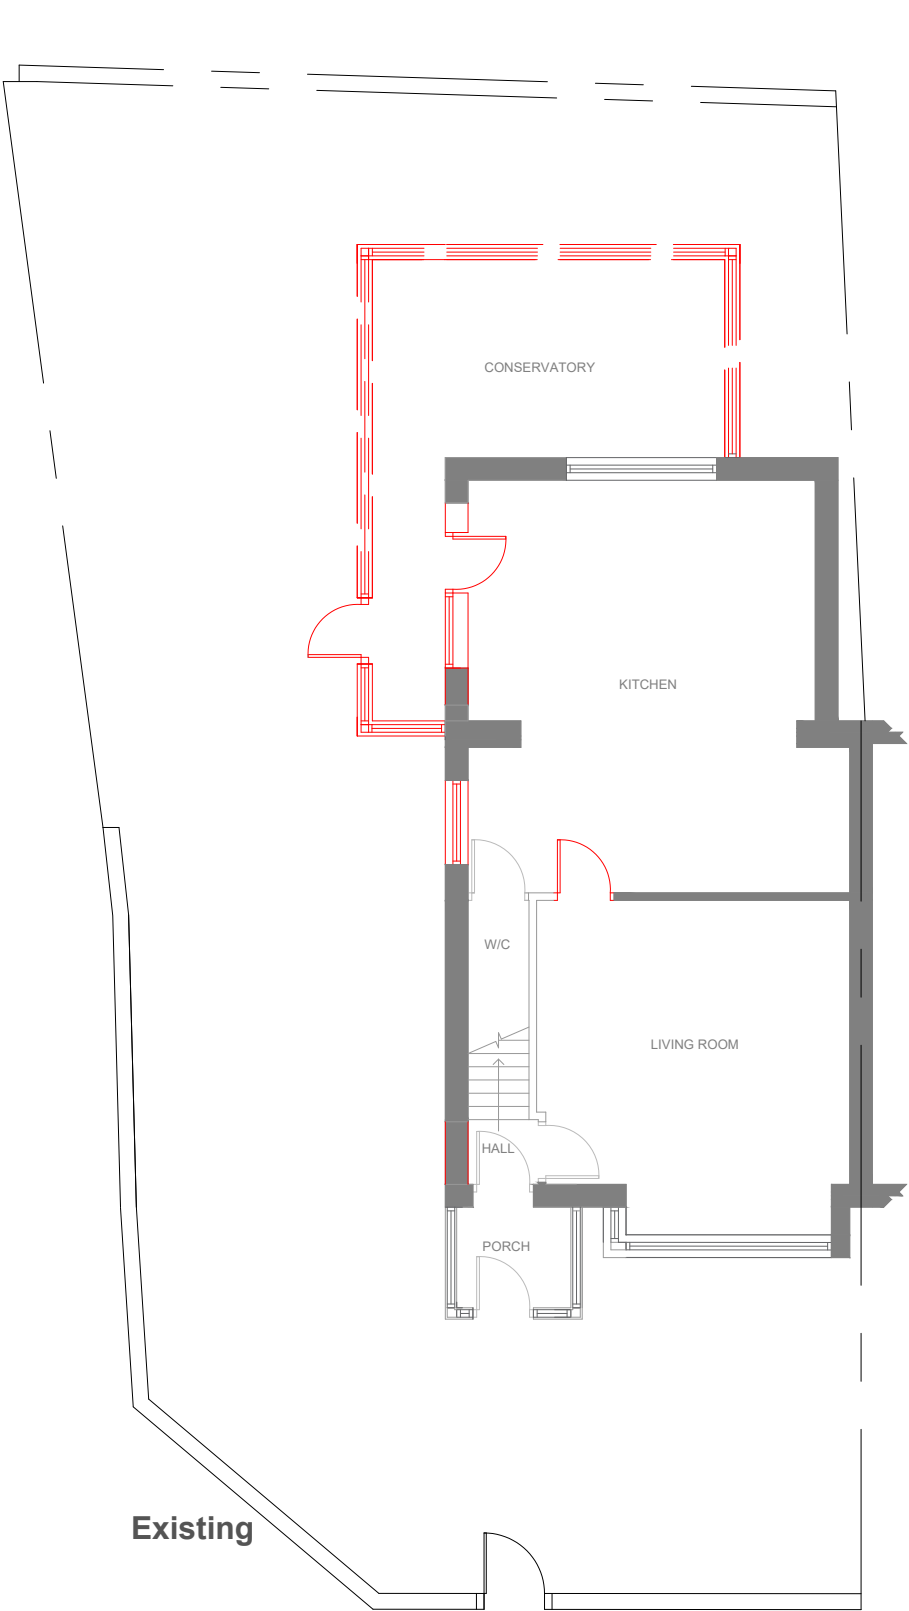


Existing

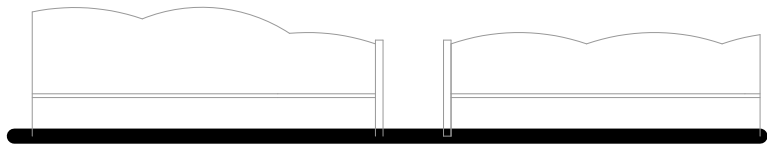


Existing Front Elevation

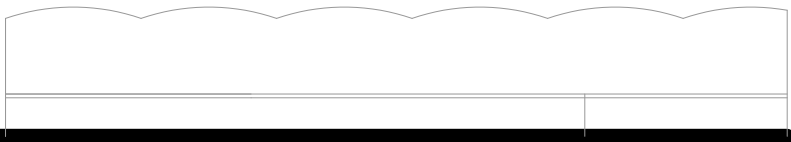

Existing Side Elevation

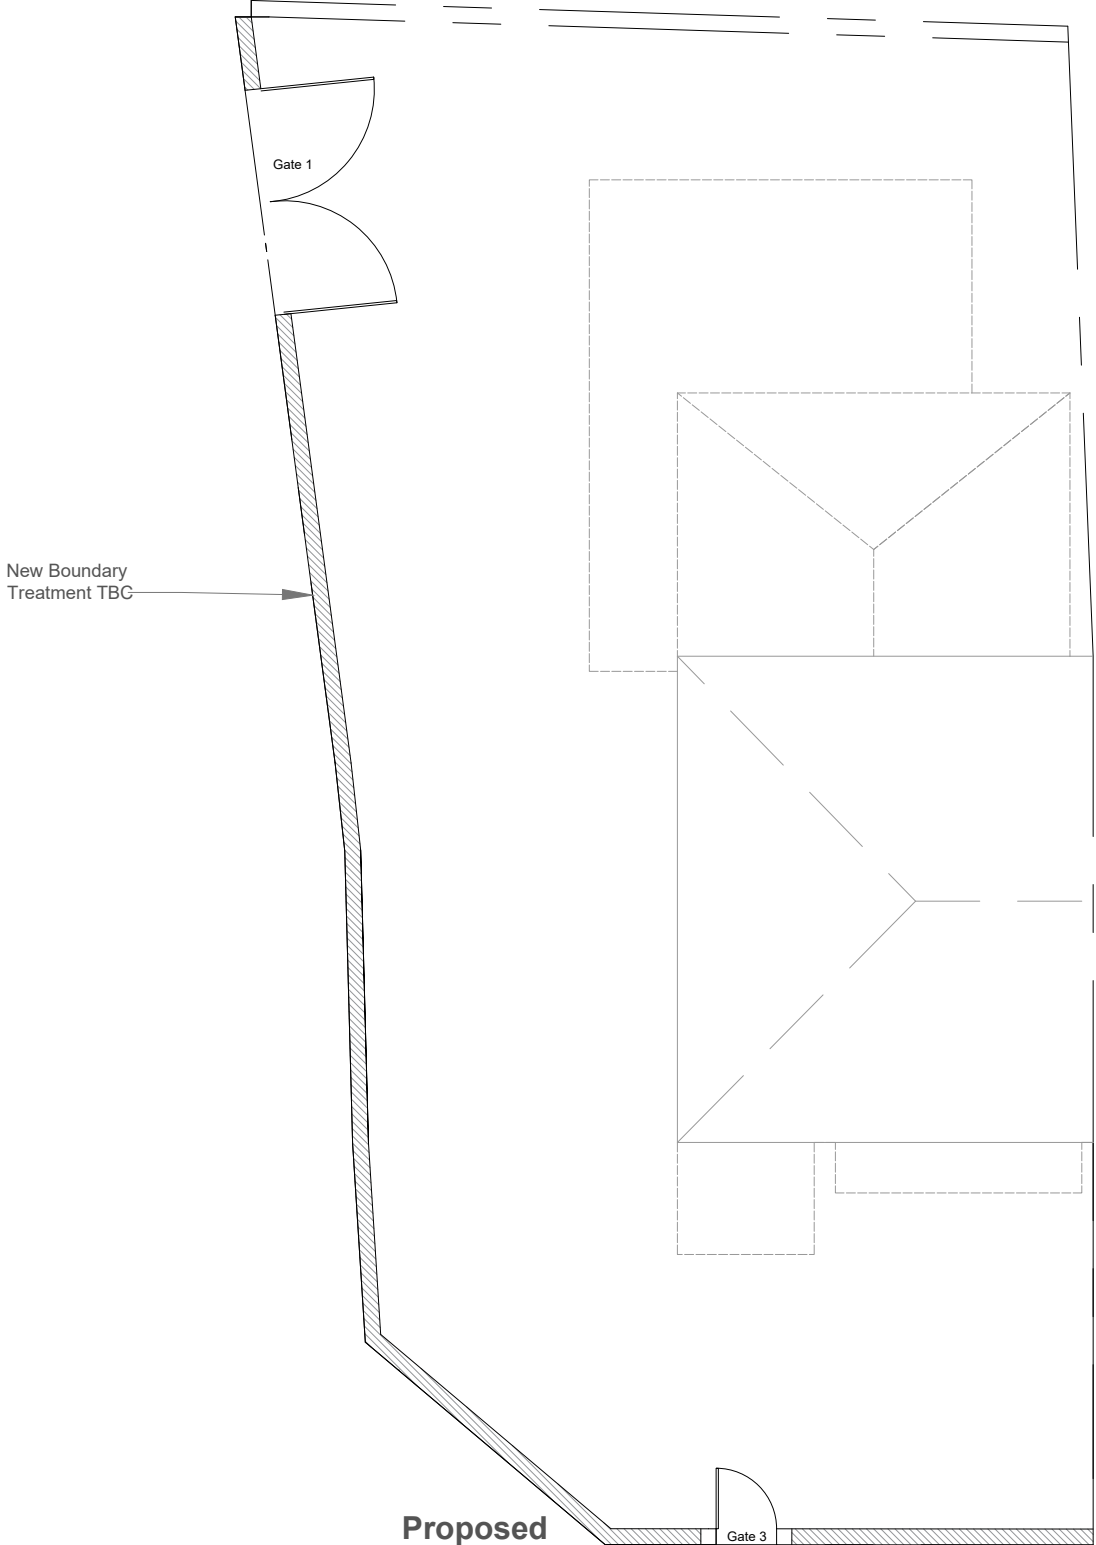

Proposed

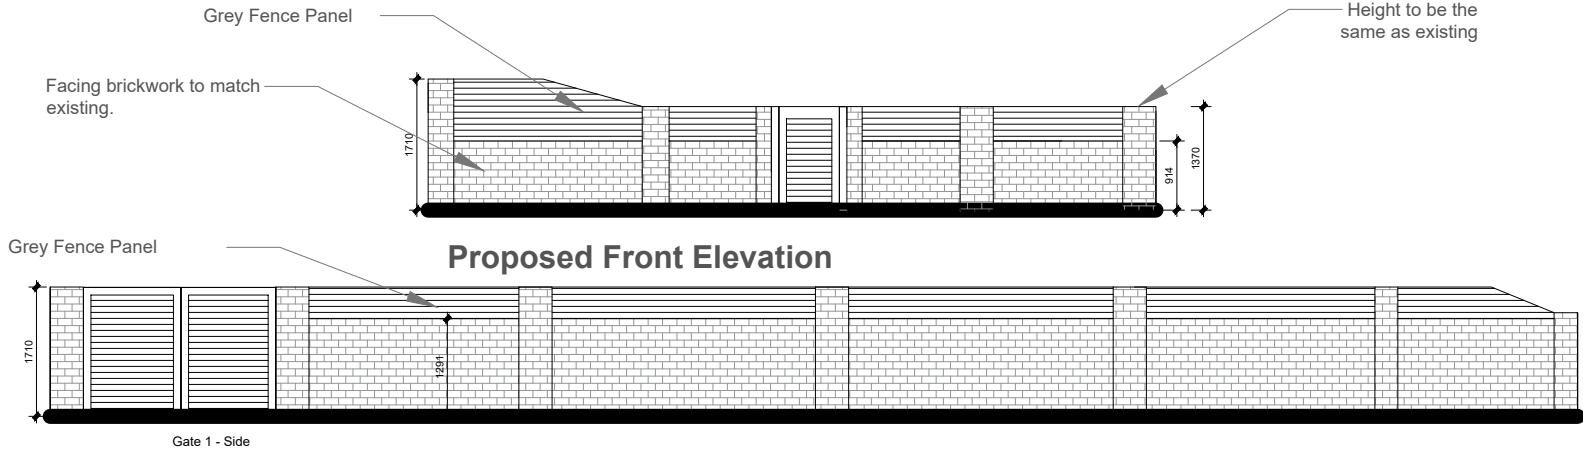

Proposed Side Elevation



ARCHITECTURE

New York Street, Manchester, M1 4BT.
www.m1architecture.co.uk
Telephone: 0330 311 9695

HOME EXTENSION

41 ST JAMES ROAD

2422

01.

Site Plan 1:200@A3
Proposed