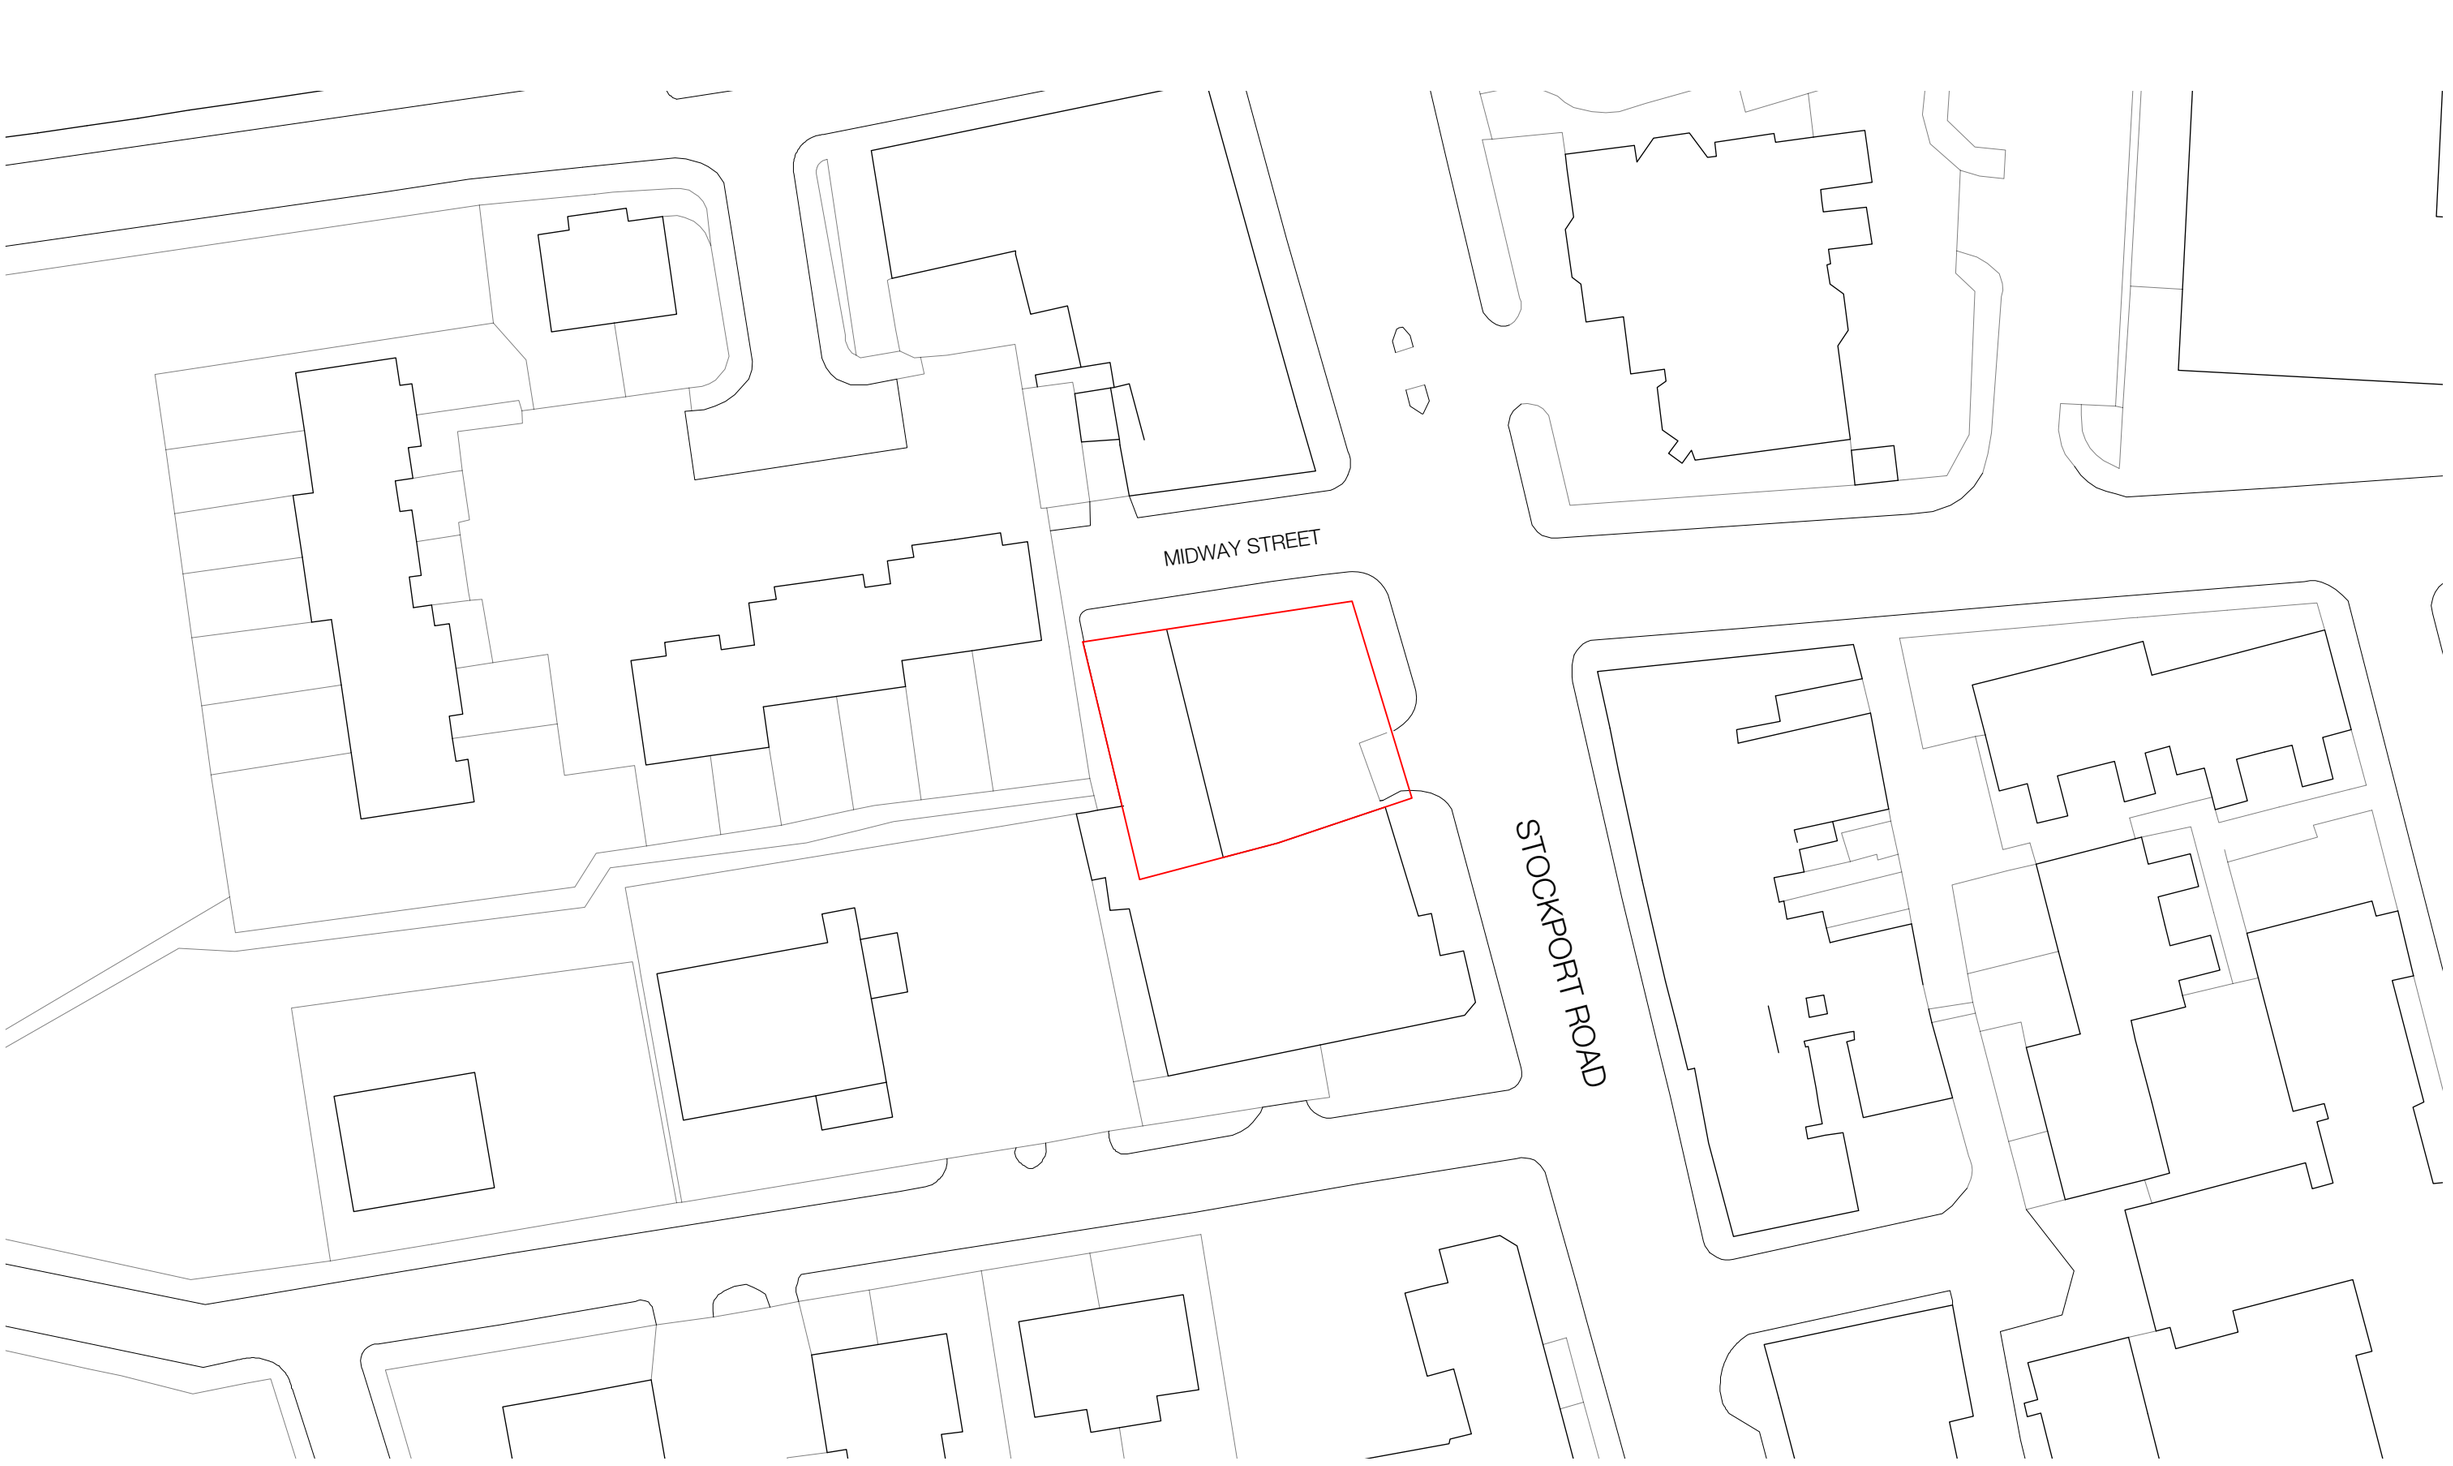


BLOCK PLAN
1:500 @ A3

N

0 5 10 20 30 METRES

PLANNING

© Copyright Ollier Smurthwaite Architects

REVISION	DATE	DESCRIPTION

CLIENT:

PROJECT:

ADDRESS: 816 STOCKPORT ROAD, MANCHESTER, M12 4QN

DRAWING TITLE: BLOCK PLAN

SCALE: 1:500 @ A3 **DATE:** MAY 2024

DRAWING NO: **A831_P_002**

OLLIER SMURTHWAITE ARCHITECTS
40 King Street, Manchester, M2 6BA
T 0161 883 0838
F 0161 883 0839
E mail@olliersmurthwaite.com