


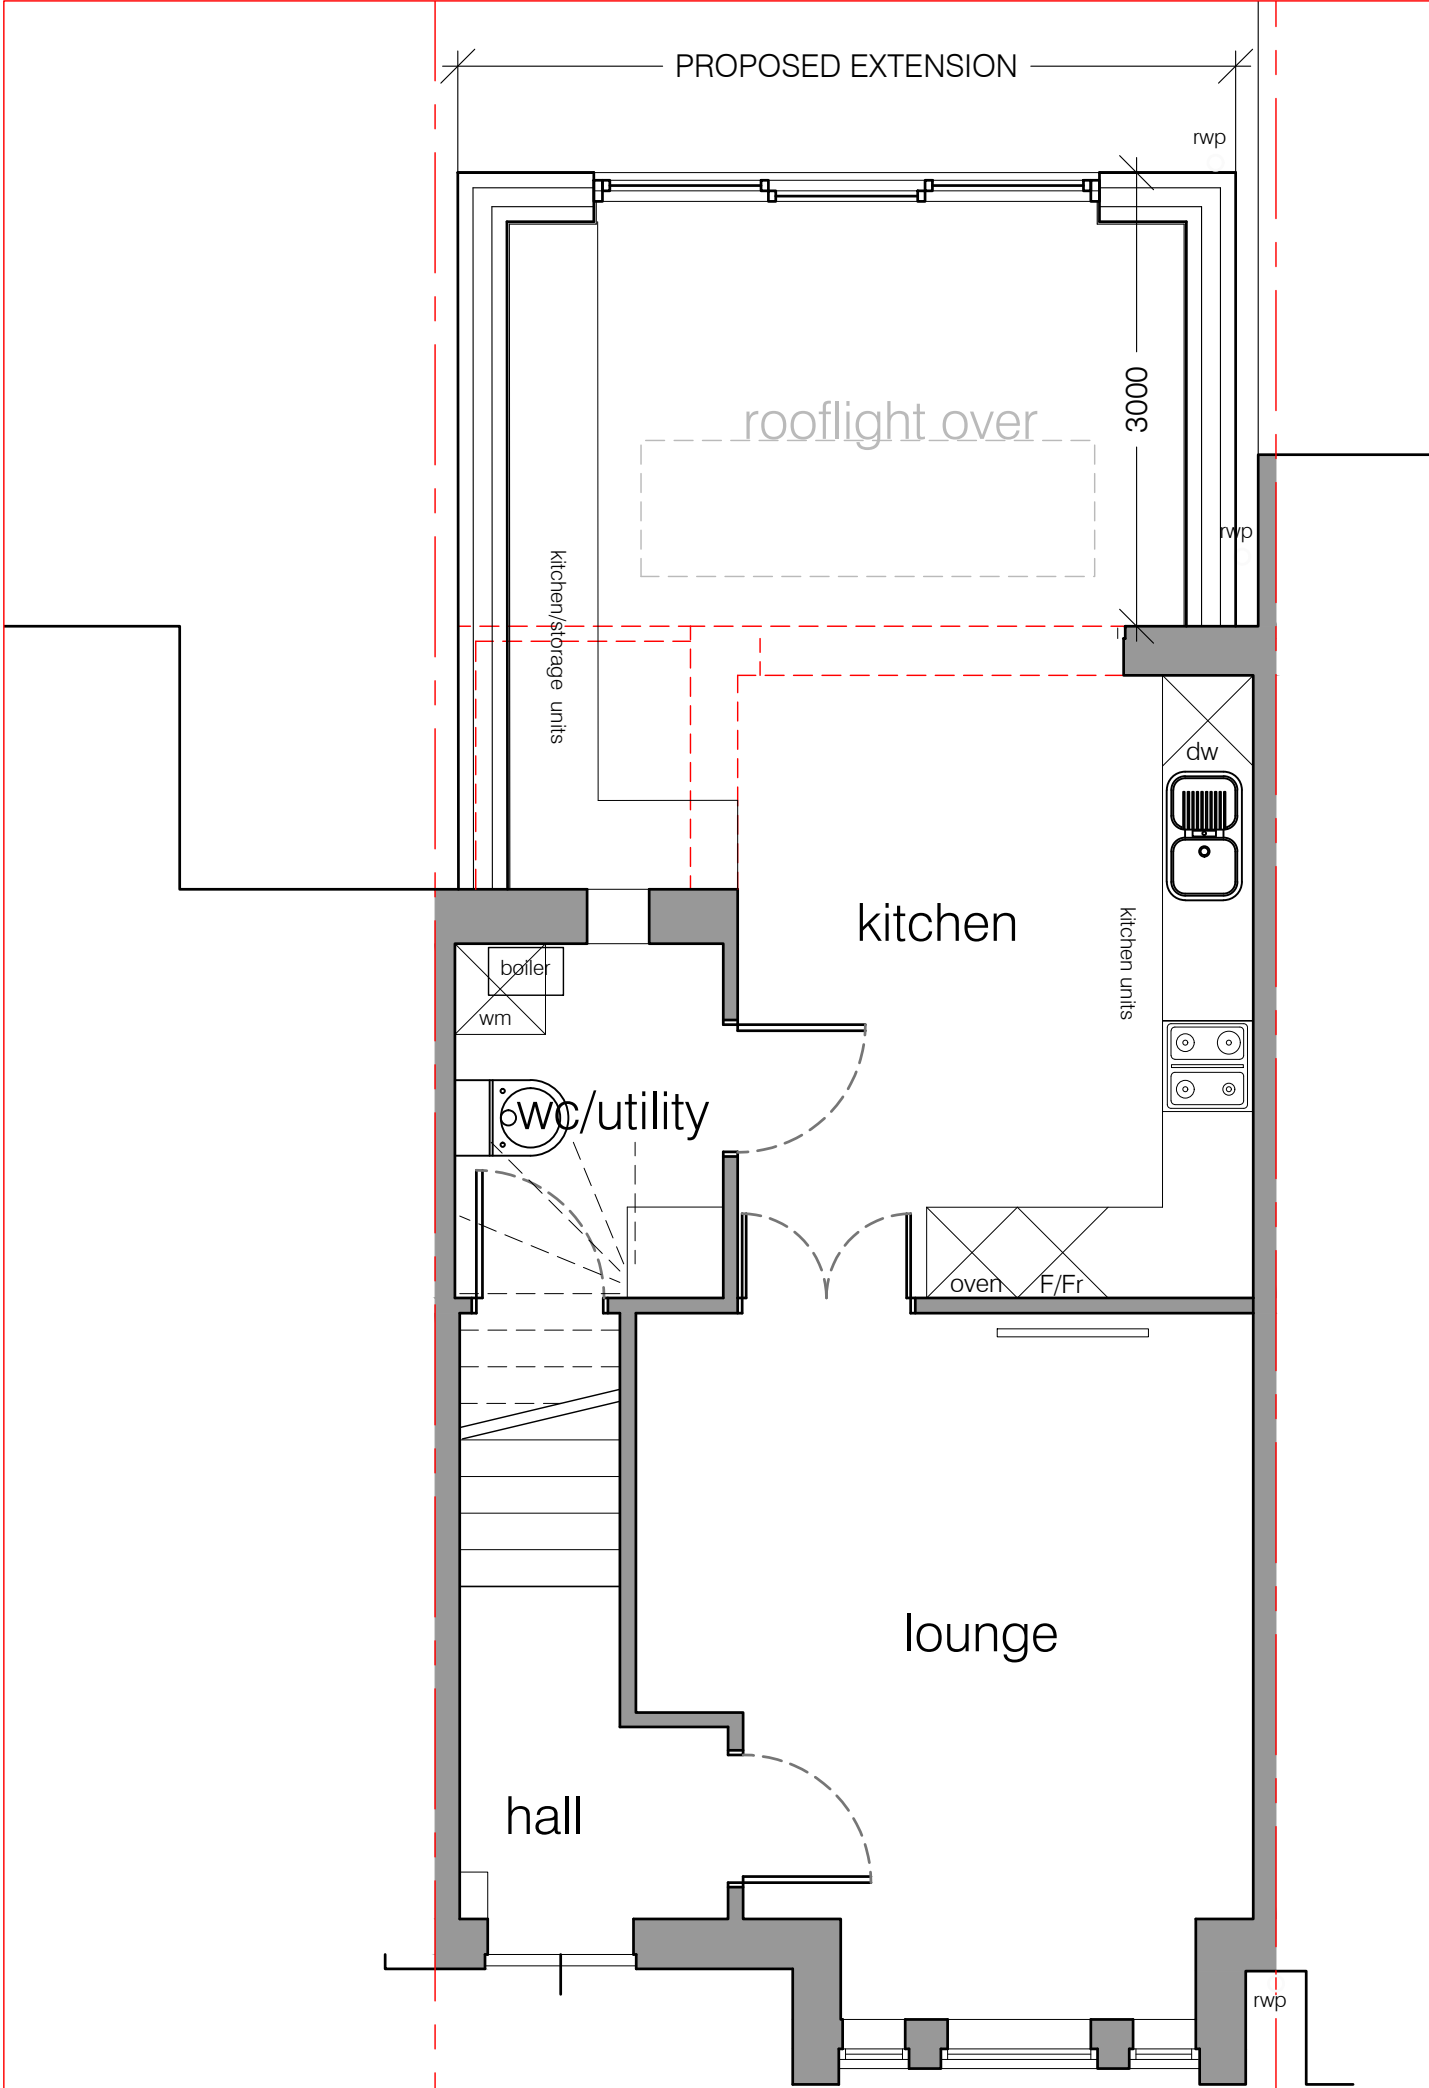
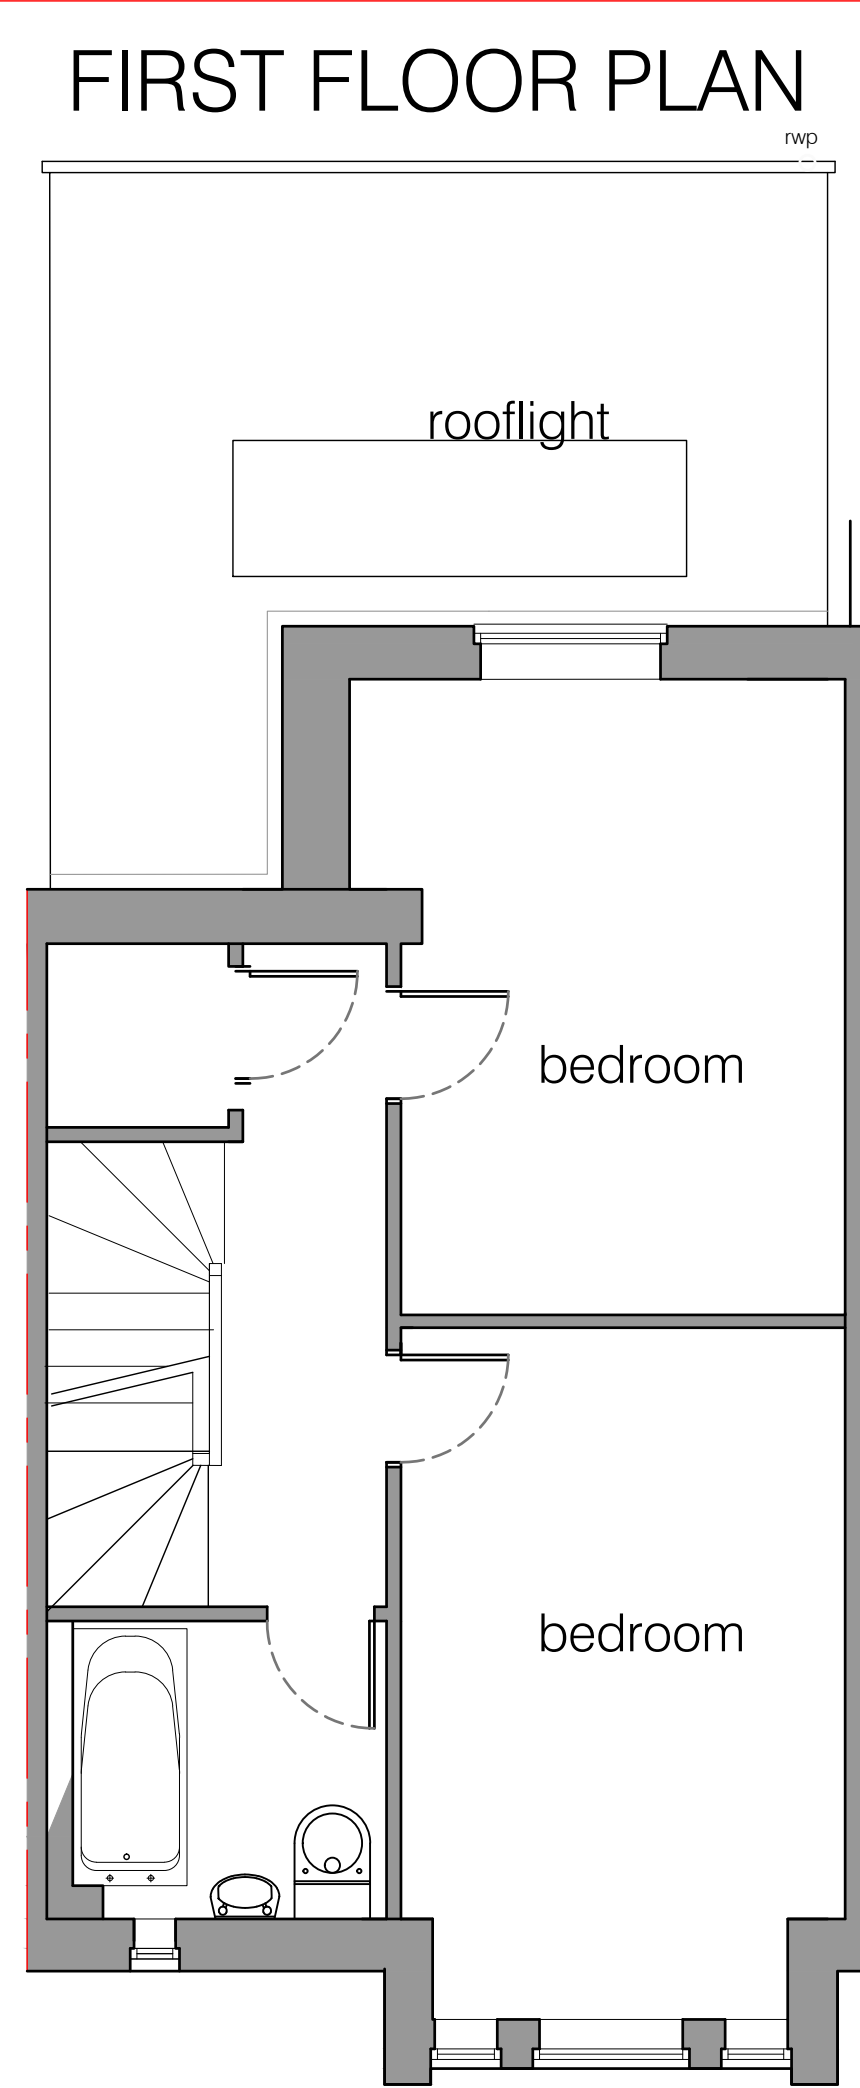
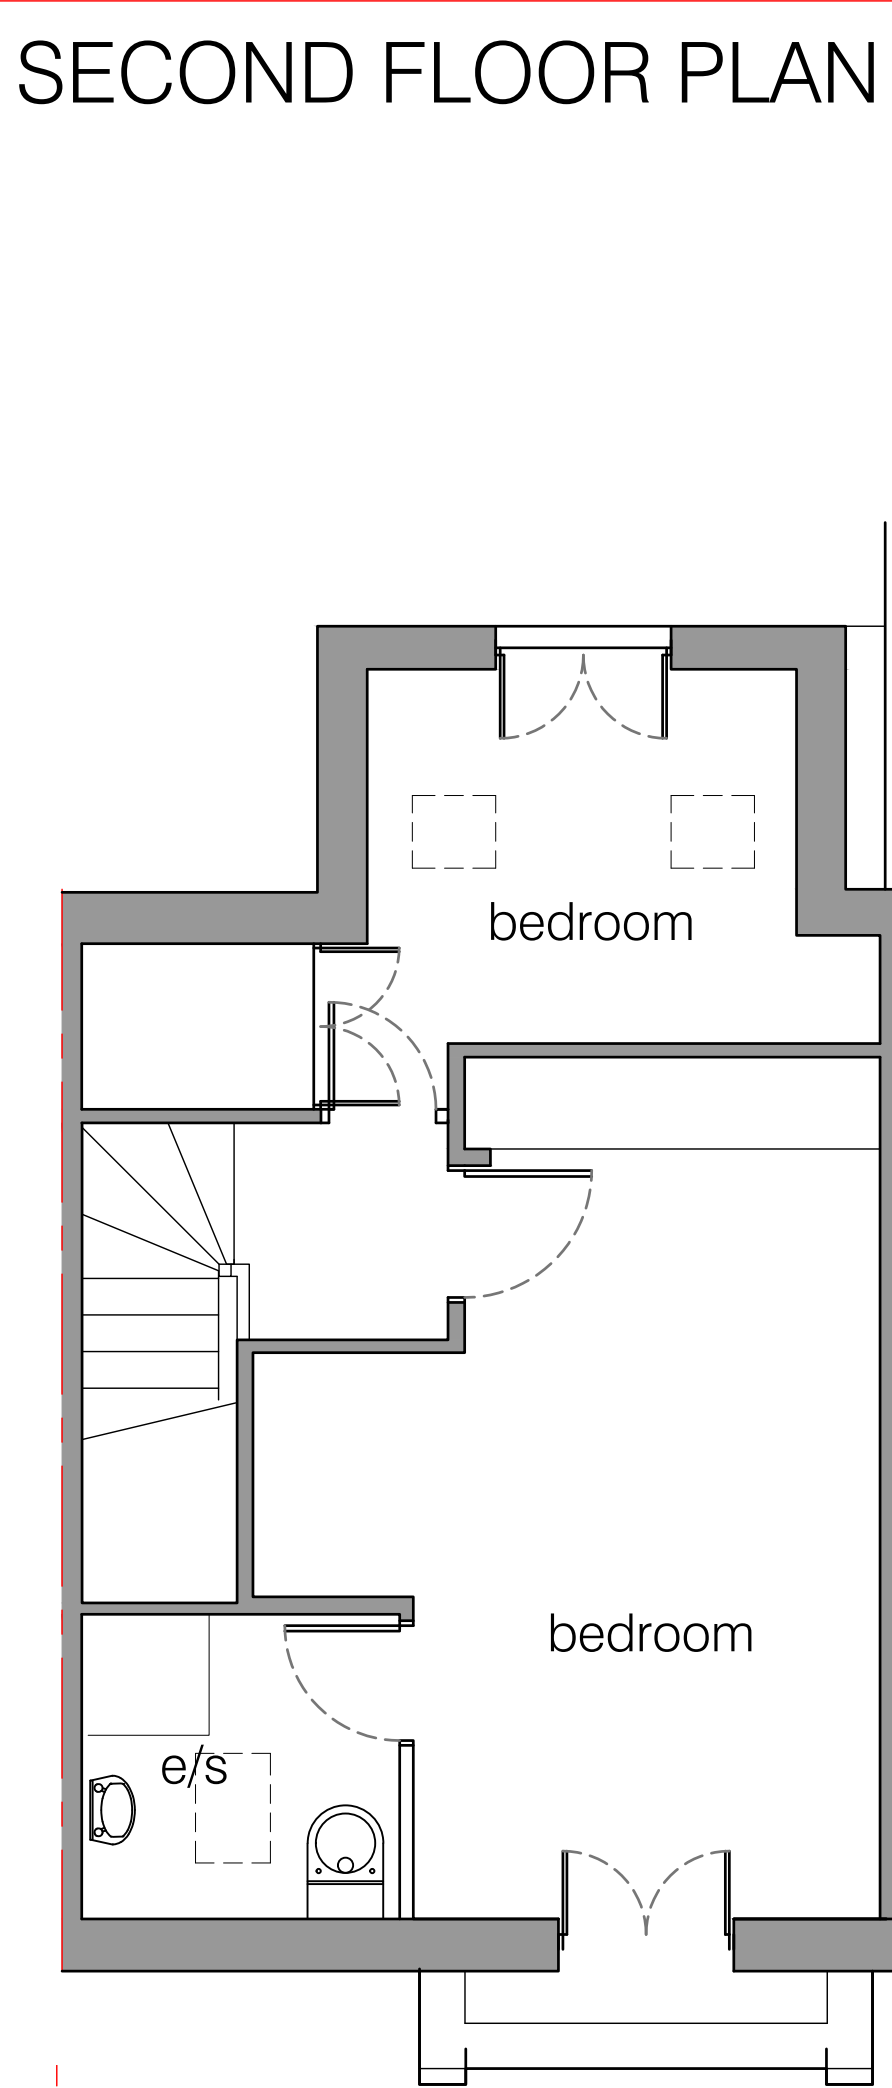
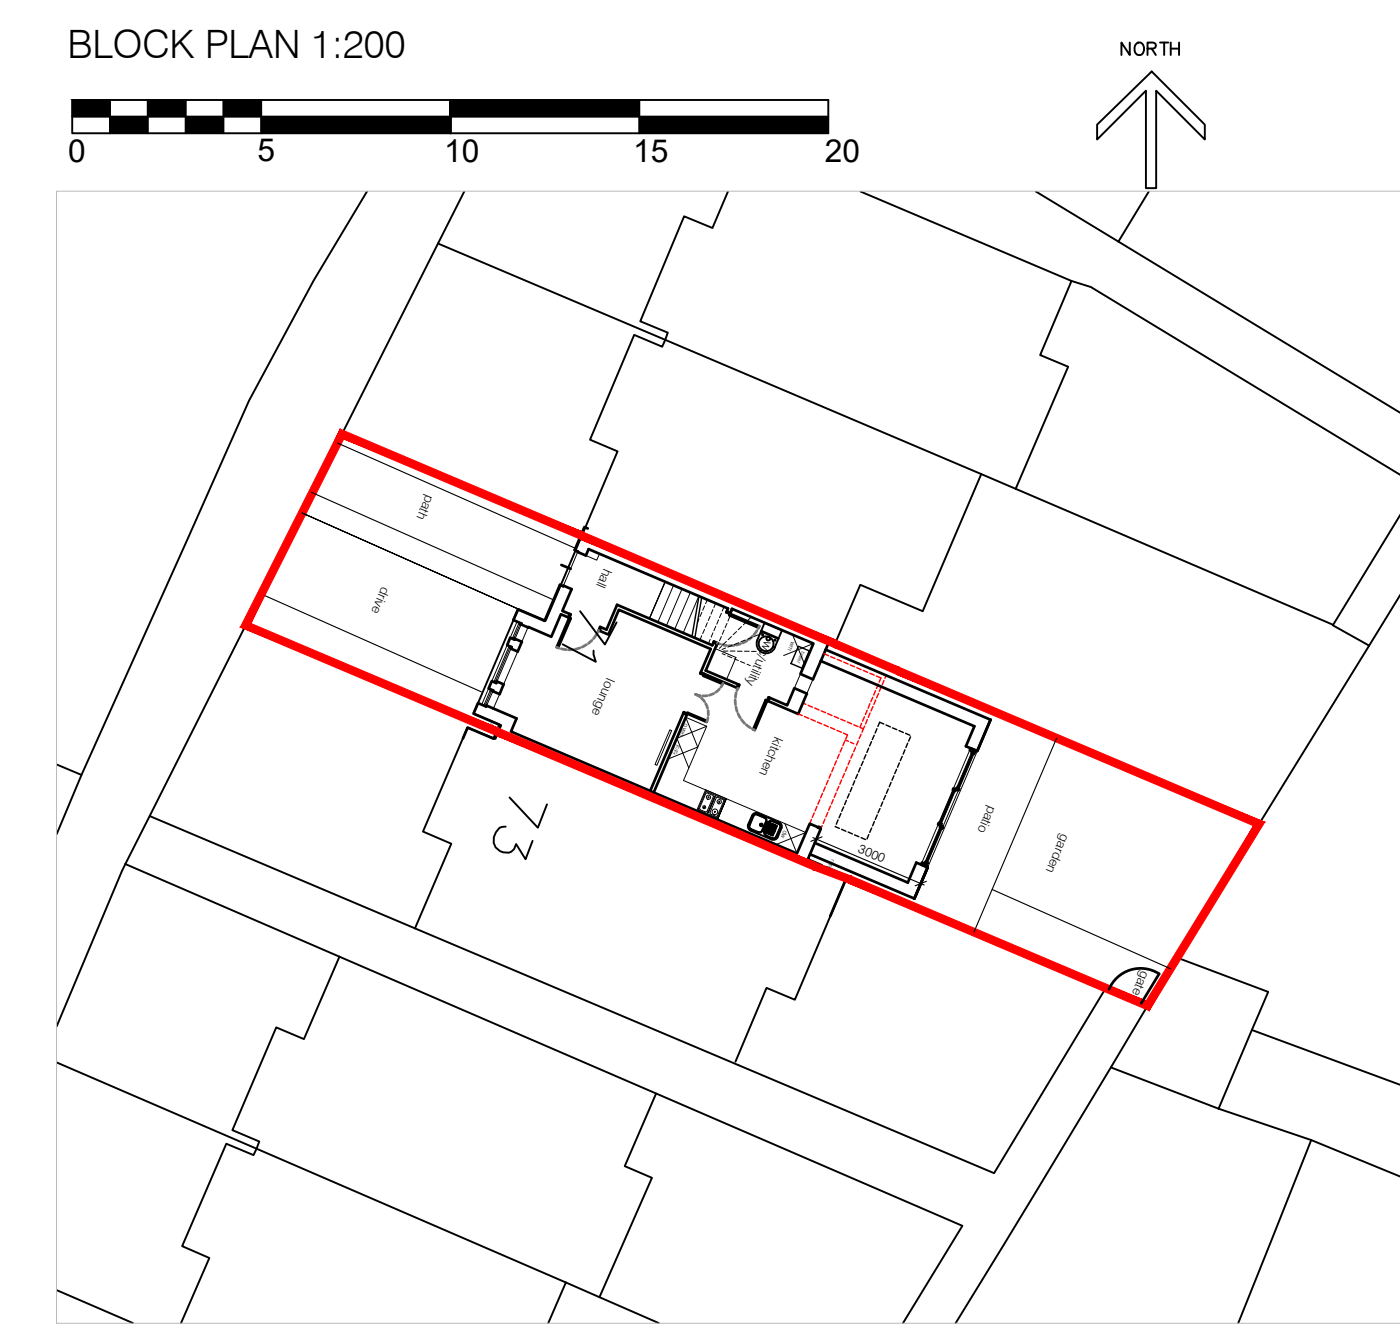
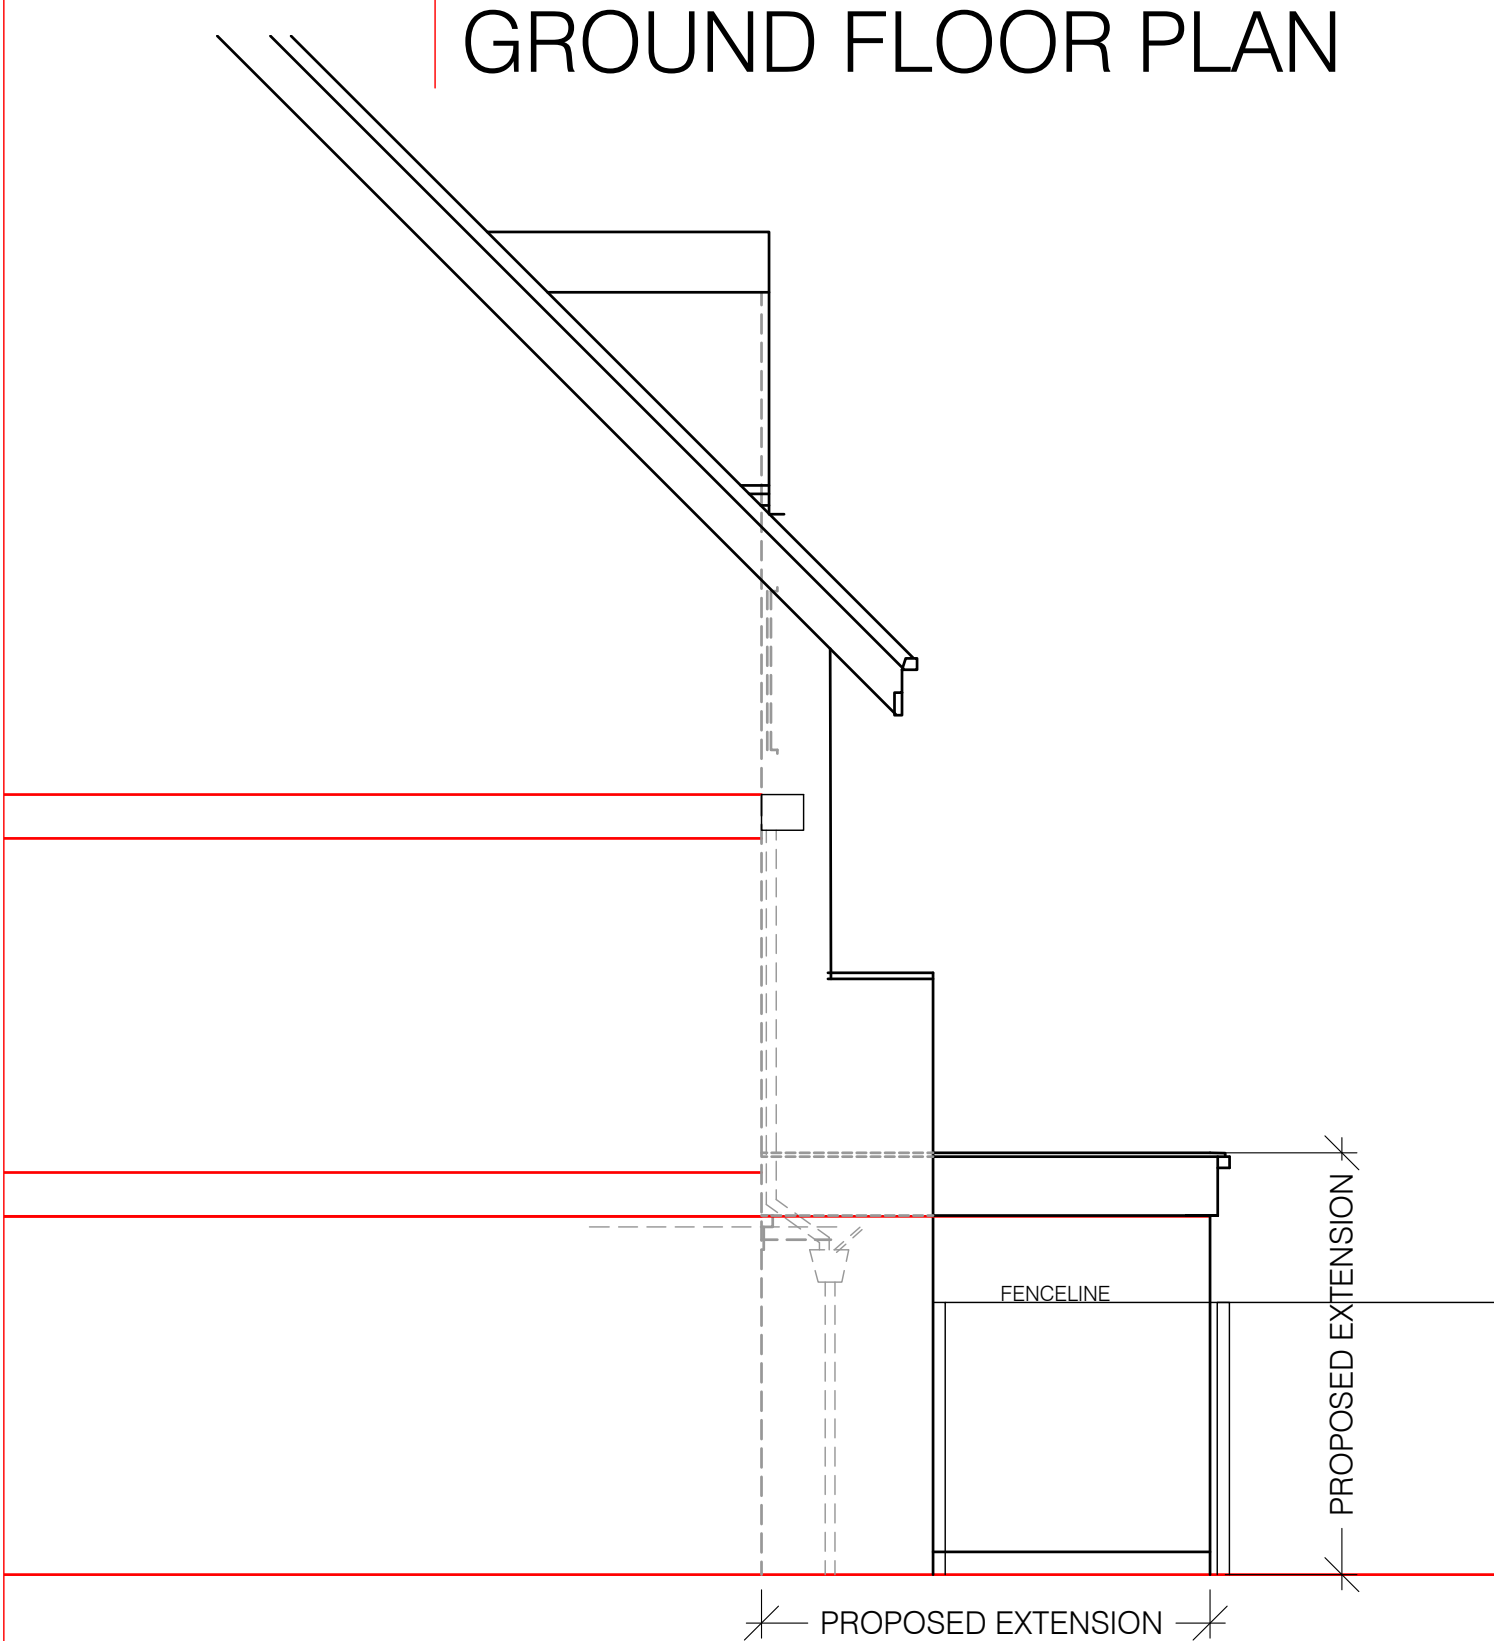


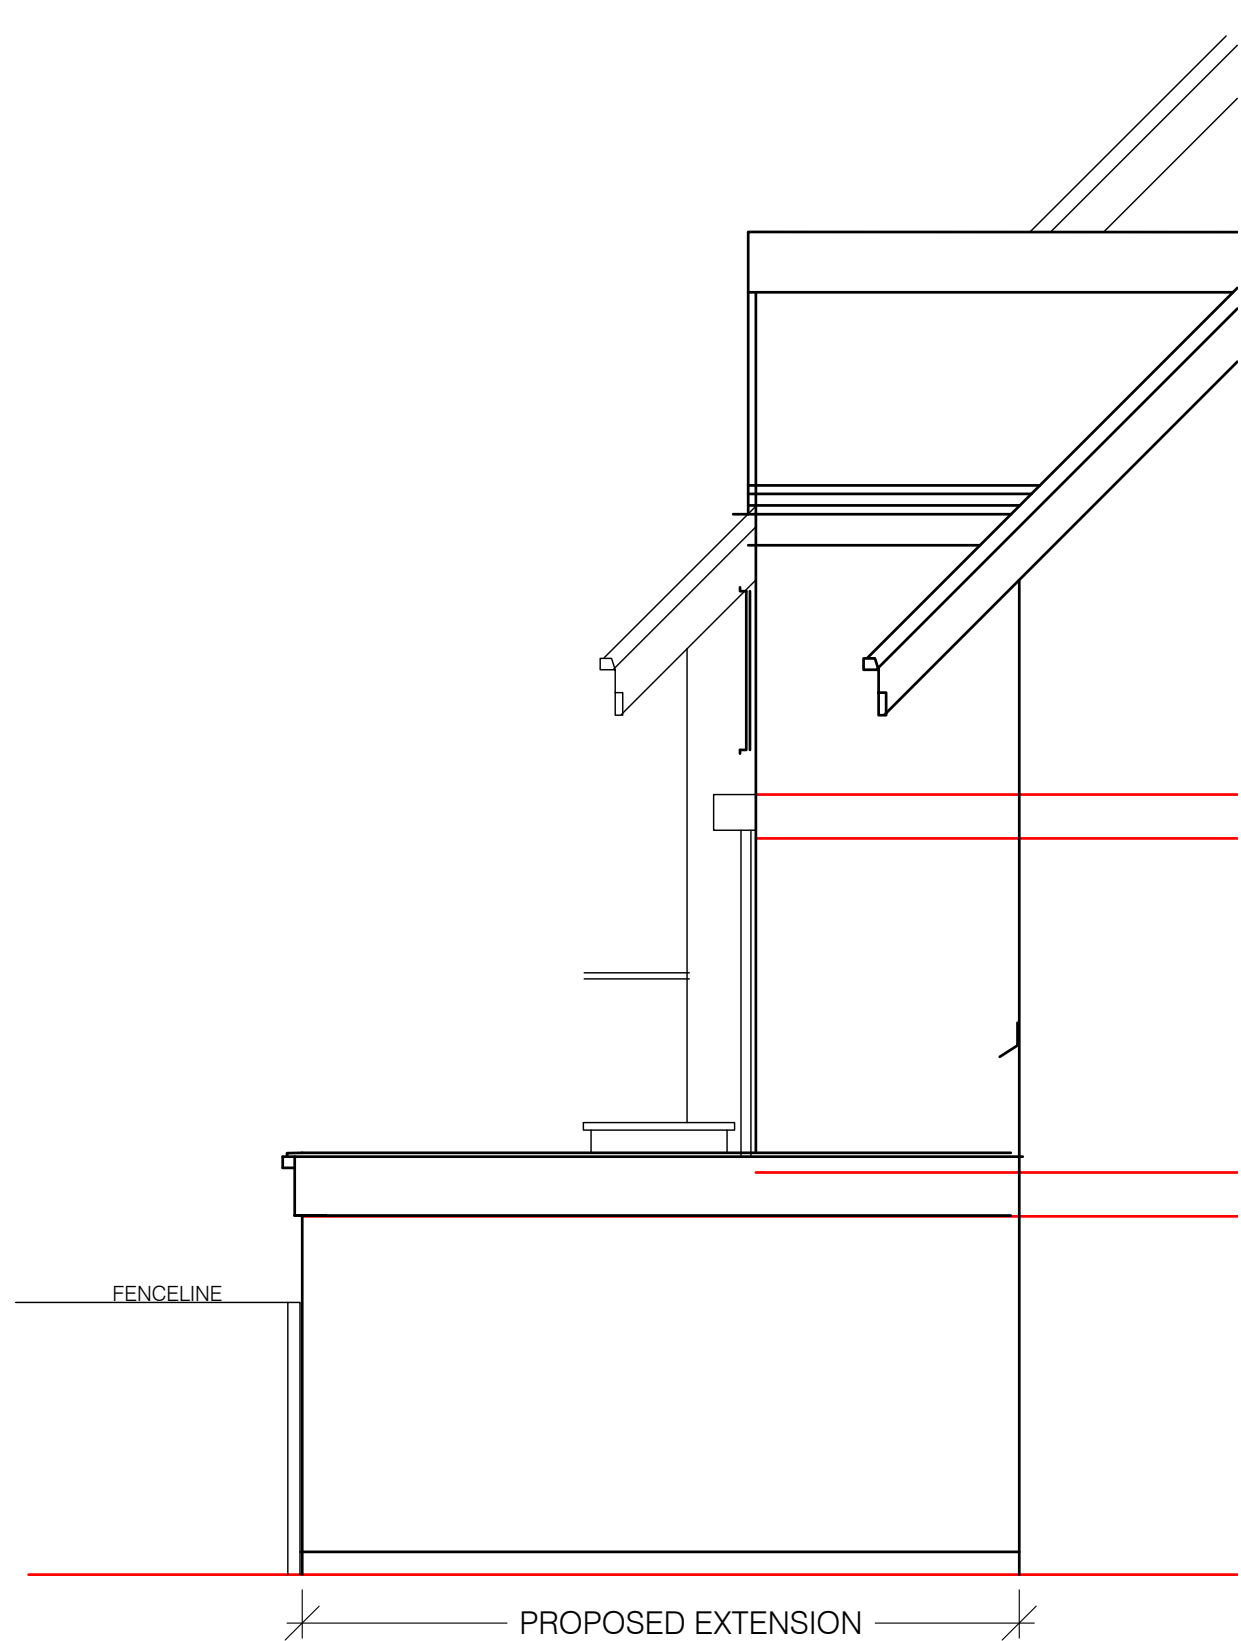

- Proposed external materials:
1. Grey single ply flat roof
 2. Black rw goods
 3. Render to rear walls
 4. Grey alum framed double glazed windows/external doors,

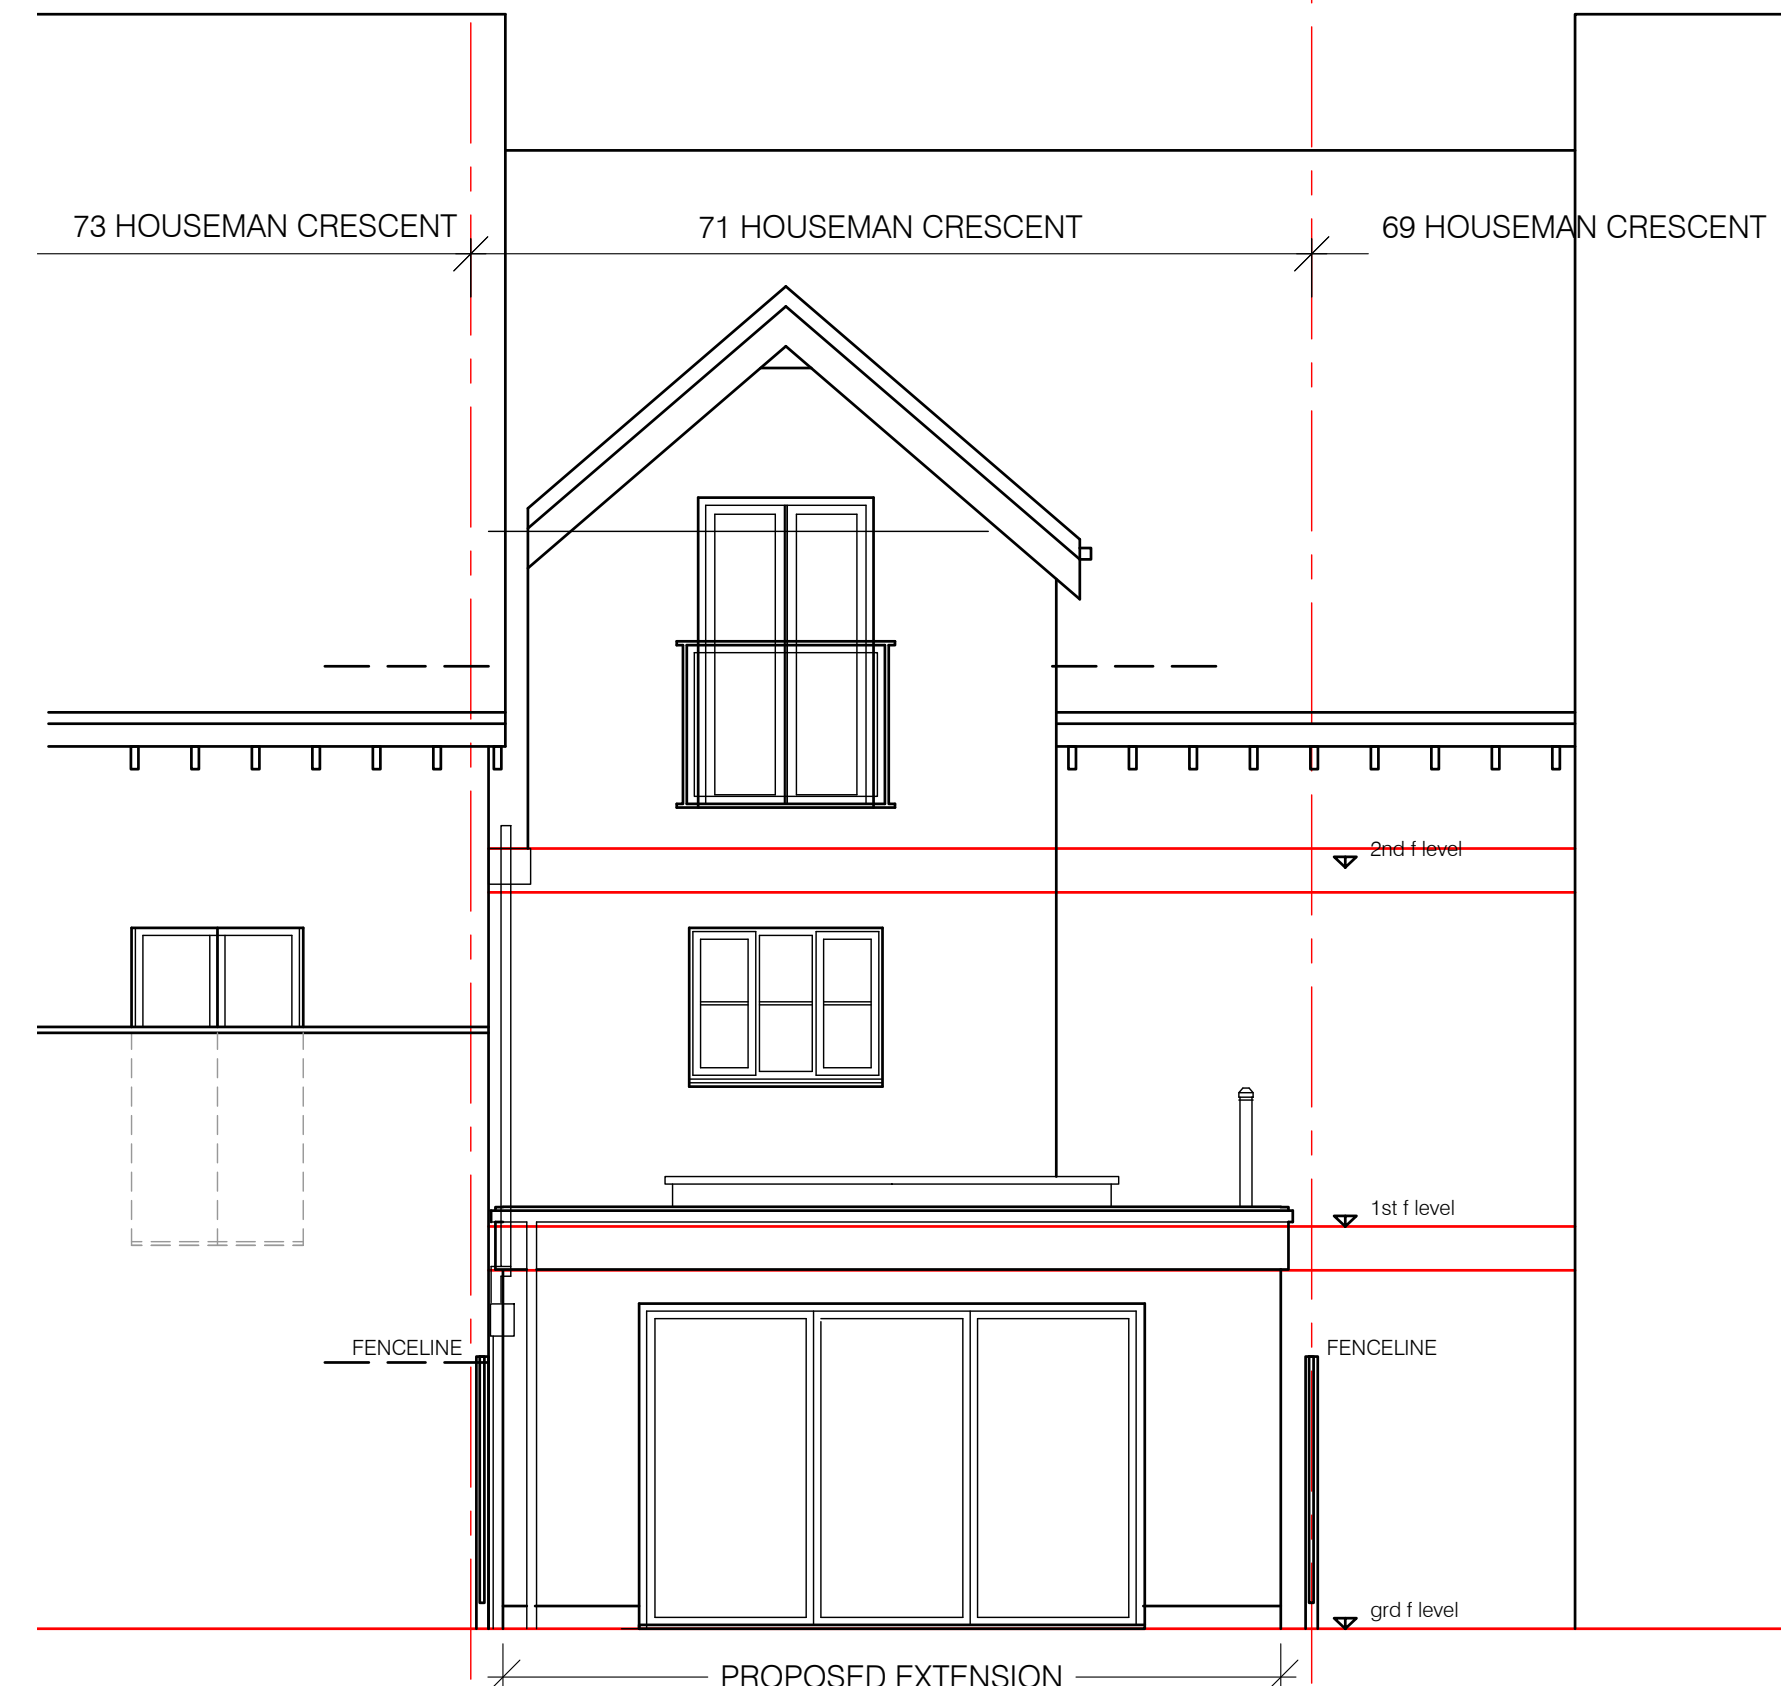

<p>Simon R Miles Chartered Architect Didsbury Manchester T: 07778 137830 E: srmilesarchitect@gmail.com</p> <p>Do not scale. Contractors must check all dimensions on site before preparing production drawings or commencing any work. This drawing and its design is the copyright of S.R.Miles Ltd and may not be reproduced in any form whatsoever without their prior express written consent.</p>	Revision	Date	Revision note	Notes
	P1	16.07.2024	Planning Issue	

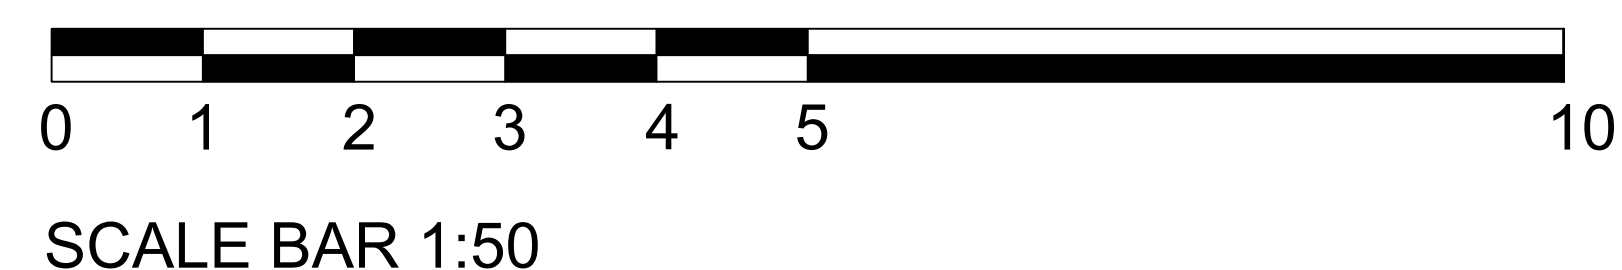

Project :	71 Houseman Crescent Didsbury	Scale :	50, 200@A1
Title :	Proposed Plans and Elevations	Date :	24.05.2024
Drawing number :	24 426 PL200	CAD Ref :	24 426
Issue :	P1	Drawn by :	SRM
Client :	Mr & Mrs Sozon		

SRM

Simon R Miles BA Hons Dip Arch RIBA
Chartered Architect