




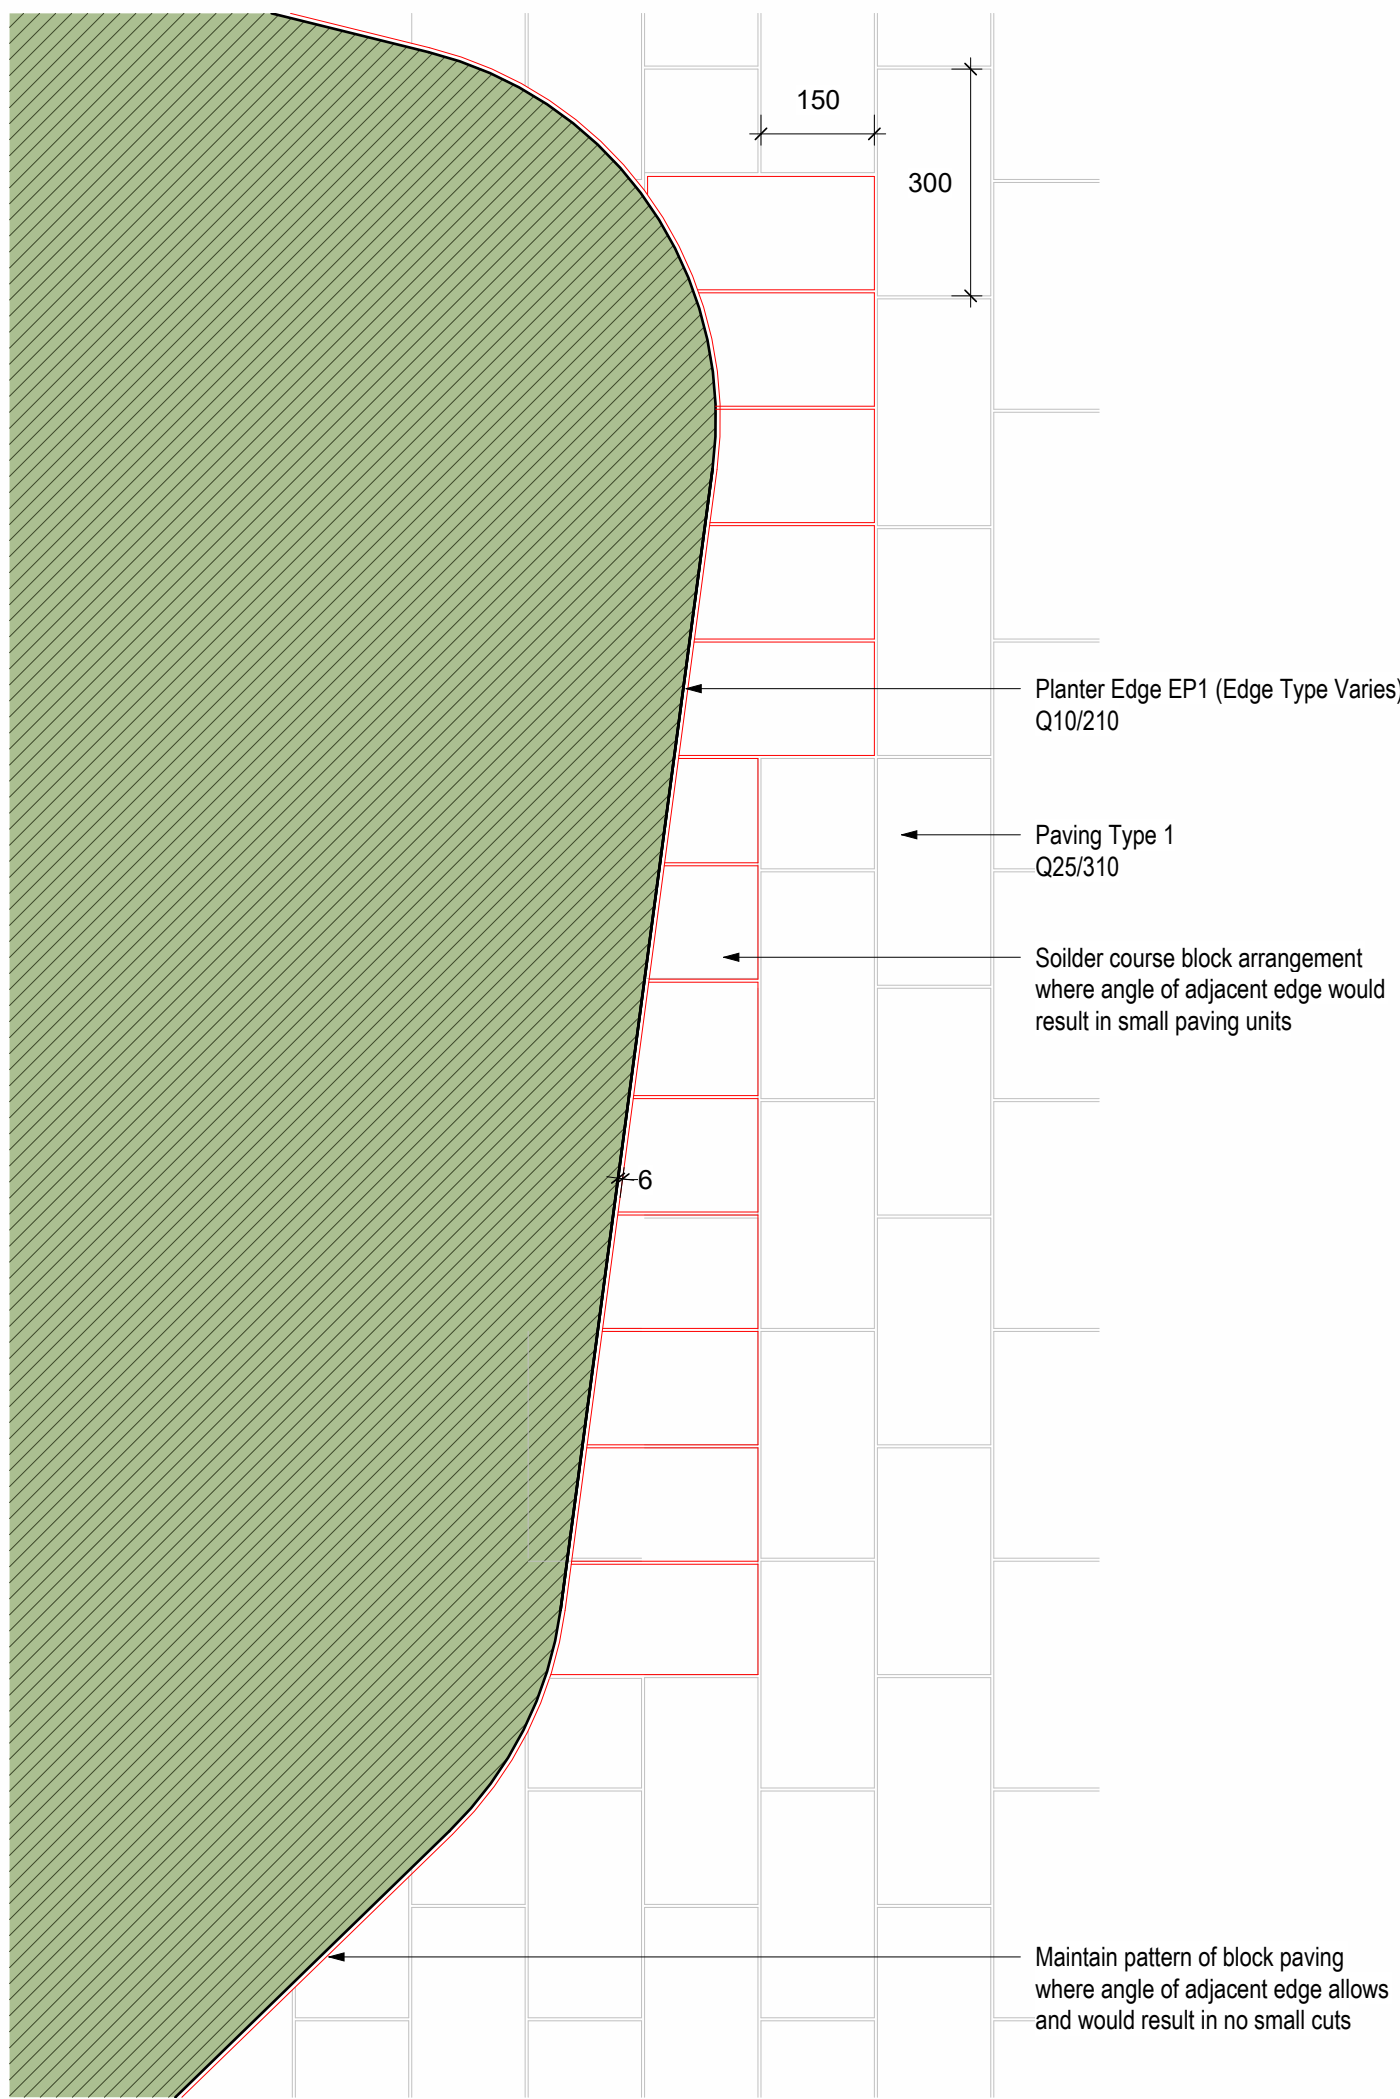


1
900350
Interface Detail - P1 Paving against shallow angle edge
1: 10 @

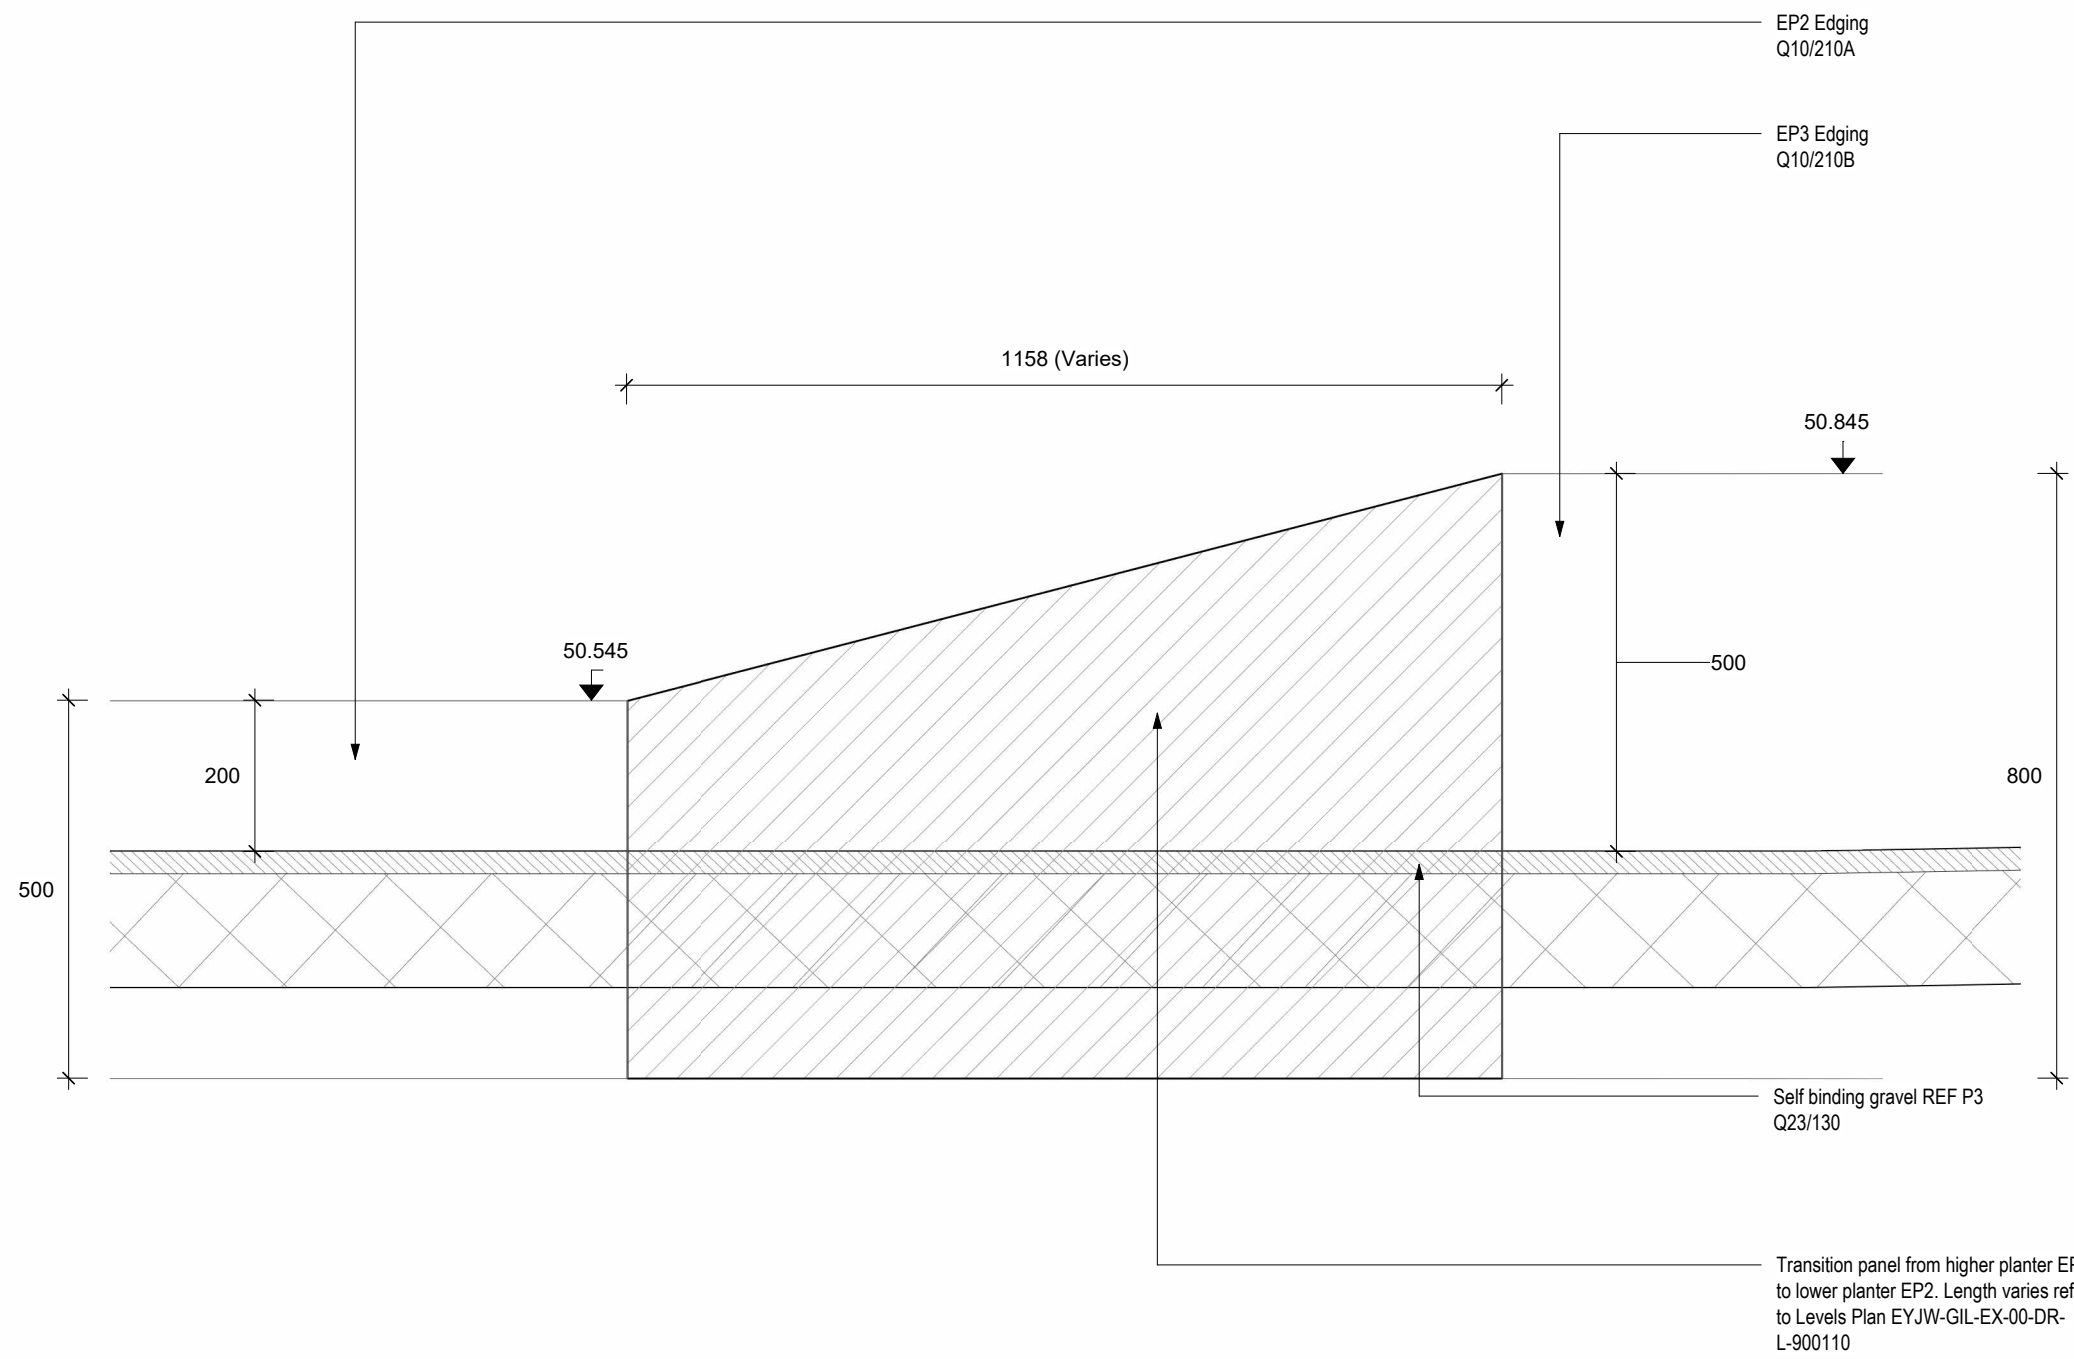


4
900350
Interface Detail Elevation - EP3 to EP2
1: 10 @ A1

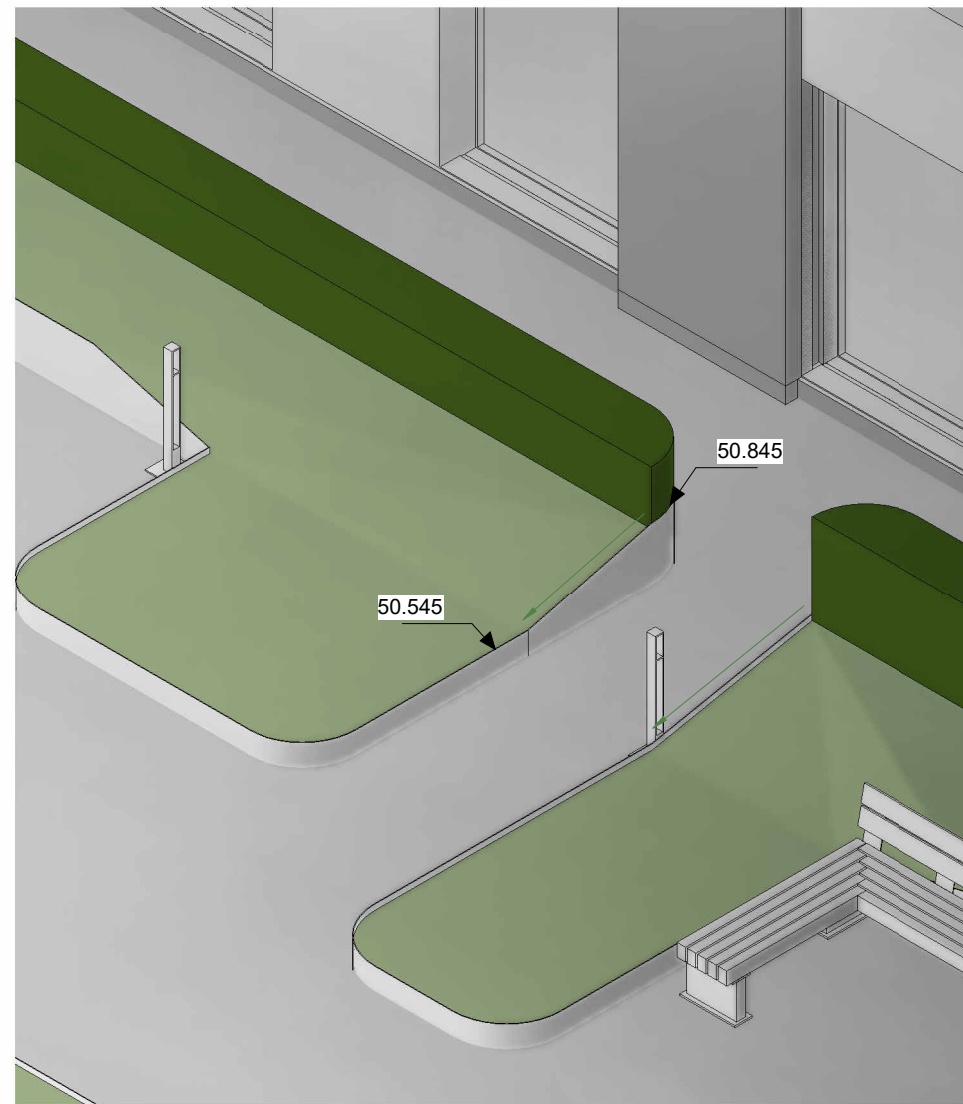

3
900350
3D View - Interface Detail EP3 to EP2 transition
@ A1 1:50

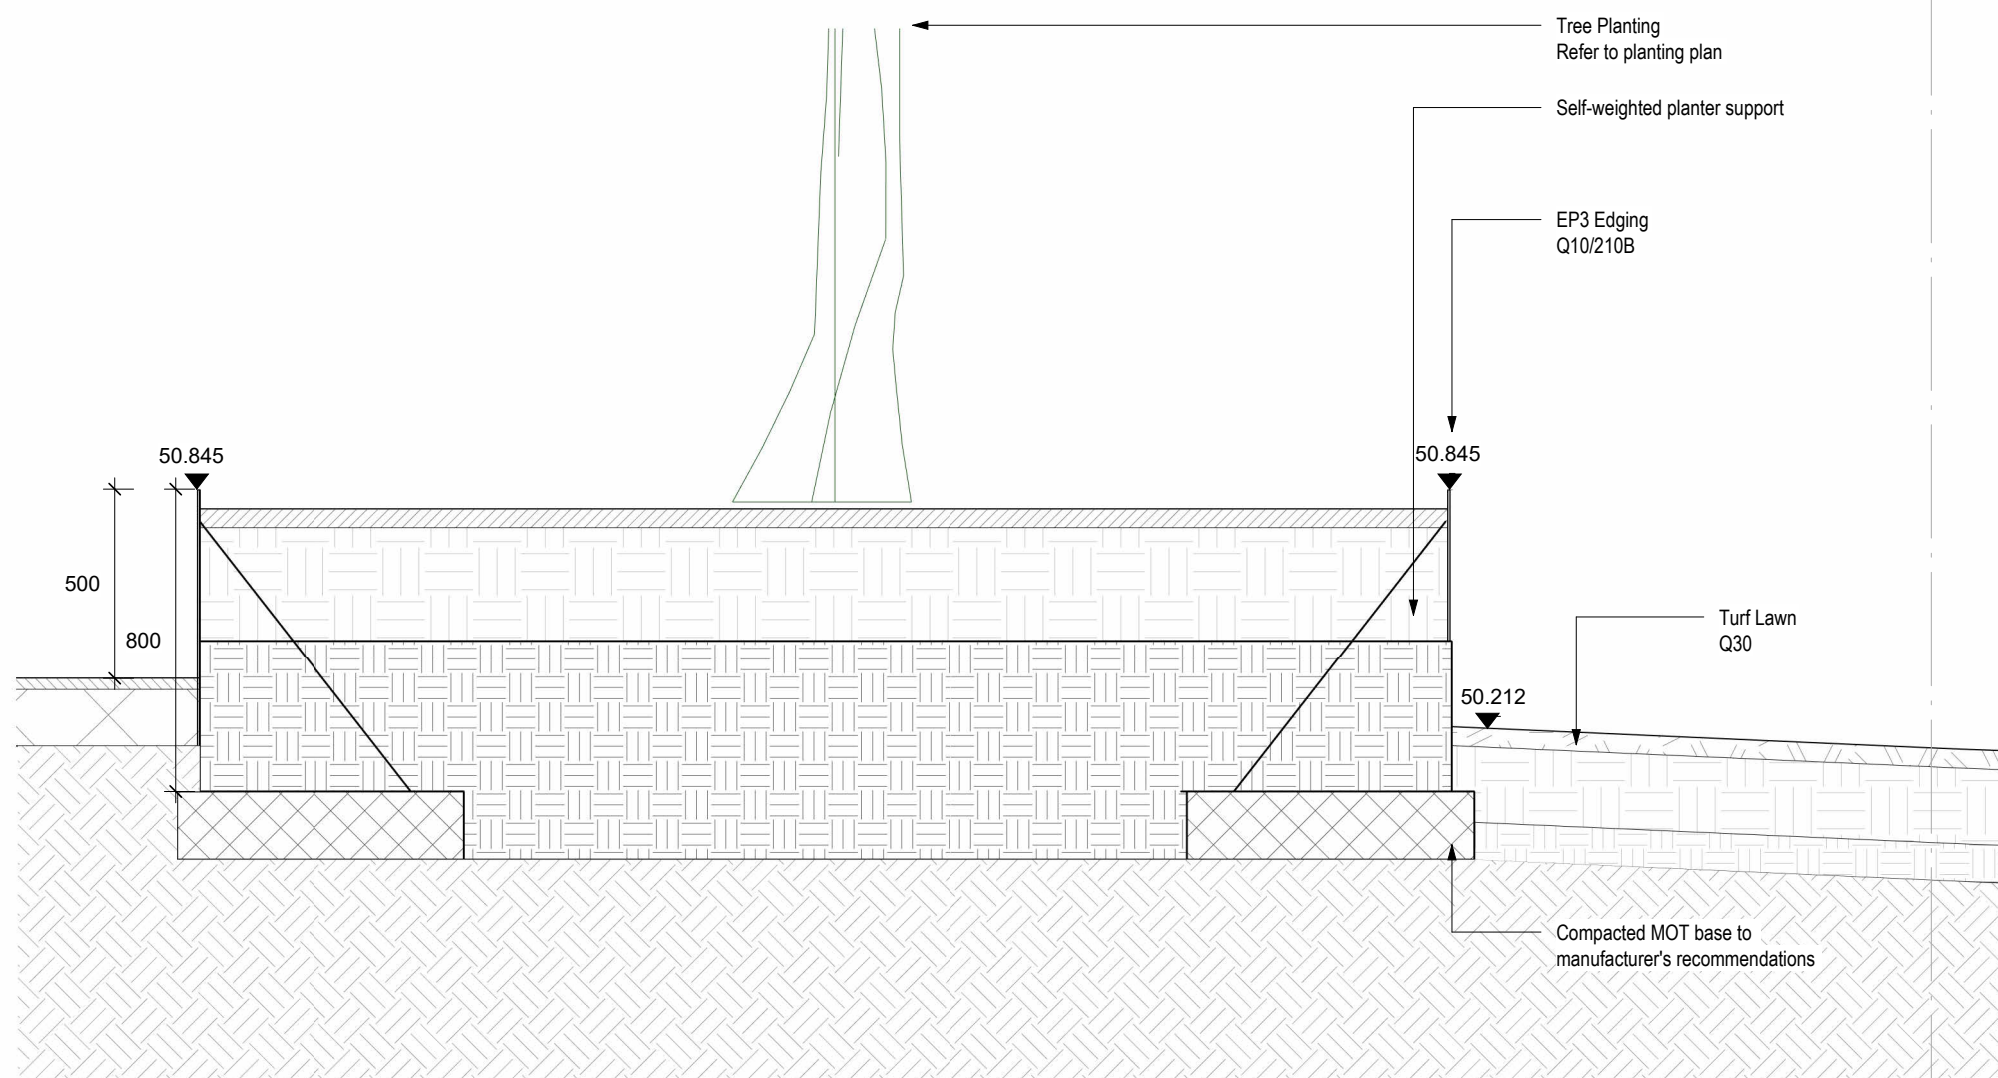

5
900350
Interface Detail Elevation - EP3 to Lawn
1: 20 @ A1

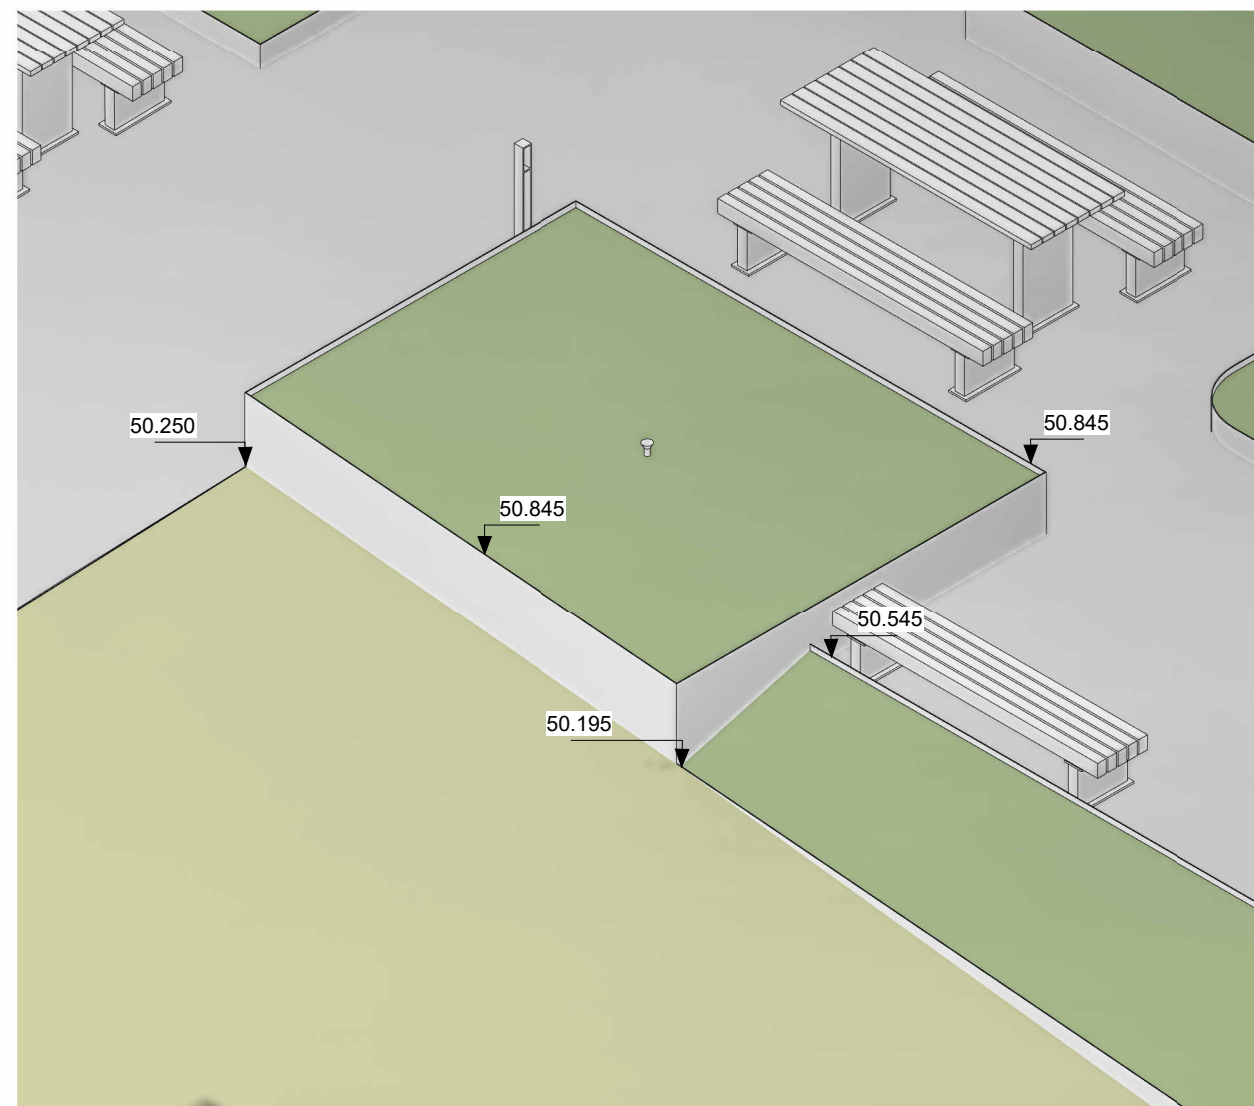

2
900350
3D View - Interface Detail EP3 to lawn detail
@ A1 1:50

rev	details	by	date
P01	STAGE 4 ISSUE	SB	04.07.2024

Project Title

Jersey Wharf, Ancoats
P21641- 00- 001

Drawing Title

Jersey Interface Details 01

STAGE 4	Purpose of Issue	Scale	Drawn
	As indicated @A1	As indicated @A1	CB
EYJW-GIL-EX-00-DR-L-900350	Date	Date	Checked
	04.07.2024	04.07.2024	SB
S3 - REVIEW AND COMMENT	Drawing Number	Revision	Revision
			P01

Drawing Status



John Sisk and Sons Ltd
John Sisk & Son Ltd
2410 Regents Court
The Crescent
Birmingham Business Park
Birmingham
B37 7YE

Client

John Sisk and Sons Ltd

Gillespies

5th Floor, Phoenix House, 3 South Parade, Leeds, LS1 5QX.
P. + 44 (0)113 247 0550 E. Rachel.Taylor@gillespies.co.uk