

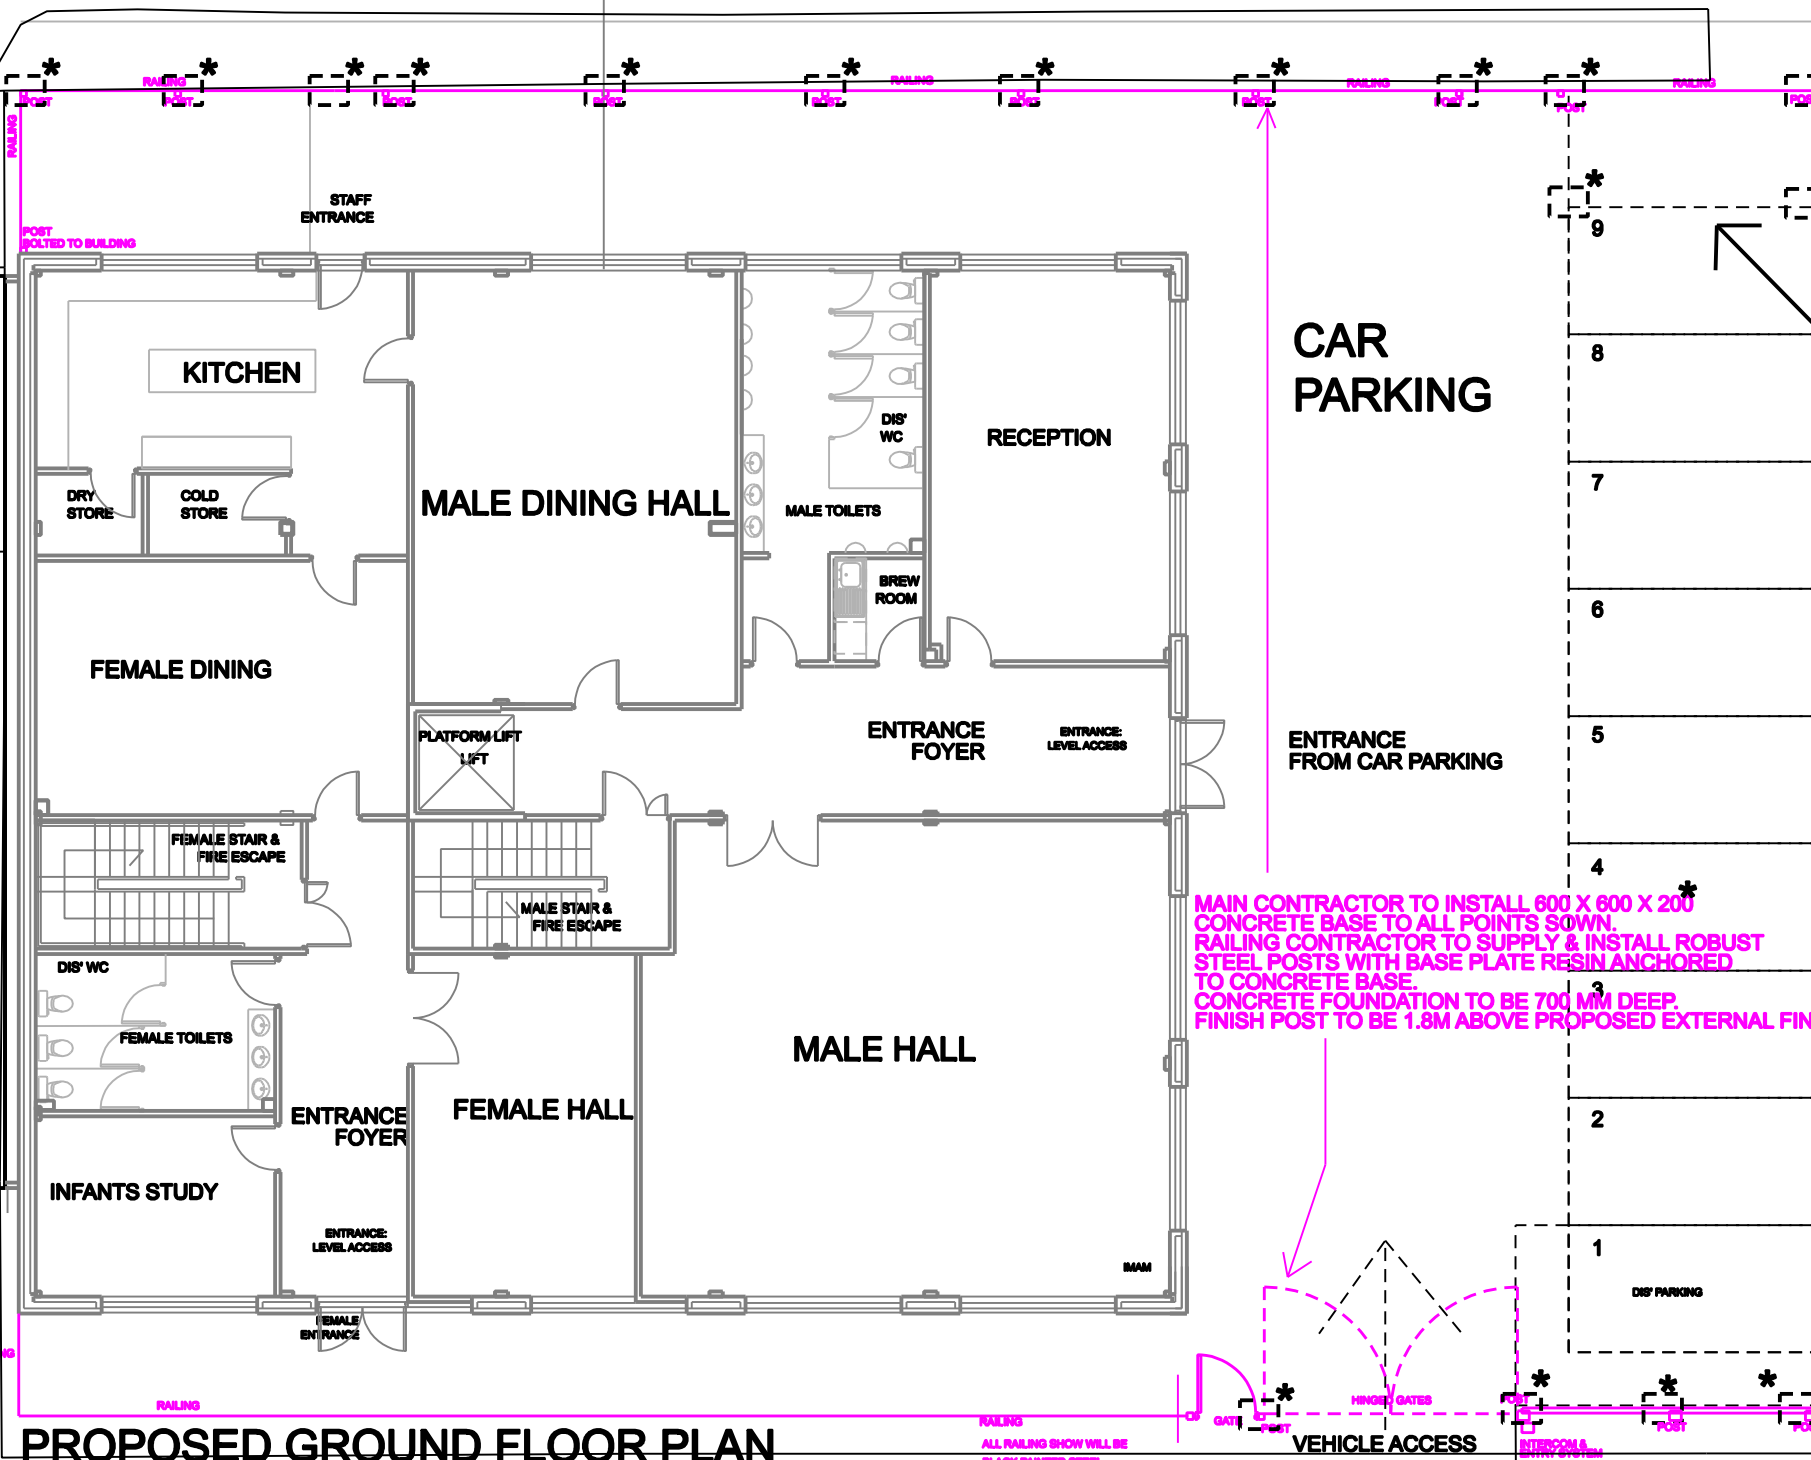


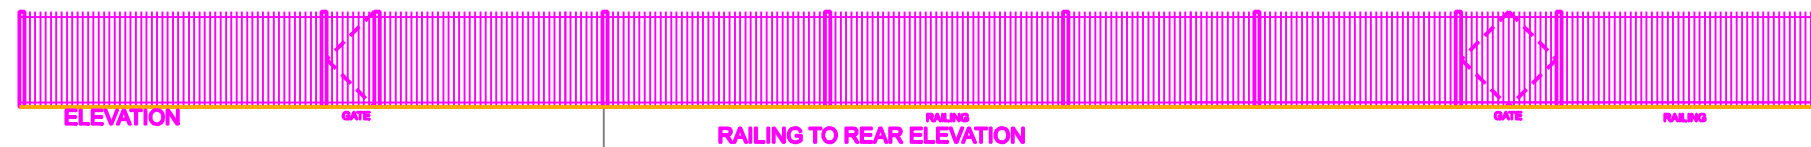


PROPOSED GROUND FLOOR PLAN

ALL RAILING SHOWN WILL BE BLACK PAINTED STEEL, AS TYPICAL ELEVATION

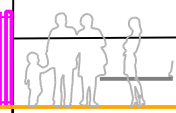

2no 240l for each of the 1 general waste, Pulpaible Mixed Recycling, Food w

WINDOWS FROM ADJOINING FACTORY

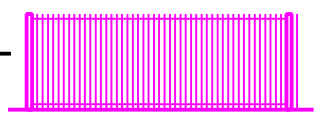


RAILING TO BINS ENCLOSURE

MIN' 15mm DIA VERTICALS
APPROX 30 X 6mm flat bar horizontals



RAILING PLAN DETAIL

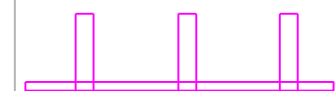

RAILING ELEVATION DETAIL

TYPICAL RAILING DETAIL

PROPOSED SITE PLAN & PROPOSED METAL RAILINGS

PROPOSED TURKISH COMMUNITY CENTRE
9 DOLPHIN STREET, MANCHESTER, M12 6BG

Drwg. No: 2015 / 10 / 16 REV' FEB 2024

Date : FEB 2024 Scale MAIN PLAN 1:200 @ A4

DOLPHIN STREET

SPECIALIST METALWORK RAILING
SUBCONTRACTOR TO SUPPLY & INSTALL
ALL RAILINGS, GATES
ALL PAINTED BLACK

EXTENT OF ALL RAILING SHOWN PINK ON PLAN



VEHICLE ACCESS ELEVATION

BLACK PAINTED STEEL RAILS
WITH 12MM DIA UPRIGHTS AT 100 CEN
AND 30MM X 6MM FLAT BAR SET 100MM
IN FROM END OF 1.8M UPRIGHTS

CAR PARKING