



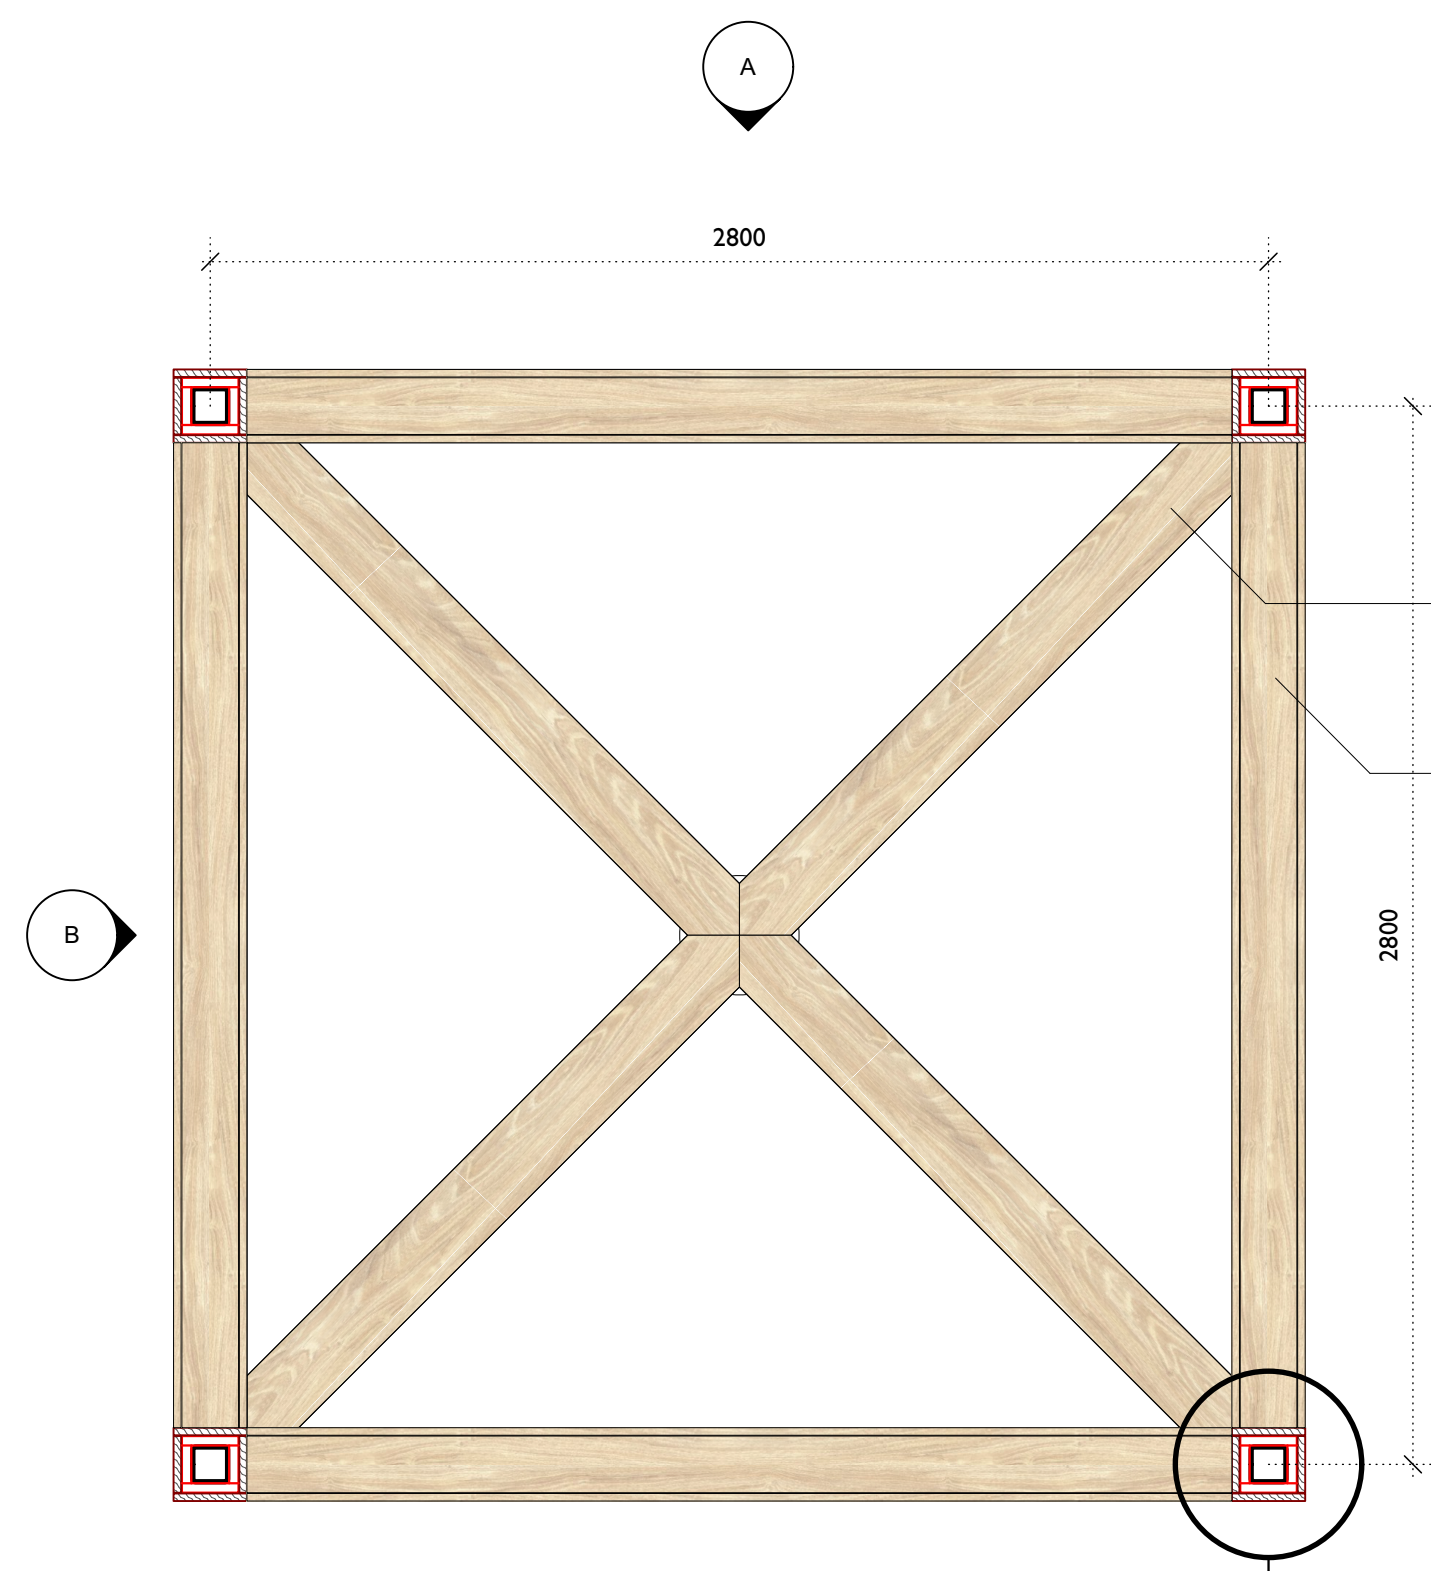

1 Treehouse Plan  
Scale: 1:20

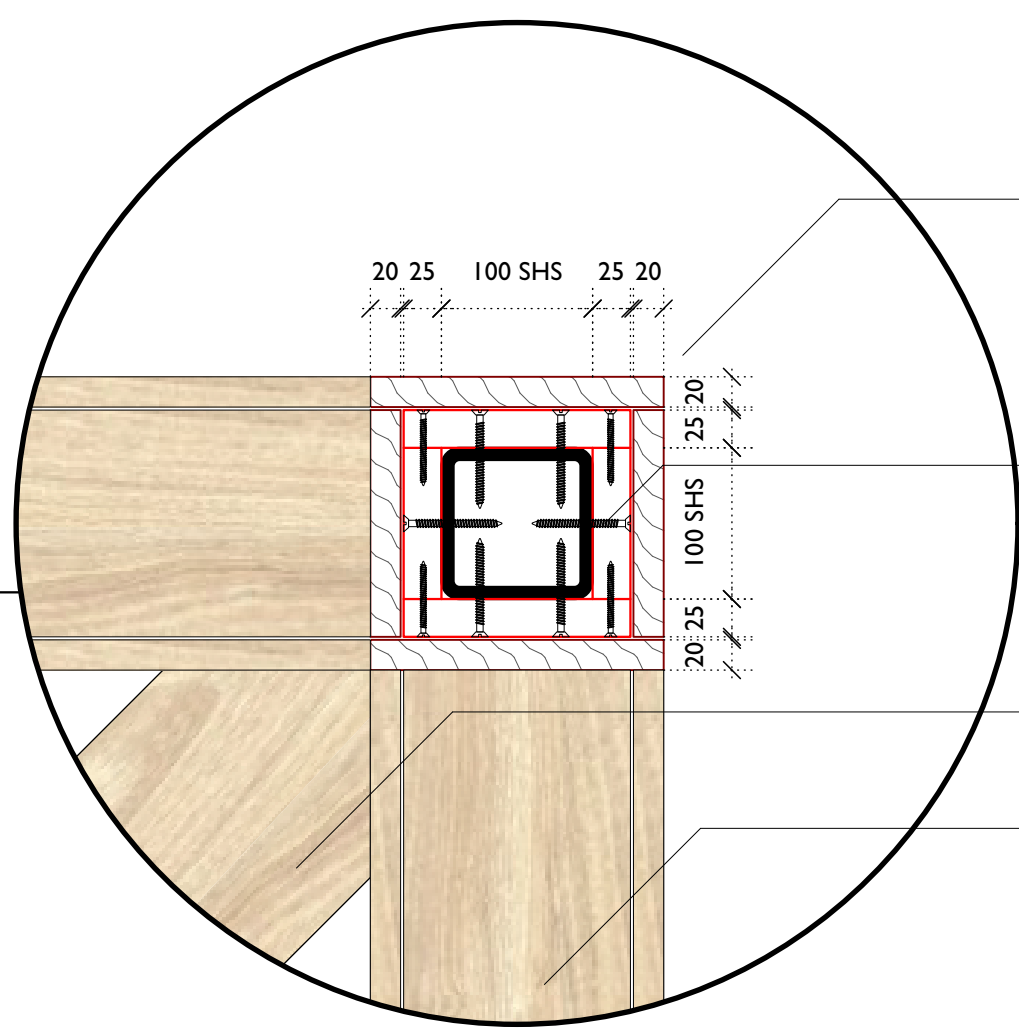

2 Treehouse Corner Detail (plan)  
Scale: 1:5

Abodo "Vulcan Straw" Fine band sawn cladding, fire treated to Euroclass B-s2-d0

Use stainless steel fixings

Fixings must be at least 12mm from end, and must be pre-drilled before applying fastener.

Ensure minimum 2mm expansion gap to back of boards.

All corners to be butt jointed in accordance with manufacturers guidance



Steel wrapped in black DPM

25x38mm treated battens fixed to steels with Heavy Section Countersunk Drill Screw 5.5mm Ø, 65mm in length

150 x 100 x 8.0 RHS base supports clad in Abodo cladding

100 SHS base frame clad in Abodo cladding

3 Elevation B (sides)  
Scale: 1:20

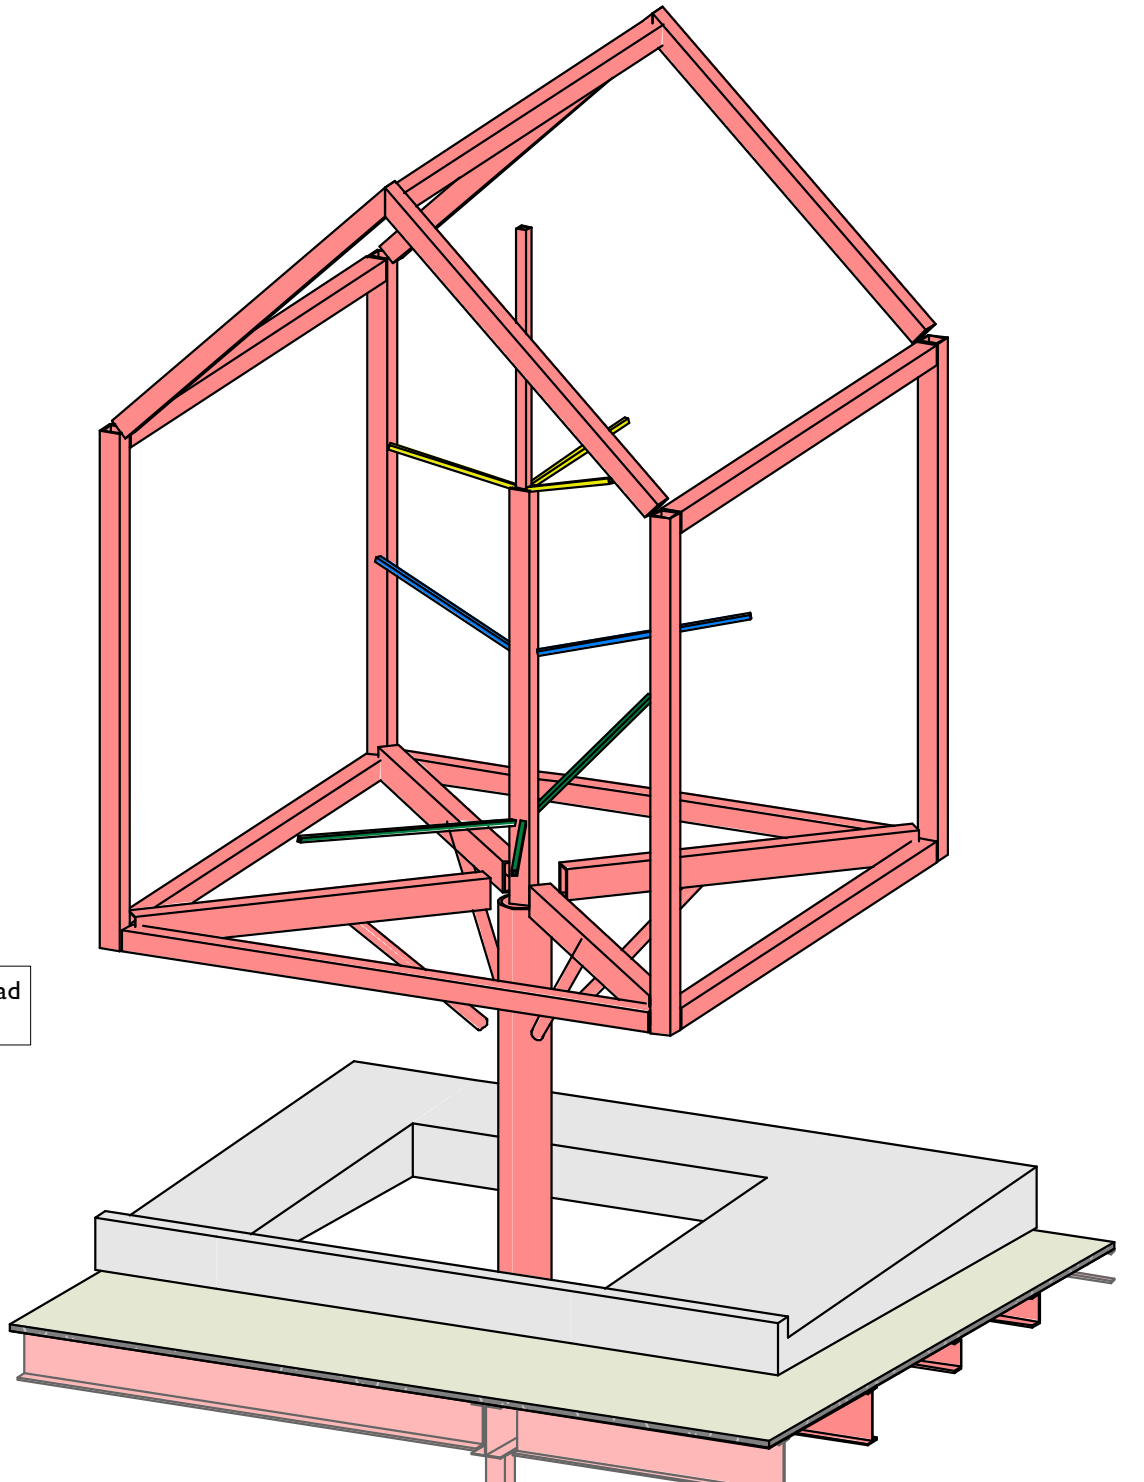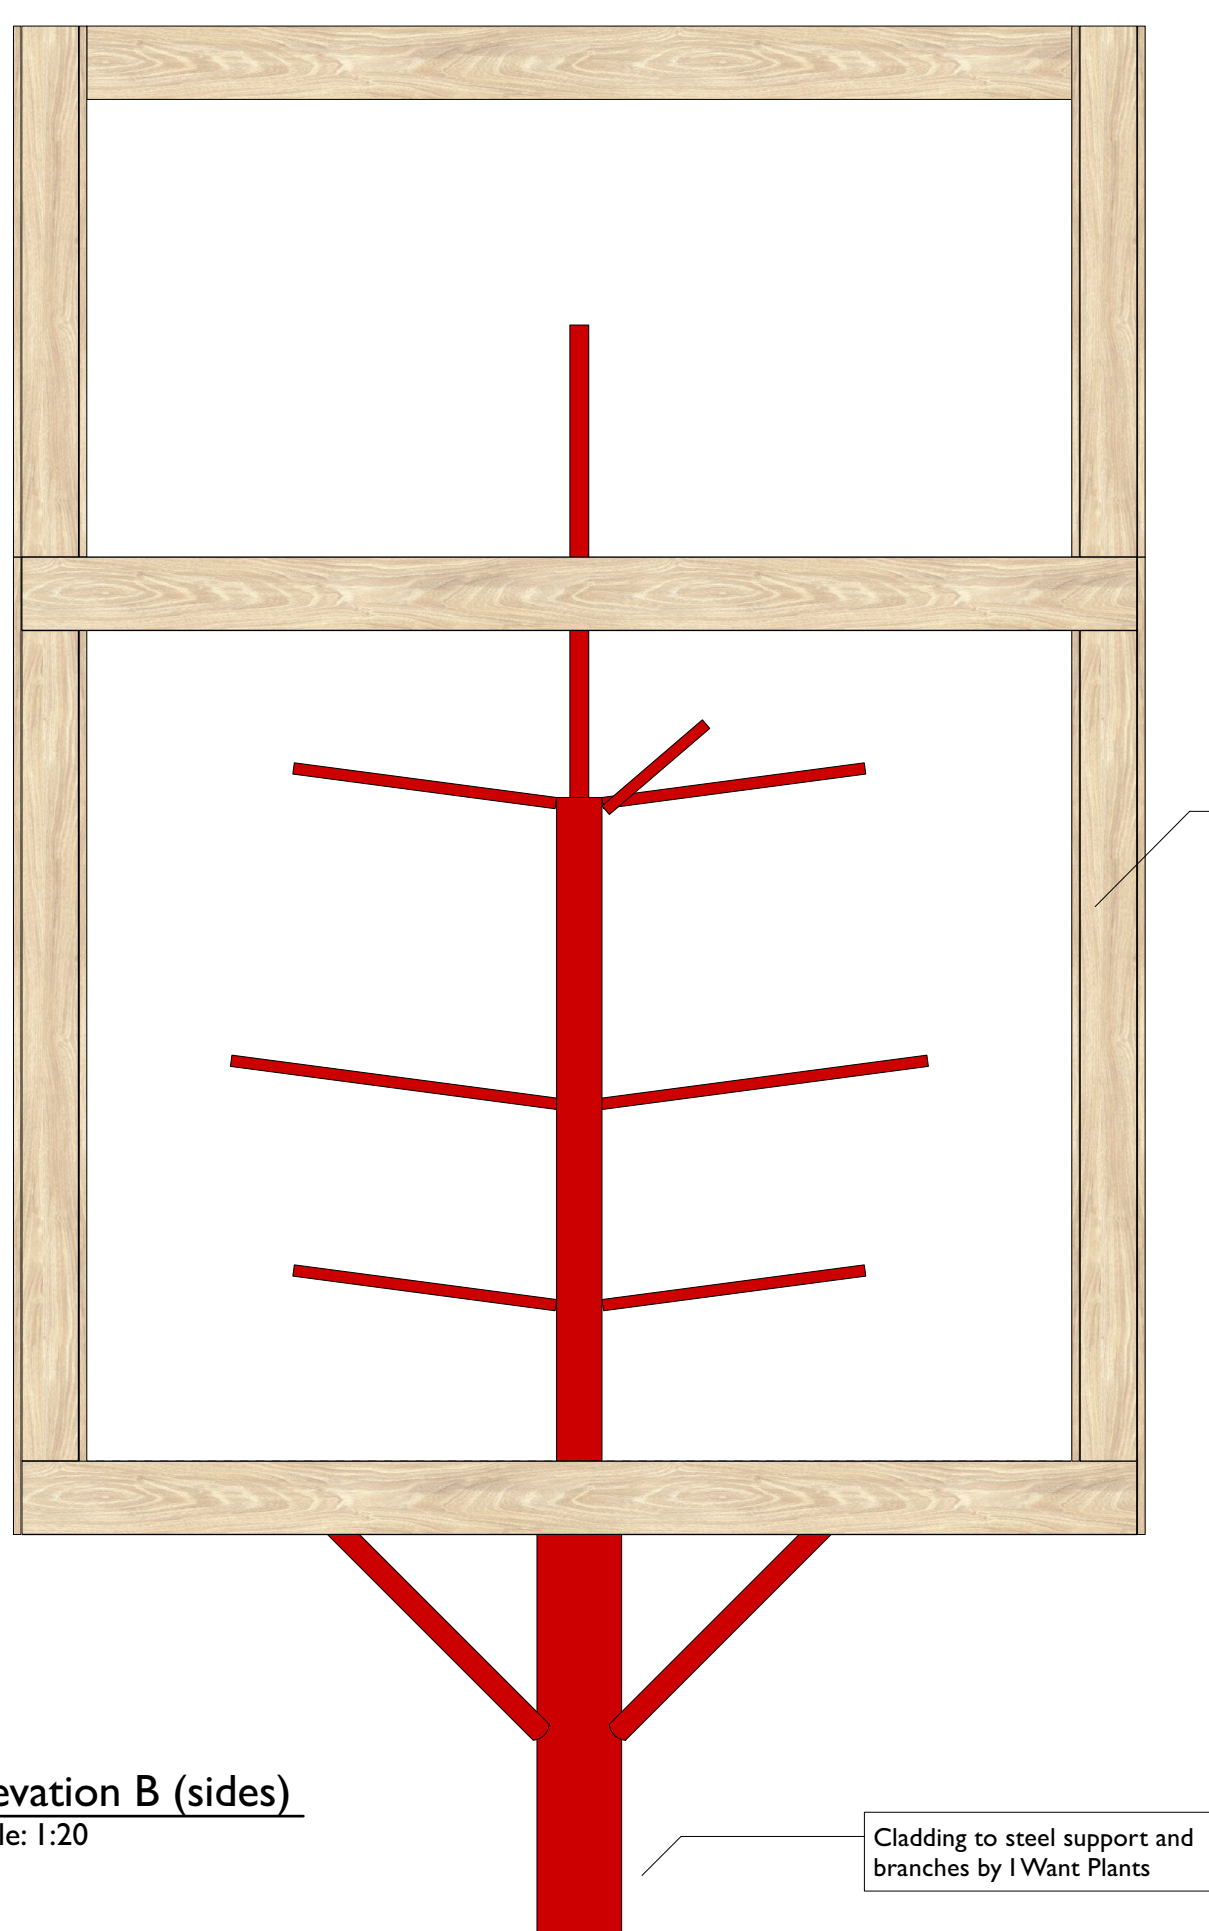

Refer to MJM Consulting Engineer's drwg no THM1 -004 -XX -001 -DR -S -2838 for steel frame details.

All cladding to be treated and installed in accordance with manufacturers guidance

Abodo "flat sawn cladding" to be supplied square edged by:


Glenalmond Timber Company

Station Rd, Methven, Perthshire. PH1 3QF


tel: 01738 840600

Contact Name: Fraser Steele


email: fraser.steele@me.com

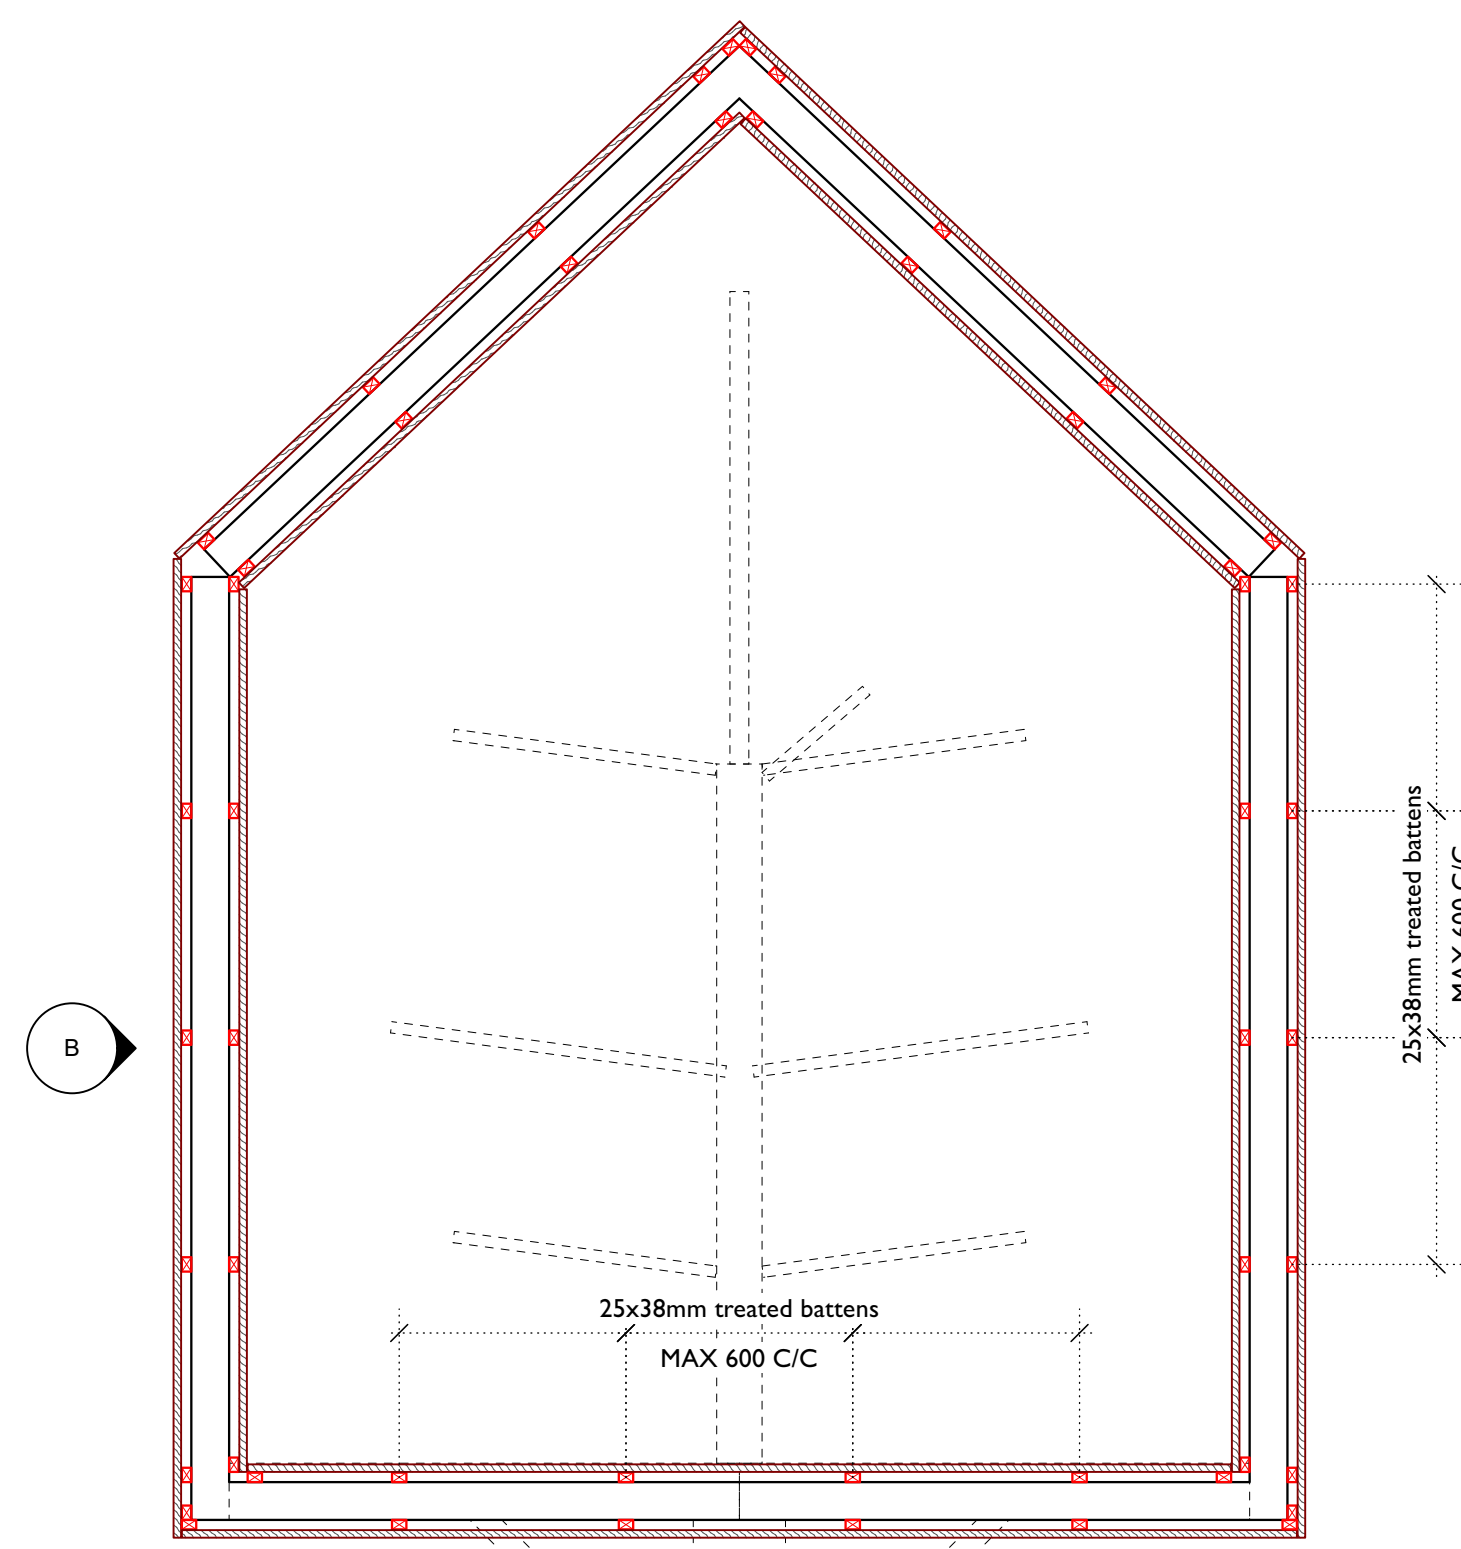

5 Treehouse Gable Section  
Scale: 1:20

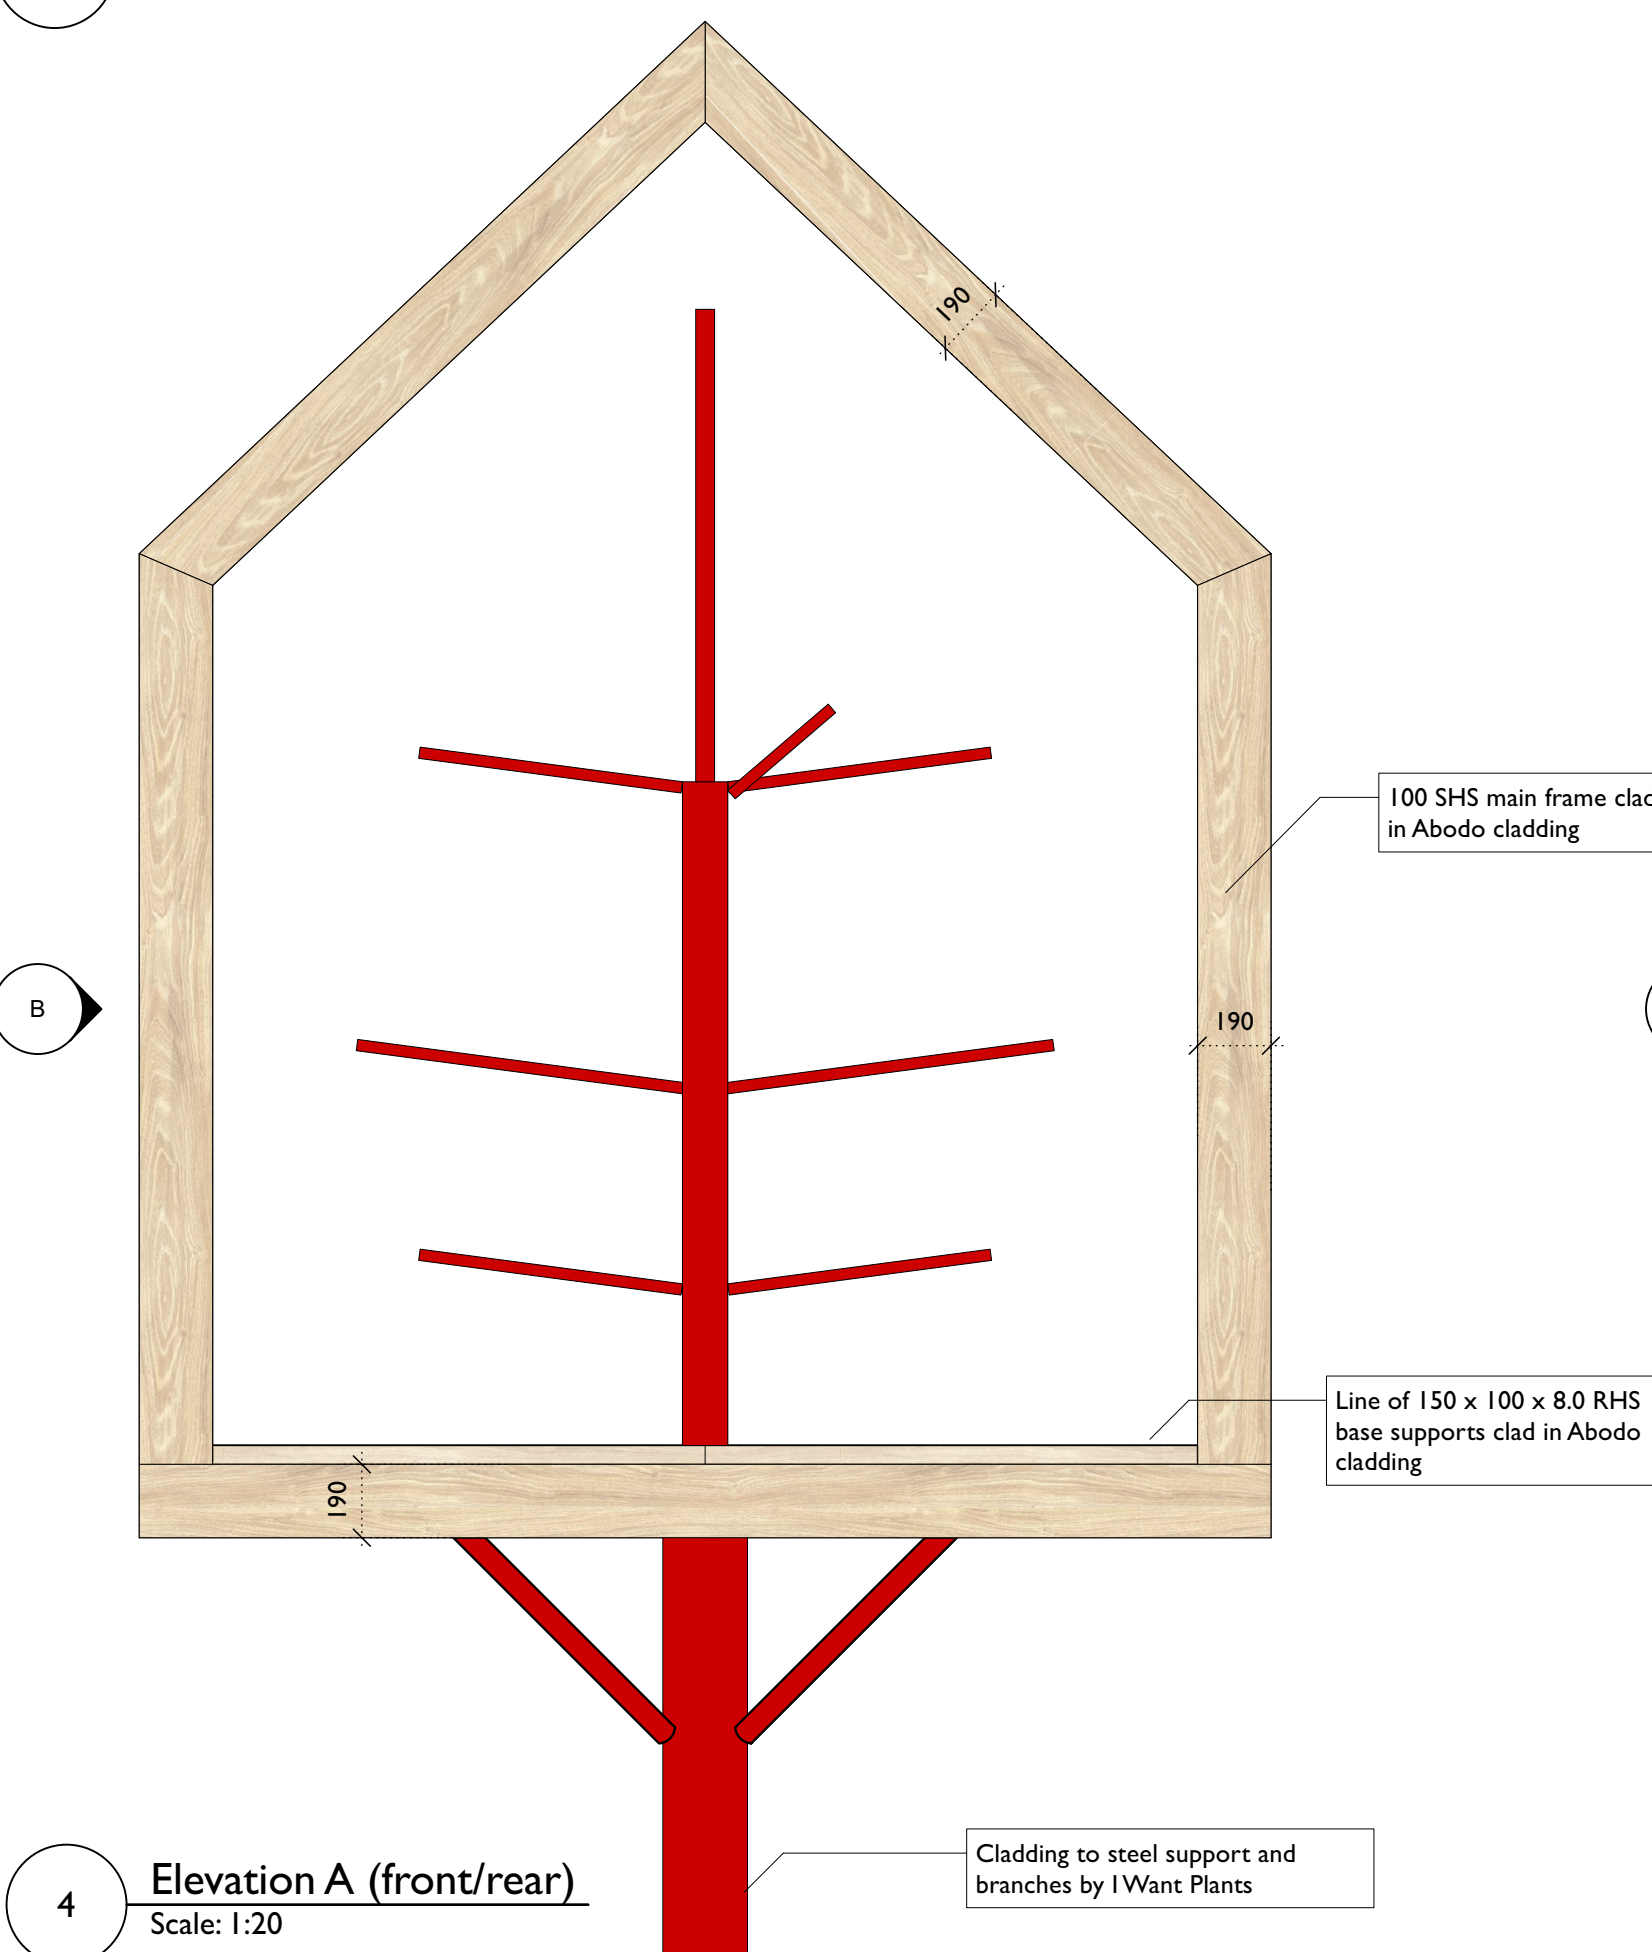

4 Elevation A (front/rear)  
Scale: 1:20

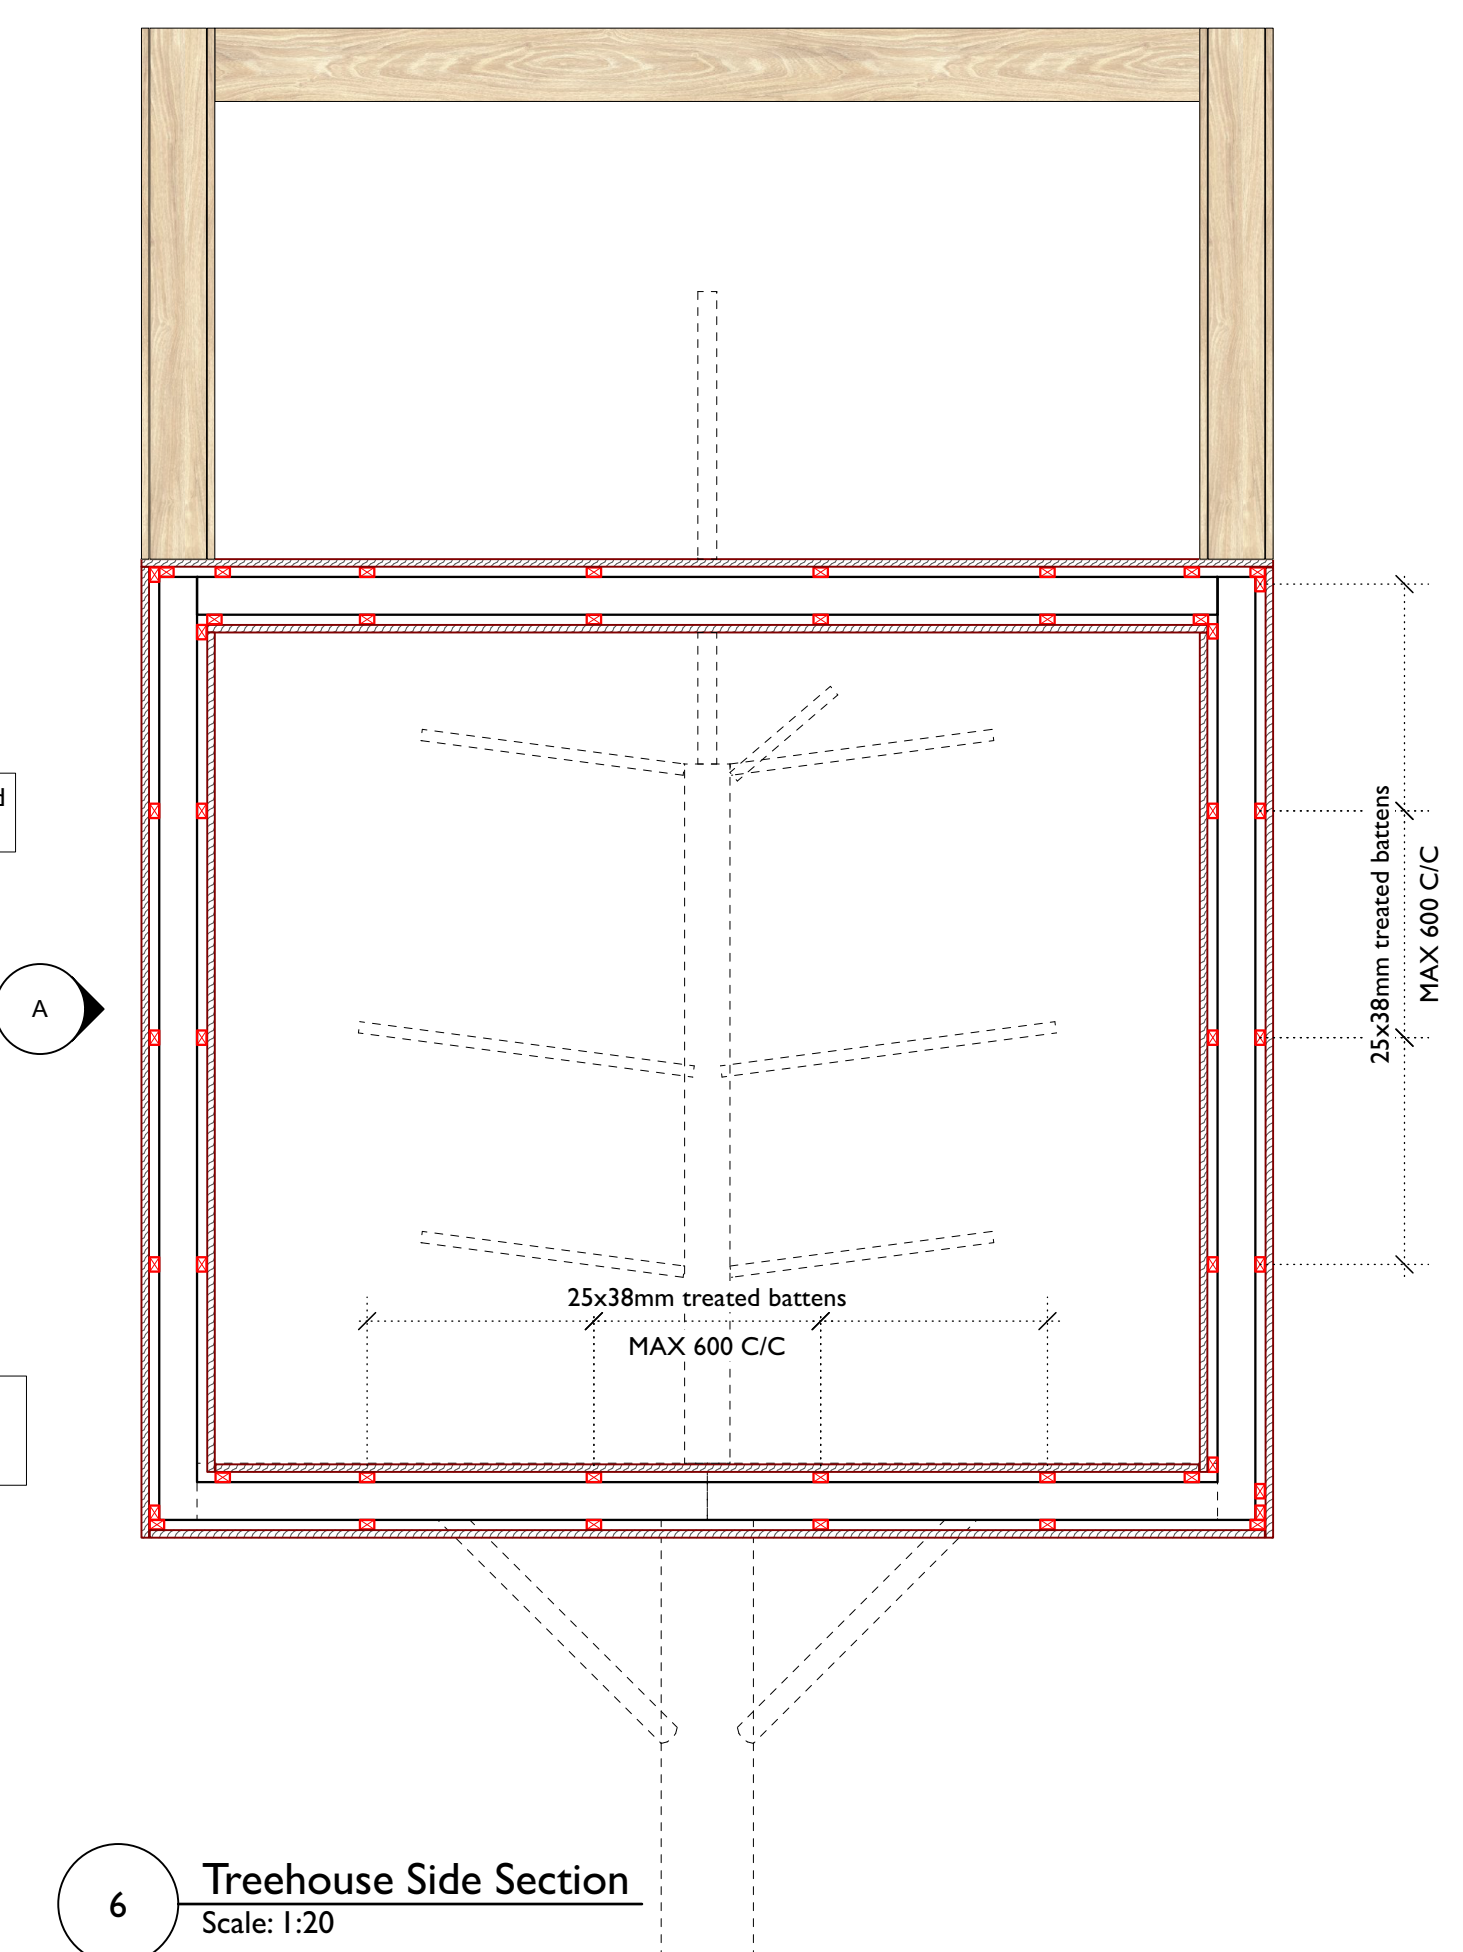

6 Treehouse Side Section  
Scale: 1:20

REV:CI

|                |                                     |
|----------------|-------------------------------------|
| Project Name   | Treehouse Hotels- Manchester        |
| Client         | Deansgate SOF Alliance Hotel Co Ltd |
| Drawing Title  | Proposed Entrance Lobby Treehouse   |
| Drawing Number | THM1-005-000-DR-I-5610              |
| Date           | 14.11.23                            |
| Scale          | 1:5/20@A1                           |
| Drawn By       | MA                                  |

3 Neepsend Lane  
Sheffield. S3 8FE  
93ft.com  
+ 44 0114 361 9393

Do not scale from this drawing. Use figured dimensions in all cases. Check all dimensions on-site. Any discrepancies to be reported immediately to 93