




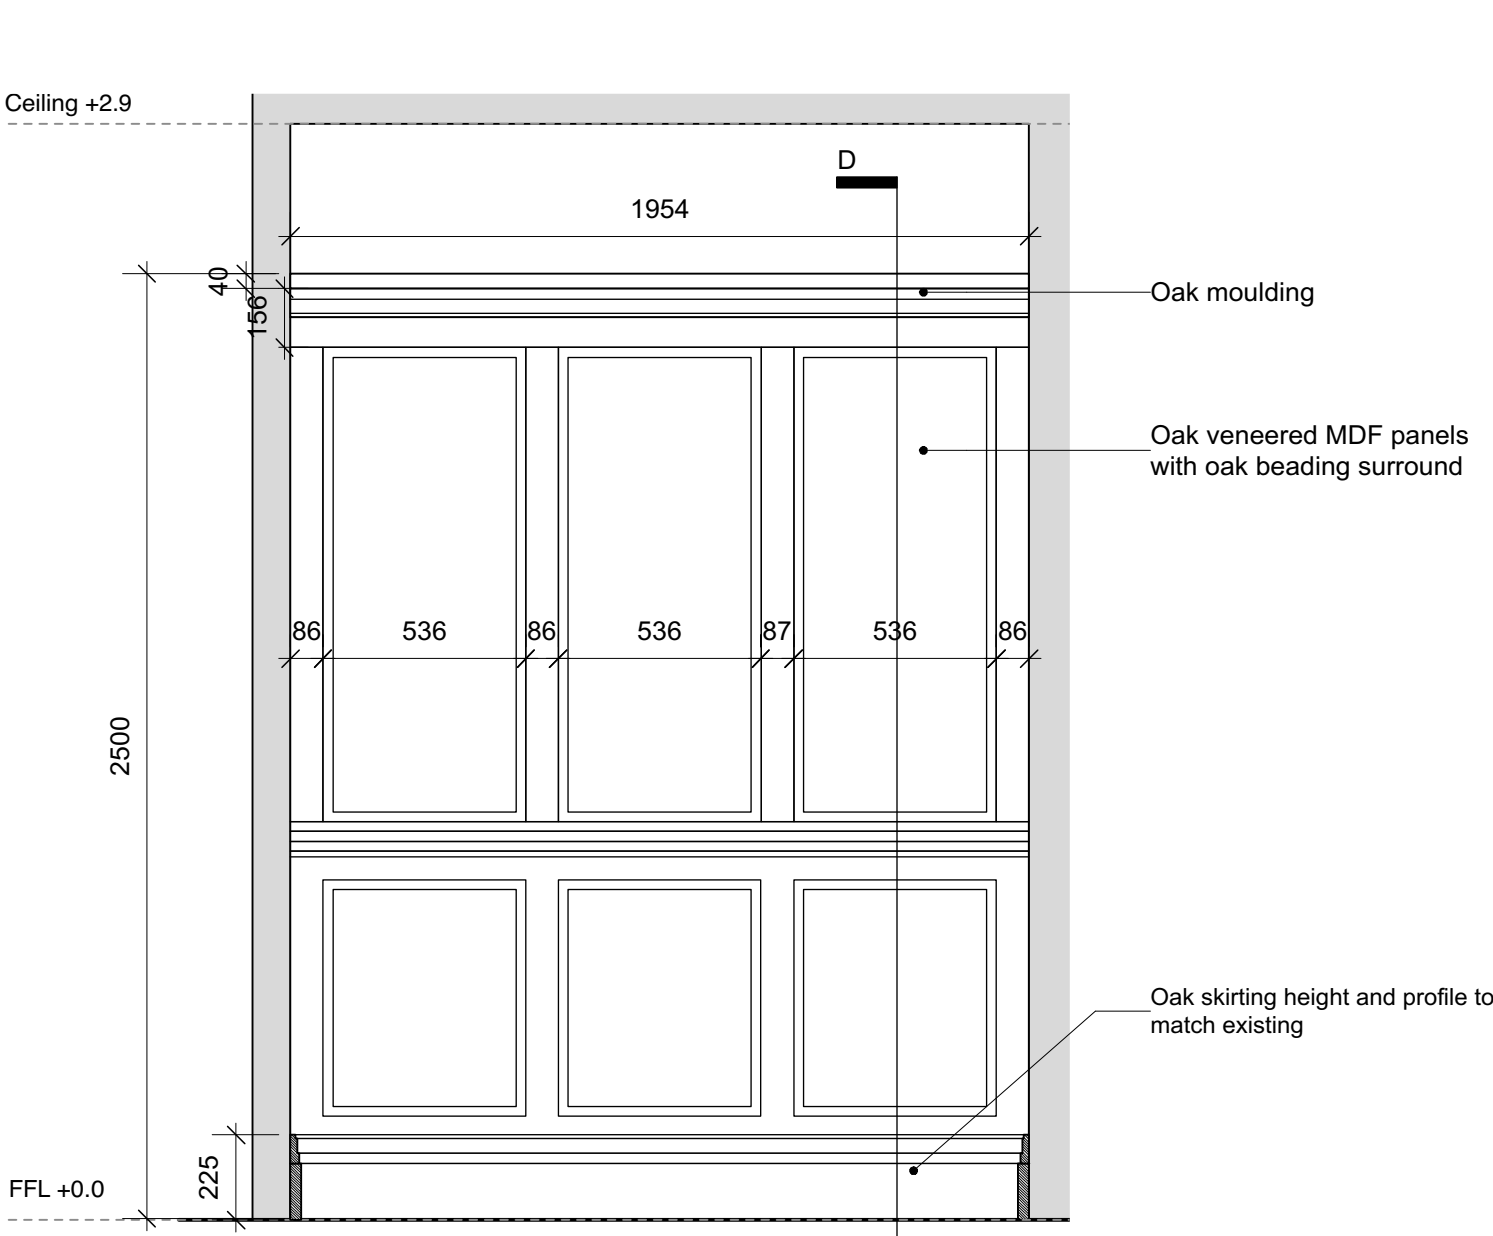

ELEVATION D (FRONT) 1:20

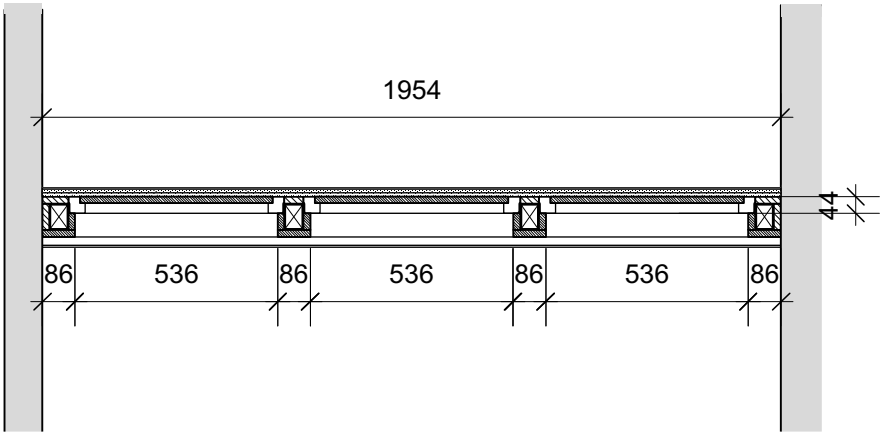


PLAN D 1:20

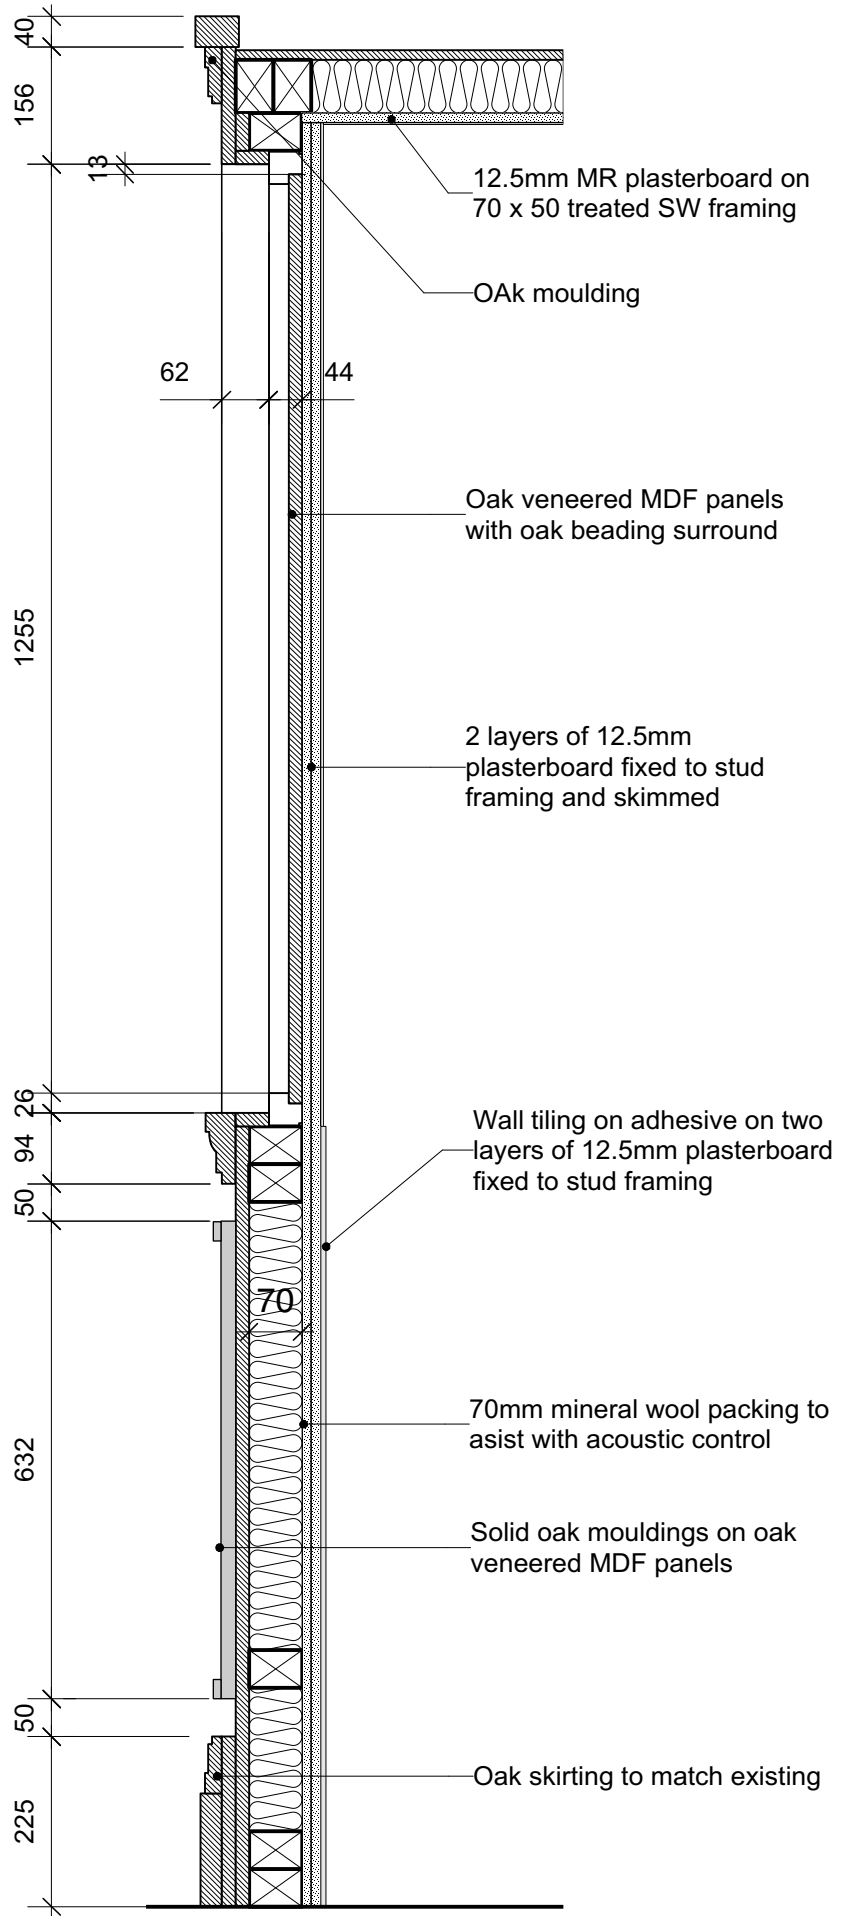

SECTION D-D 1:10

KEY PLAN @ 1:200

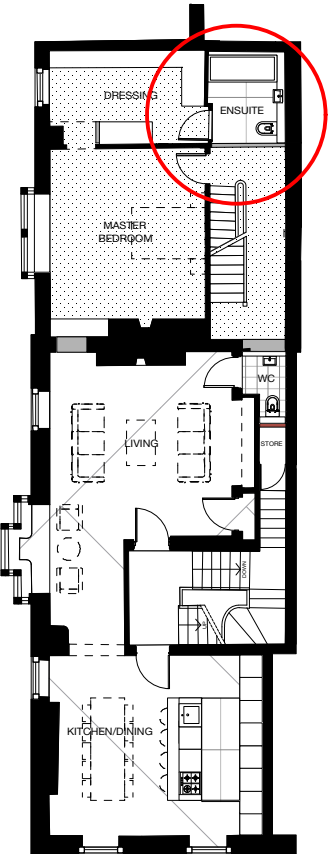

CURIOSITY CABINET - TYPICAL DETAILS D  
1:20/1:10 @ A3

| A        | 29/01/24 | Two layers of plasterboard going all the way up to ceiling behind oak panels added to provide 30minFR |
|----------|----------|---|
| REVISION | DATE     | DESCRIPTION                                                                                           |

|                                                      |                    |
|------------------------------------------------------|--------------------|
| CLIENT: LEASING OPTIONS LTD                          |                    |
| PROJECT: PROPOSED RESIDENTIAL DEVELOPMENT            |                    |
| ADDRESS: 28 ST JOHN STREET, MANCHESTER, M3 4DJ       |                    |
| DRAWING TITLE: CURIOSITY CABINET - TYPICAL DETAILS D |                    |
| SCALE: 1:20/1:10 @ A3                                | DATE: OCTOBER 2023 |
| DRAWING NO: A665_C_754A                              |                    |