
0 50m

SCALE 1:1250

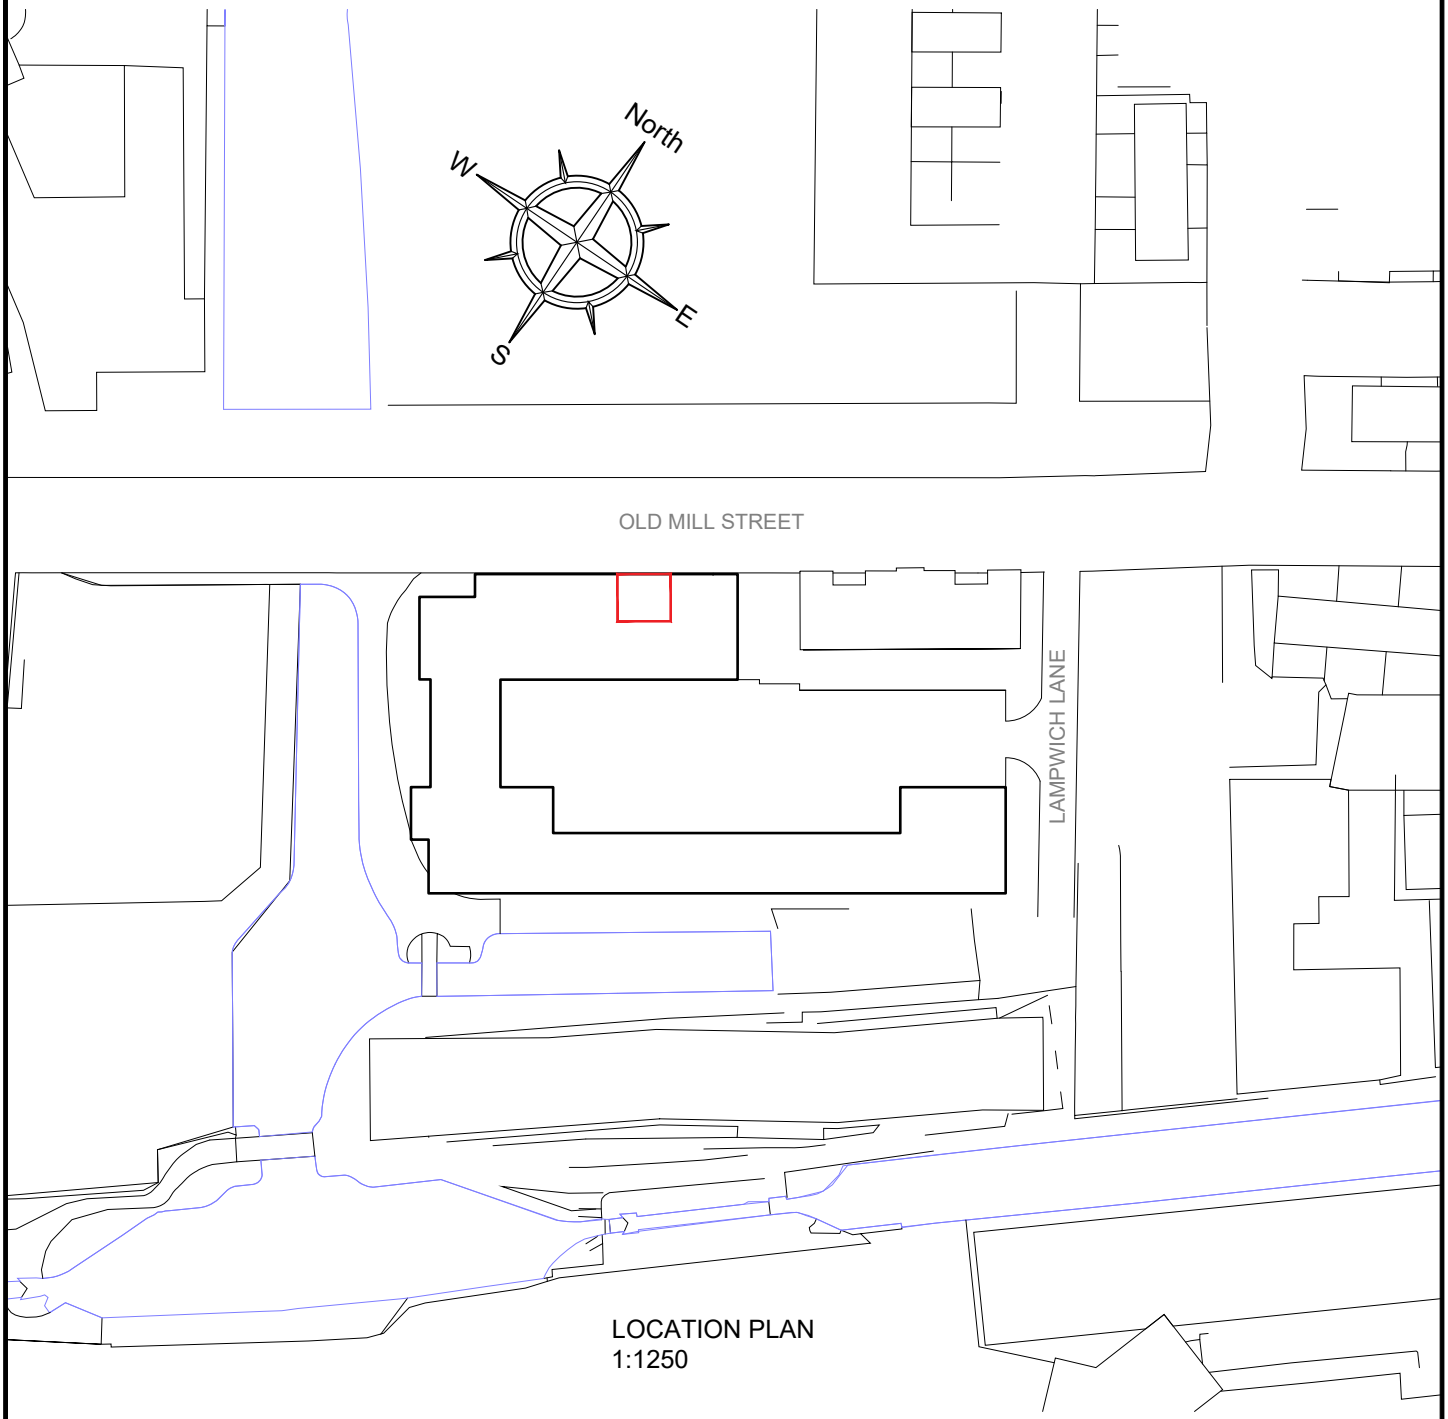

LOCATION PLAN
1:1250

REV	DESCRIPTION	BY	DATE
A	FIRST ISSUE	xx	29.07.24

PROJECT/TITLE PROPOSED DEVELOPMENT - FIRST USE UNIT 3 LAMPWICK QUAY OLD MILL STREET MANCHESTER M4 6LX LOCATION PLAN	DRAWN xx	DRG No. OS MAP	
	DATE 29.07.24		
CLIENT MR JOHN MOONEY	SCALE 1:1250 (A4)	AMENDMENT A	