

GENERAL NOTES

© This drawing remains the copyright of Unwin Jones Partnership.
DO NOT SCALE from this drawing. If in doubt ask. If you have received this drawing electronically in PDF format it may not be to the correct scale when printed, and is not to be used for measurement purposes.


1 0 1 2 3 4 5 6 7 8 9 10 11 12m
Scale 1:100

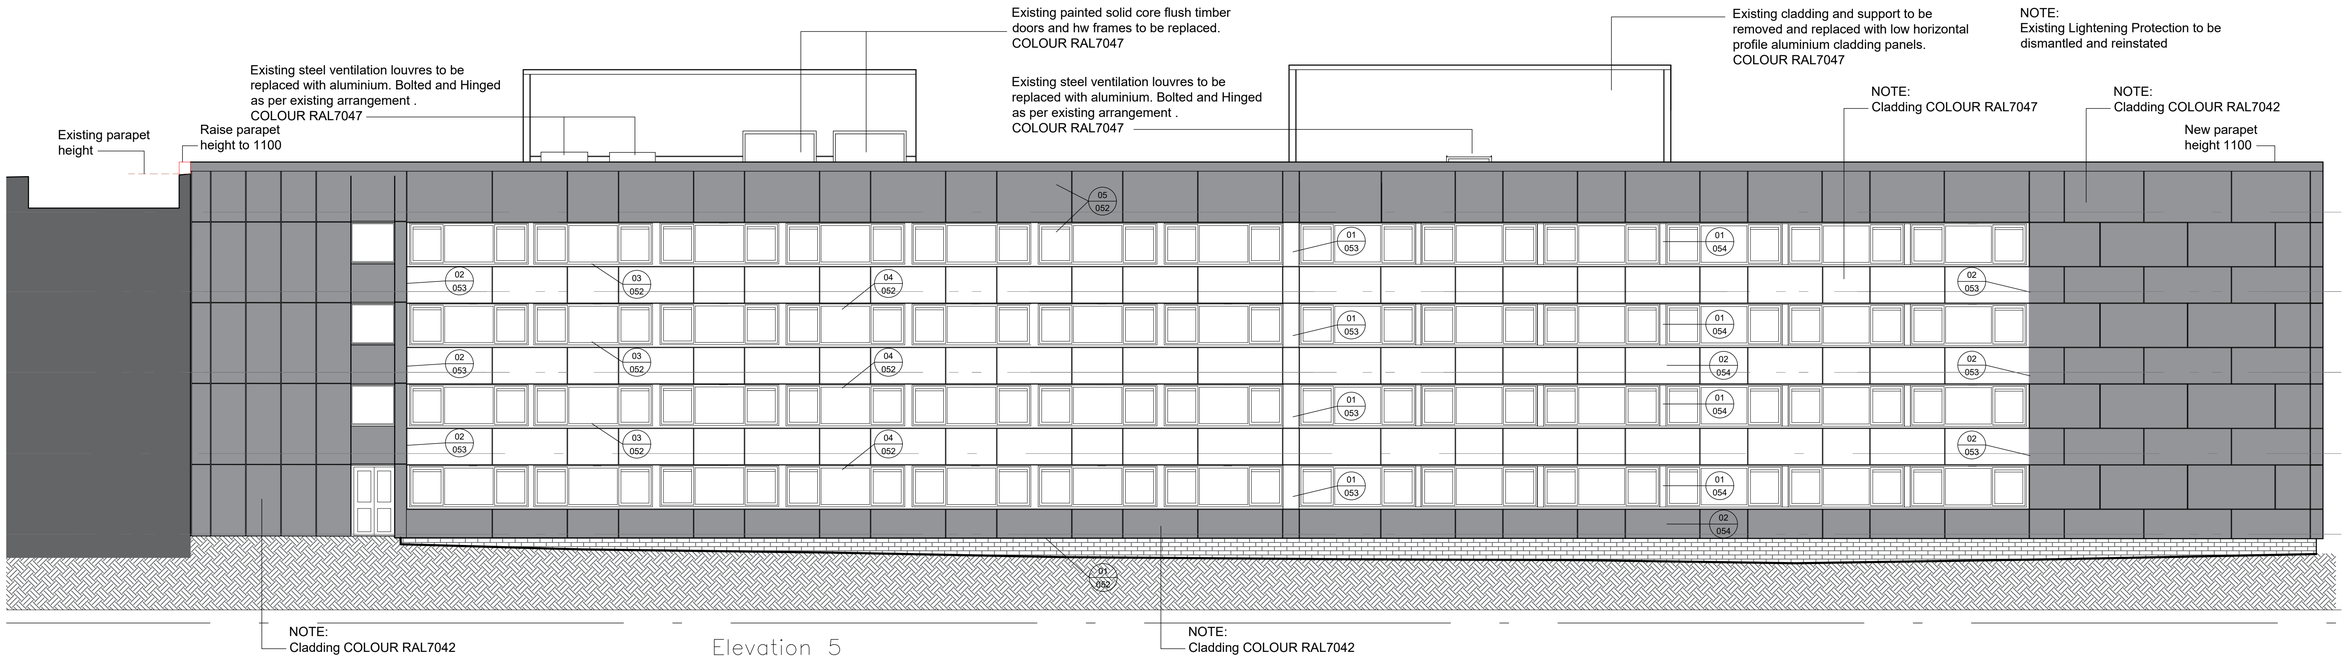

Elevation 5

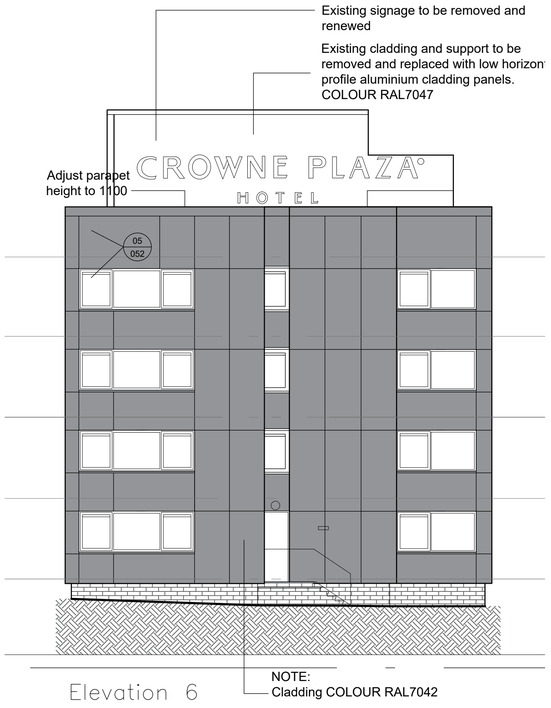

Elevation 6

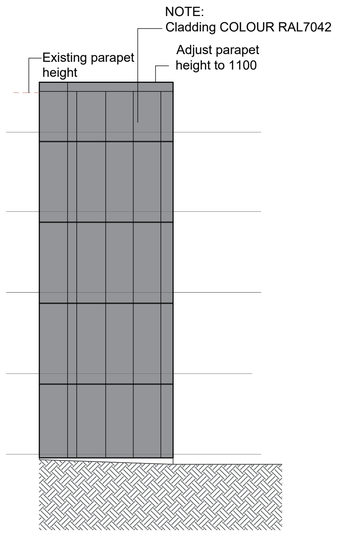

Elevation 9

NOTE:

CAREFULLY REMOVE EXISTING MID GREY ALUMINIUM FRAMED WINDOWS AND REINSTALL IN TO EXISTING OPENINGS.

WASH DOWN FRAMES AND CLEAN GLASS BOTH SIDES.

REVISIONS	Name	Date
A **	**	**

CROWNE PLAZA
MANCHESTER AIRPORT
LGHHM LTD

ELEVATIONS 5,6&9
AS PROPOSED

Planning

DRAWN: HM
DATE: APR 2024
SCALE: 1:100 @ A1
PROJECT No: 3256
DRAWING No: 072

UNWIN JONES PARTNERSHIP

Bridge Lane Studio, Caldewgate, Carlisle, Cumbria, CA2 5SS • 01228 528266 • architects@ujp.co.uk • www.ujp.co.uk