




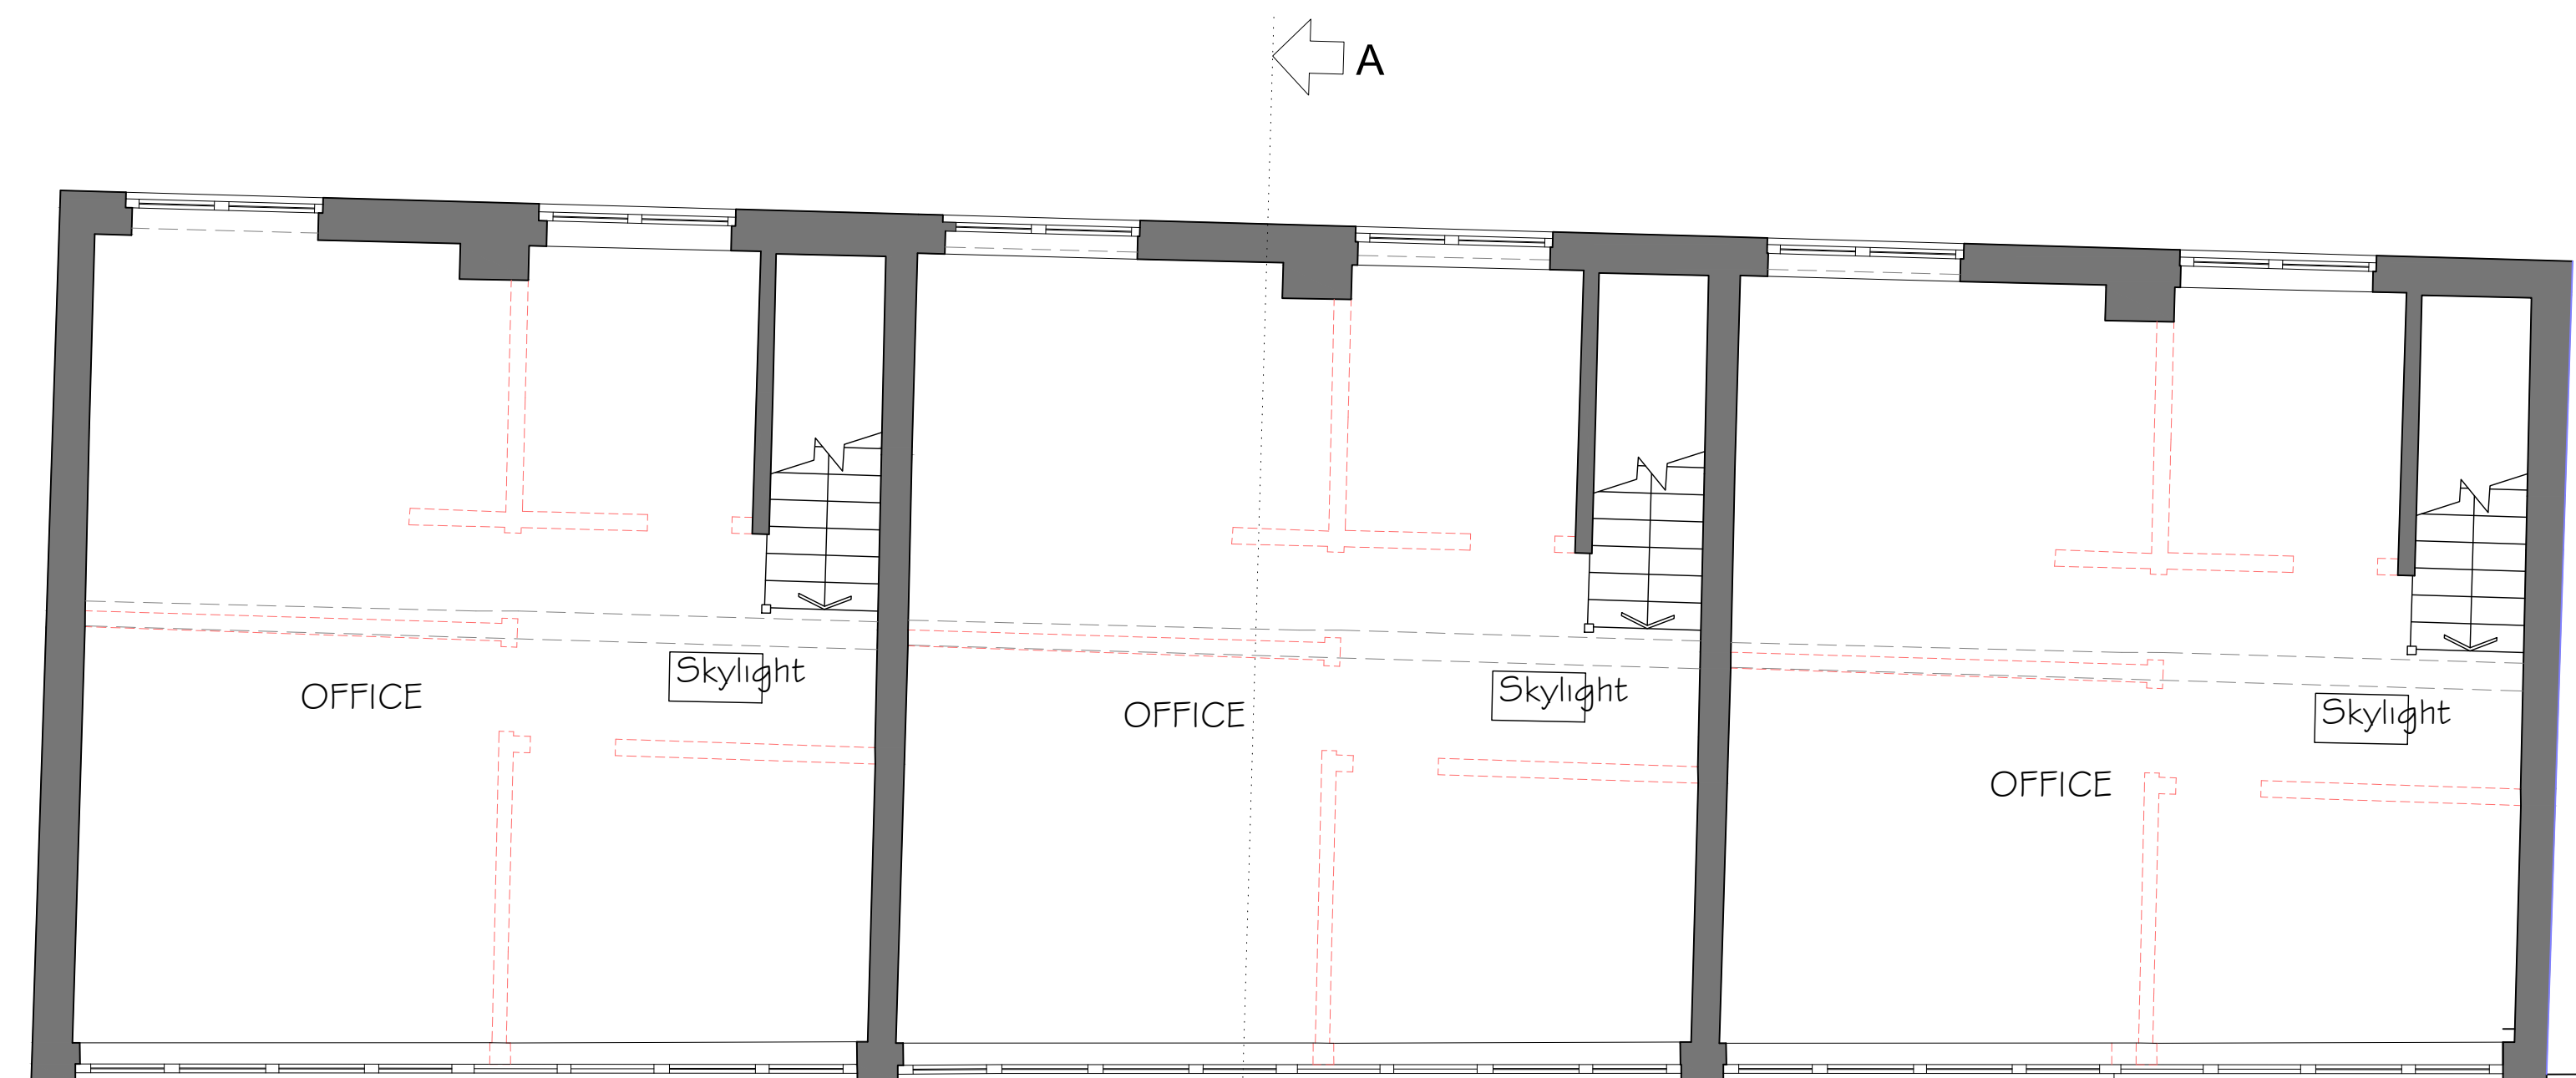

second floor, 1:50

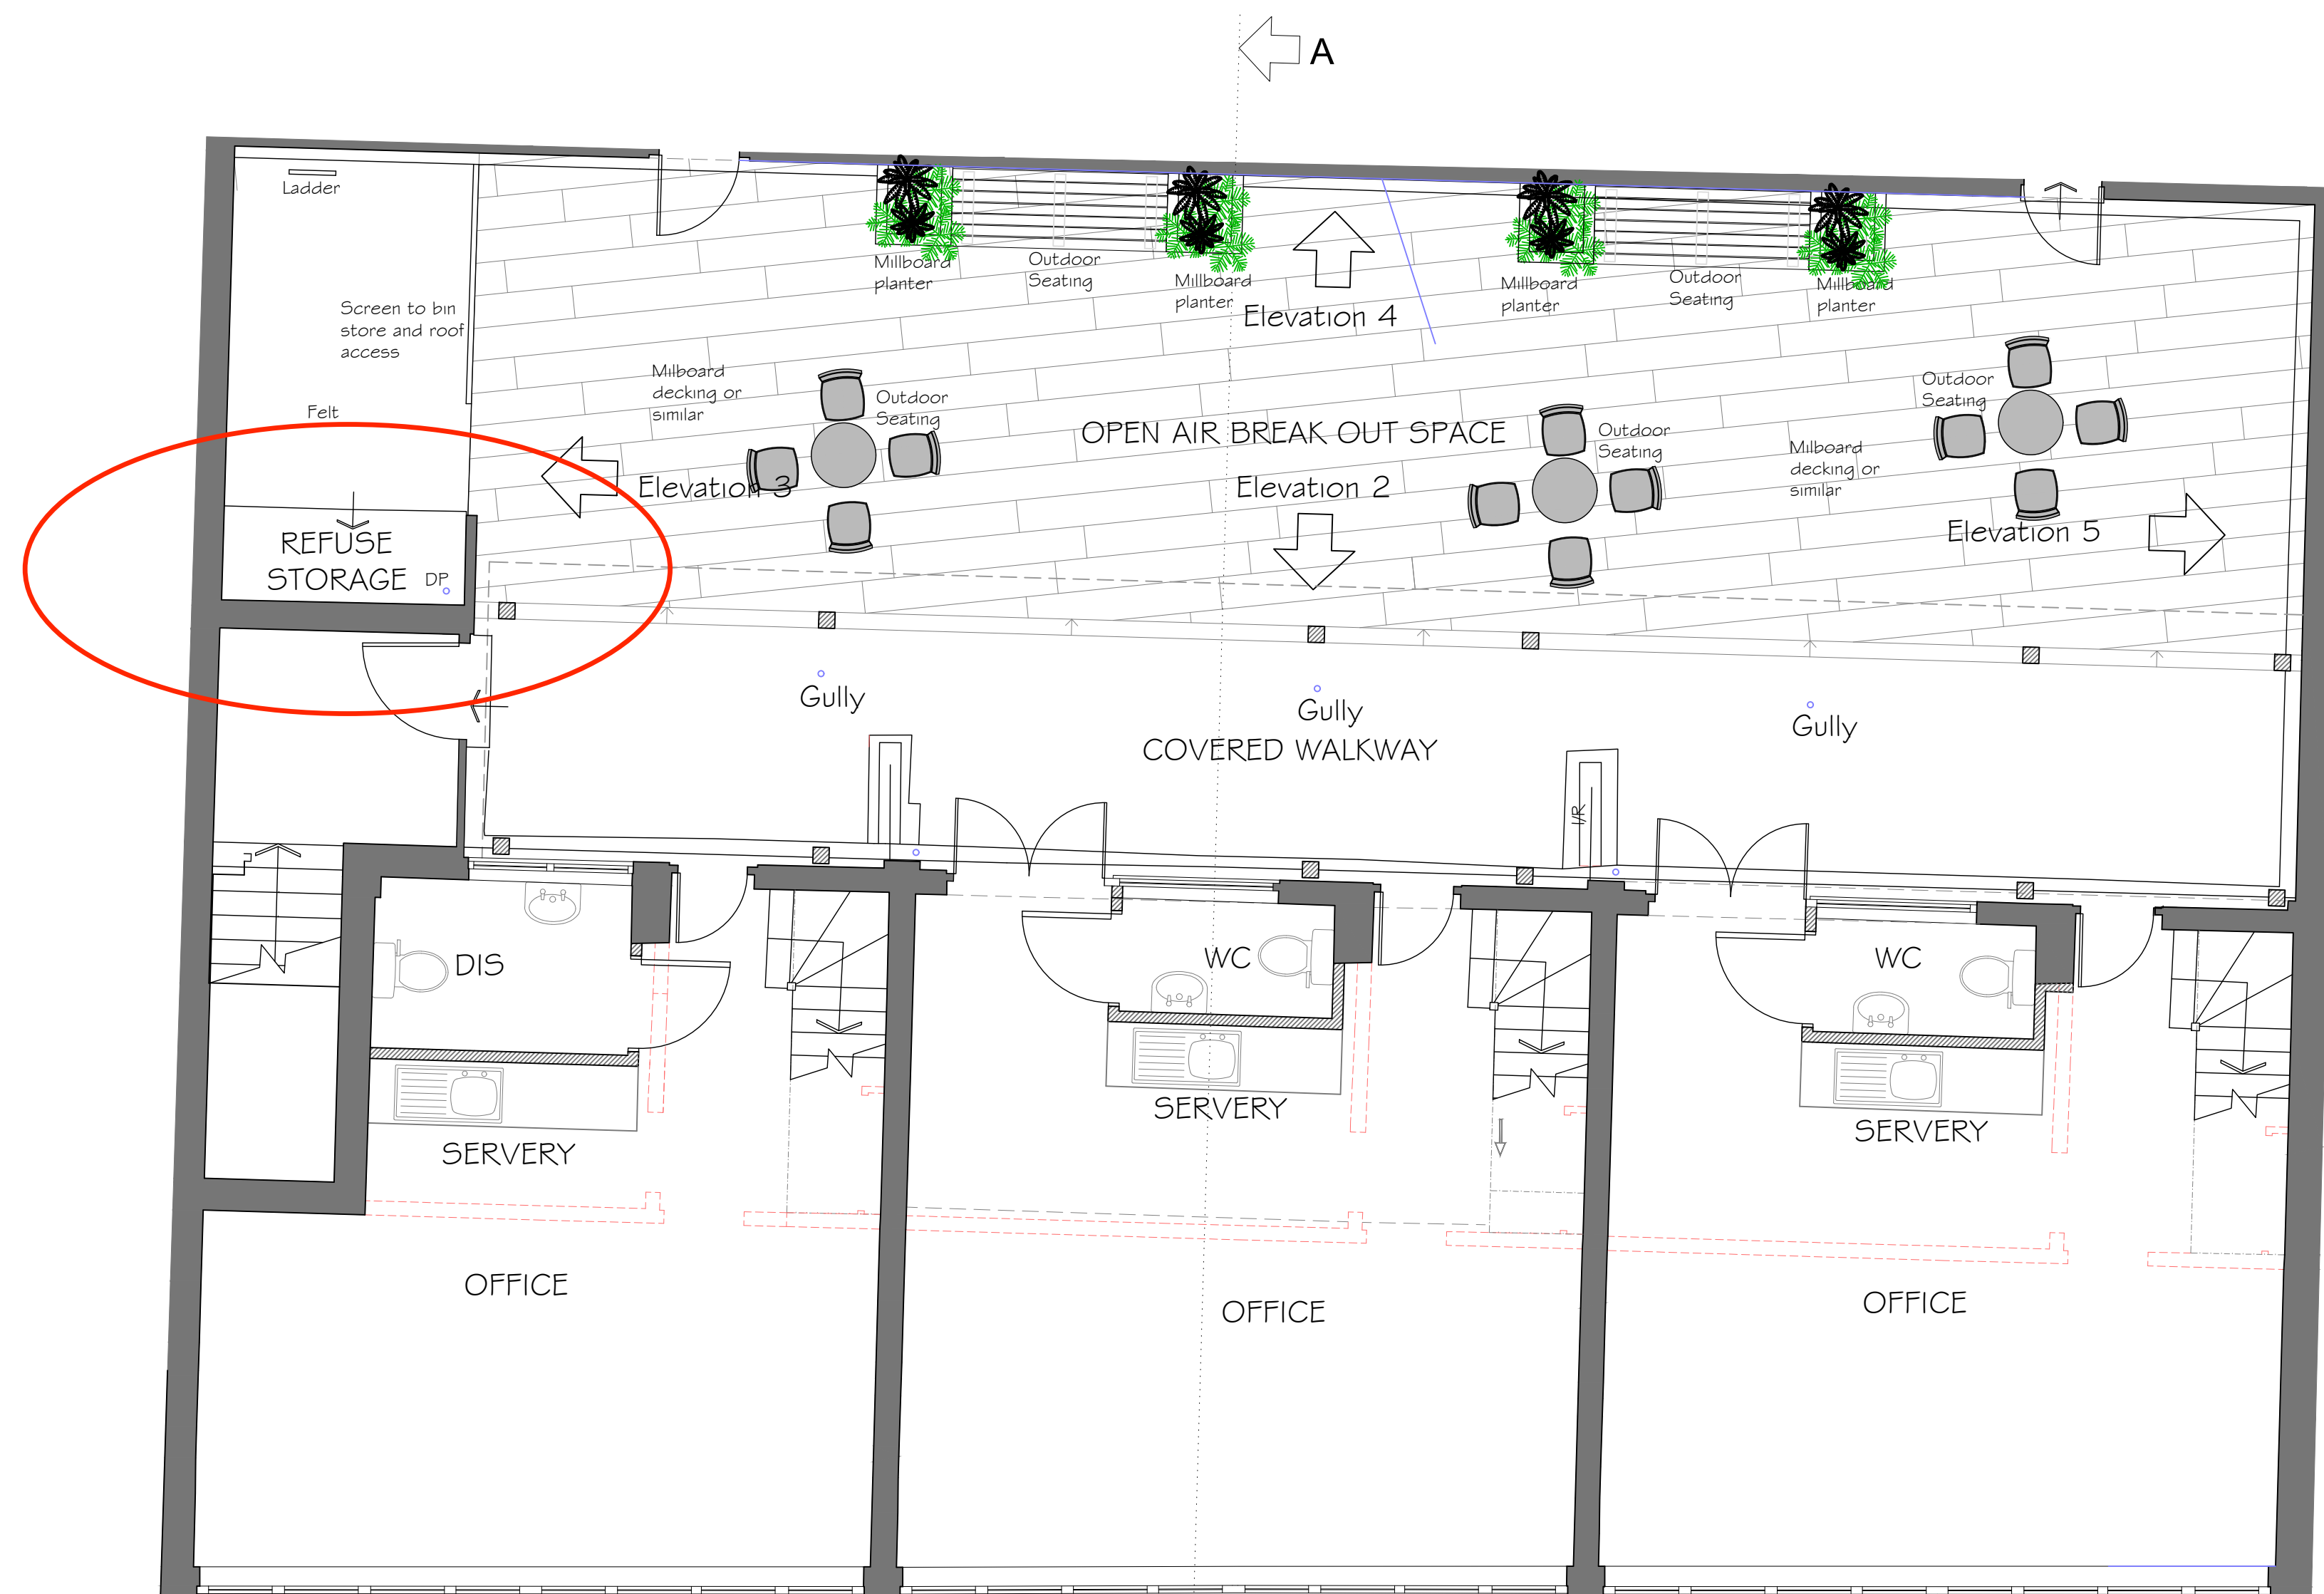

first floor, 1:50

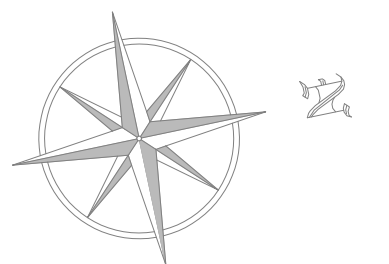

client:
Didsbury Estates Ltd

contract:
748-756 wilmslow road
didsbury
manchester

drawing:
proposed drawings
first & second floors



drwg. no: ps1454.05 rev:
scale: 1:50 date: Sept 23

issuing office:
outhgill, kirkby stephen, cumbria CA17 4JU
tel & fax: 017683 71103

this drawing is the copyright of the architect and may not be reproduced without licence

