




A CW - NW ELEVATION.
1 : 50

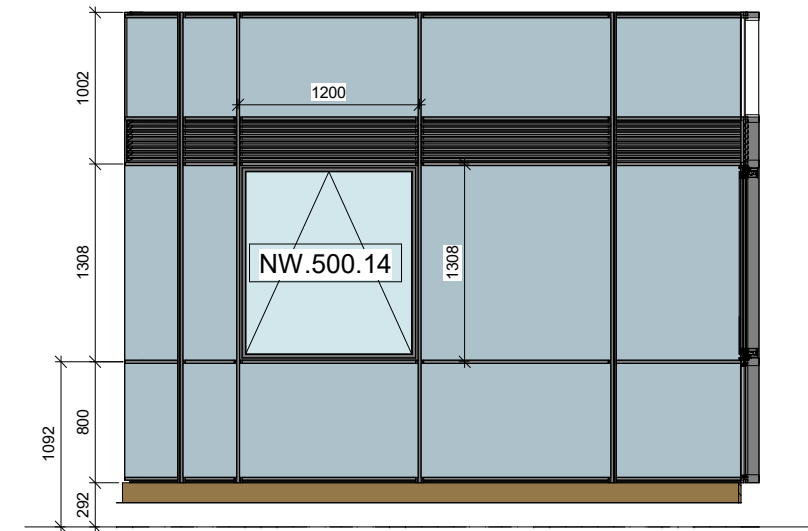


F CW - NW ALLEY ELEVATION.
1 : 50

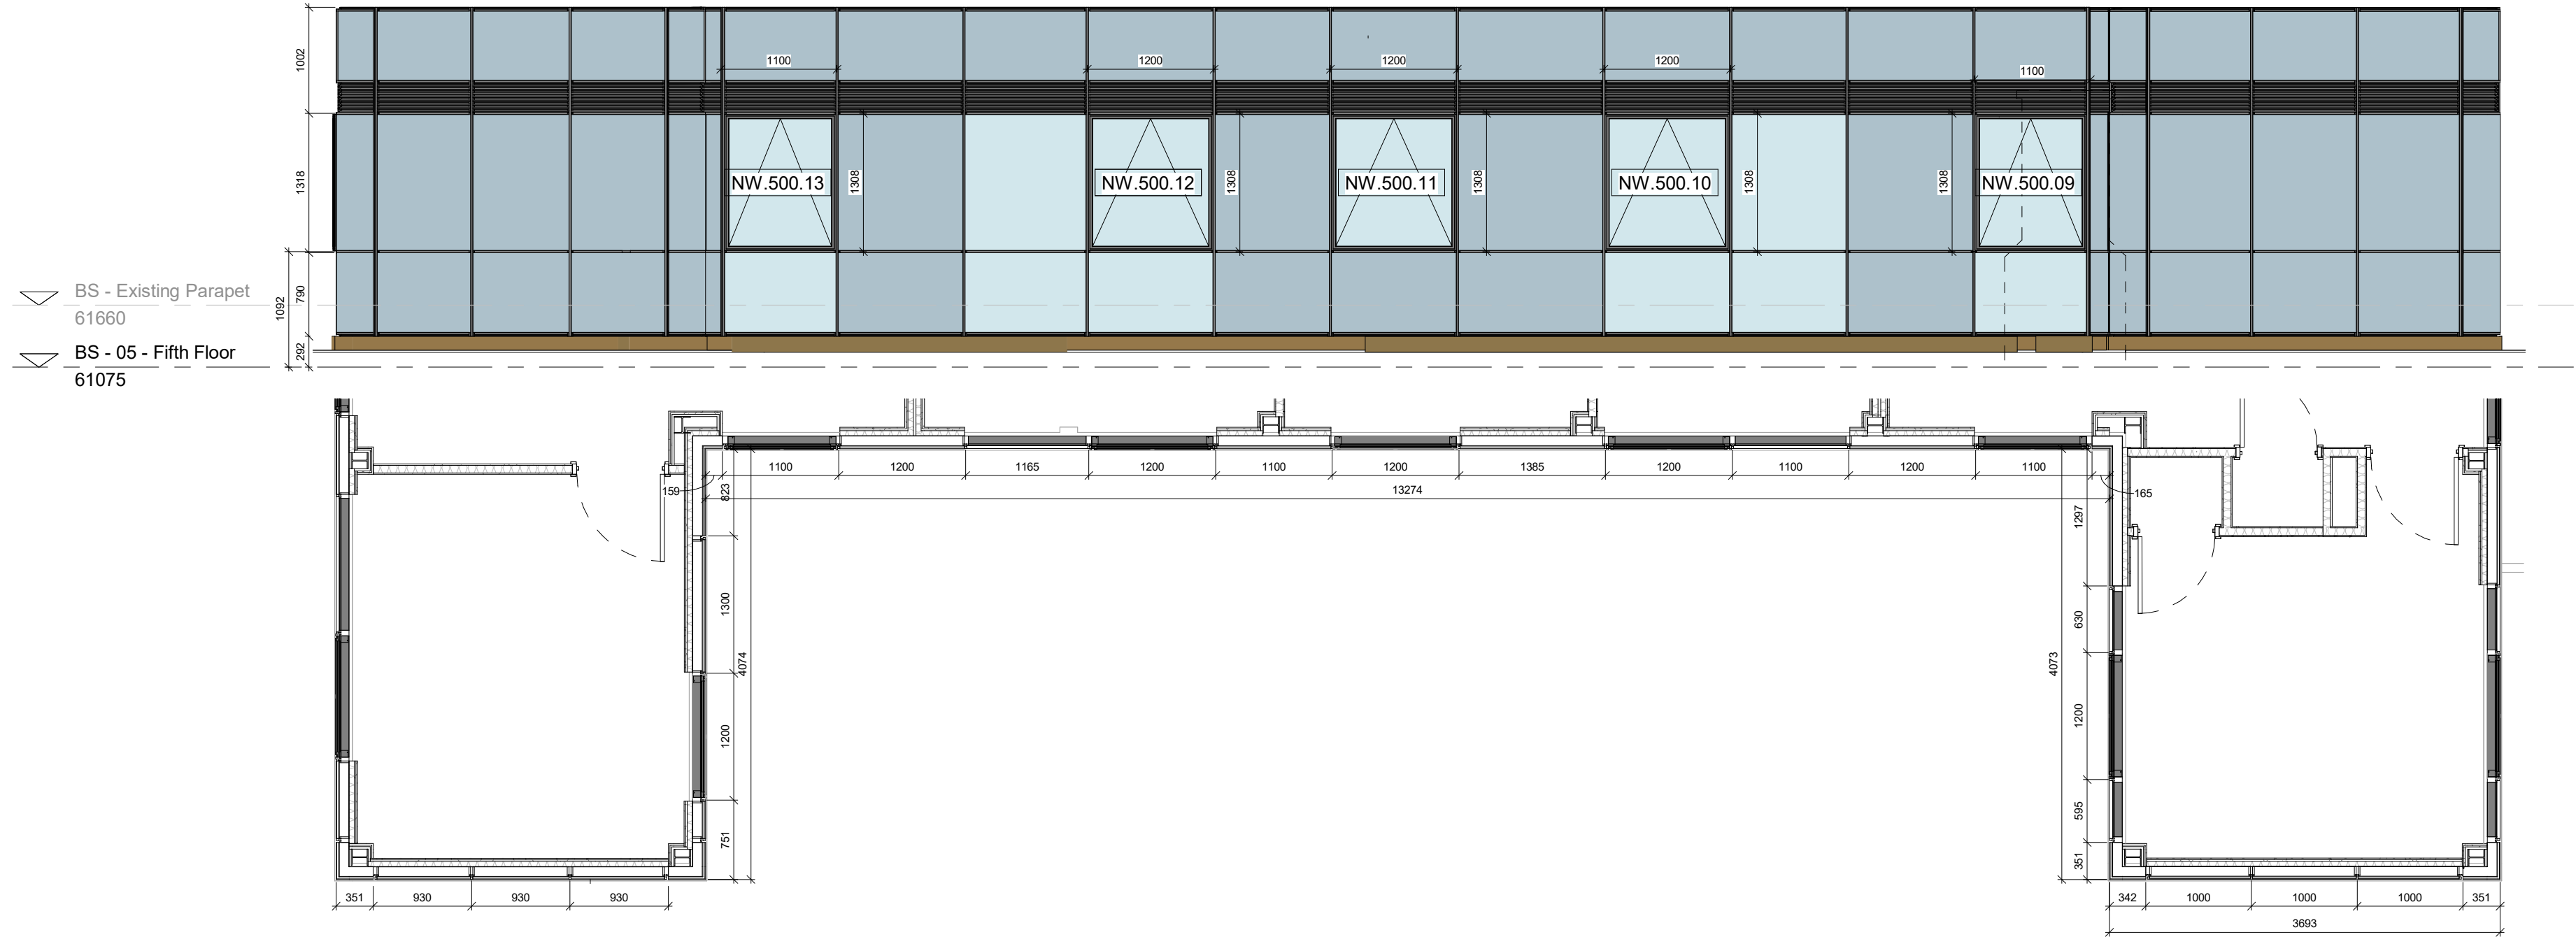


B CW - NE ELEVATION.
1 : 50

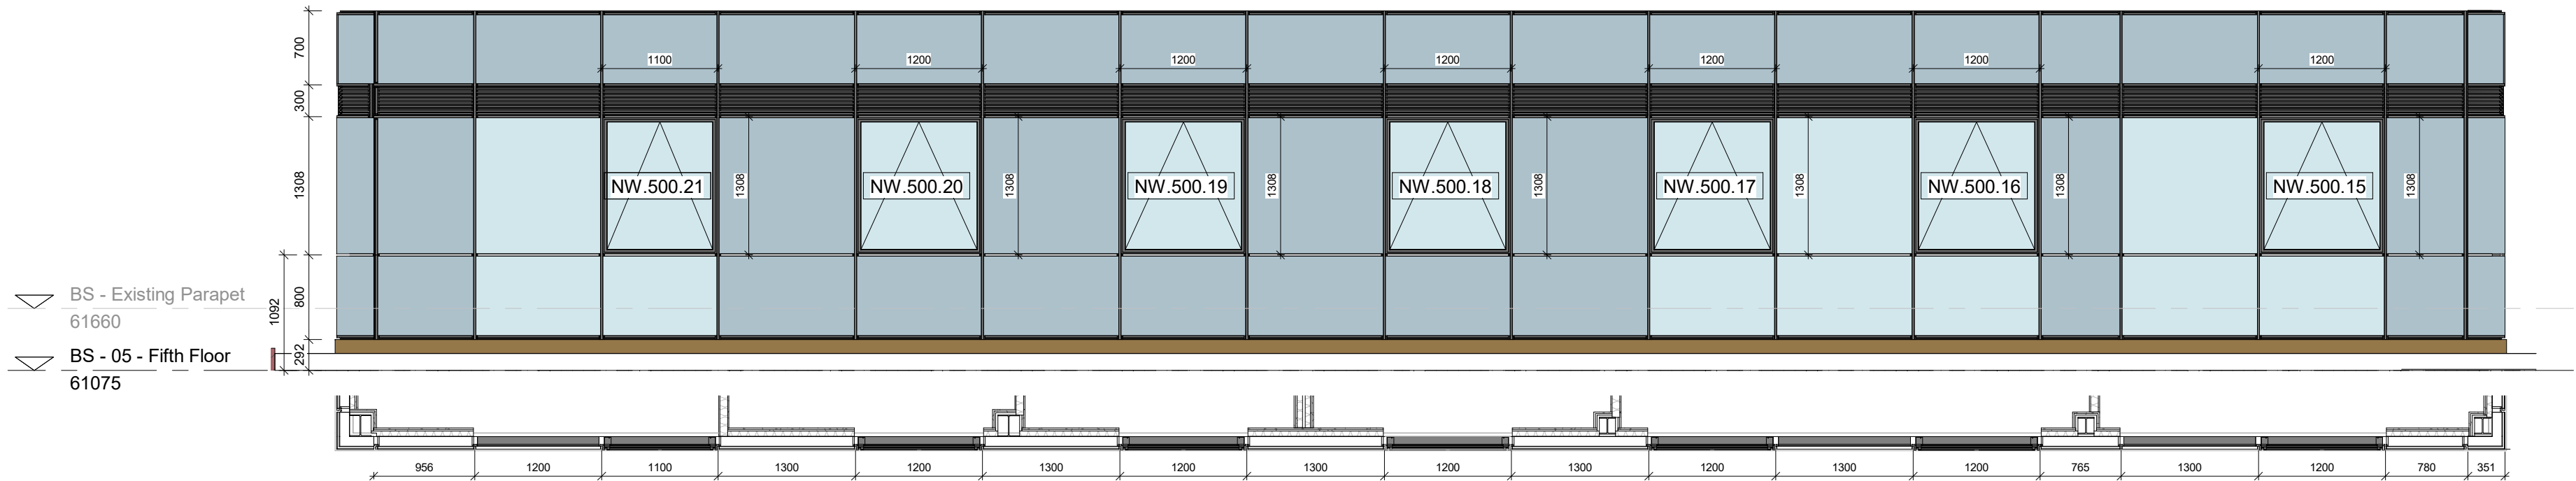

C CW - SE ELEVATION.
1 : 50

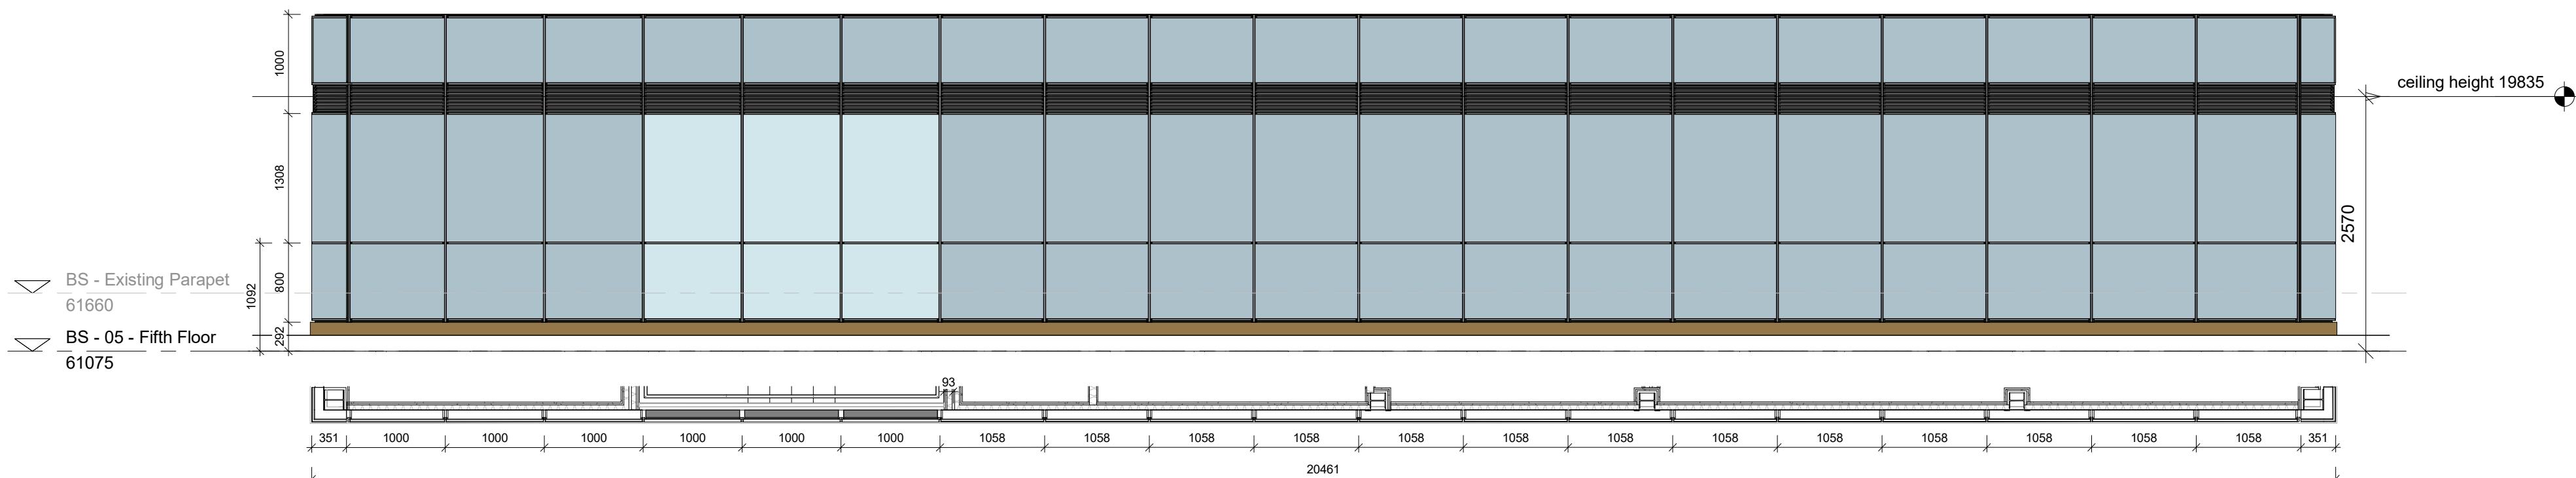

D CW - SW ELEVATION.
1 : 50

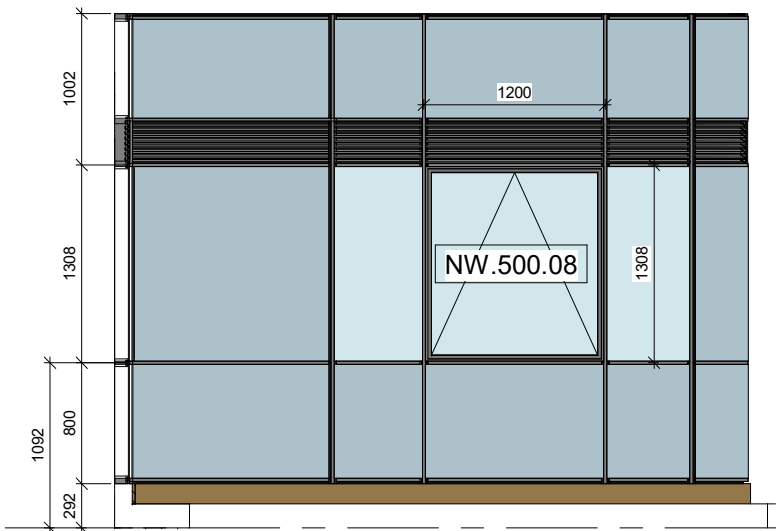

E CW - SE ALLEY ELEVATION.
1 : 50

General Notes:

This drawing is the property of Fletcher-Rae (UK) Limited and copyright is reserved by them. The drawing is not to be copied, reproduced or re-distributed either in whole or in part without the prior written consent of Fletcher-Rae (UK) Limited.

The originator shall have no responsibility for any liability, loss, cost, damage or expense arising from or relating to any use of this document other than for its intended purpose on this project.

This drawing shall be read in conjunction with all other relevant drawings, specifications and associated documentation. Any discrepancies, errors or omissions are to be reported to the originator before proceeding with work.


All dimensions are to be checked on site by the contractor prior to proceeding with any work. This drawing shall not be scaled to ascertain any dimensions. Work to figured dimensions only.

DISCLAIMER
When this drawing is issued in CAD, it is an uncontrolled version issued for information only, to enable the recipient to prepare their own documents/ drawings for which they are solely responsible.

SOFTWARE INTEROPERABILITY
Fletcher-Rae (UK) Limited prepared this drawing using Autodesk [Revit](#).

Fletcher-Rae (UK) Limited does not accept liability for any loss or degradation of any information held in the drawing resulting from the translation from the original file format to any other file format or from the recipient's reading of it in any other programme.

ELEVATION KEY PLAN:

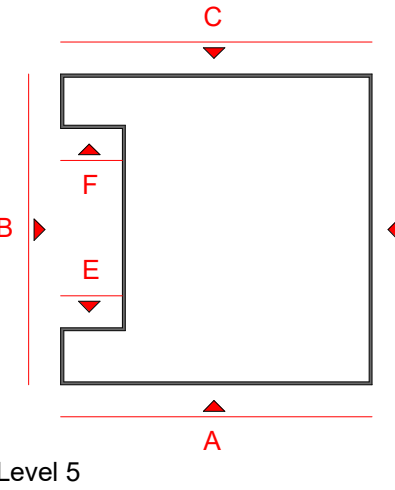

Level 5

GENERAL NOTES:

- TO BE READ IN CONJUNCTION WITH ACOUSTIC REPORT, FIRE STRATEGY AND STRUCTURAL ENGINEER INFORMATION.

- DESIGN INTENT DRAWING. TO BE DEVELOPED BY FACADE SPECIALIST SUB-CONTRACTOR, RESPONSIBLE FOR DETAIL DESIGN AND CO-ORDINATION.

CURTAIN WALLING LEGEND

- STRUCTURAL SILICONE DOUBLE GLAZED PANEL TOUGHENED OR LAMINATED. TBC. OPENABLE UNITS TO BE CONCEALED DOUBLE GLAZED WITH OPENING HANDLE TO MIDDLE OF MULLION
- STRUCTURAL SILICONE DOUBLE GLAZED SPANDREL PANEL WITH PLASTERBOARD FIXED BEHIND AND INSULATION TO THE CAVITY. REFER TO INTERNAL WALL TYPE DRAWINGS 22 SERIES
- PPC INSULATED ALUMINIUM FACED PANELS WITH PLASTERBOARD FIXED BEHIND, COLOUR RAL 7022
- SSG MULLION PROFILE, ALUMINIUM FRAME BACK BOX

SYSTEM TO ACHIEVE:

U-VALUE - 1.4 W/(m².K)
G-VALUE - 0.3
OVERALL ACOUSTIC RATING
- LIVING AREAS 31 R'_w+C_w(dB)
- BED ROOMS 36 R'_w+C_w(dB)

FIRE RATING - ACHIEVED WITH INTERNAL CONSTRUCTION

P01 Planning	MM	21.06.24
Rev	Revision Details	Drawn Date Chk'd

Project No.	24006
Suitability	S2 SUITABLE FOR INFORMATION
Status	PLANNING

Client:

Beech Holdings

Project:

PICCADILLY WAREHOUSE
Bloom Street

Sheet Name:		Fifth Floor Curtain Walling_Planning	
Drawing No.	24006-HFR-BS-05-DR-A-9175	Rev.	P01
Drawn By	SR	Scale	1 : 50 @ A1
Created	23.04.24		

HORIZON
fletcher | rae

Level 12, Tower 12, 18-22 Bridge Street, Manchester, M3 3BZ
t +44 (0) 161 242 1140
w www.fletcher-rae.com
e info@fletcher-rae.com