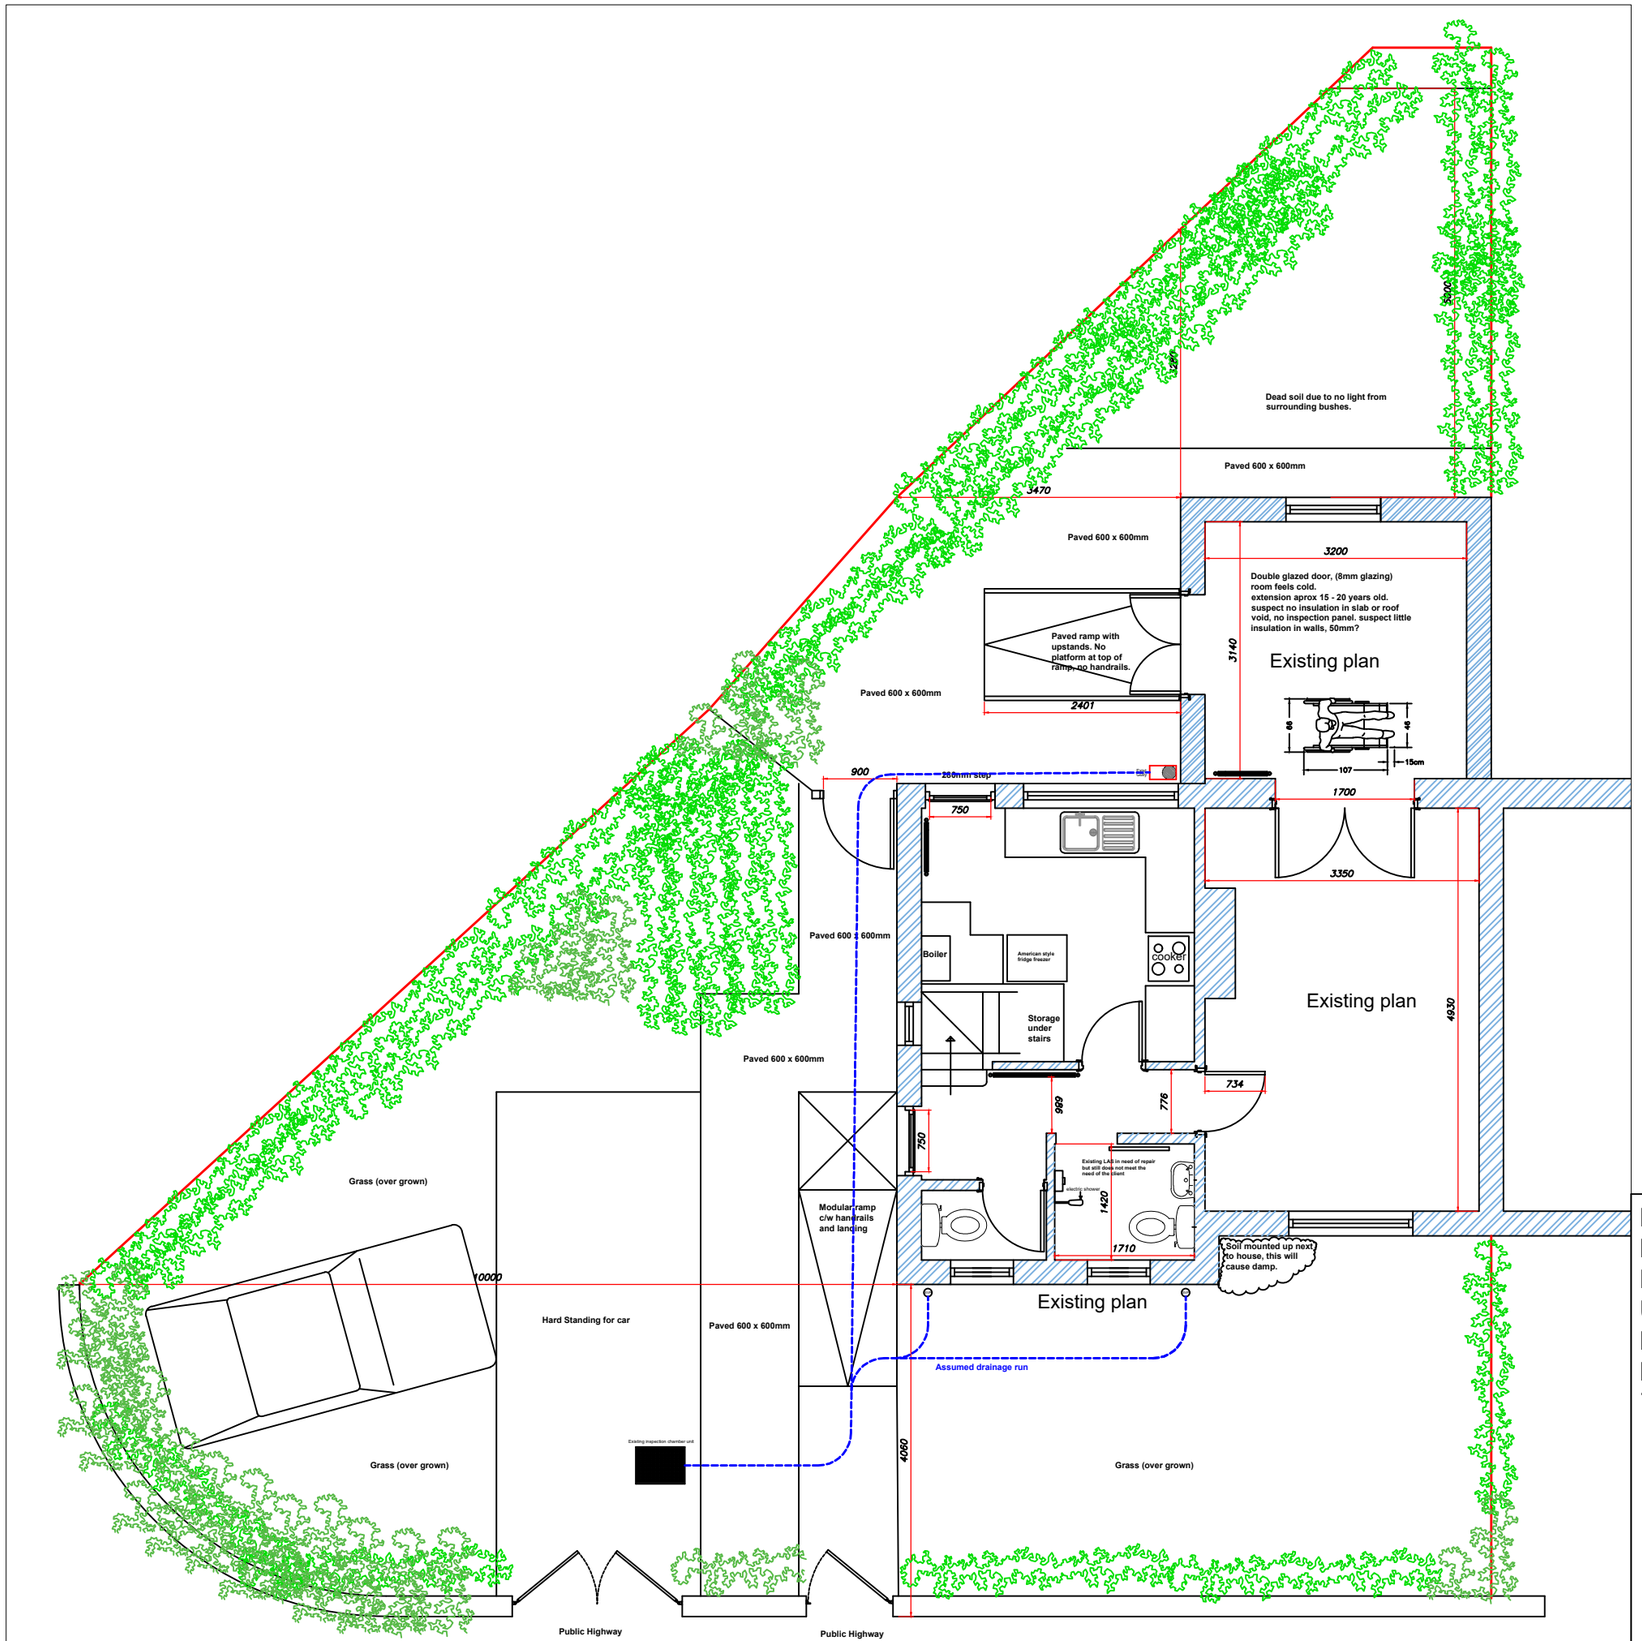


Manchester Local Care Organisation

Leading local care, improving lives in Manchester, with you

Neil Brickles - Technical Officer.
Manchester Local Care Organisation.
Directorate for Children and Families.
Unit 1, 29 Poland St. Ancoats.
Manchester.
M4 6AZ
Tel No : 0161 277 1704 - 07903 244482

Drawn By:	Date:
N.B.	08/07/2019
Scale:	**Paper Size:**
1 : 75	A3

I agree to M.L.C.O.`s proposed plans

Signed .....

Date .....

Drawing No. & Revision:

1

Project - Level Access Shower Room.

Miss Ayesha Abid
4 Mersey Bank Avenue
Chorlton
Manchester
M21 7NQ