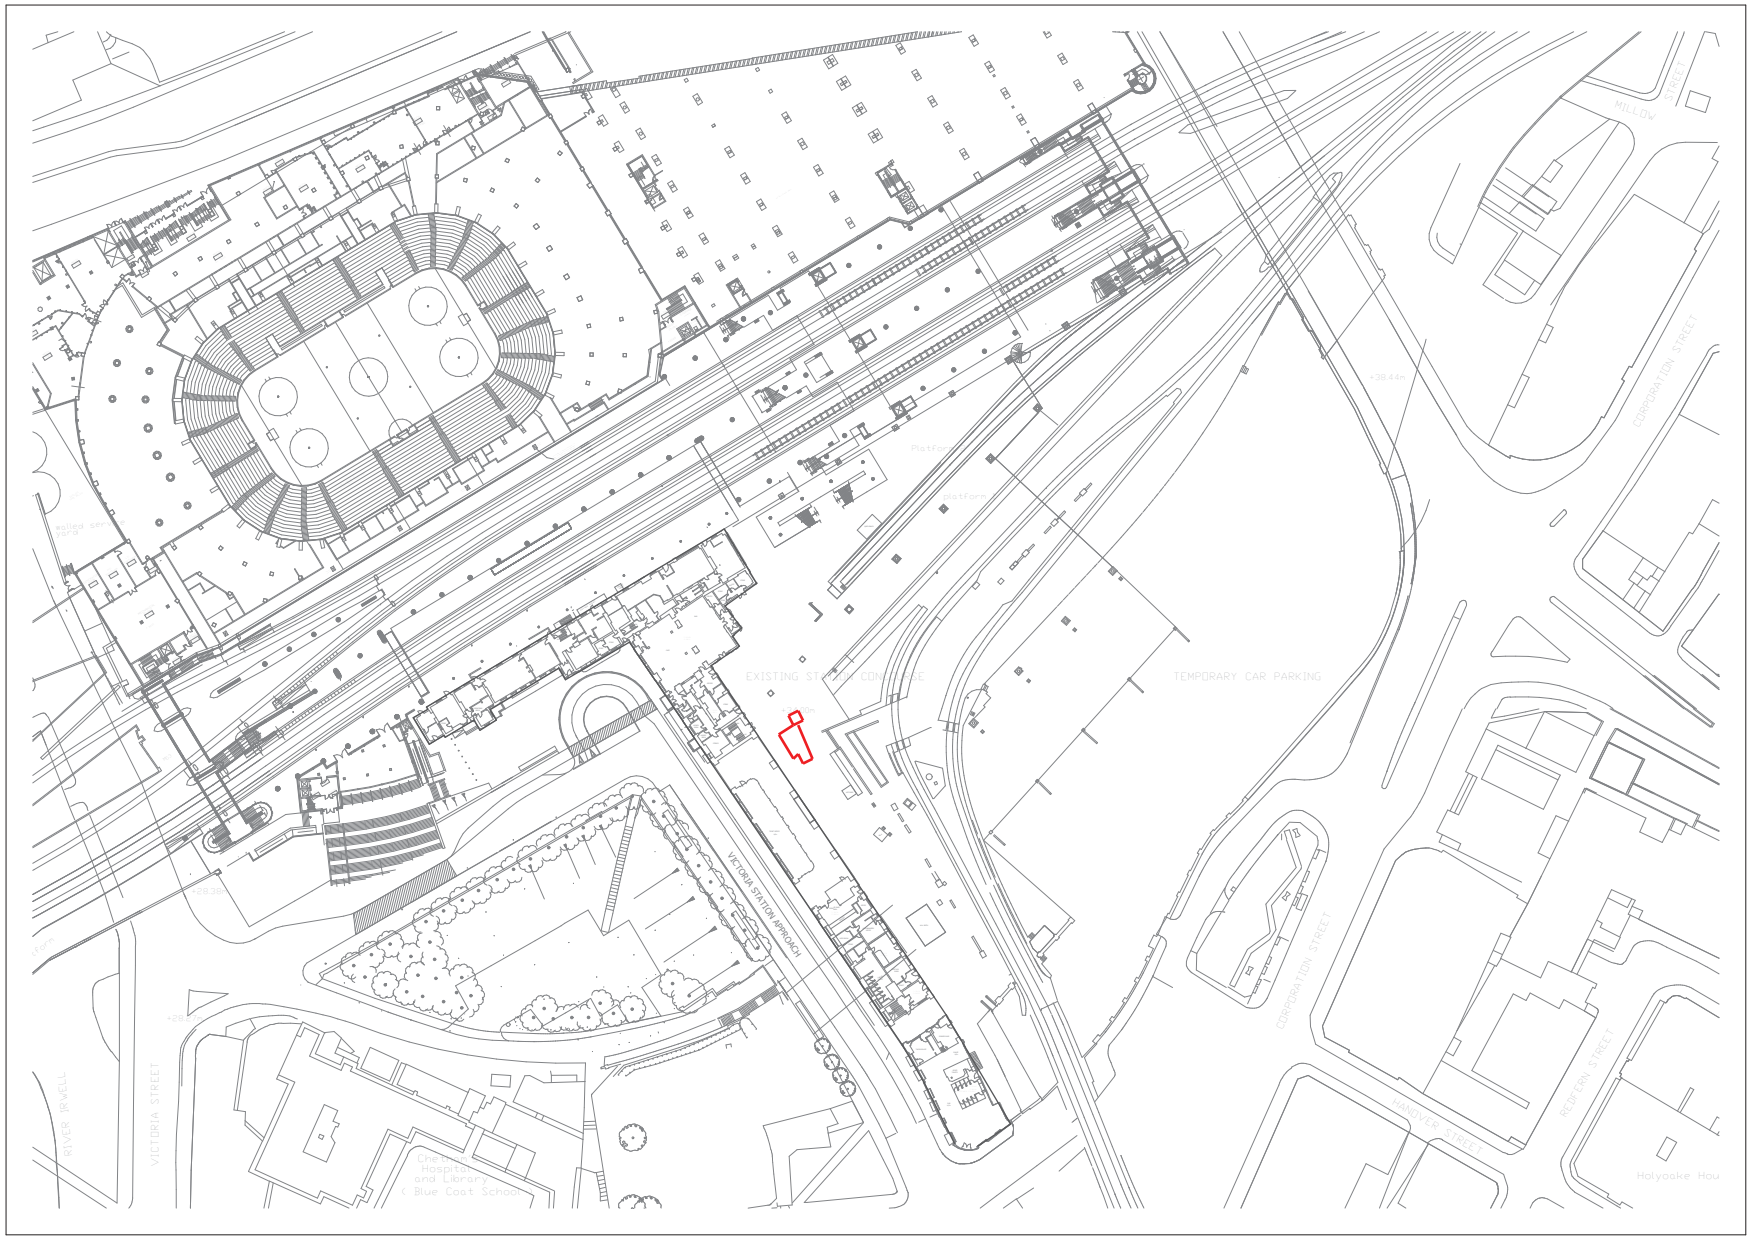


Do not scale from drawing, use figured dimensions & levels only. All dimensions & levels to be checked on site before commencing work and any discrepancies to be notified to C.A. immediately. If in doubt ask ?

ISO 9001 REGISTERED FIRM

0 1:1250 20m

0 1:500 20m

0 1:200 10m

0 1:100 5m

N

rev	comments	initials	date

content
LOCATION PLAN

scale	sheet	date	drawn by	checked
1:1250	A3			

rev

purpose of issue

Registered in England No. 2789905