


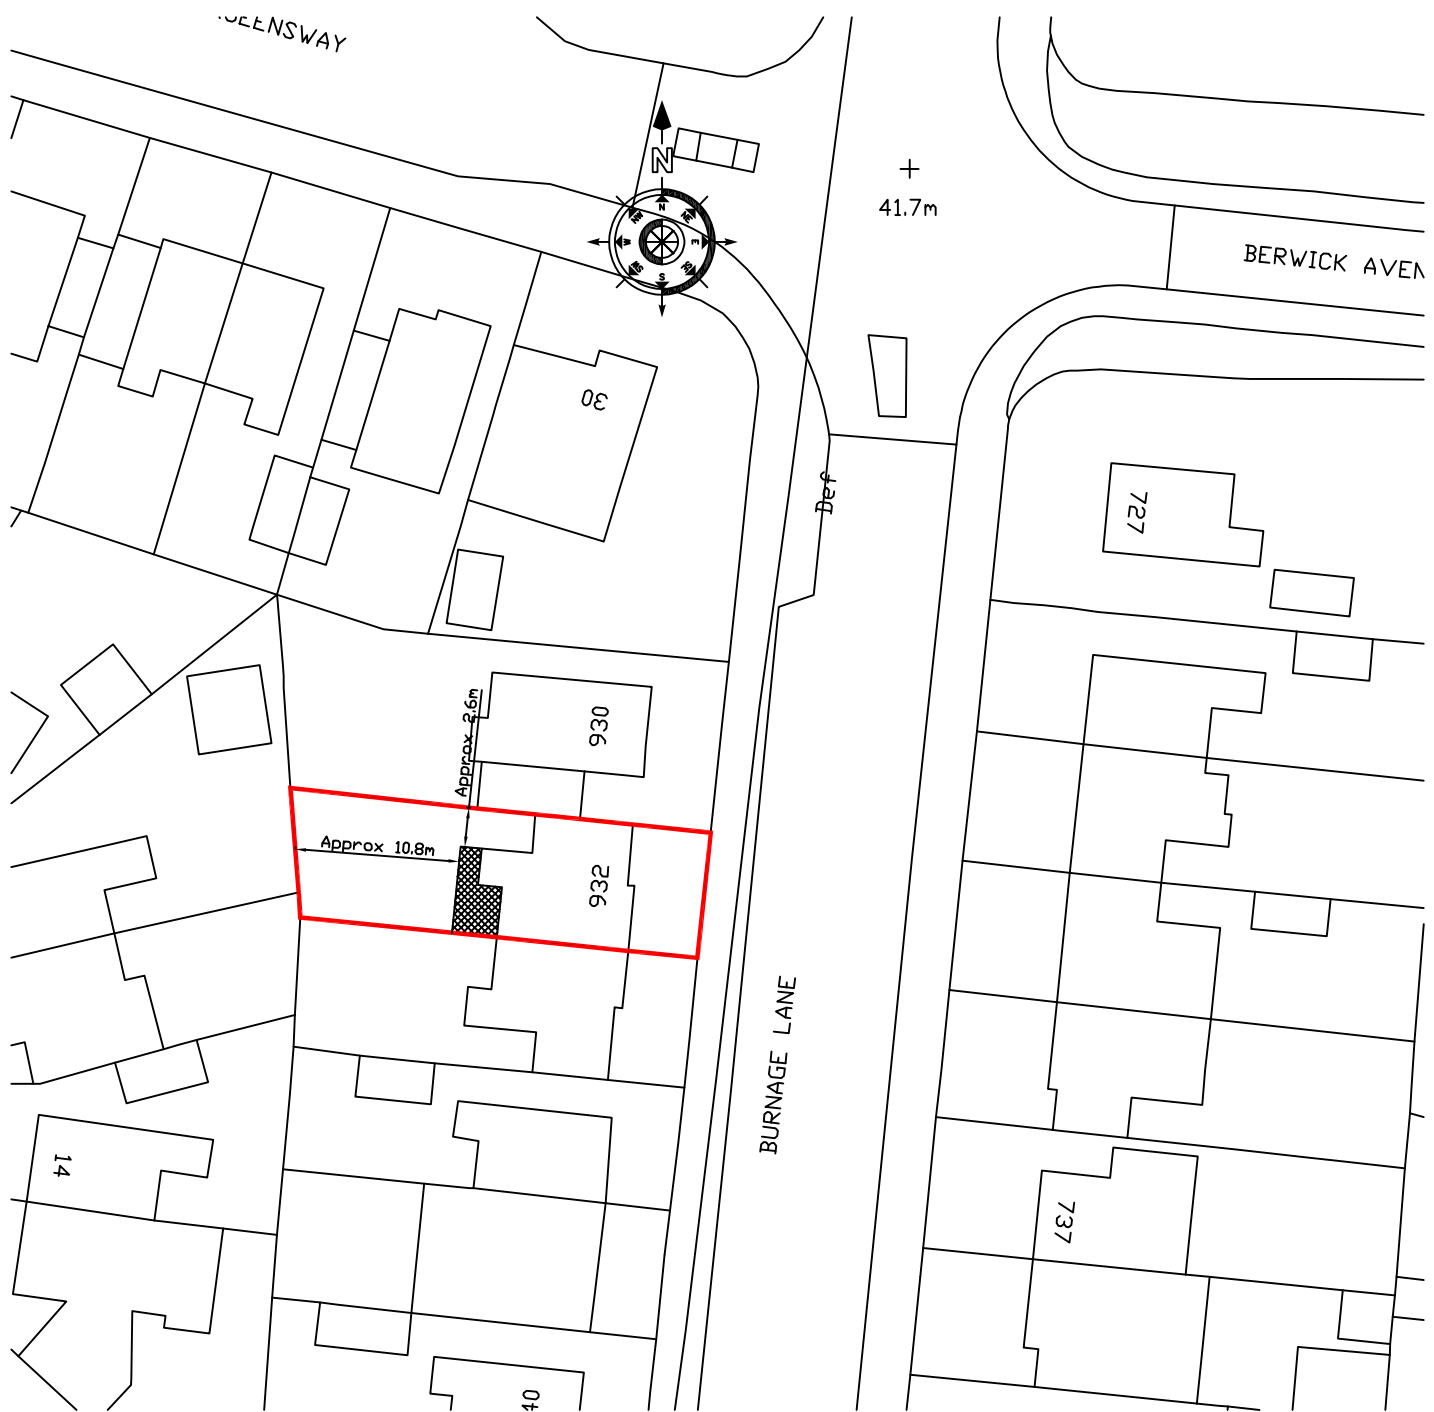

932 Burnage Lane
Manchester
M19 1RQ

Block Plan - 1:500