


Scale 1:1250

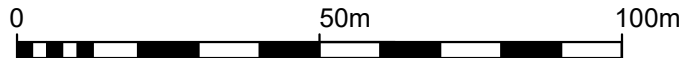

PURPOSE OF ISSUE	PLANING
Do not scale from this drawing. All information should be checked by the contractor site before commencing work. Any discrepancies should be reported to the architect immediately. All rights are reserved and are not transferable. Unauthorized reproduction of this drawing are not permitted.	

AFR

STUDIO

AFR STUDIO LIMITED

173-A Dickenson Road, Longsight
Manchester, M13 0YN

PROJECT:

58 MELDON ROAD, M13 0TR,
MANCHESTER, UK.

DRAWING TITLE:

LOCATION PLAN

DRG. NO:	DR-01	CHECKED BY:	AMJAD TAHIR
DRG. SCALE:	1:1250@A3	DATE:	05-04-2024