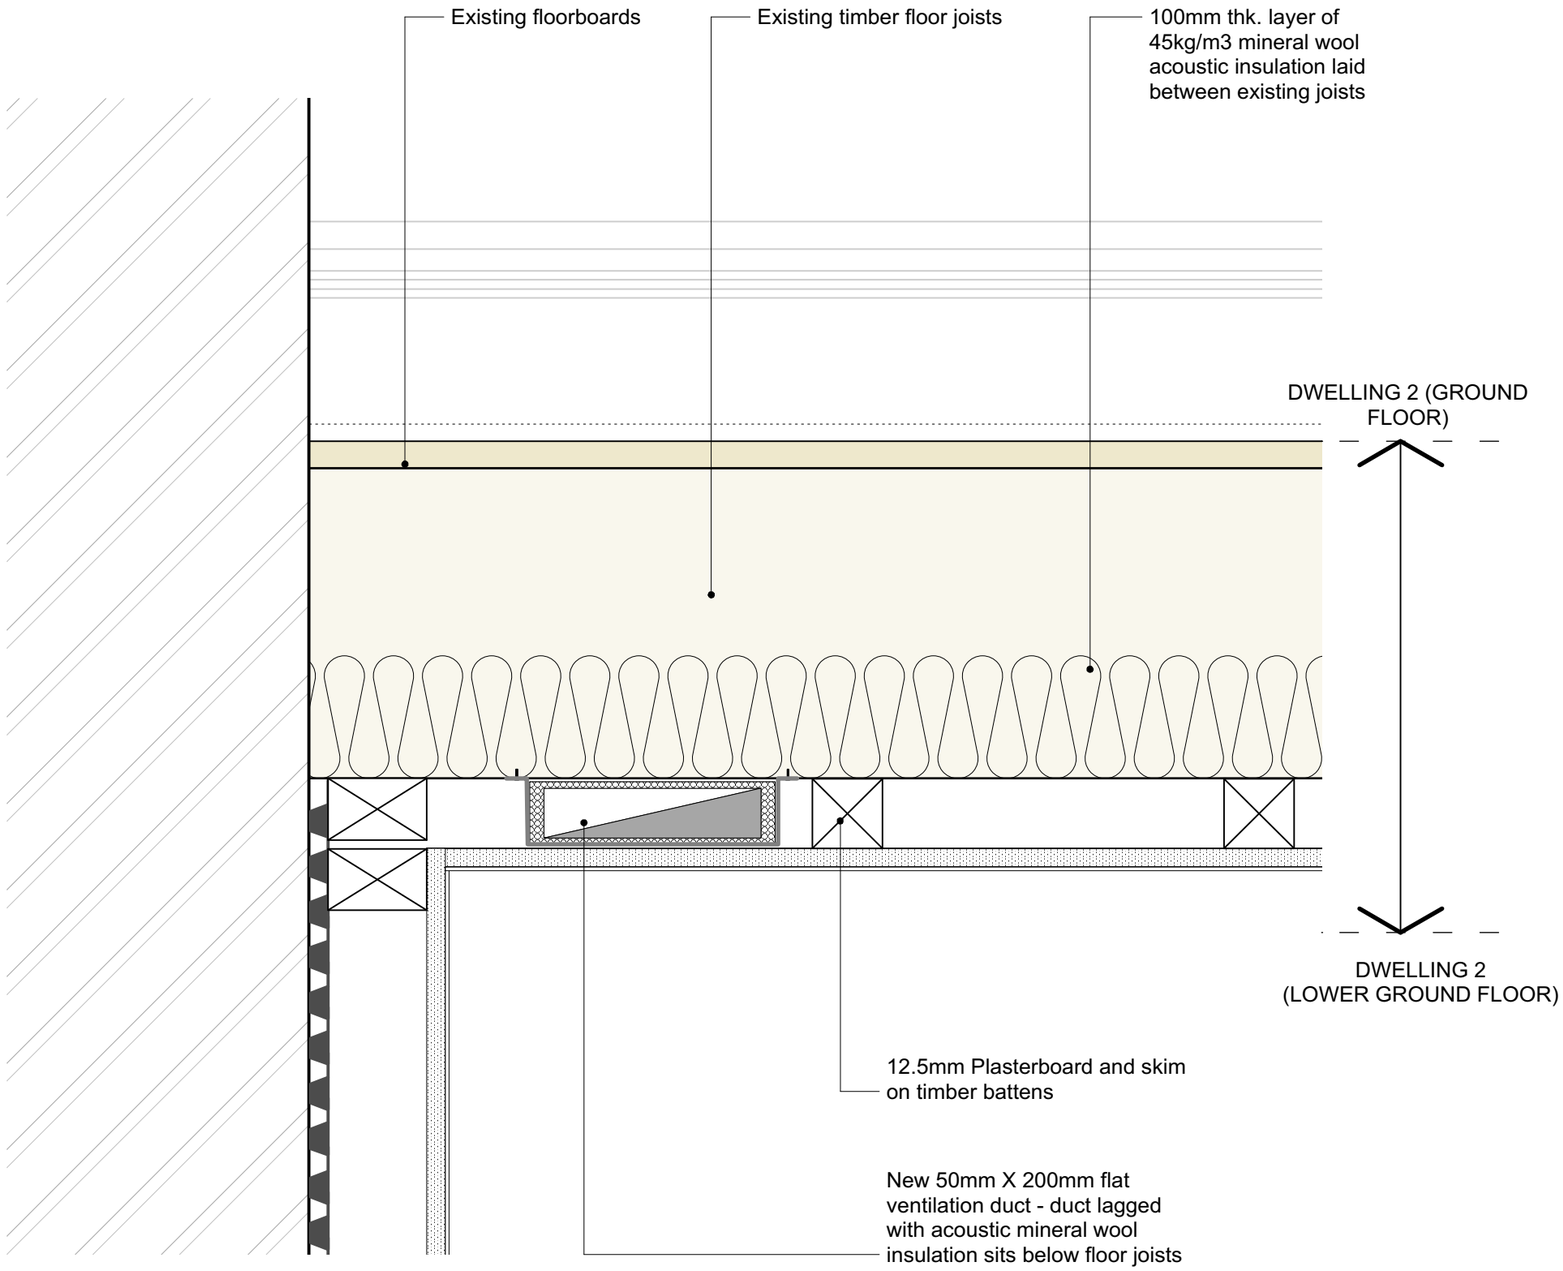

KEY PLAN MECH. VENT. LOCATIONS:

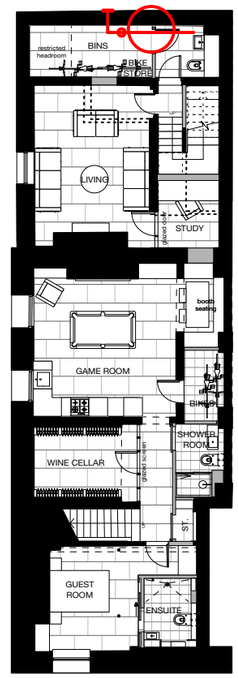

BASEMENT

MECHANICAL VENTILATION DUCT- TYPE C
1:20 & 1:5 @ A3

CONSTRUCTION

© Copyright Ollier Smurthwaite Architects

DO NOT SCALE FROM DRAWING. WORK TO FIGURED DIMENSIONS ONLY. ALL DIMENSIONS TO BE CHECKED BY CONTRACTOR/FABRICATOR PRIOR TO CONSTRUCTION

REPORT ALL DISCREPANCIES TO THE ARCHITECT

TO BE READ IN CONJUNCTION AND COORDINATED WITH STRUCTURAL & SERVICE ENGINEERS DRAWINGS AND ALL OTHER ARCHITECTS PLANS INCLUDING WRITTEN SPECIFICATION **A665_T_SPEC**

REVISION	DATE	DESCRIPTION

CLIENT: LEASING OPTIONS LTD
PROJECT: PROPOSED RESIDENTIAL DEVELOPMENT
ADDRESS: 28 ST JOHN, MANCHETSER, M3 4DJ
DRAWING TITLE: MECHANICAL VENTILATION DUCT- TYPE C
SCALE: 1:20 & 1:5 @ A3 **DATE:** APRIL 2024
DRAWING NO: **A665_C_3013**

OLLIER SMURTHWAITE ARCHITECTS
40 King Street, Manchester, M2 6BA
T 0161 883 0838
F 0161 883 0839
E mail@olliersmurthwaite.com