


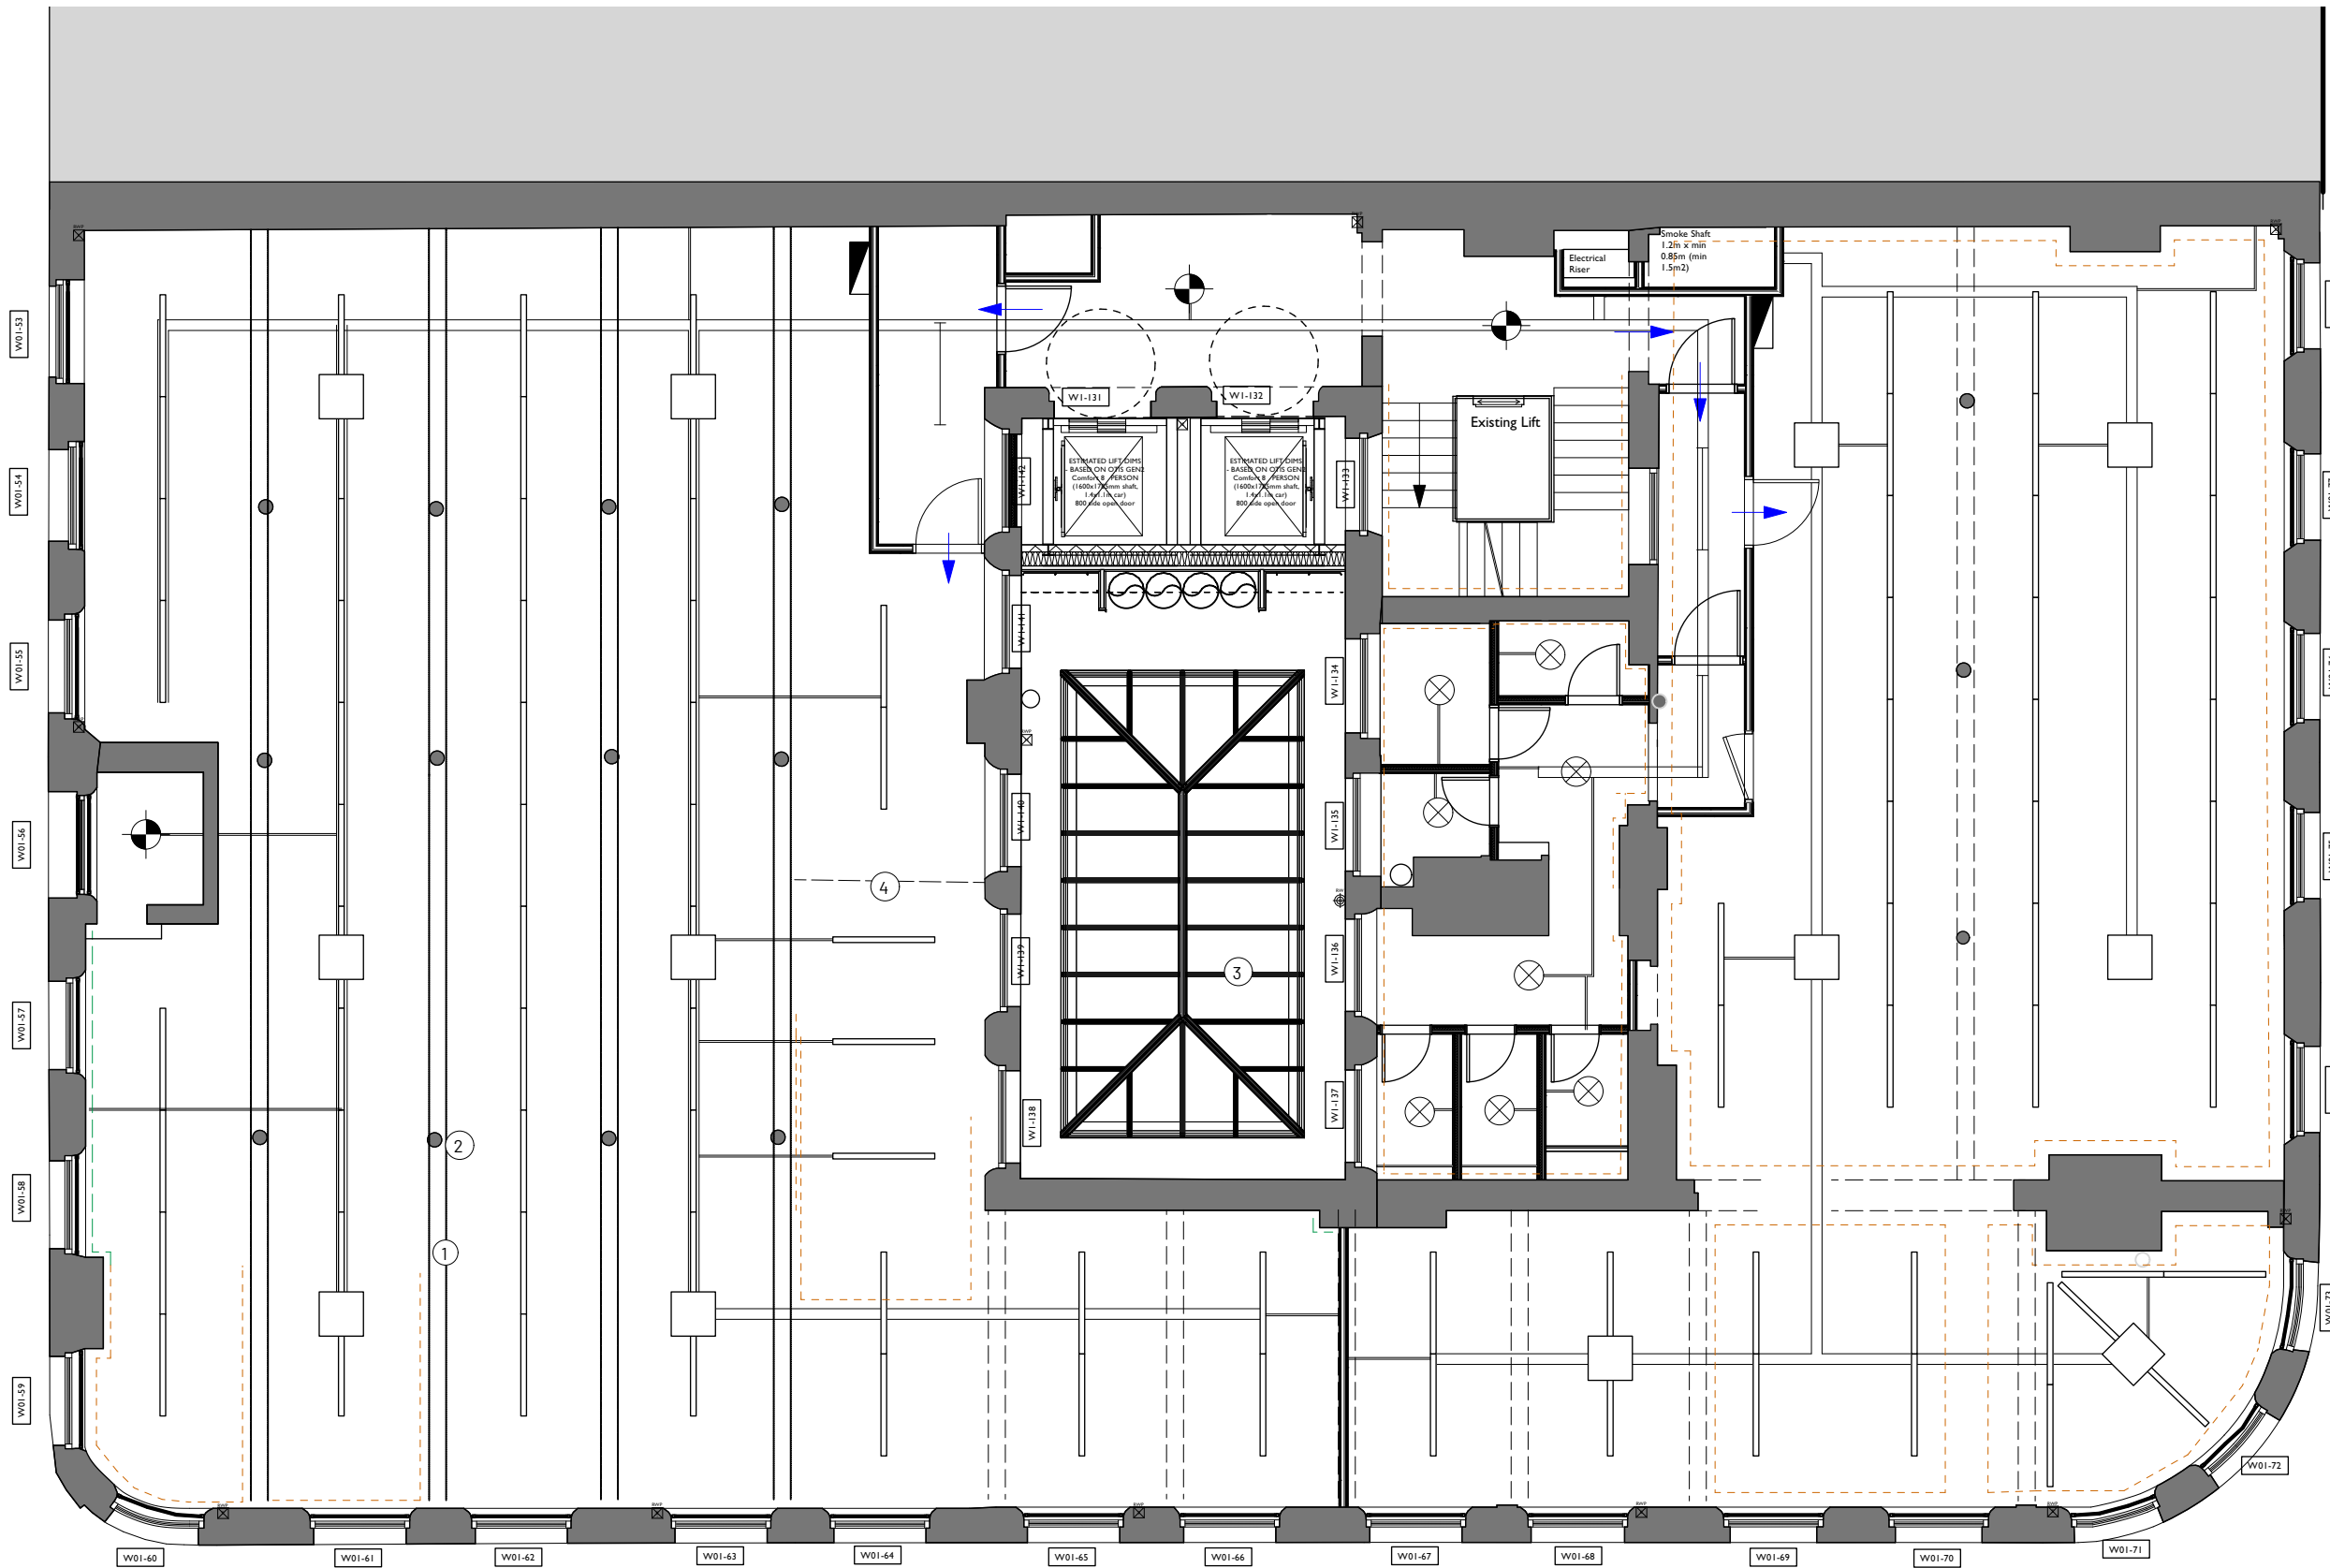

COPYRIGHT OF ATELIER MB LTD
DO NOT SCALE FROM THIS DRAWING
DIMENSIONS TO BE CHECKED ON SITE

KEY

- Indicative - fabric not on measured survey
- Historic coving to be reinstated
- Existing historic coving to be retained
- Existing beams

ELECTRICAL AND LIGHTING

- Ceiling mounted pendant
- Ceiling mounted strip light
- Ceiling mounted bulkhead
- Suspended strip light
- Galvanised steel cable tray at high level
- Galvanised electrical conduit

HEATING

- Fan Coil Unit

NOTES

Where historic ceilings are revealed with elements of plaster coving following strip-out, we will reinstate the plaster coving. Where no evidence exists of historical plaster coving we will not introduce coving

Notes

- Existing beams
- Existing columns
- Proposed glass roof
- Recessed plaster bead to denote former stair location.

E	Ducts updated	RG
D	Updated to indicate treatment of former stair location following Planner comments.	HW H W
C	Notes updated following client comments.	HW H W
B	Lighting details added.	HW H W
A	Layout updated following design change	RG
Rev	Note	DRN CHK

77-79 Mosley St, Manchester

First Floor - Reflective Ceiling Plan

scheme	1995
drwg no.	P(127)
revision	E
scale	1:100 @ A3
date first drawn	Feb 19
drawn	HW

SK sketch E existing P proposed T tender C construction FI final issue

www.ateliermb.co.uk
t 0161 236 0051
e architect@ateliermb.co.uk



Example feature pendants



Example bulkhead - TRILUX Onplana



Example suspended strip light - TRILUX LC60