
REVISION	DATE	DESCRIPTION
A	01/07/24	PLANNING ISSUE

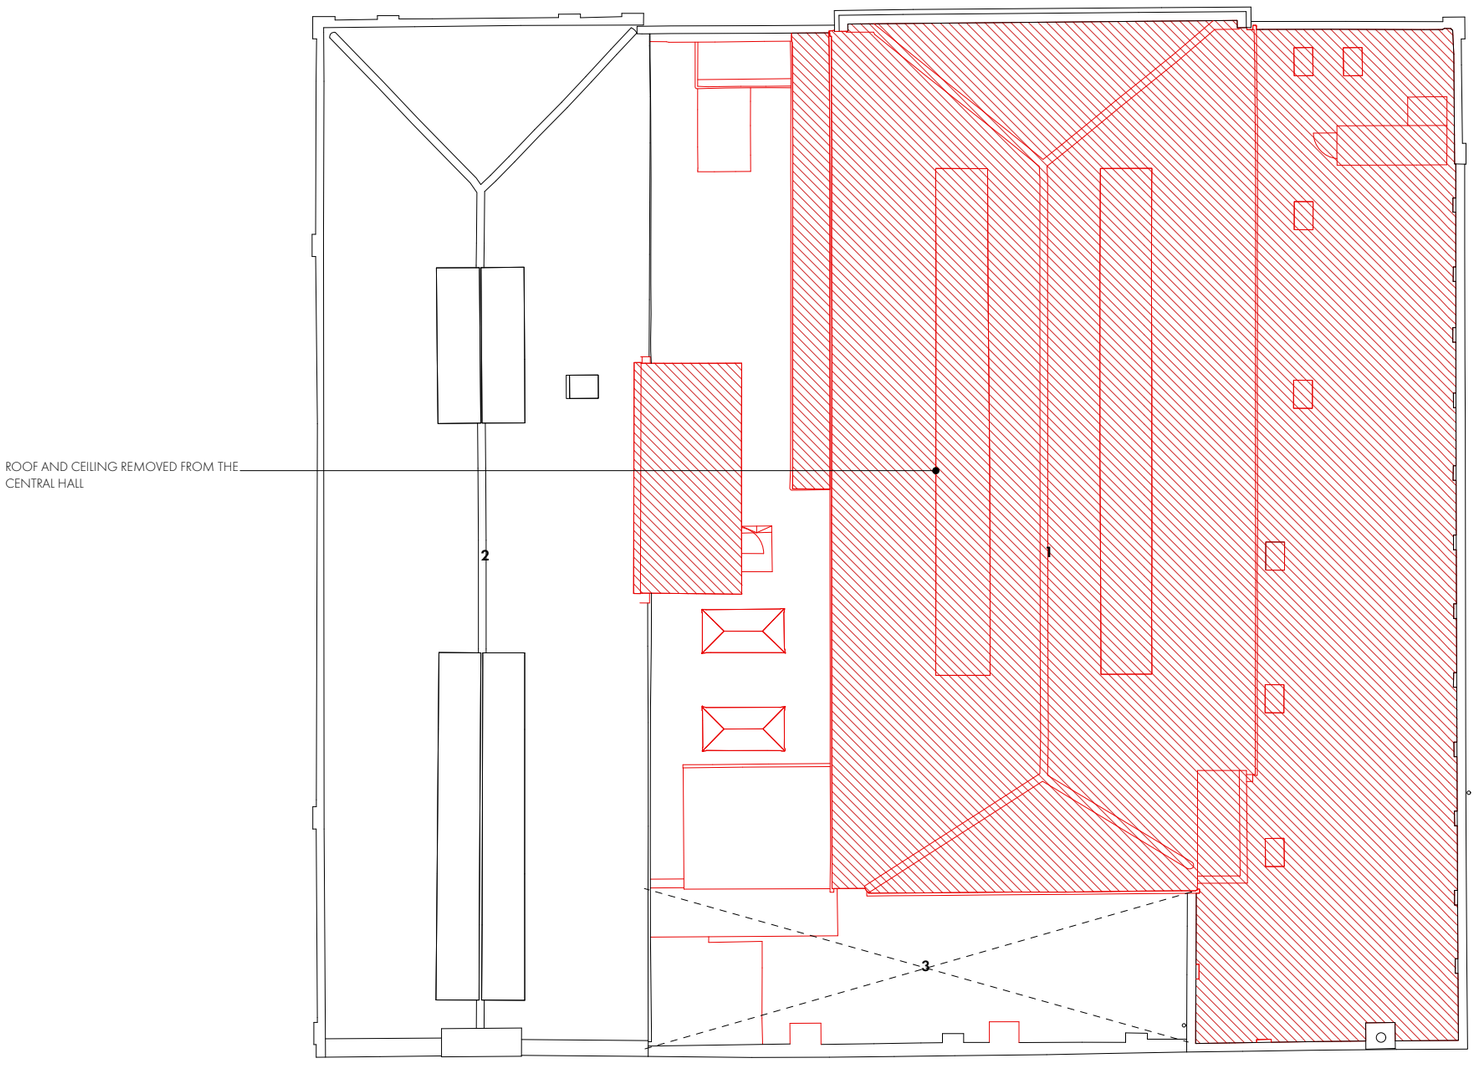

LEVEL 05 - ROOF

1 EXISTING MAIN HALL ROOF
2 EXISTING TMCP ROOF
3 LIGHTWELL

DEMOLITION PLAN KEY

- WALL ELEMENTS TO BE RETAINED
- WALL ELEMENTS TO BE REMOVED
- EXISTING FLOOR TO BE REMOVED/ REPLACED
- FEATURES TO BE REMOVED

0m 1m 5m 10m

OMI Architects

31 Blackfriars Road, Salford, Manchester, M3 7AQ
+44(0)161 832 3242 / info@omiarchitects.com / www.omiarchitects.com

PROJECT	METHODIST CENTRAL HALL, MANCHESTER					
DRAWING	DEMOLITION PLAN L04					
DATE	JAN 24	DRAWN BY	DS	SCALE	1:200	@A3
JOB NO.	1433	DWG.NO.	L1024			