
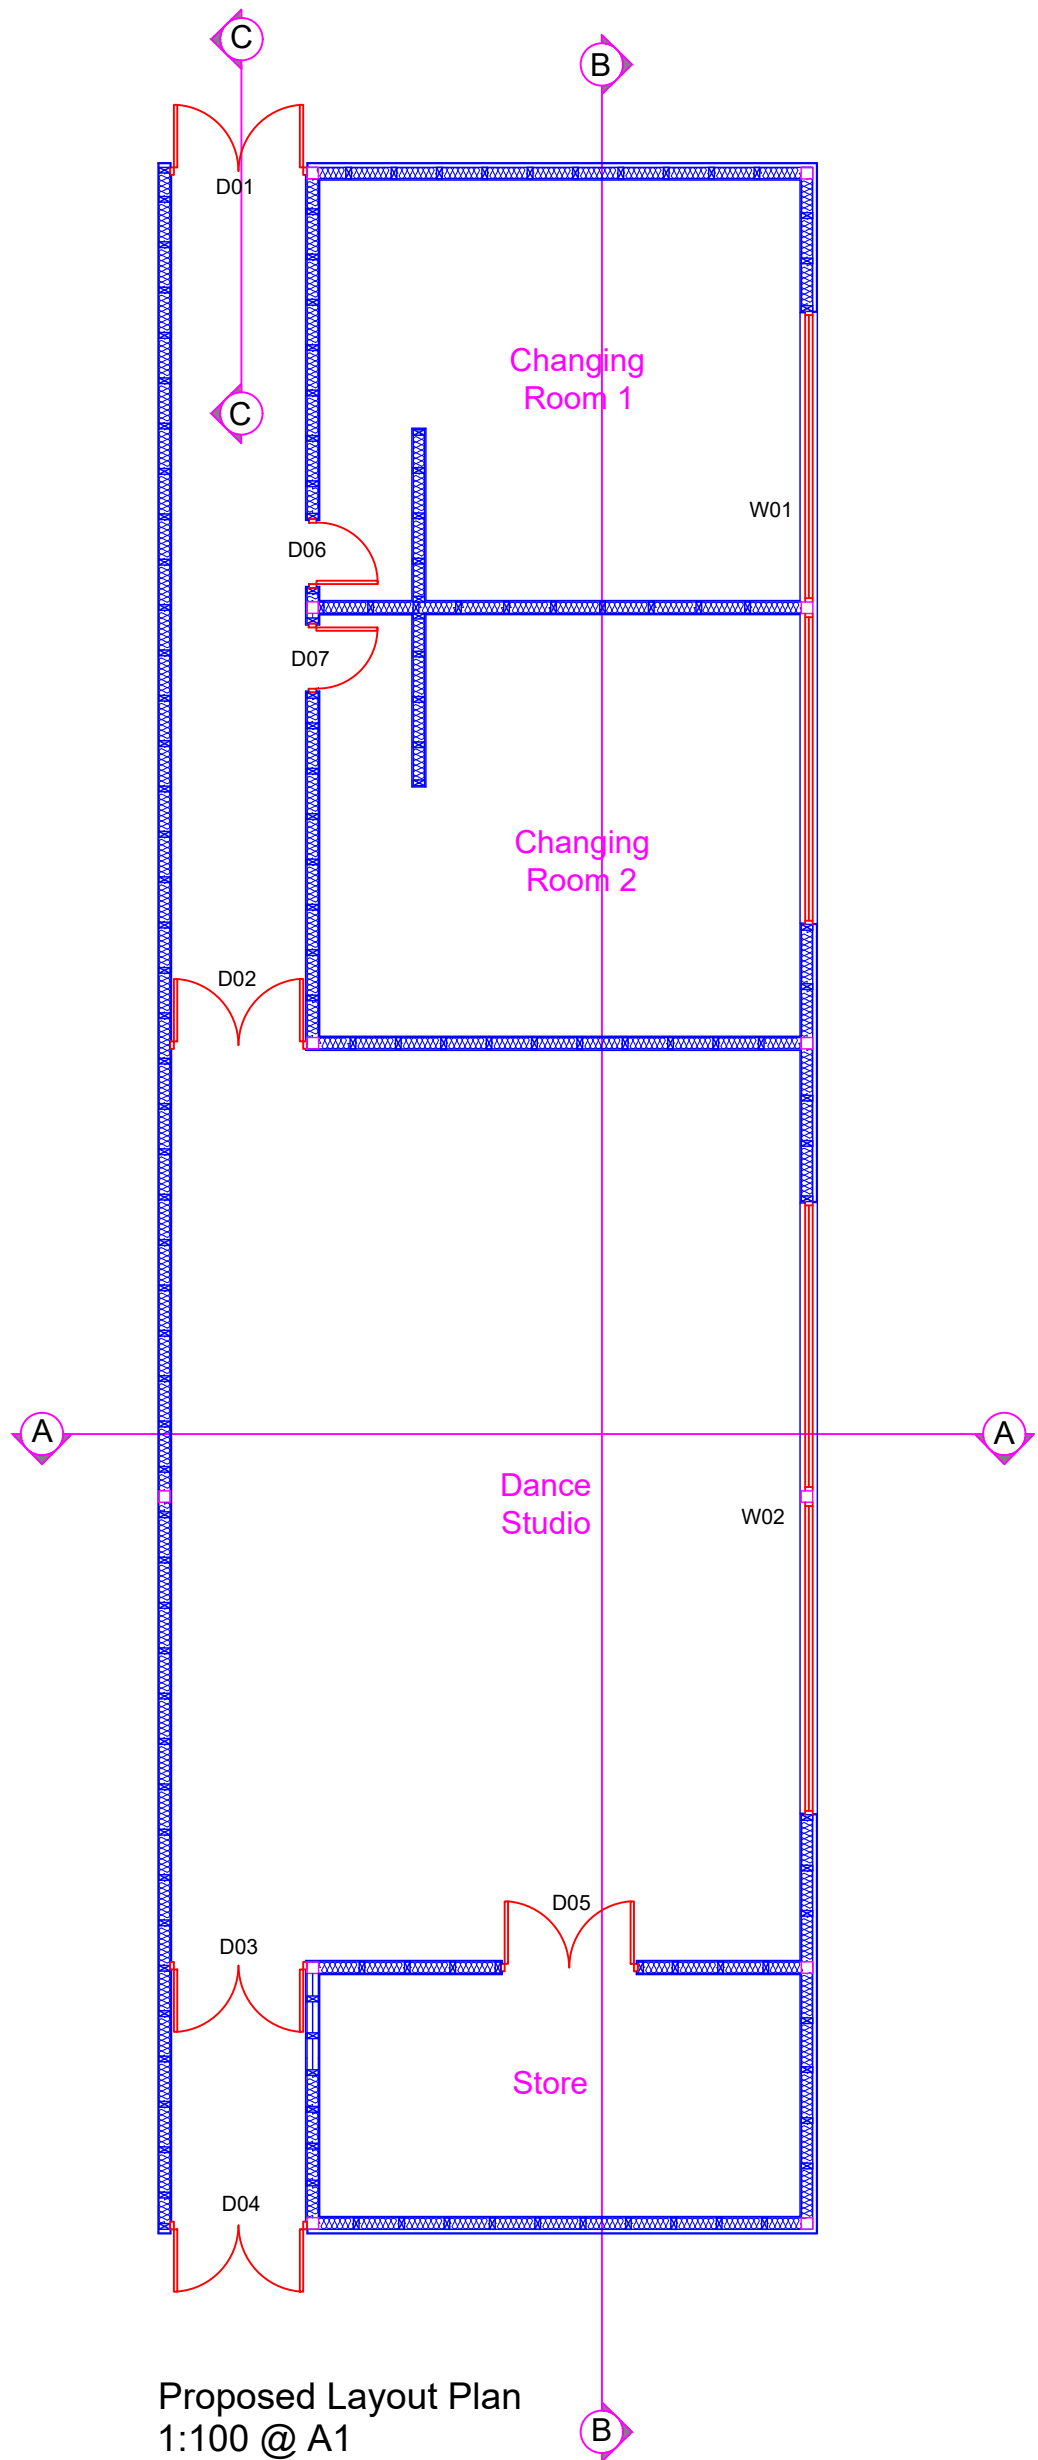
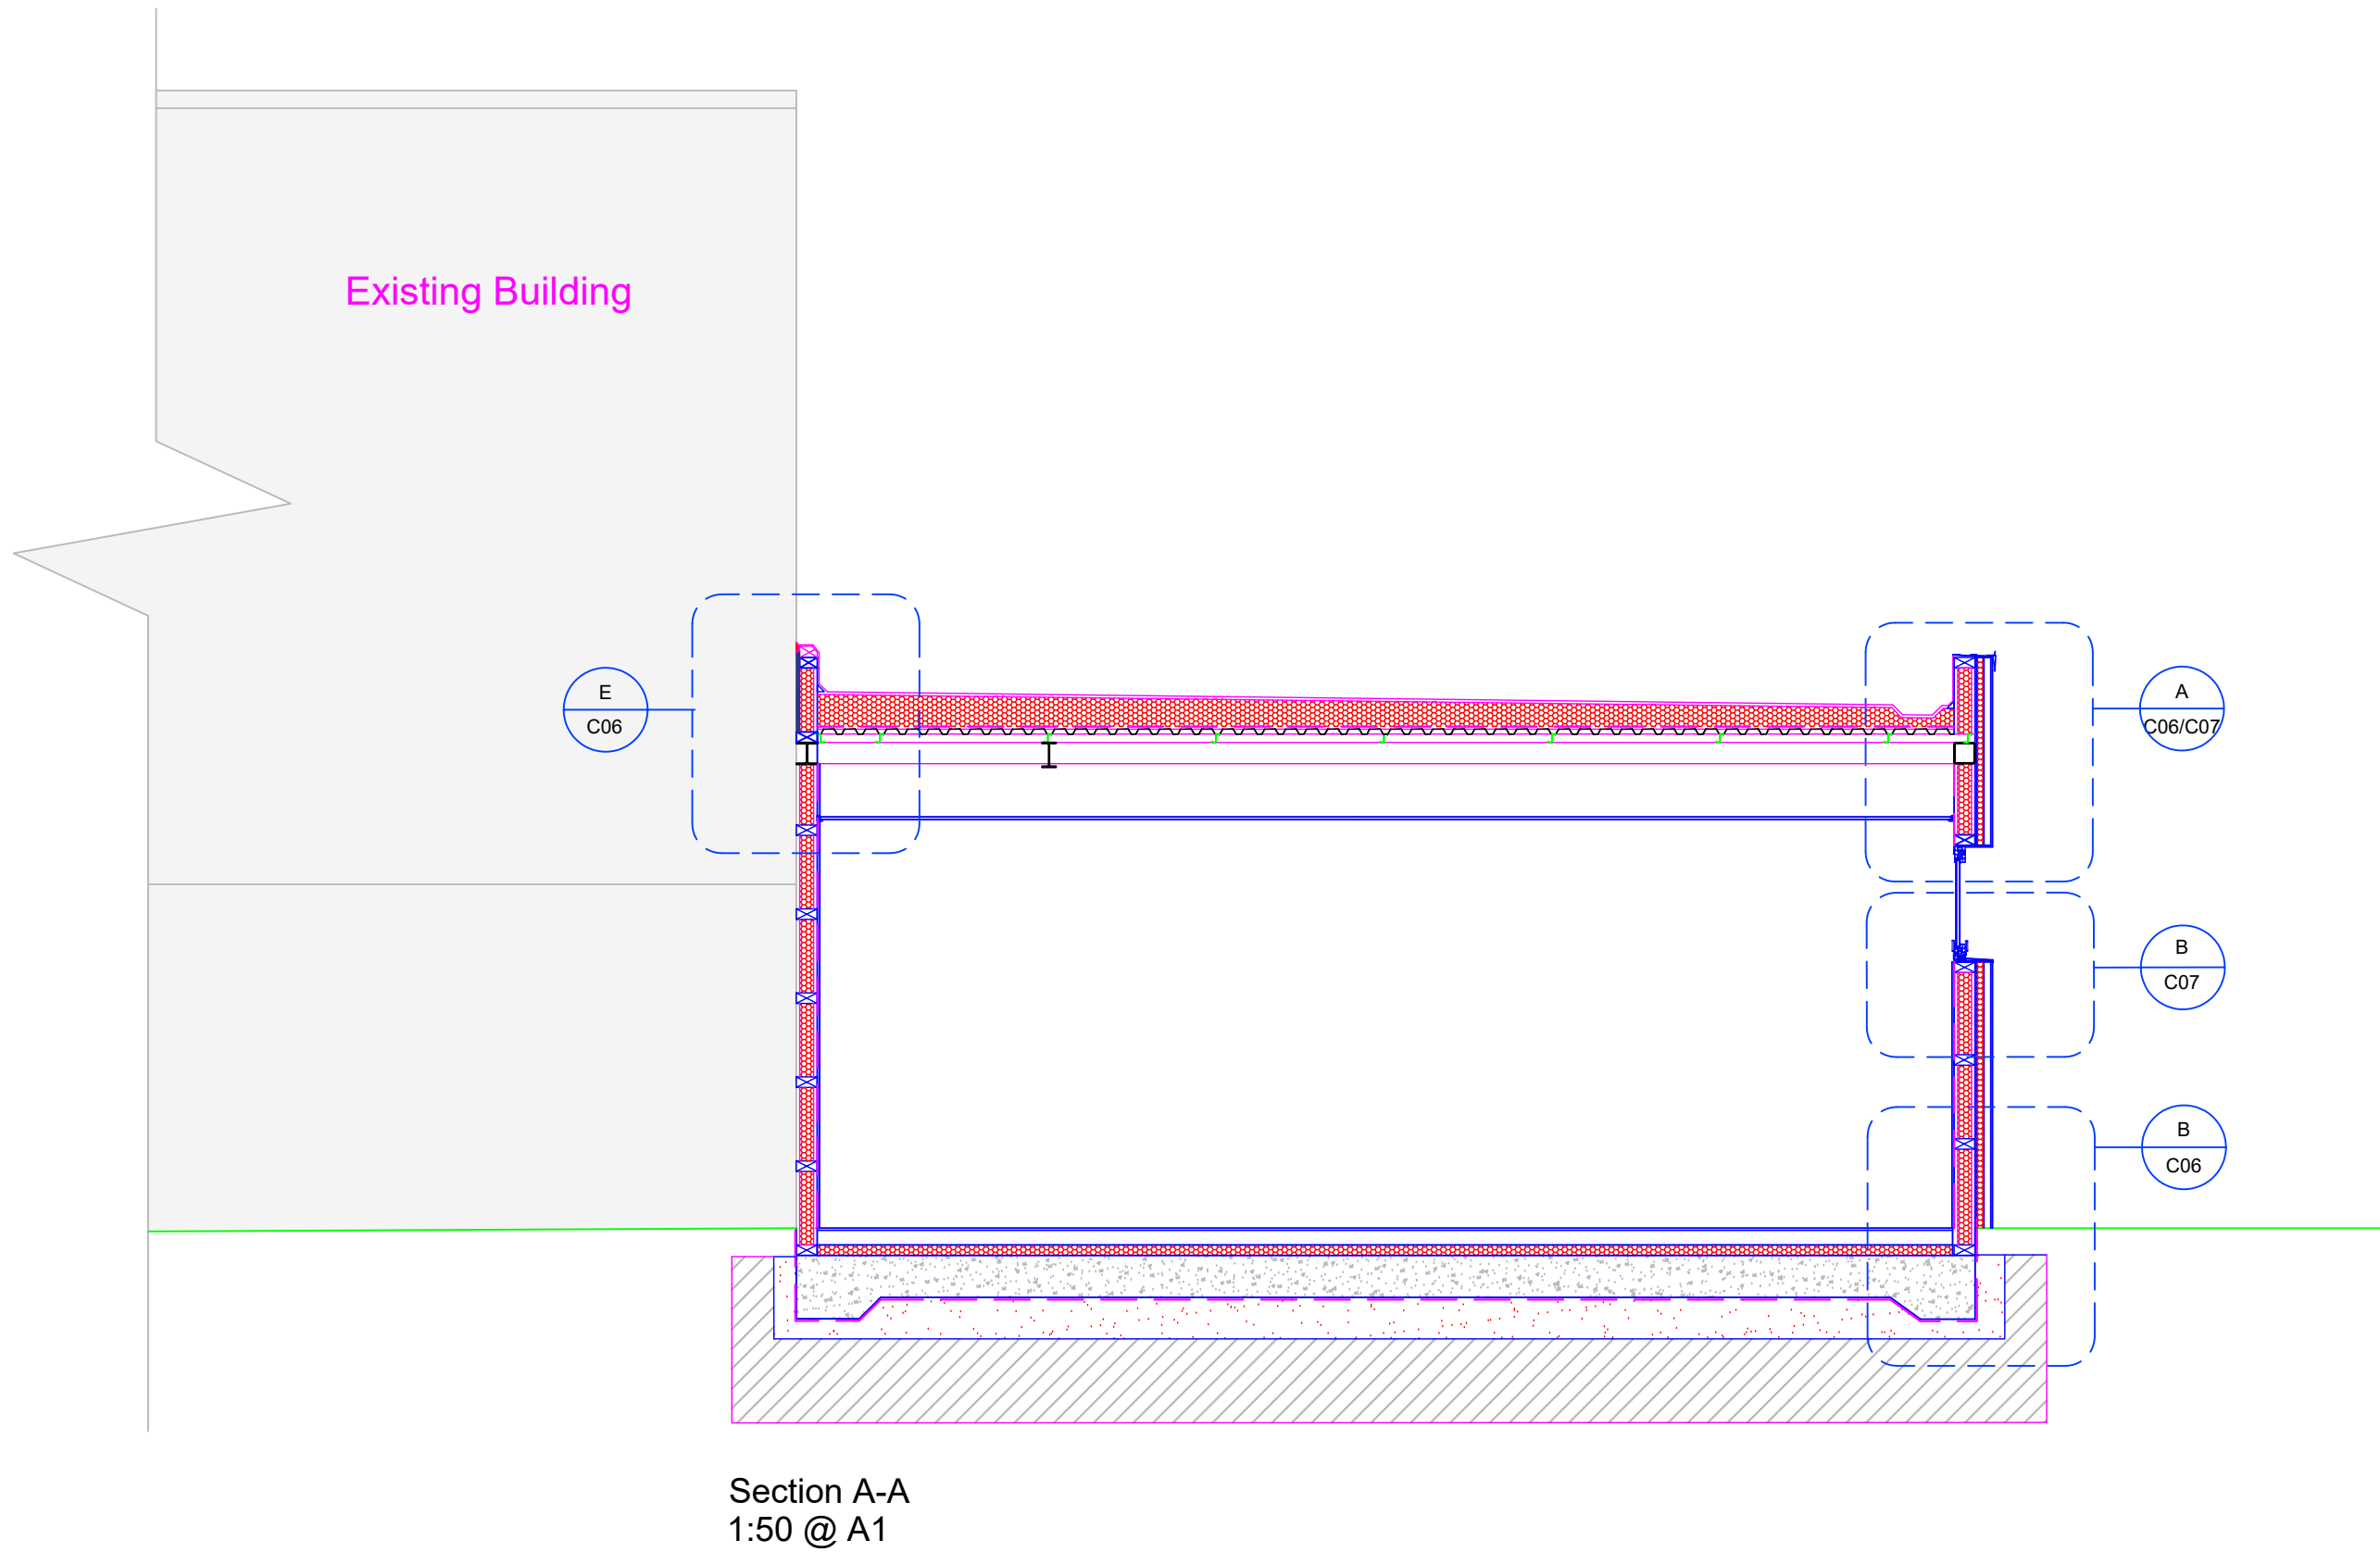
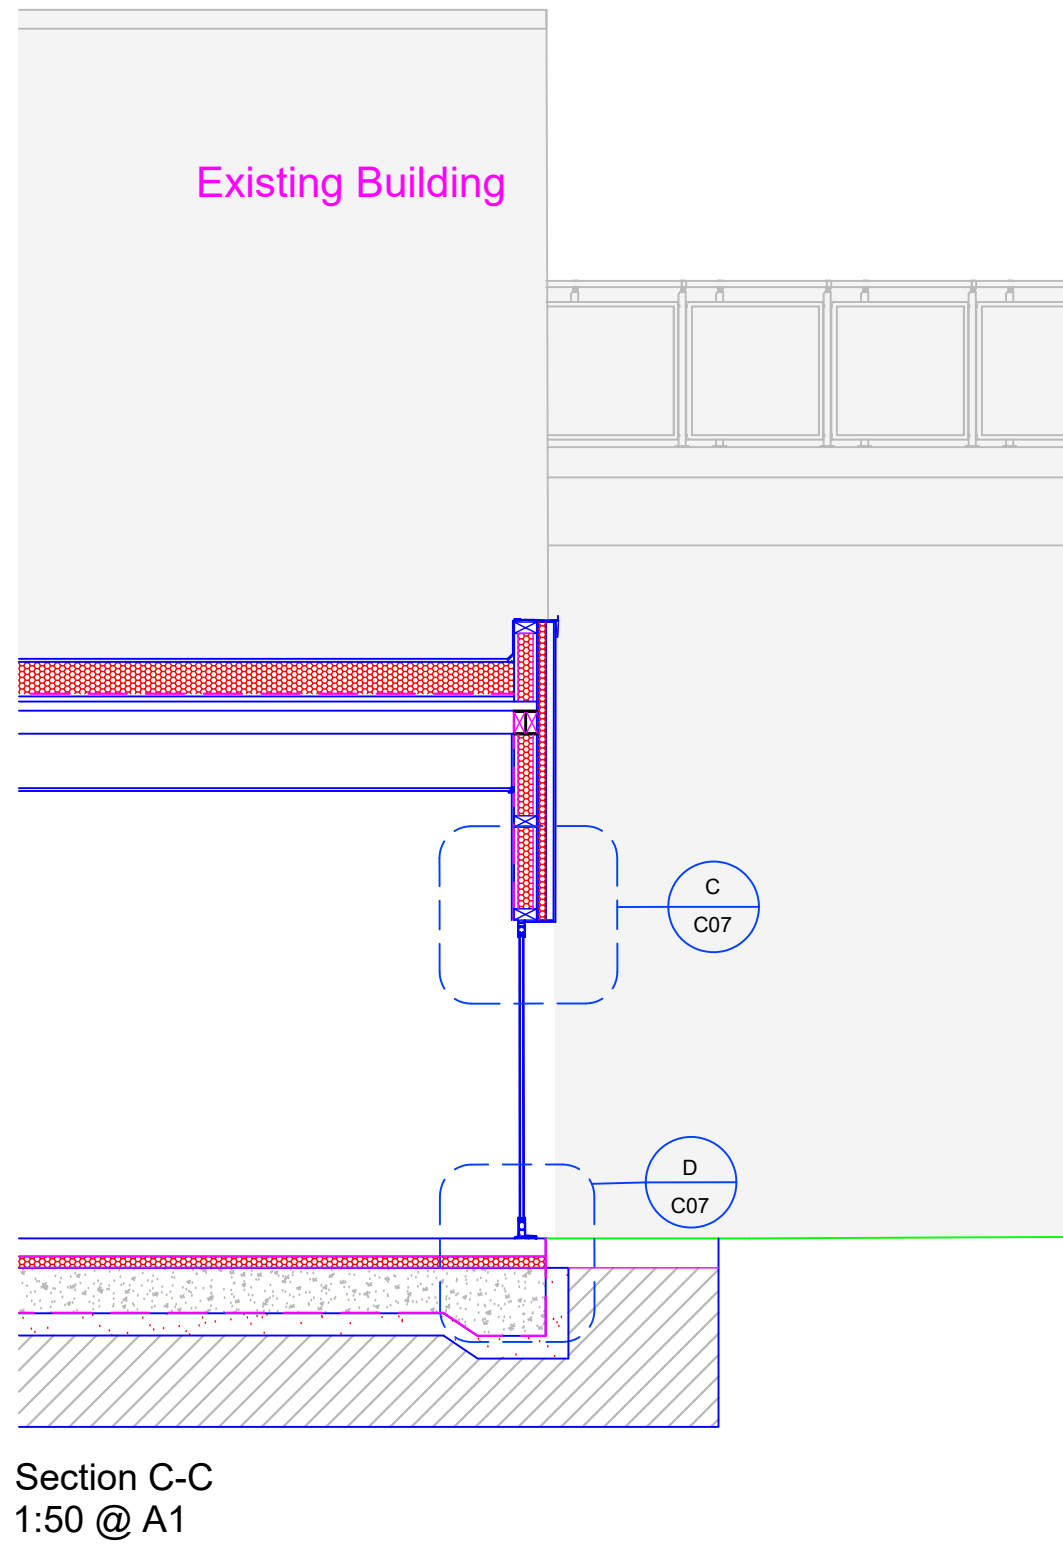


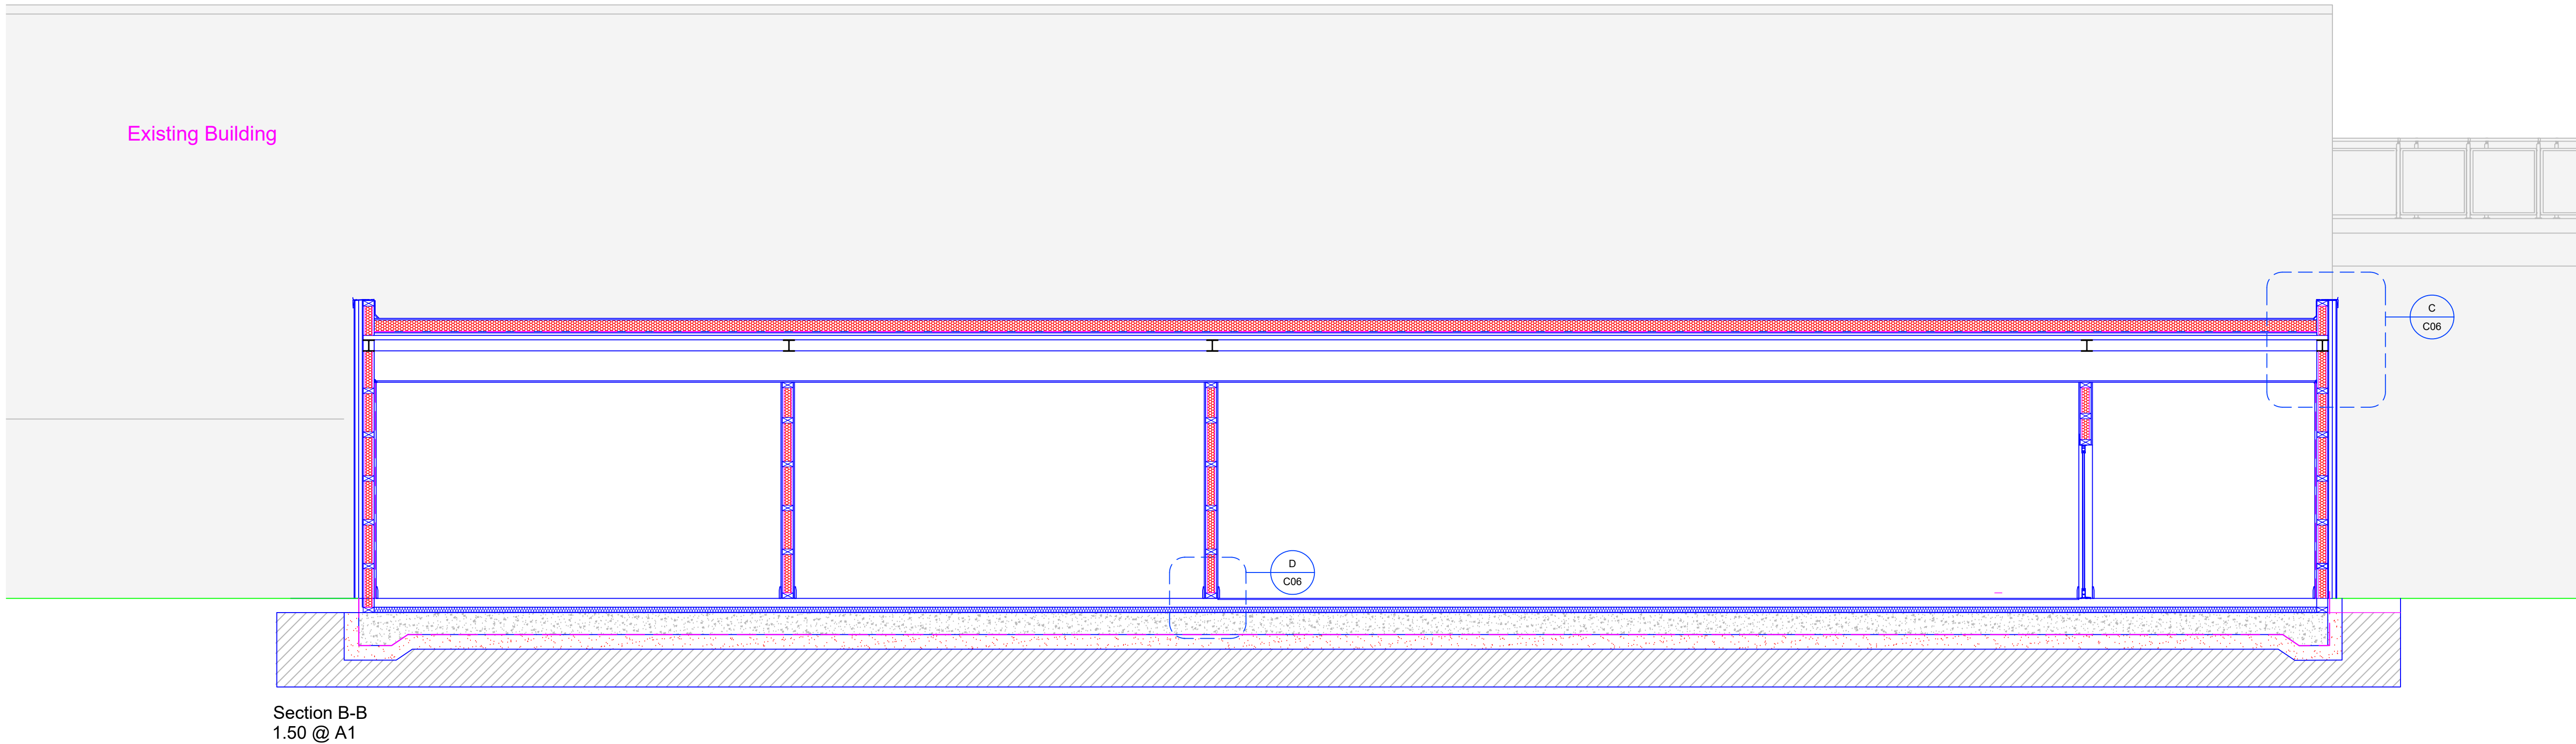

NOTES

Rev	Date	Comments	By


STATUS
CONSTRUCTION

Client
Manchester Communication
Academy, 2 Silchester Dr,
Manchester M40 8NT


Project Title
Expansion

Drawing Title
Proposed Sections


Scale As Shown	Drawn by ND	Date Jan 2024
Job no. 2311-02	Drawing no. T05	Revision no. B

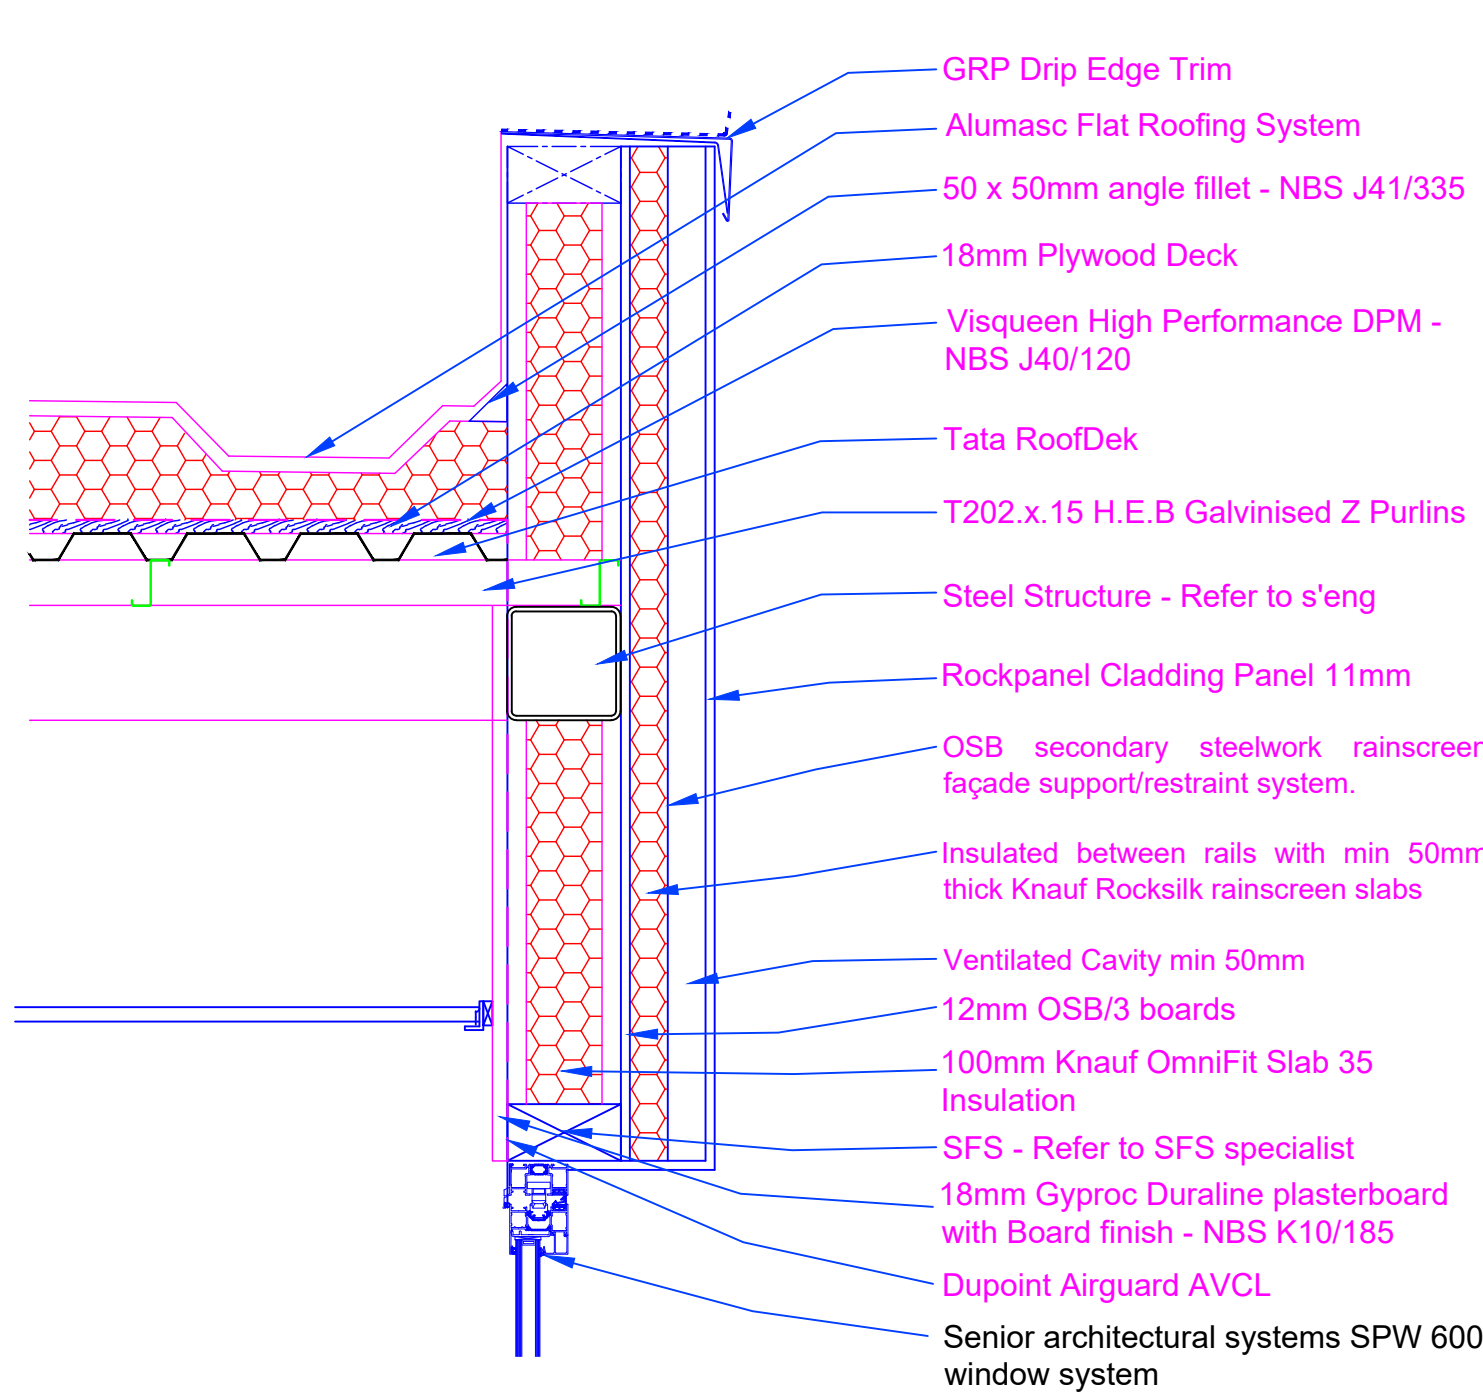


Detail A
Typical Box Gutter Detail

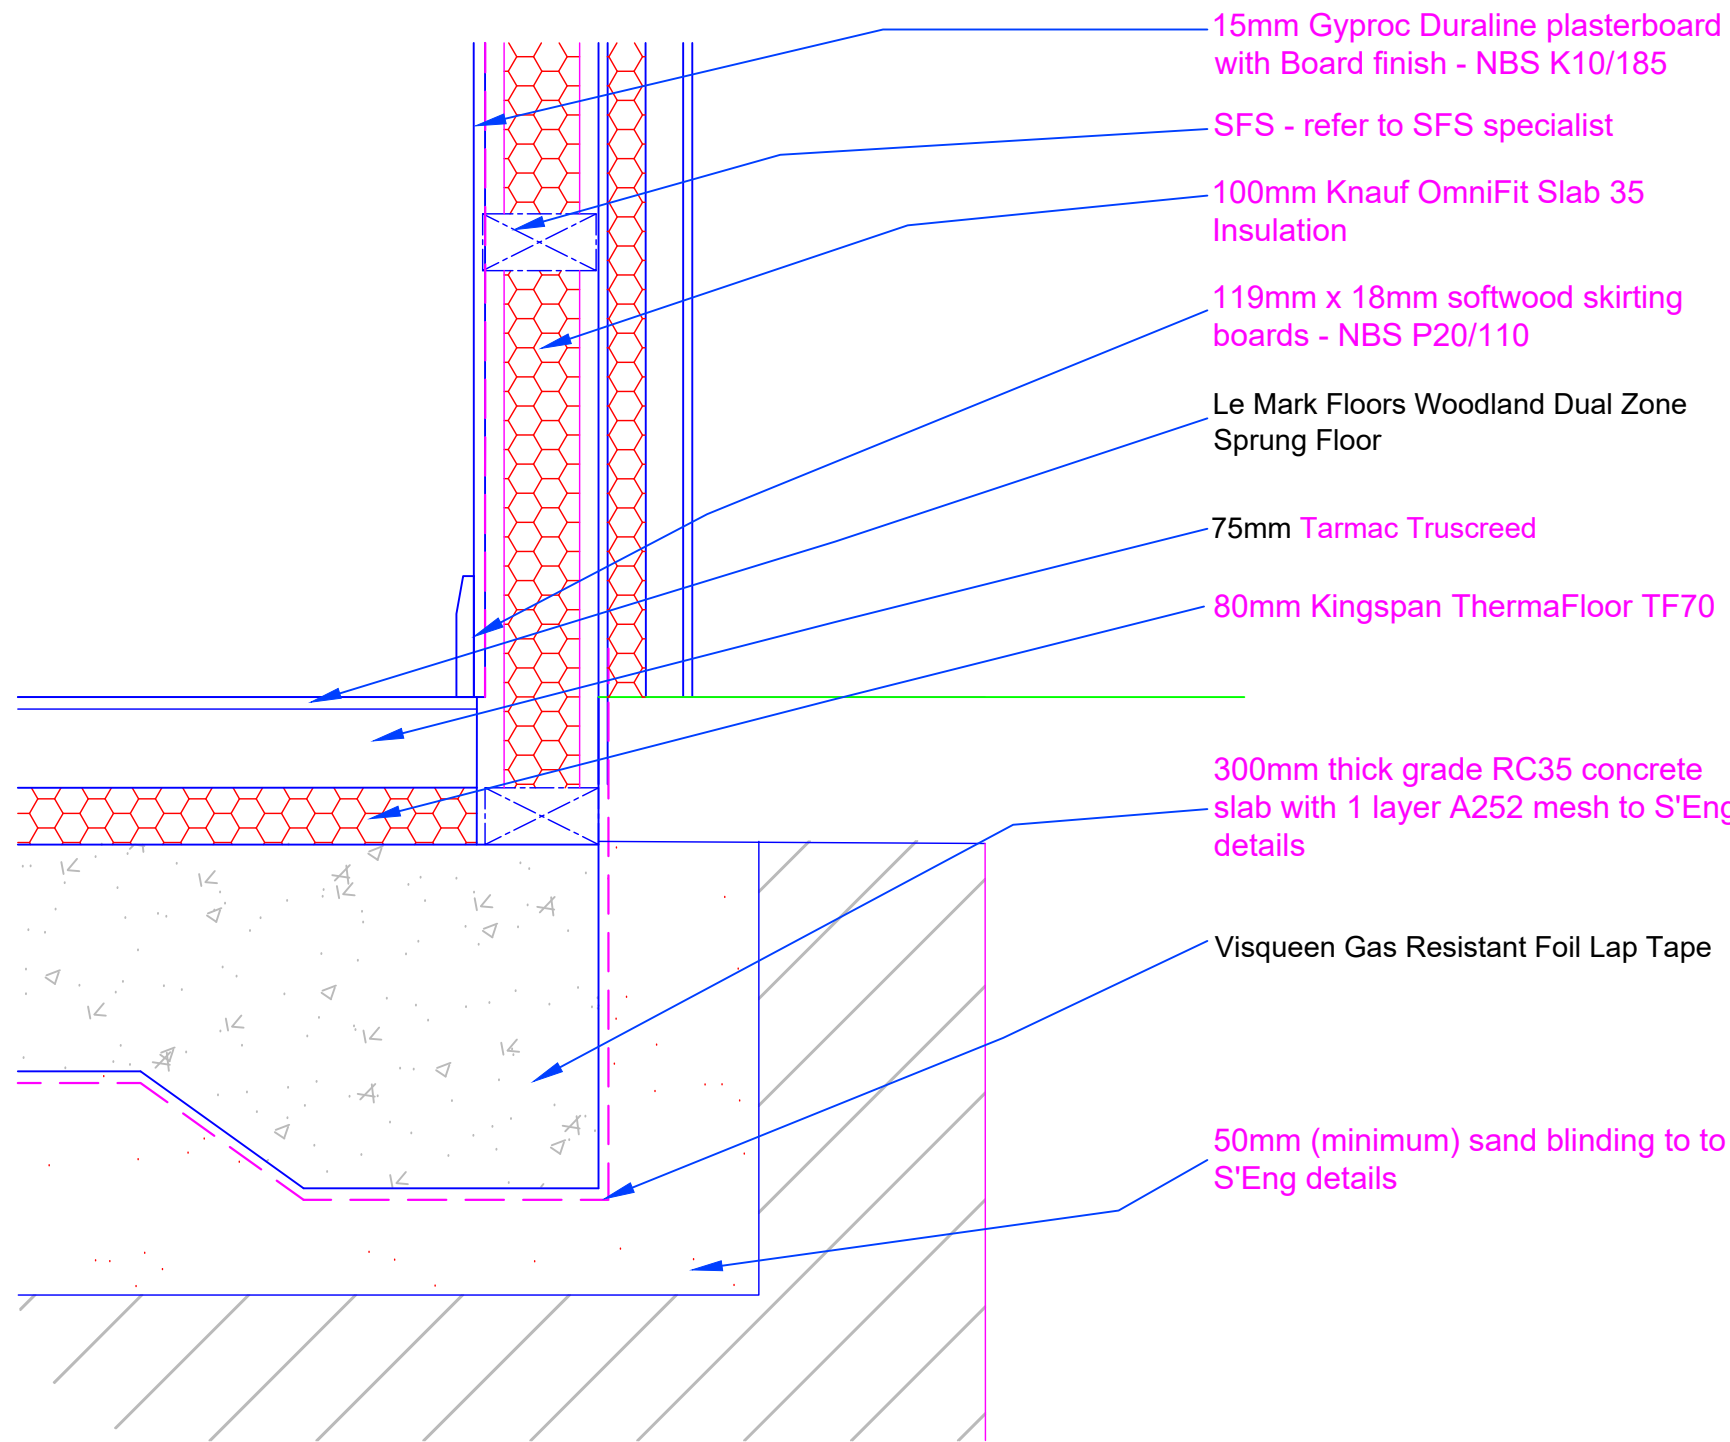


Typical External Wall To Raft Slab Detail
Detail B

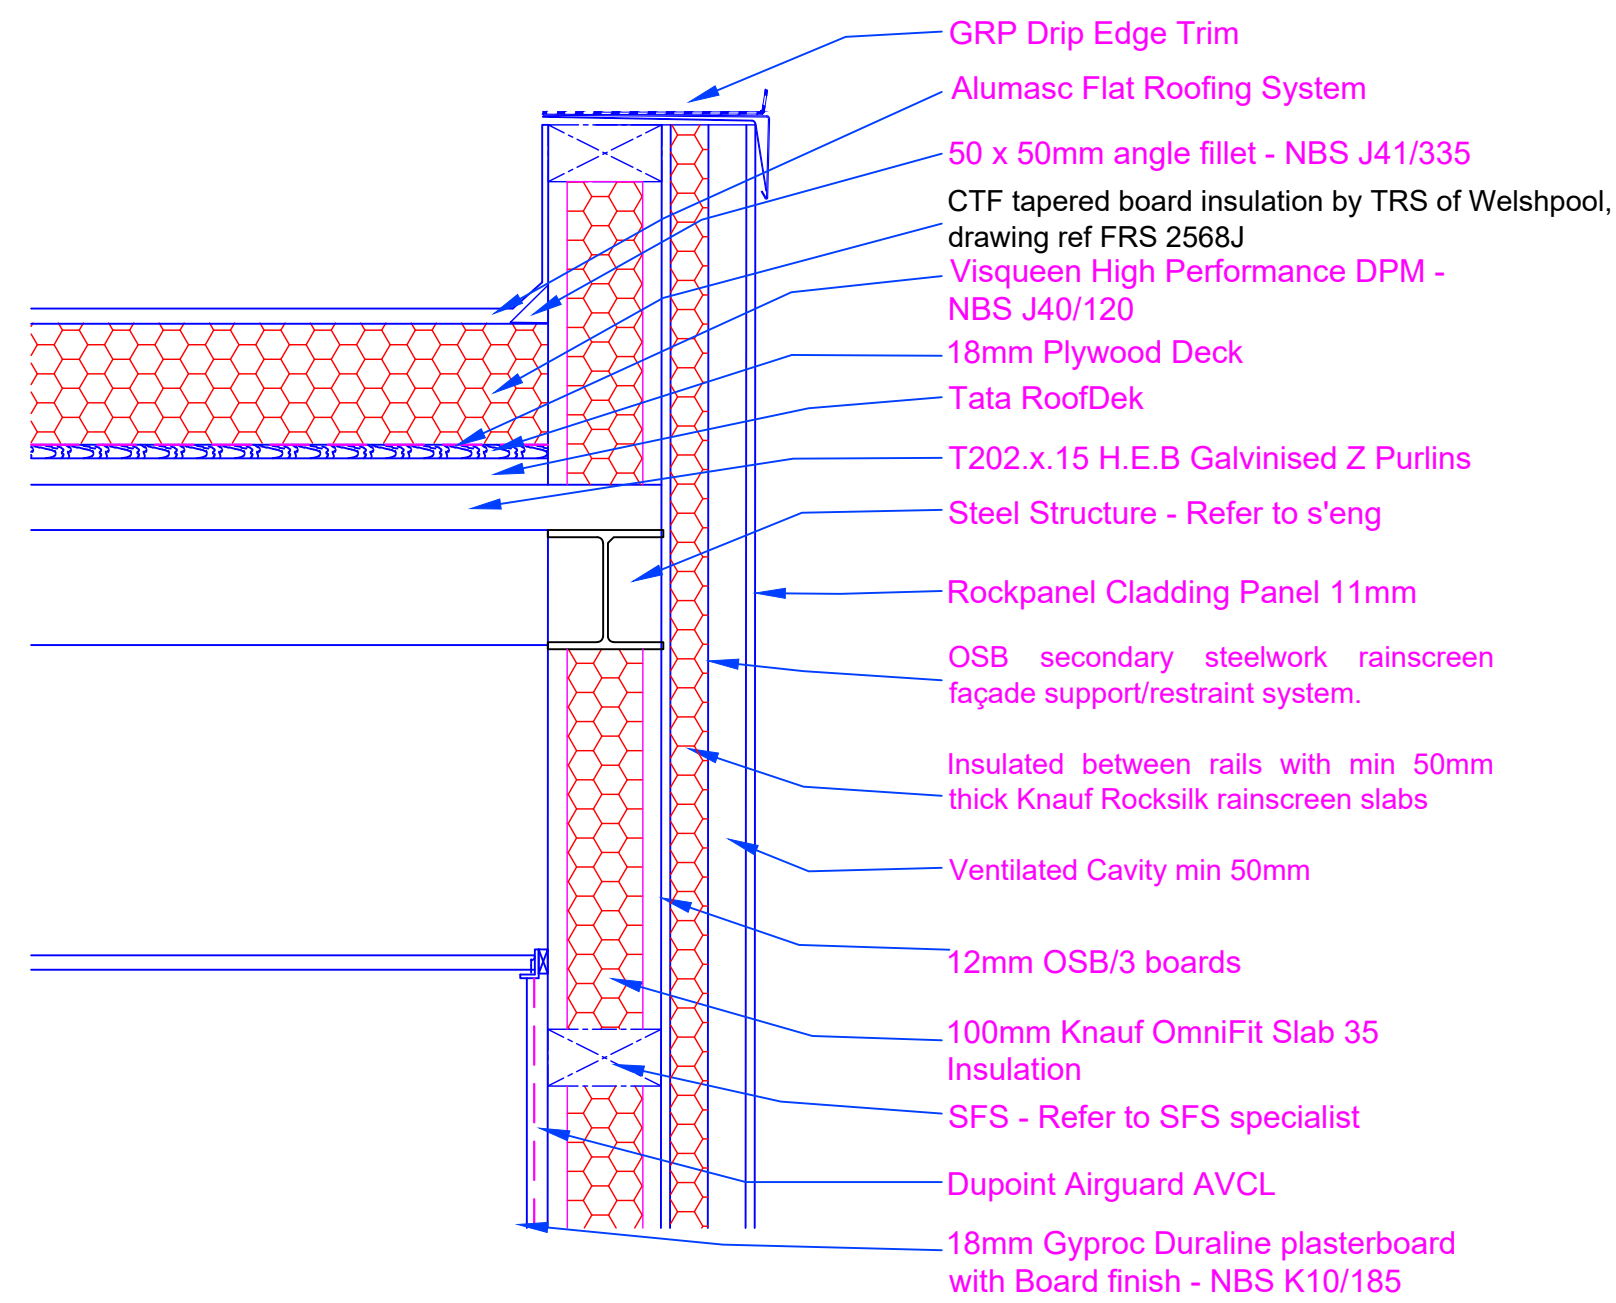

Typical Parapet Detail
Detail C

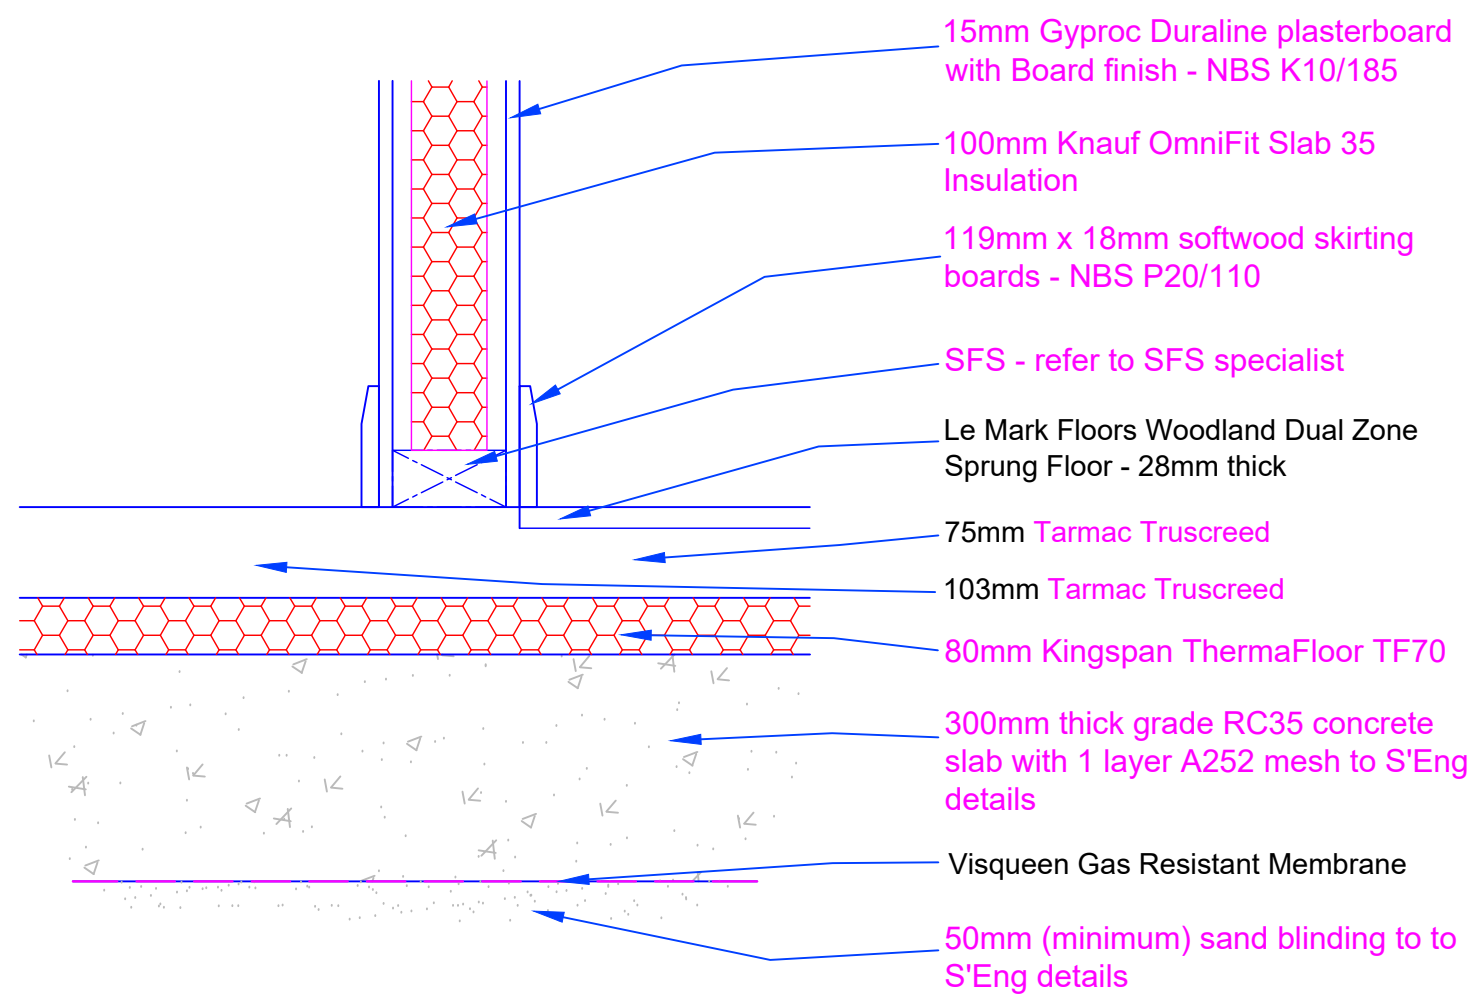

Typical Internal Wall To Floor Detail
Detail D

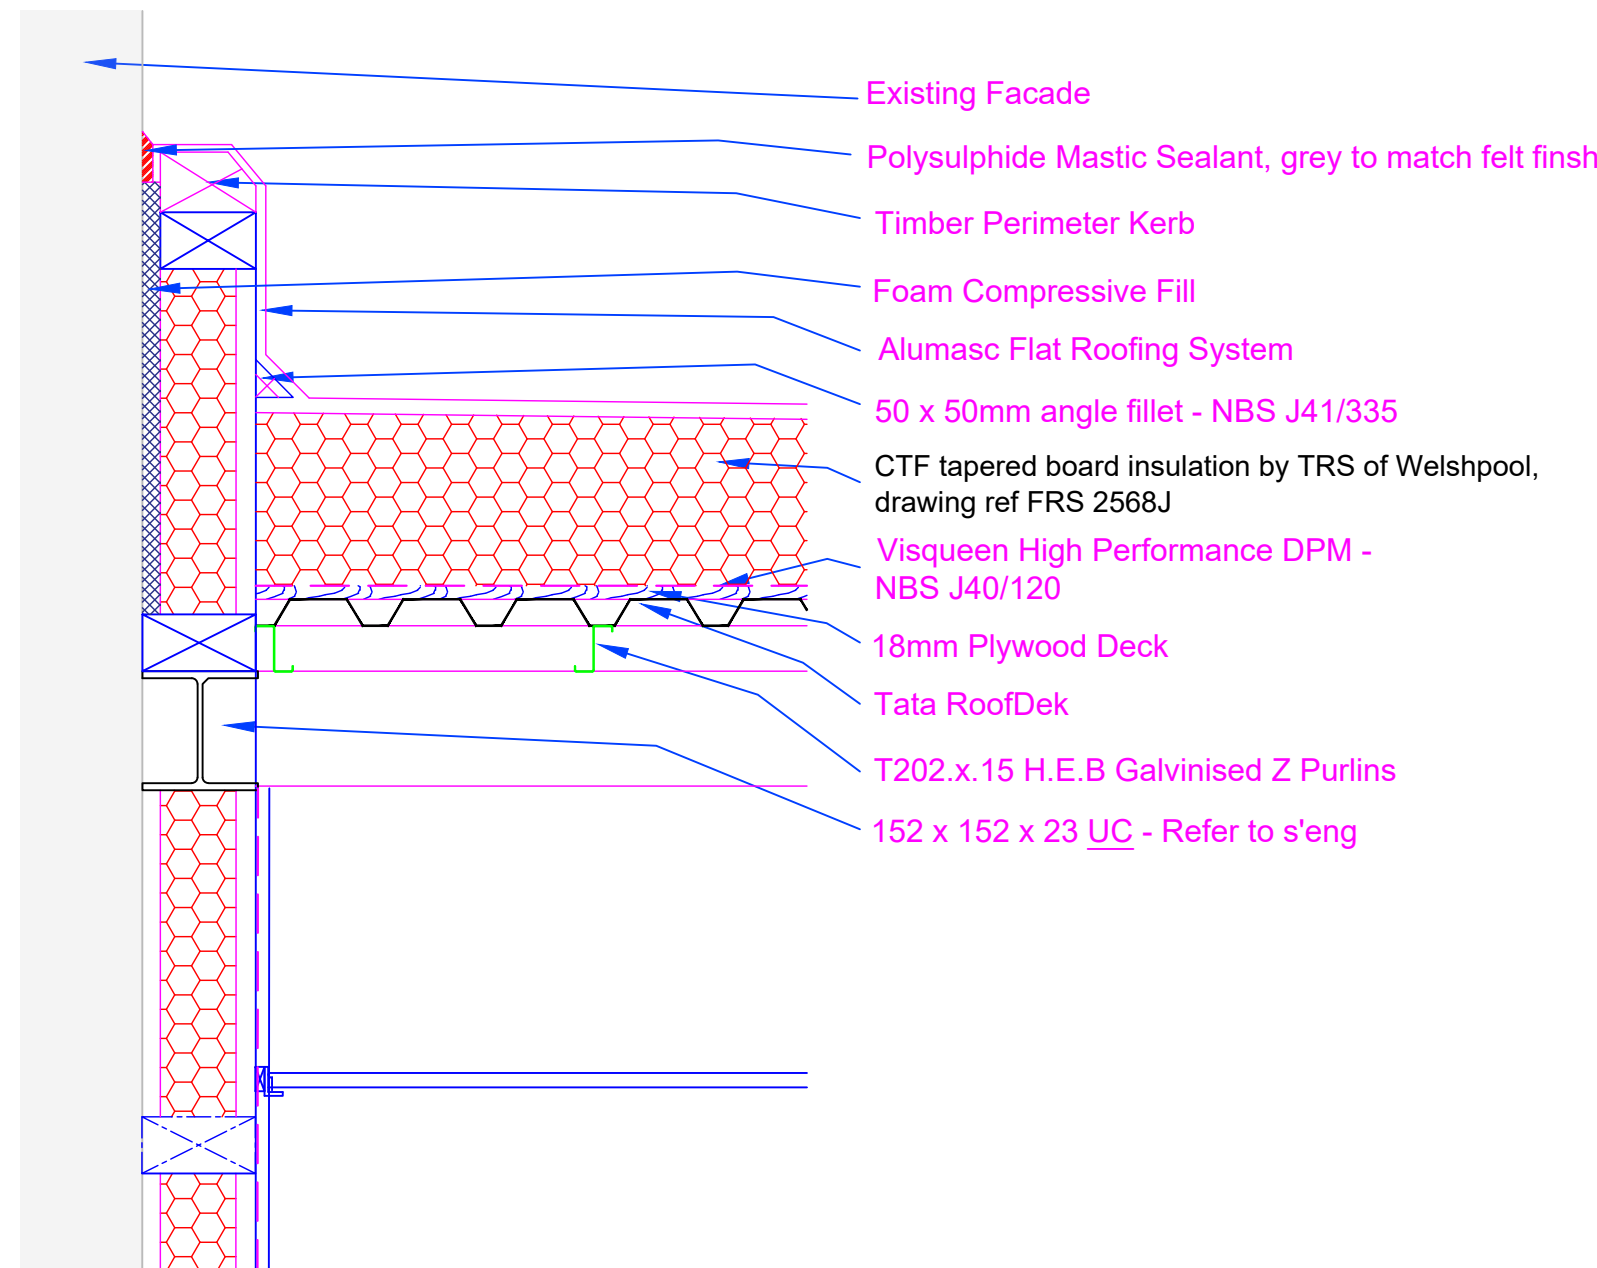

Typical External Wall to Existing Building Detail
Detail E

This drawing is Copyright and the property of Lancaster Maloney Martin Limited and must not be reproduced in whole or in part without their written permission. Copyright is reserved. © This drawing must not be scaled. The Contractor is to report all dimensional discrepancies & errors to the Contract Administrator prior to commencing construction. It is essential that this drawing is read in conjunction with the specification and all works identified included for.

NOTES

Rev	Date	Comments	By
A	2/4/24	Updated Roof Spec	ND
D	13/5/24	Screed Levels	ND

STATUS
CONSTRUCTION


Client
Manchester Communication Academy, 2 Silchester Dr, Manchester M40 8NT

Project Title
Expansion


Drawing Title
Details Sheet 1

Scale 1:10	Drawn by ND	Date Jan 2024
Job no. 2311-02	Drawing no. T06	Revision no. D


NOTES

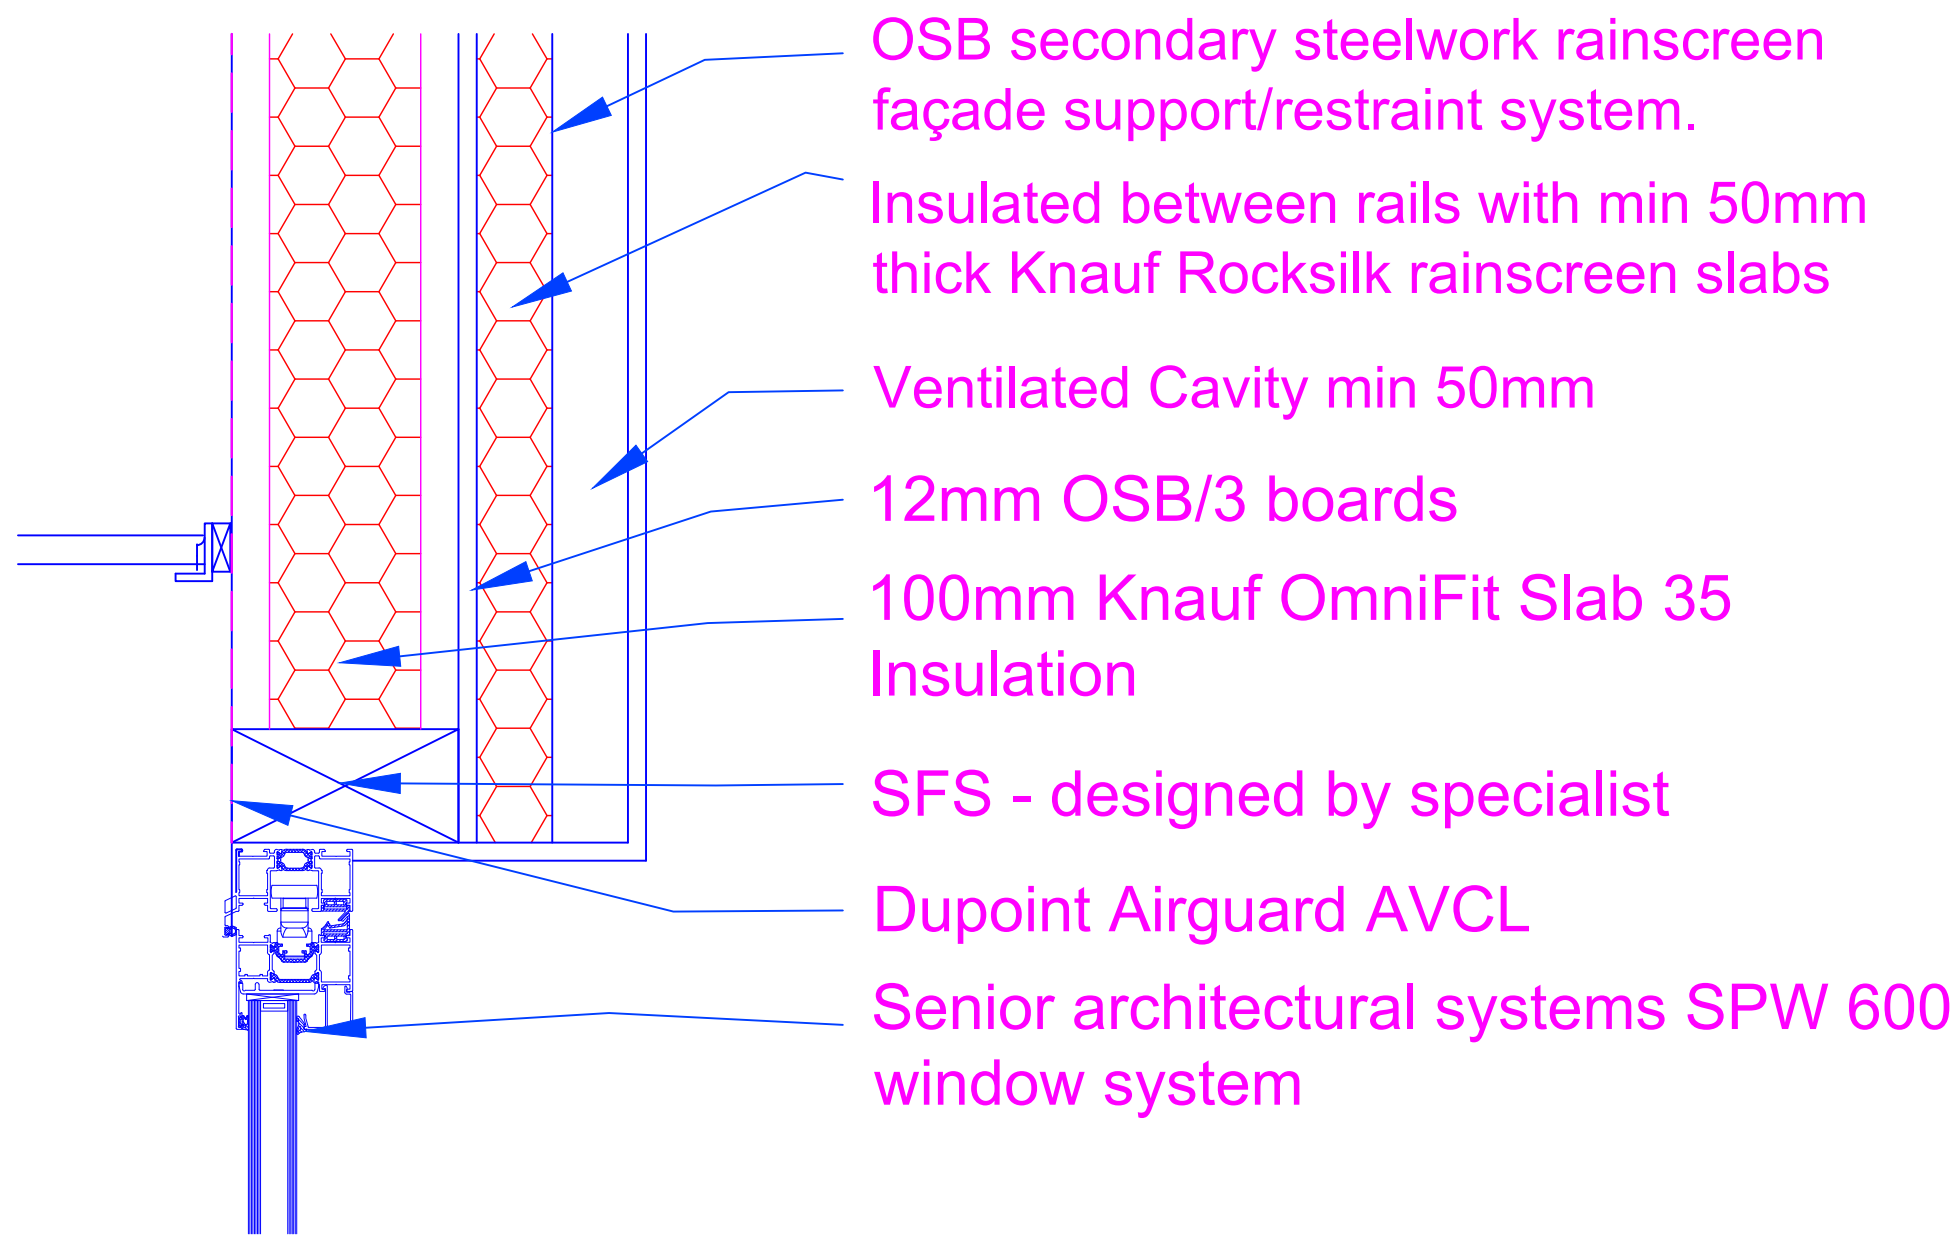


Typical Window Head Detail
Detail A

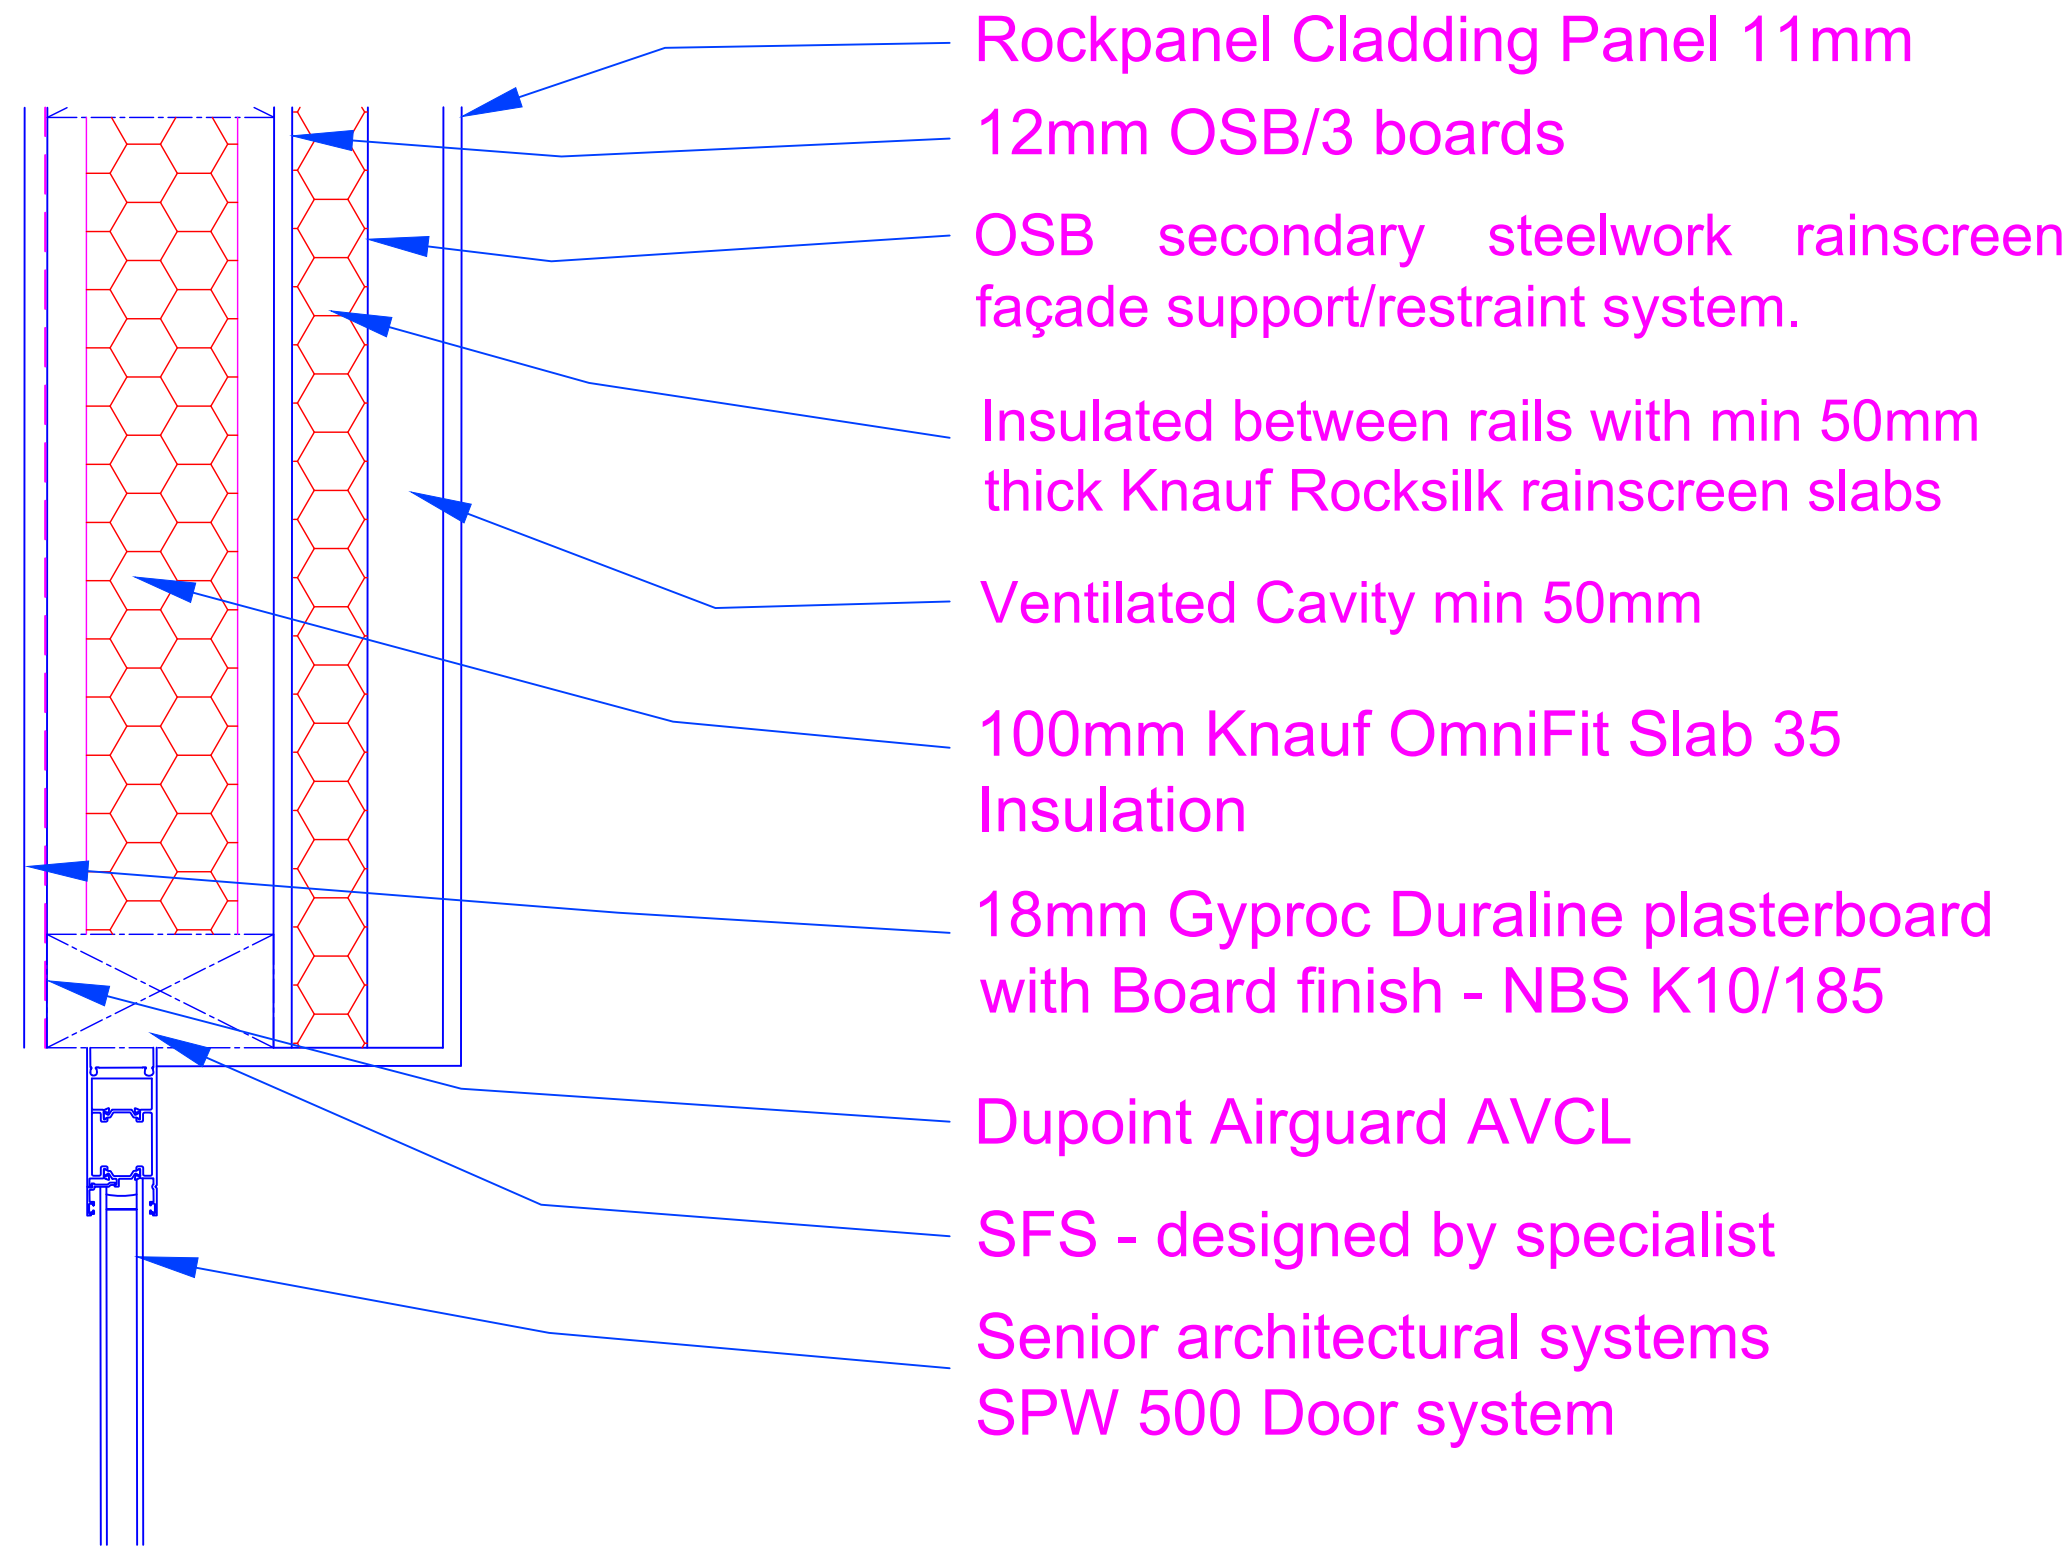

Typical Door Head Detail
Detail C

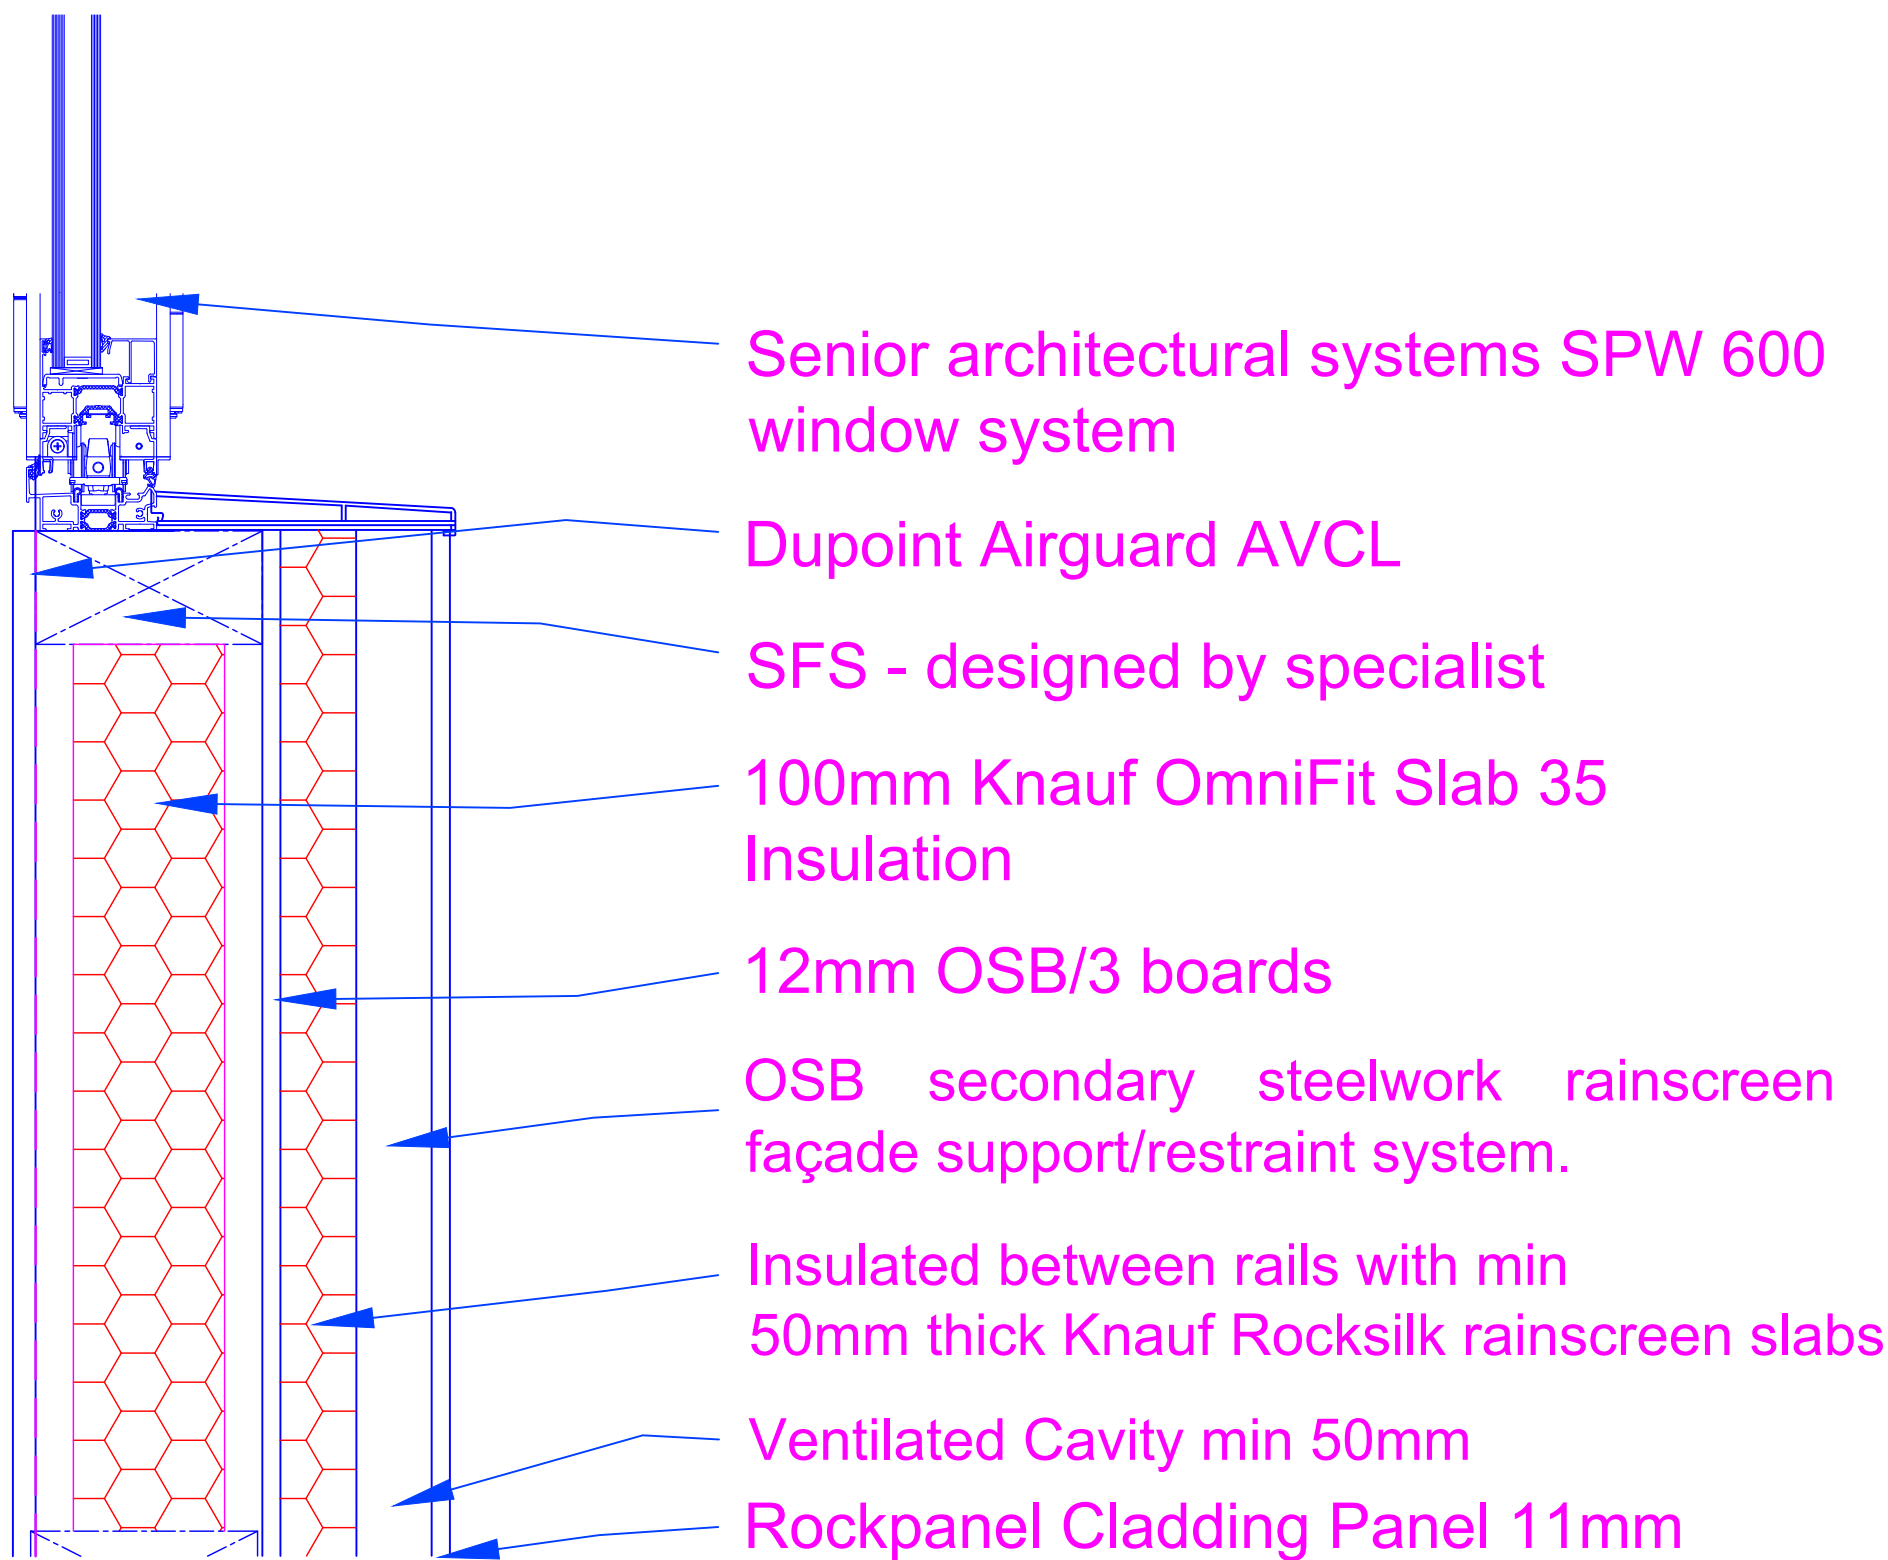

Typical Window Cill Detail
Detail B

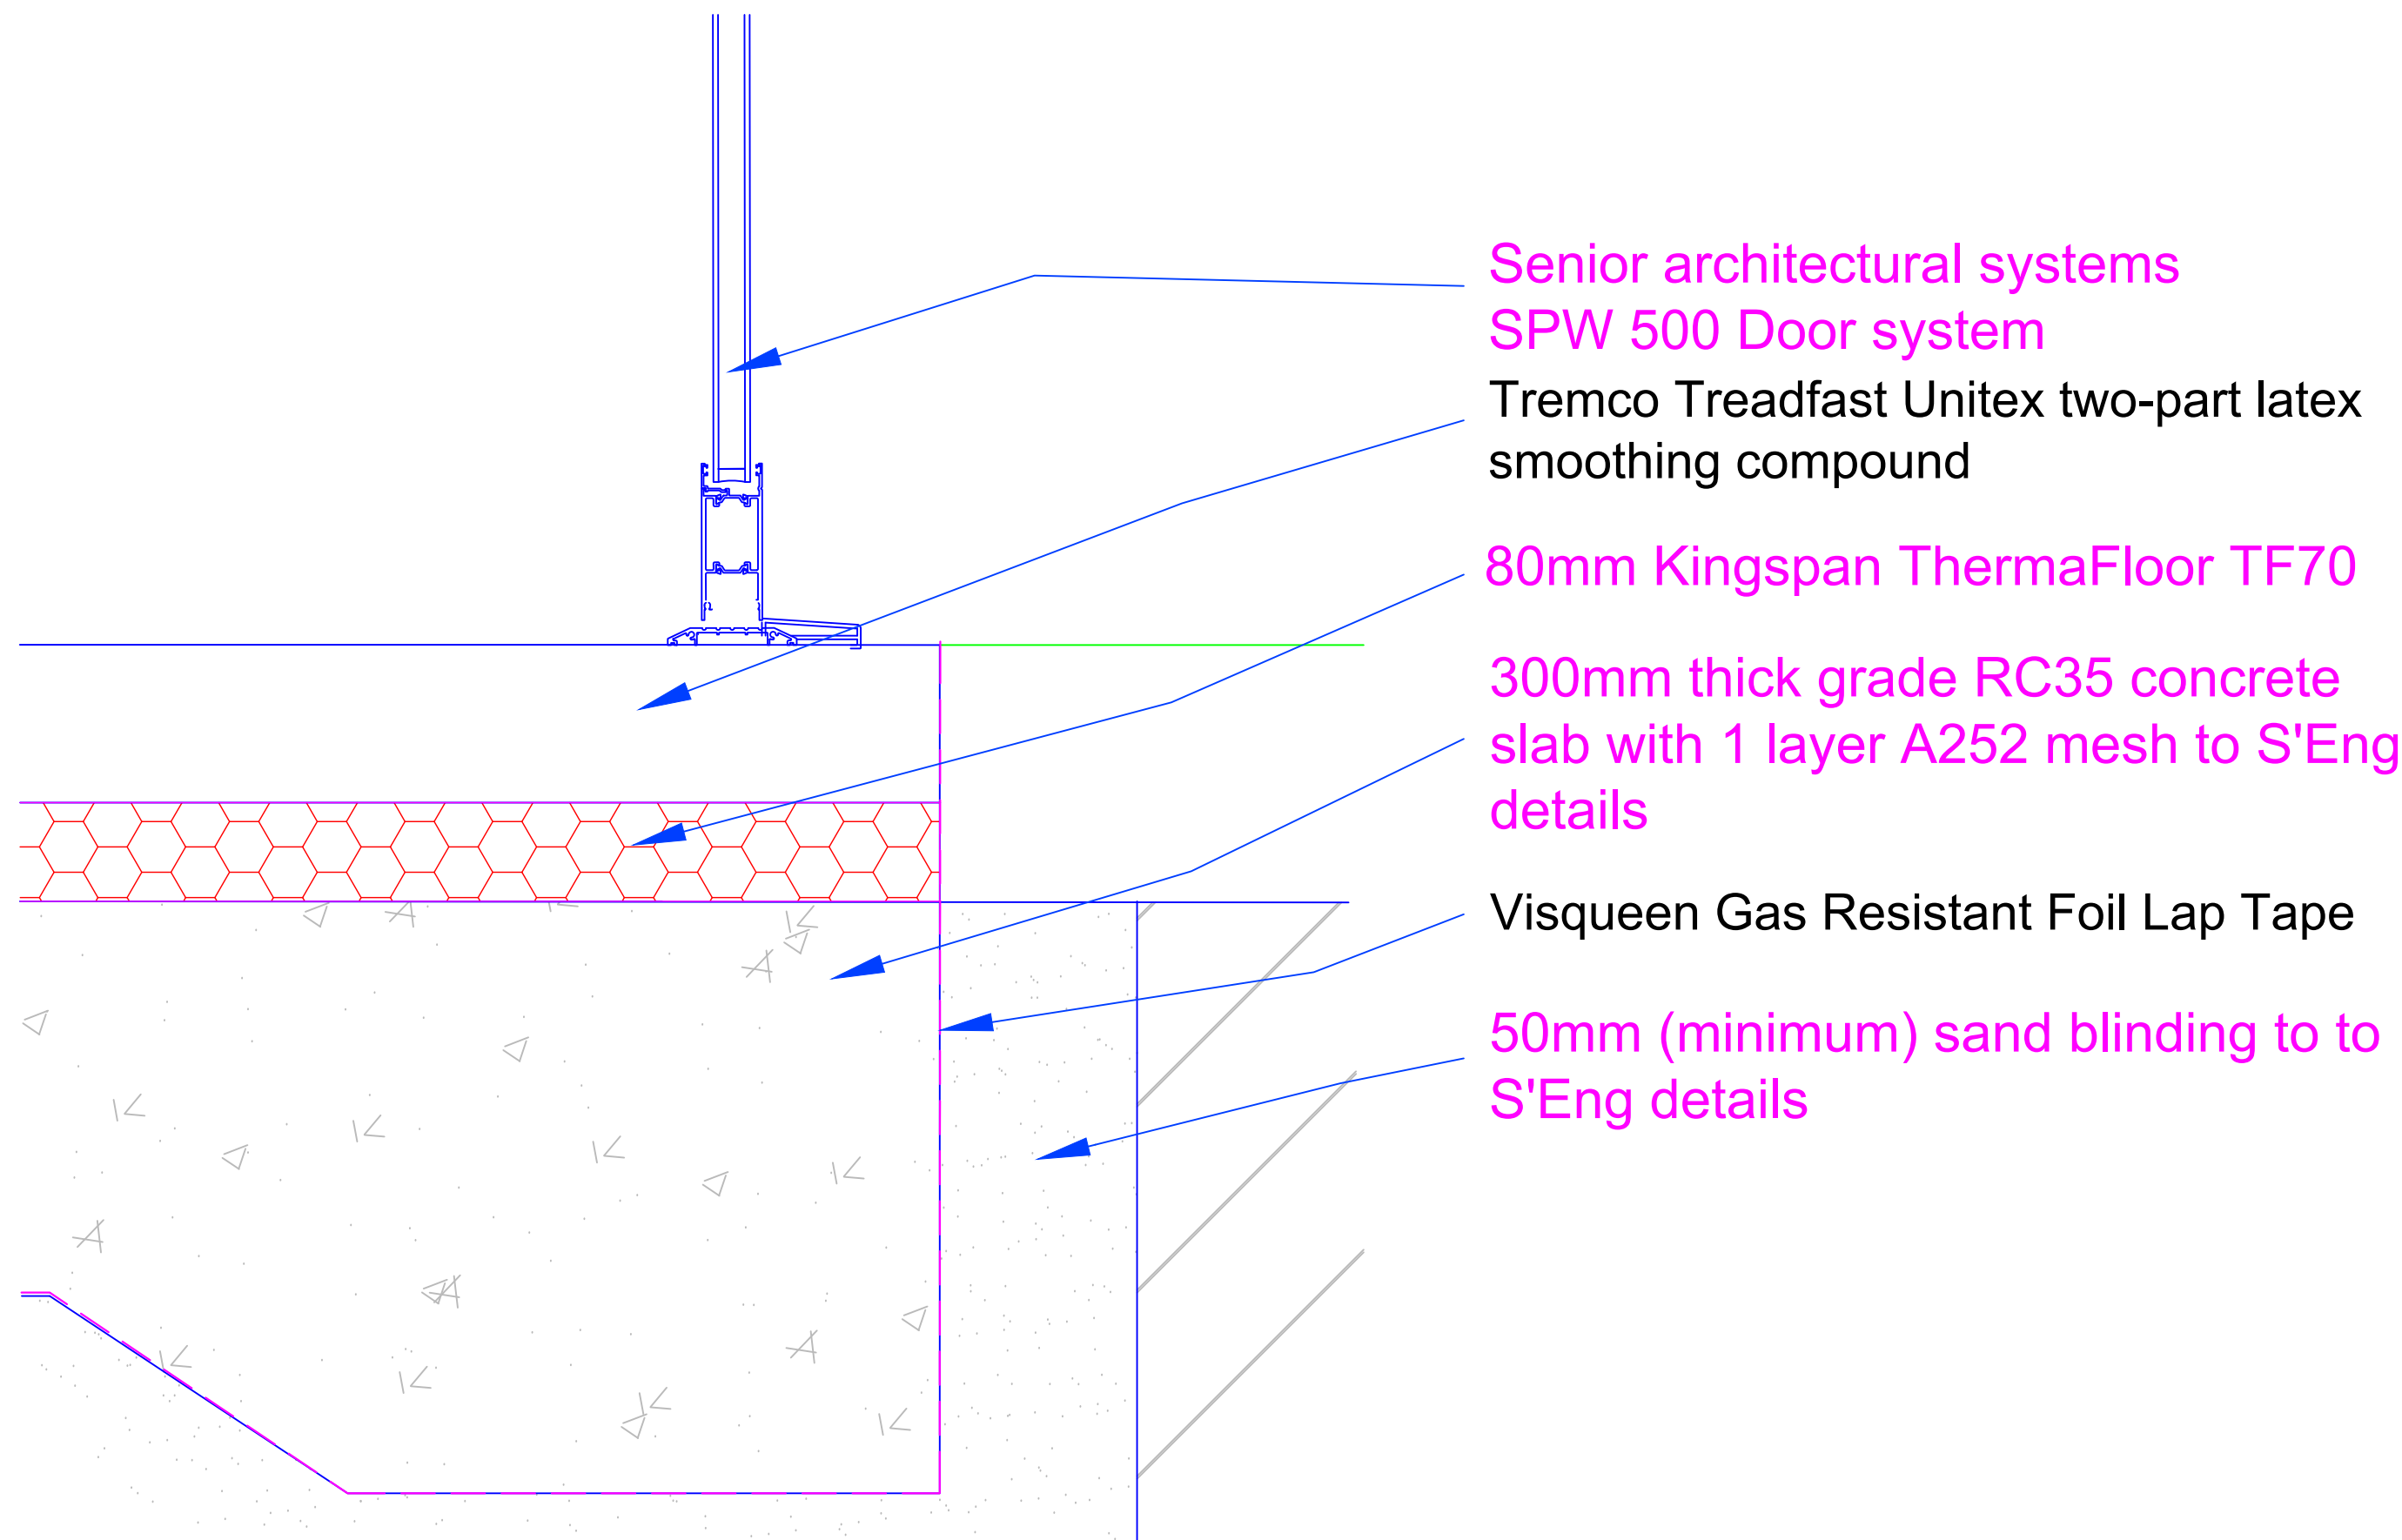

Typical Door Cill Detail
Detail D

Rev	Date	Comments	By

STATUS
CONSTRUCTION

Client
Manchester Communication
Academy, 2 Silchester Dr,
Manchester M40 8NT

Project Title
Expansion

Drawing Title
Details Sheet 2

Scale 1:5	Drawn by ND	Date Jan 2024
Job no. 2311-02	Drawing no. T07	Revision no.