


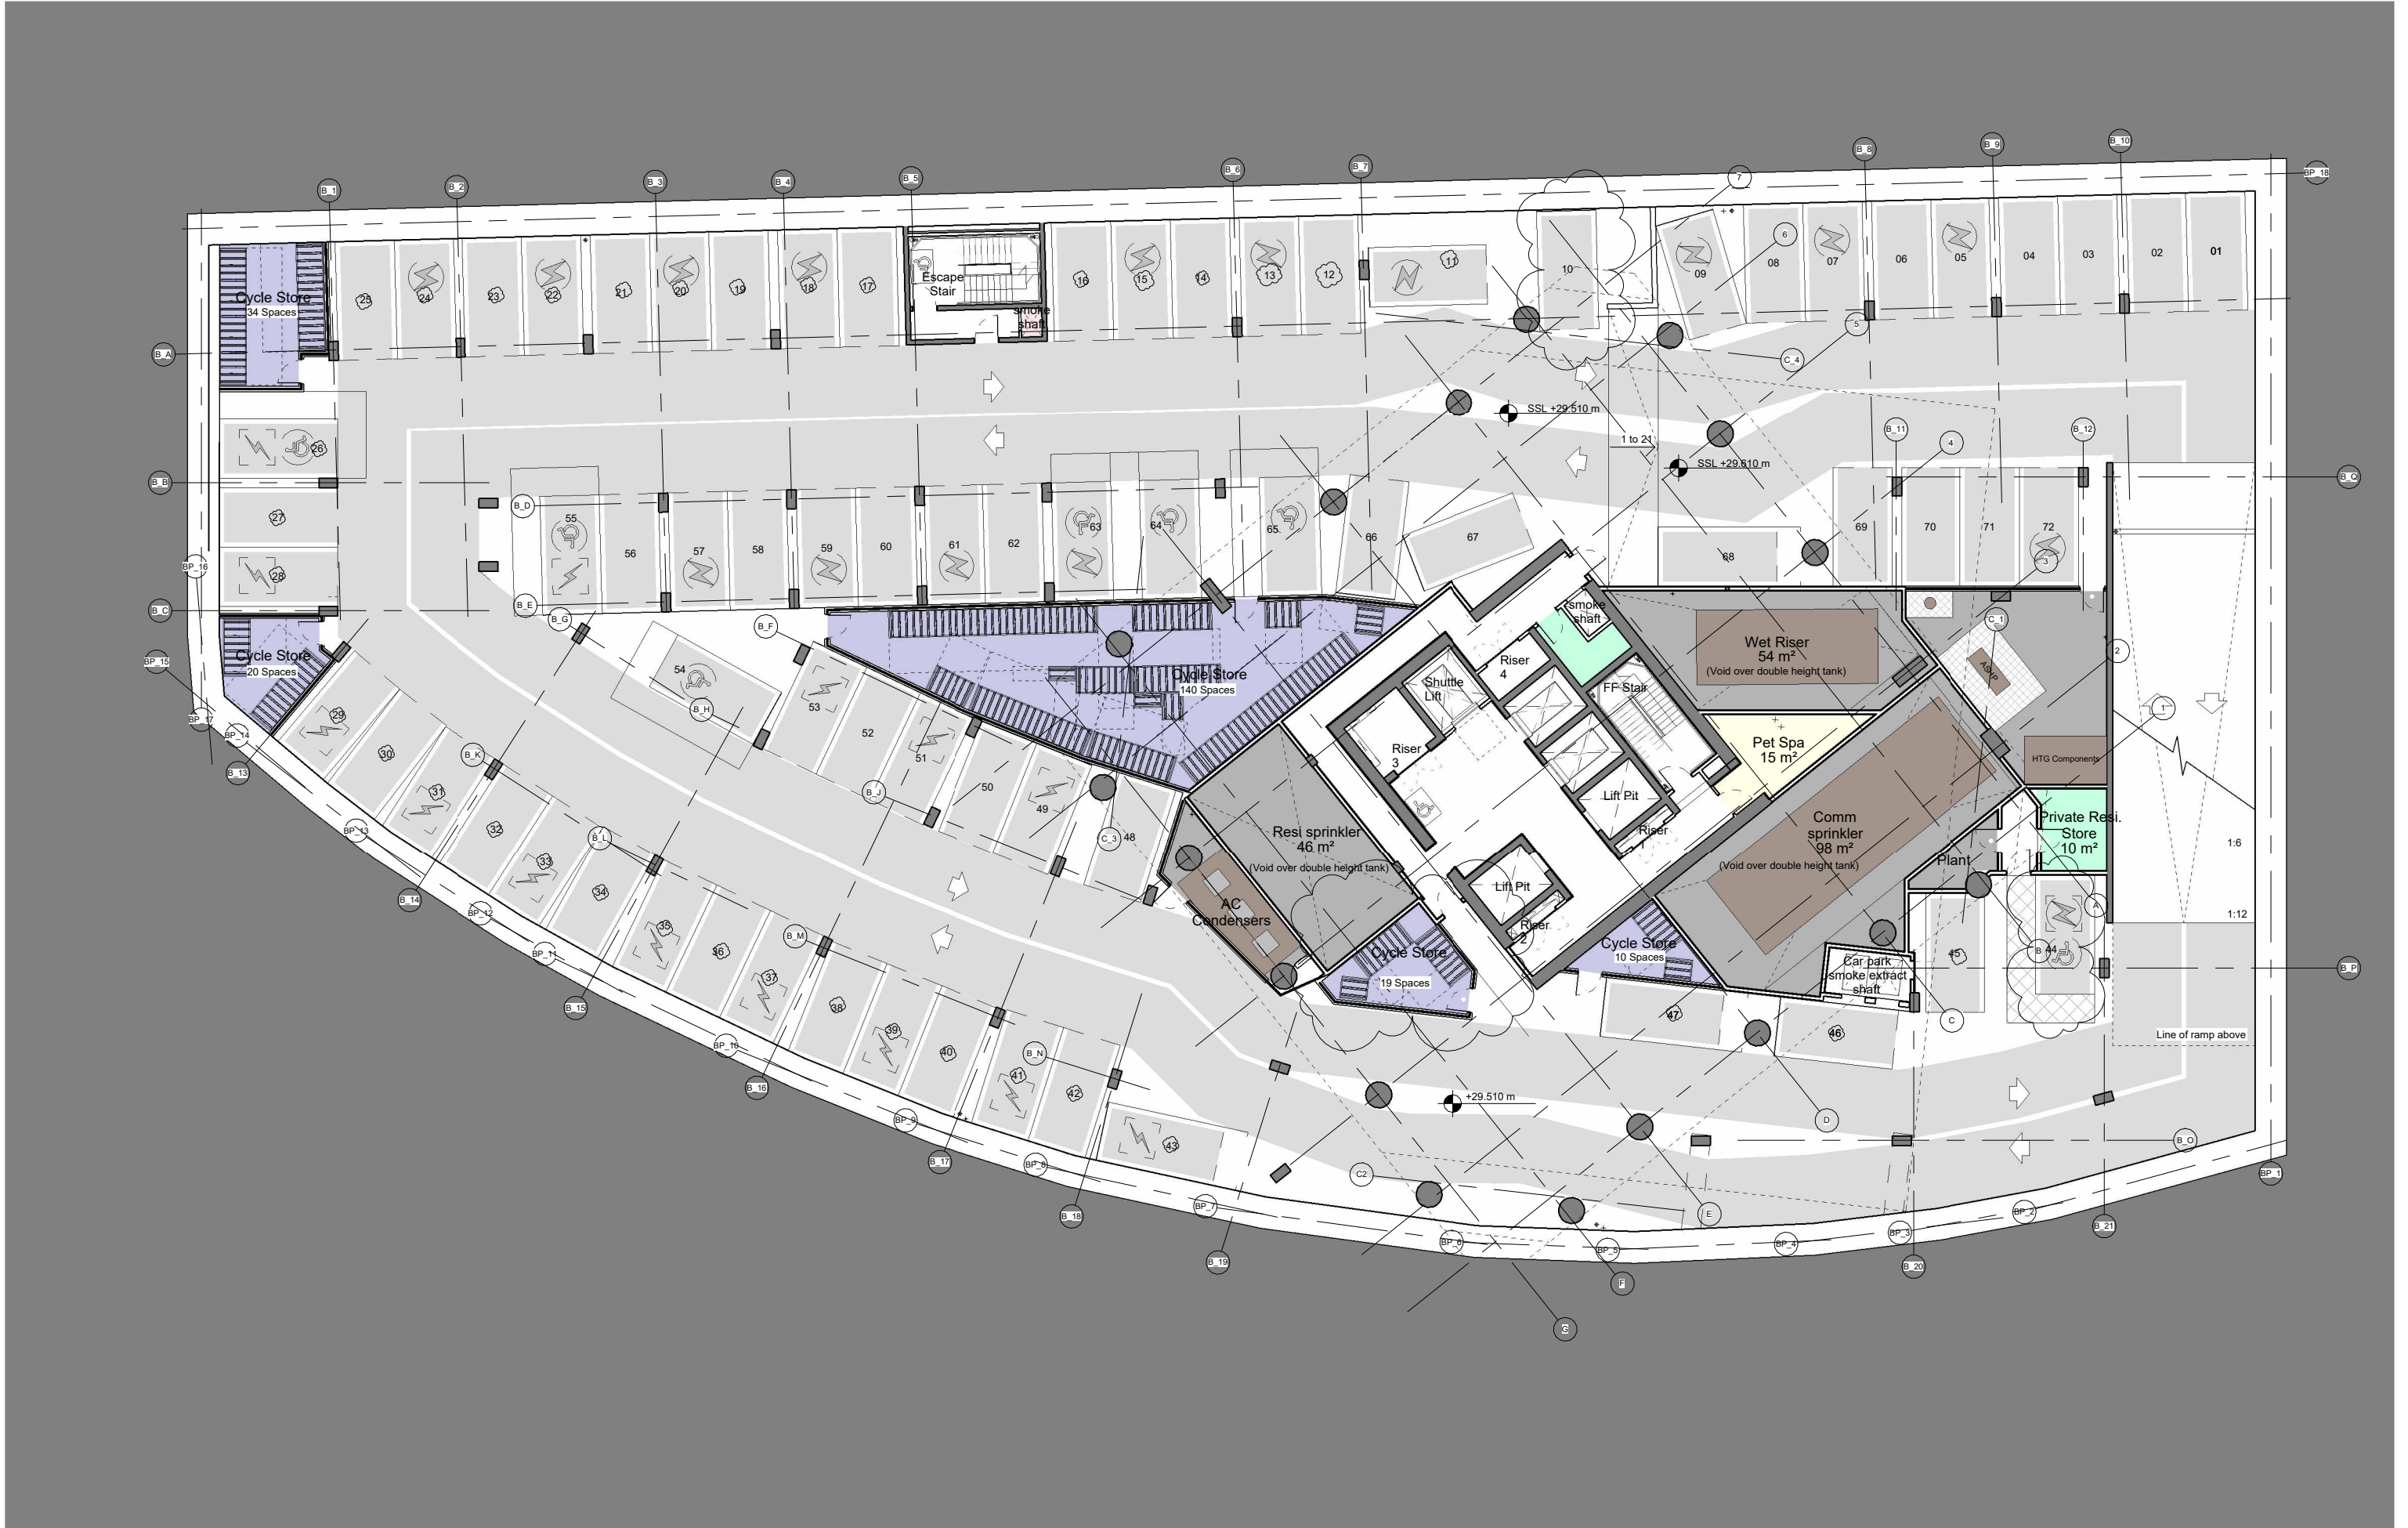

This drawing is copyright
Do not scale off dimensions.
All dimensions to be checked on
site by contractor.
Contractor to report any
dimensional discrepancies,
errors or omissions prior to
commencing on site.

NOTE:
DO NOT SCALE OFF DRAWING REFER TO INDICATED DIMENSIONS ONLY.
DRAWING TO BE READ IN CONJUNCTION WITH SHP SPECIFICATION.
INDICATIVE DETAILS TO ILLUSTRATE VISUAL INTENT ONLY. ALL TO
CONTRACTORS DESIGN.
ALL DETAILS TO BE COORDINATED WITH ADJACENT TRADES AND SE AND
M+E ENGINEER DETAILS.
THE CONTRACTOR IS RESPONSIBLE FOR MEETING THE SPECIFIED
PERFORMANCE CRITERIA.

F2 Parking
LB1 = 72 Spaces, LB2 = 76 Spaces
Total = 148 Car Spaces

EV charging spaces = 15 (10%)

EV charging spaces subject
to demand = 15 (10%)

NORTH

Rev	Date	Description
P16	01-09-2023	Capping beam and basement coordination
P17	04-09-2023	EVs at B1 reinstated
P18	07-09-2023	Columns and slab edge updated
P19	25-09-2023	EV charging spaces, stores and lifts updated
P20	20-10-2023	Future EV charging provisions, S2 single lane section
P21	23-11-2023	Basement update as per Design Team comments
P22	28-11-2023	Basement columns updated to DP2 drawing
P23	04-01-2024	Parking spaces updated as per RBL comments
P24	06-03-2024	Plant layout and upstand coordination update
P25	12-03-2024	Extent of mesh wall to ASHP room extended
P26	23-05-2024	Door into core relocation following SEControls workshop

Project Title
Great Jackson Street - Plot F
Manchester

Status
Preliminary

Drawing Title
F2 General Arrangement
Basement Level 01

Project No
10334

Scale
1 : 250 @ A3

SHP Drawing Code
10334-F2-SHP-G200-PL-B1-001

Revision
P26

simpsonhaugh

Manchester
+44 (0)161 835 2345

London
+44 (0)20 7549 4000

© SimpsonHaugh and Partners 2020