


Do not scale this drawing. All Dimensions must be checked on site. This drawing and all details contained hereon are copyright and must not be reproduced without written permission from Extend Your Home.

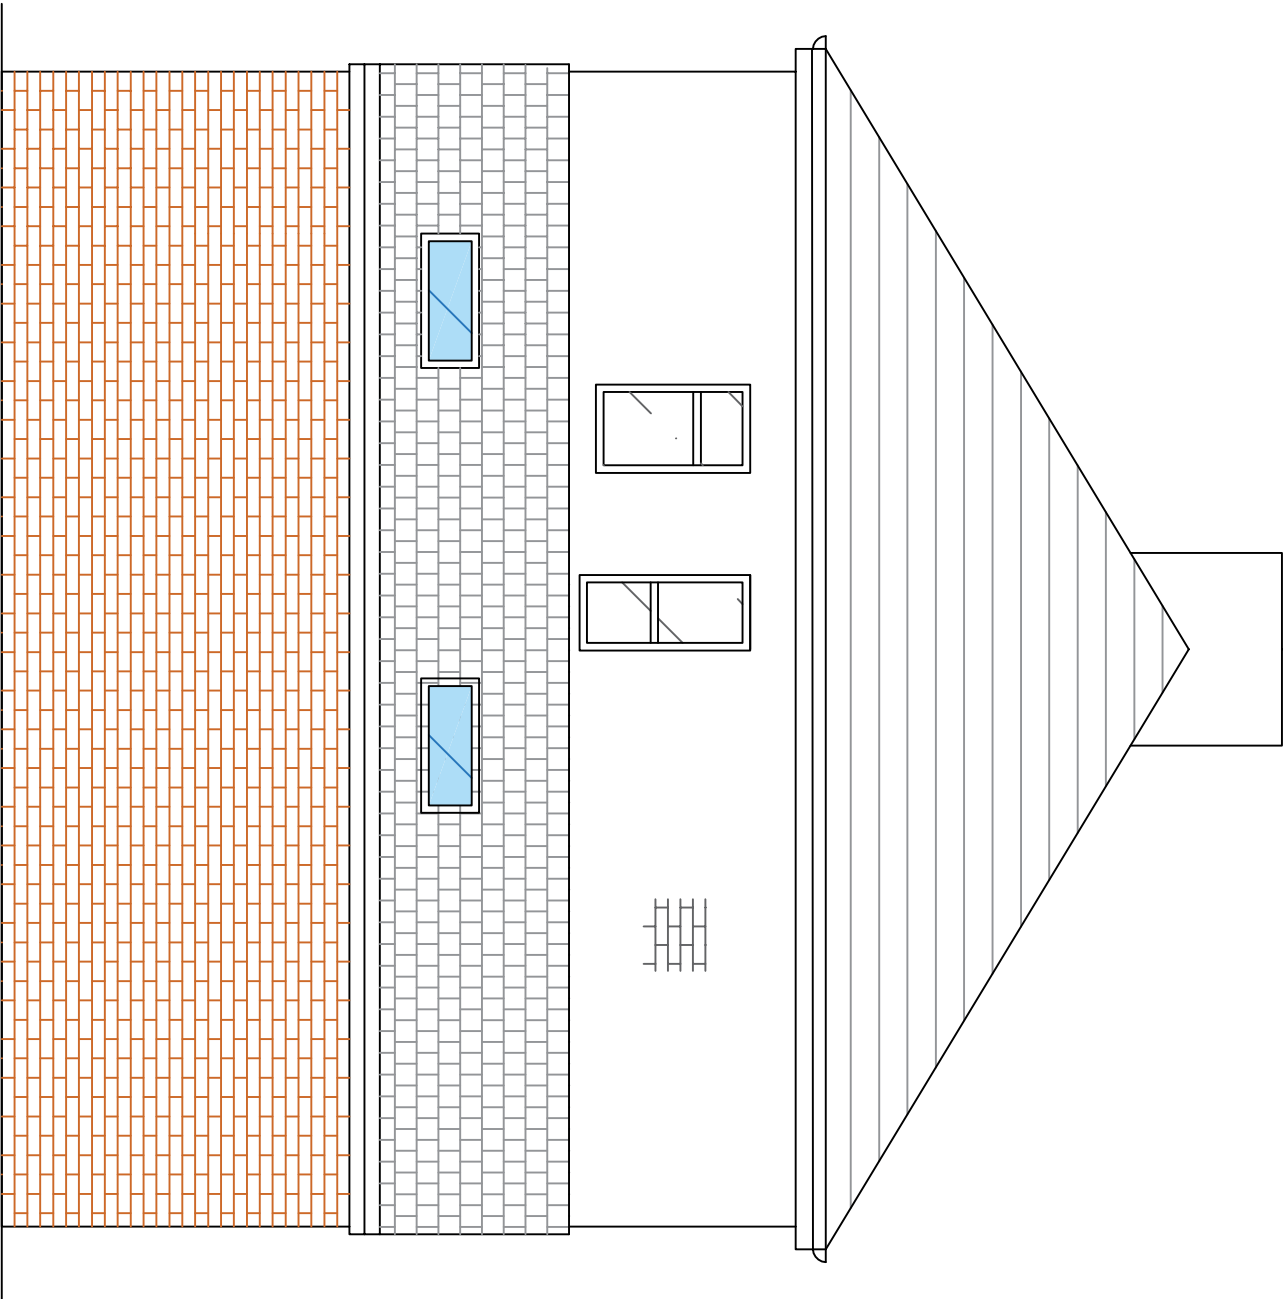

Planning

REV	DESCRIPTION	AUTH	DATE
/	/	/	/

EXTEND

YOUR HOME

Email: extendyourhome@outlook.com

Address
24 Milford Drive
Levenshulme
Manchester
M28 2SB

DESCRIPTION Single--Storey Side Extension
DRAWING TITLE Proposed Side Elevation

DATE 21/05/2024	DRAWN TC
SCALE 1:50	CLIENT SM
DRAWING NUMBER 05	REVISION /