



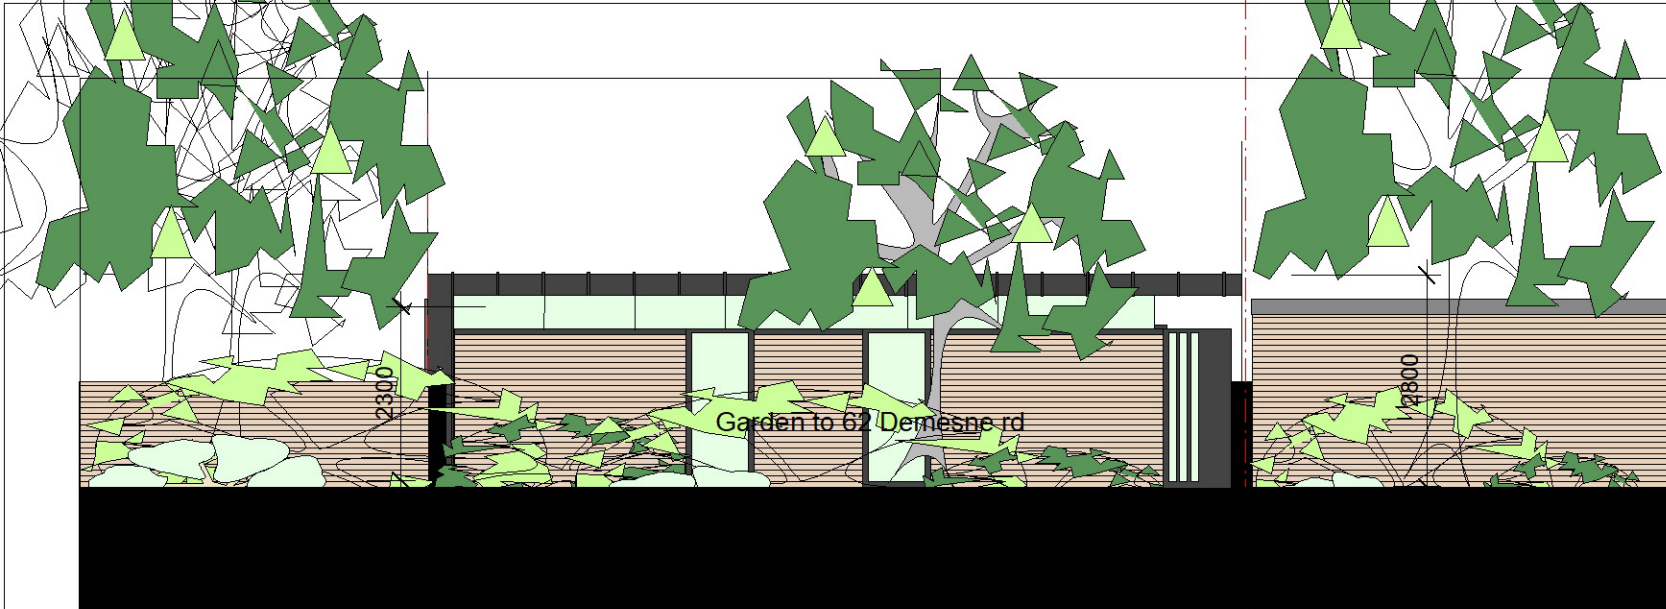


ELEVATION TO GARDEN (NORTH) - AS PROPOSED

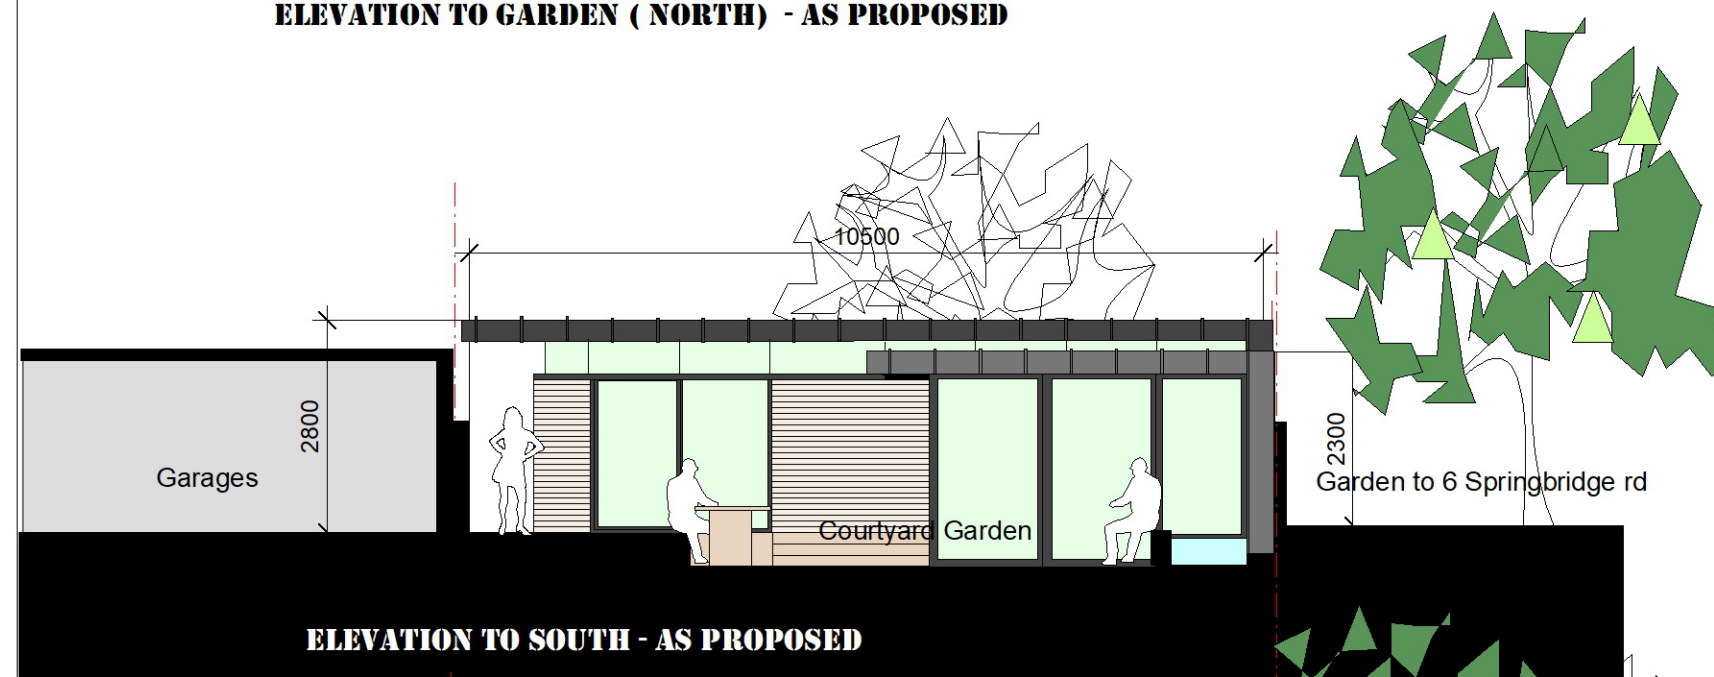


ELEVATION TO SOUTH - AS PROPOSED



ELEVATION TO 6 MANLEY ROAD (SOUTH) - AS PROPOSED

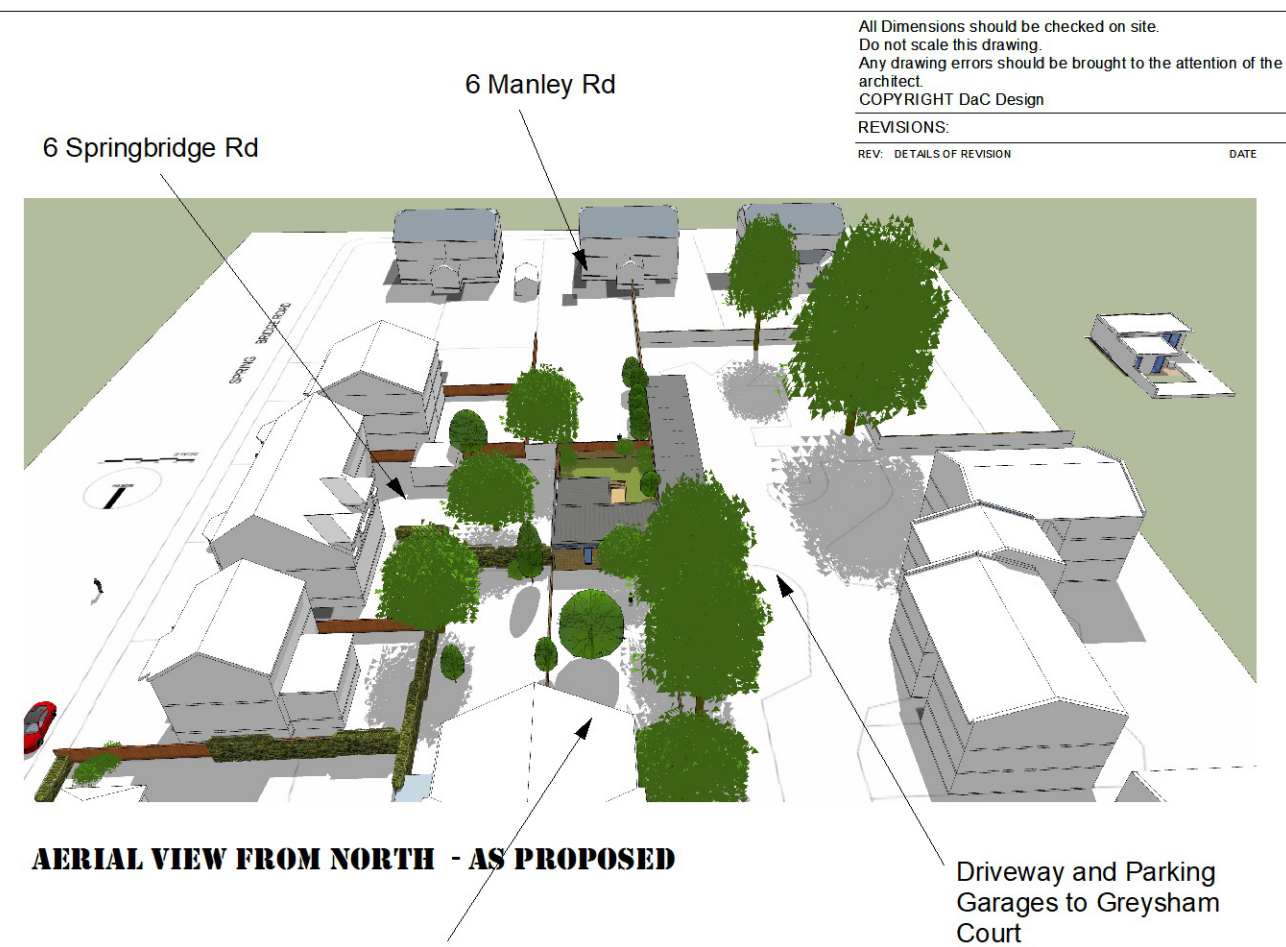

AERIAL VIEW FROM NORTH - AS PROPOSED

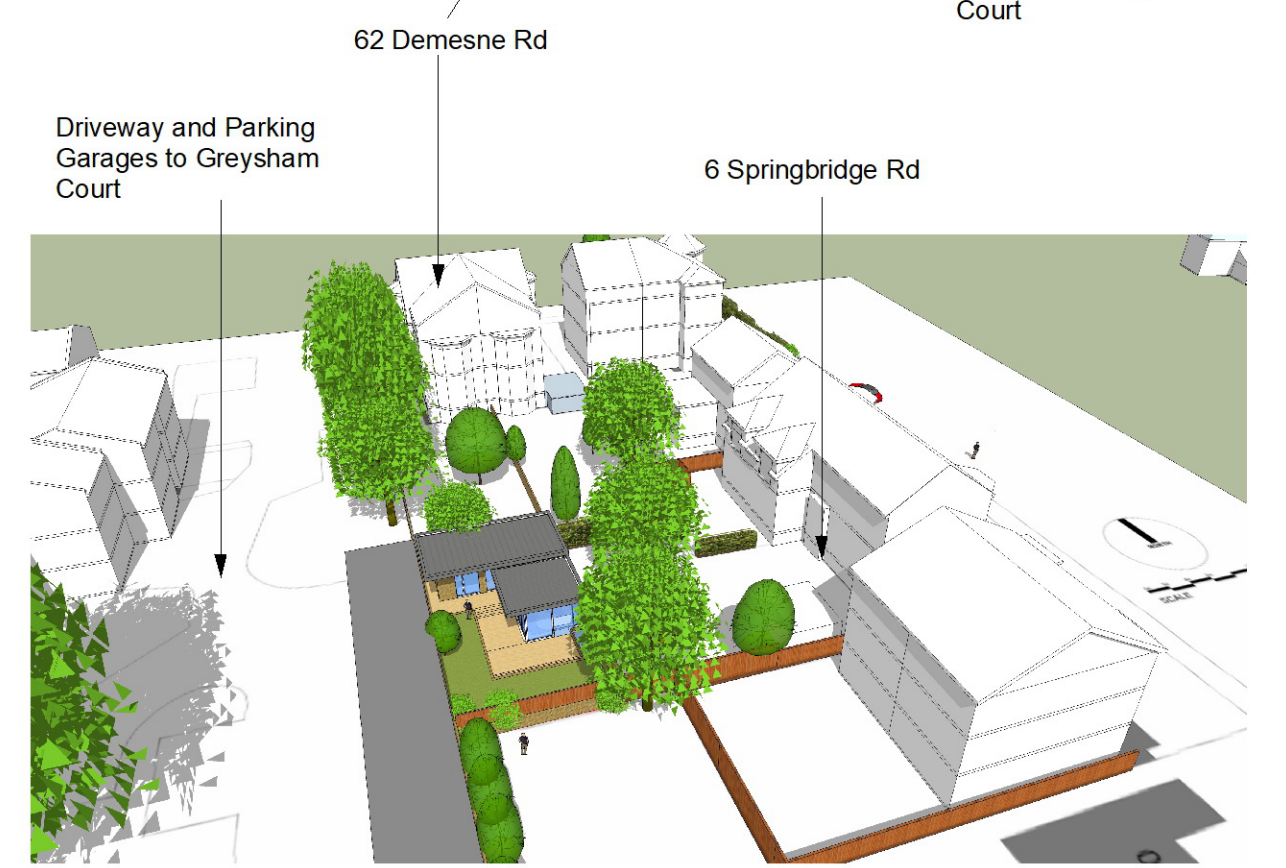

AERIAL VIEW FROM SOUTH - AS PROPOSED

All Dimensions should be checked on site.
Do not scale this drawing.
Any drawing errors should be brought to the attention of the architect.
COPYRIGHT DaC Design

REVISIONS:	
REV:	DATE
DETAILS OF REVISION	

P05A

DRAWING: **ELEVATIONS as PROPOSED**

JOB TITLE: **ANCILLIARY ACCOMMODATION (Garden Studio) _ 62 Demesne Rd, Whalley Range, M16 8PJ**

REV A : Height of development reduced

0m 2m 4m 5m
SCALE

CLIENT: **Mr Adam Jackson**

SCALE: **1:100 @ A3**

DATE: **March 2023**

D@C DESIGN
ARCHITECTURE & PLANNING
0776 452 3545 0161 425 3934