


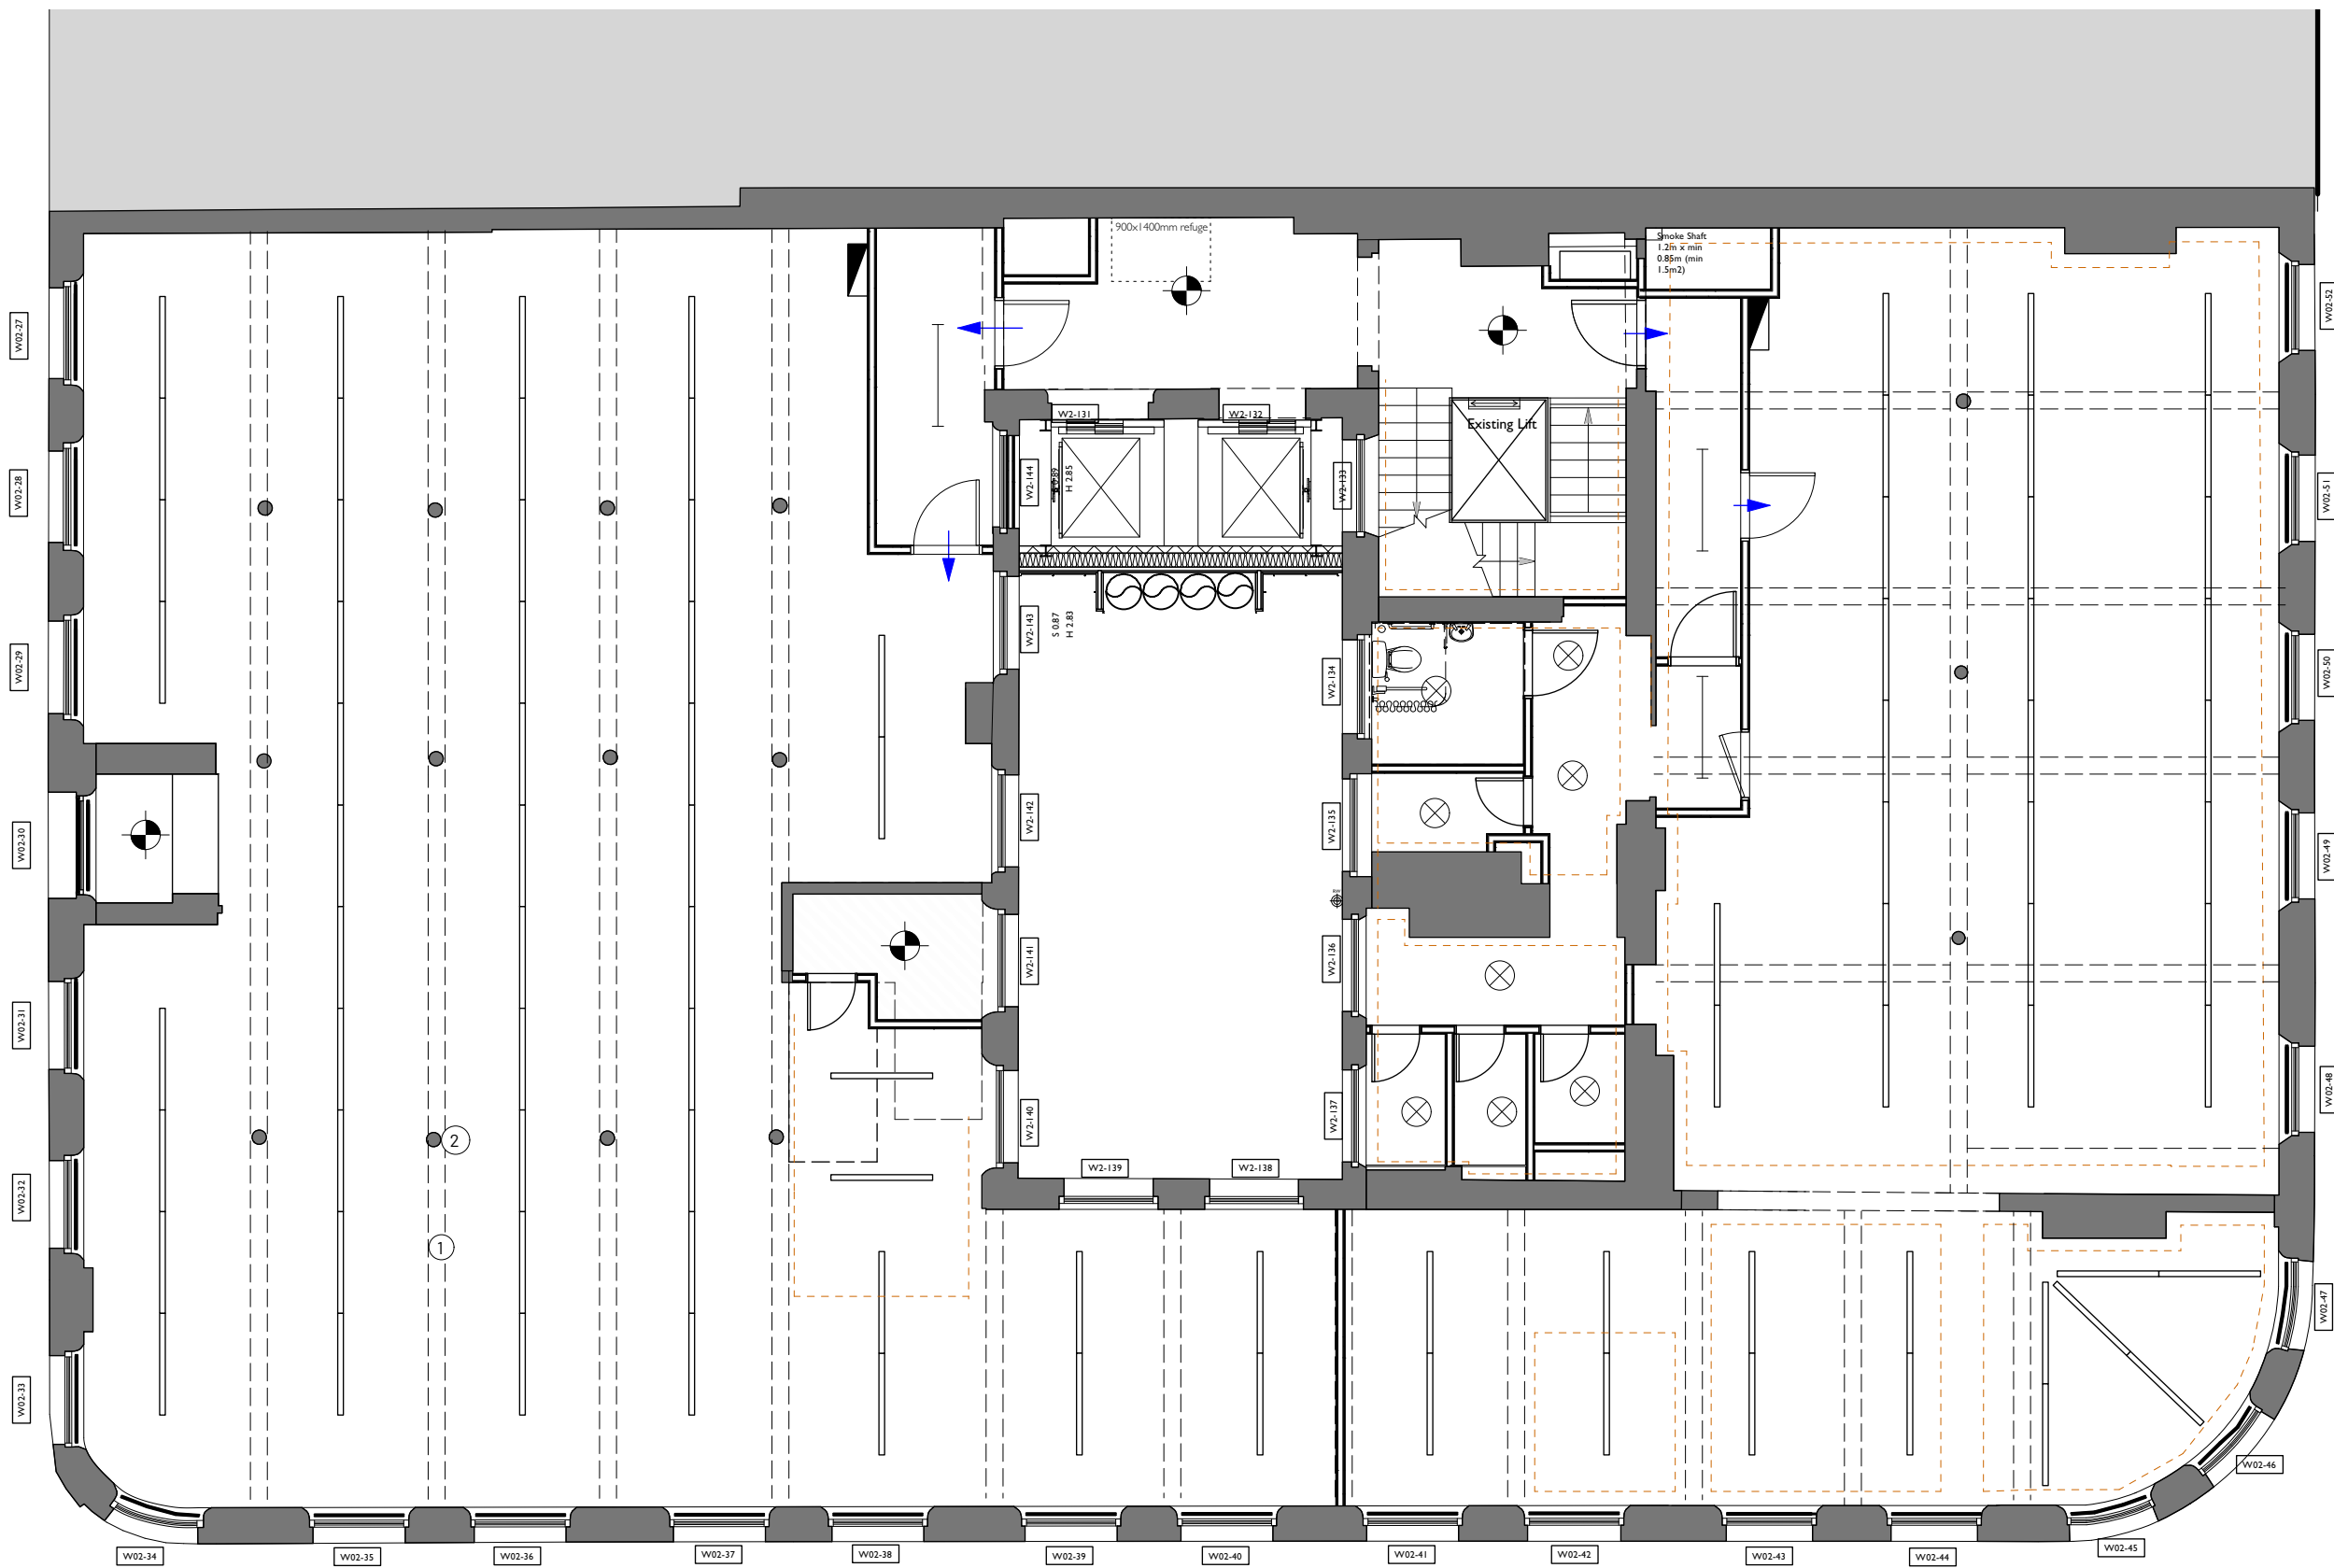

COPYRIGHT OF ATELIER MB LTD
DO NOT SCALE FROM THIS DRAWING
DIMENSIONS TO BE CHECKED ON SITE

- KEY**
- Indicative - fabric not on measured survey
 - Historic coving to be reinstated
 - Existing historic coving to be retained
 - Existing beams

- LIGHTING**
- Ceiling mounted pendant
 - Ceiling mounted strip light
 - Ceiling mounted bulkhead
 - Suspended strip light

NOTES

Where historic ceilings are revealed with elements of plaster coving following strip-out, we will reinstate the plaster coving. Where no evidence exists of historical plaster coving we will not introduce coving

- Notes**
- Existing beams
 - Existing columns

E	Ducts updated	RG
27/08/2024		
D	Updated to indicate treatment of former stair location following Planner comments.	HW H W
12/08/24		
C	Notes updated following client comments.	HW H W
01/07/2024		
B	Lighting details added.	HW H W
27/06/2024		
A	Layout updated following 30/01/2024 design change	RG
Rev	Note	DRN CHK

77-79 Mosley St, Manchester

Second Floor - Reflective Ceiling Plan

scheme | 1995
drwg no. | **P(137)**
revision | E

scale | 1:100 @ A3
date first drawn | Feb 19
drawn | HW

SK sketch E existing P proposed T tender C construction FI final issue

www.ateliermb.co.uk
t 0161 236 0051
e architect@ateliermb.co.uk

See Drawing 127 for typical light fitting details