
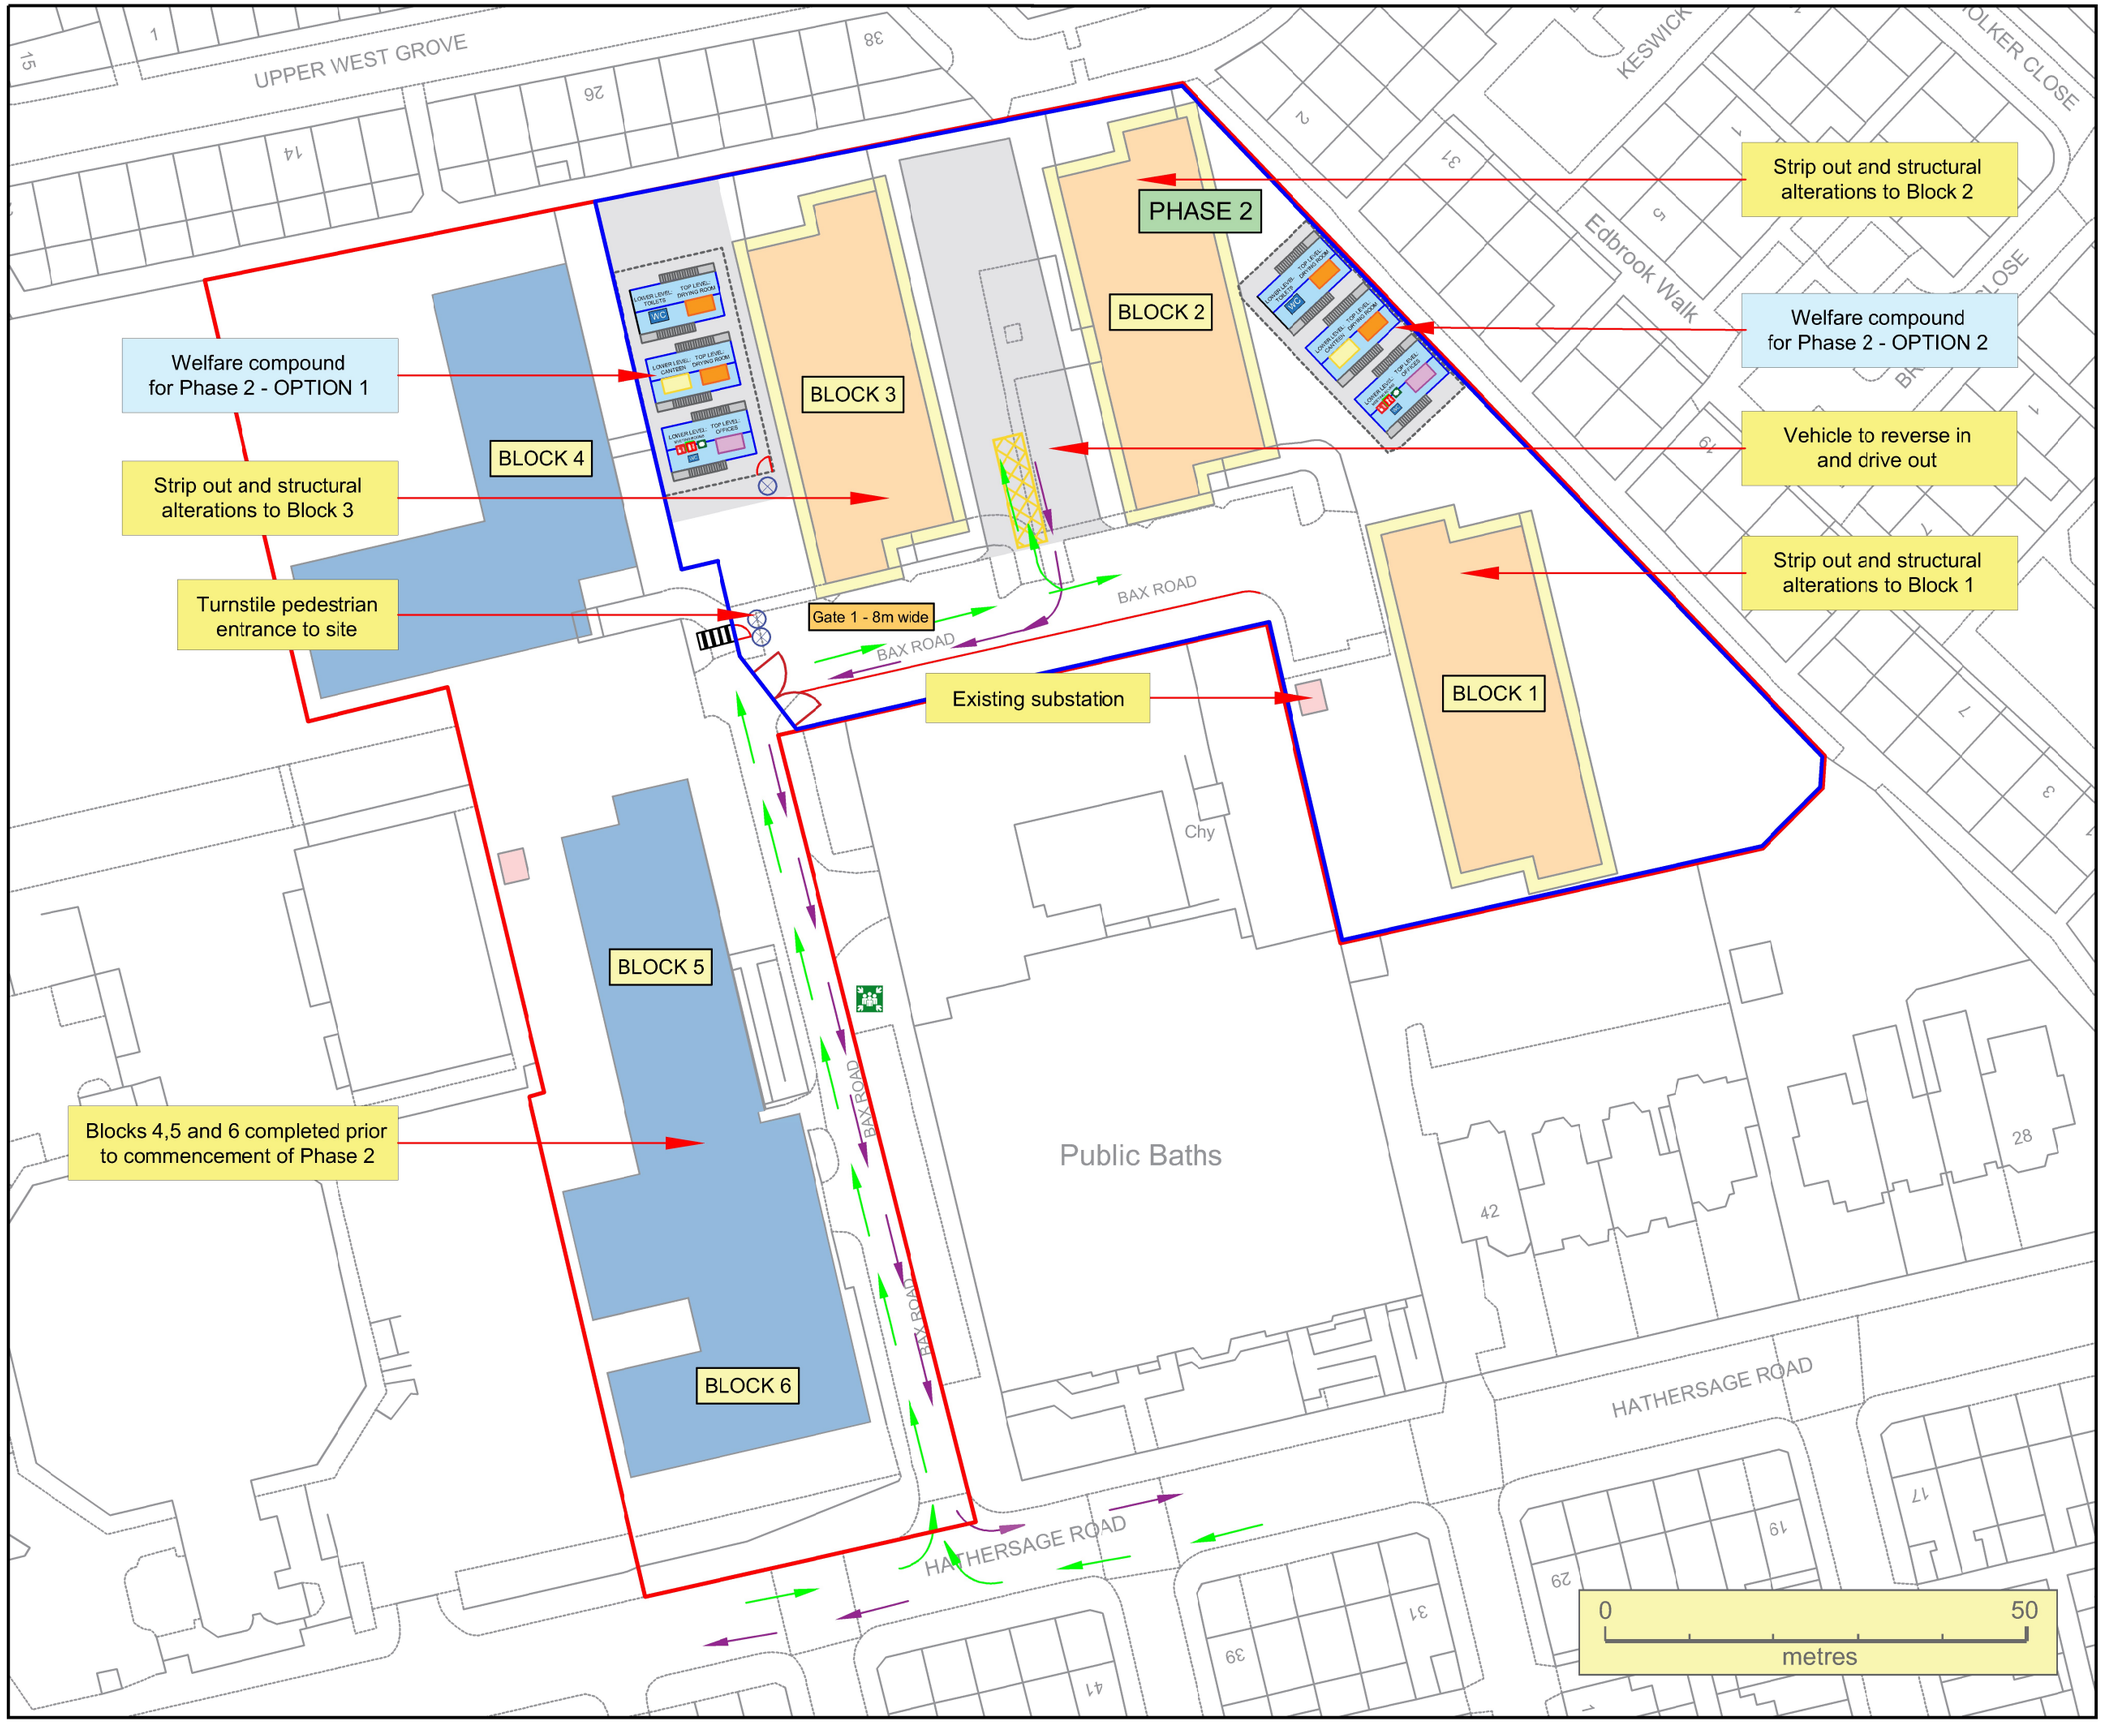


LEGEND:

- SITE BOUNDARY
- SITE HOARDING
- 8m WIDE GATE
- VEHICULAR ROUTE INTO SITE
- VEHICULAR ROUTE LEAVING SITE
- PHASE 1 COMPLETED BLOCKS
- EXISTING PHASE 2 BLOCKS
- SCAFFOLDING
- SITE MUSTER POINT
- PEDESTRIAN DOOR TO PHASE 2
- HERAS FENCING/ HOARDING
- TURNSTILES
- WELFARE CABINS (10.3m x 2.7m / 34ft x 9ft)
- CROSSING POINT
- HARDSTANDING
- LOADING AND UNLOADING BAY

KNOCKMOY CONSULTANCY
CONSTRUCTION SERVICES

PROJECT:	VICTORIA POINT
CLIENT:	QUARTZ PROJECT SERVICES
TITLE:	SITE WIDE LOGISTICS DRAWING
PHASE:	PHASE 2 - STRIP OUT AND STRUCTURAL ALTERATIONS
SCALE AT A3: 1:75	DATE: 26.03.24
DRAWING NO: KMC-QPS-VP-005	REVISION NO: C

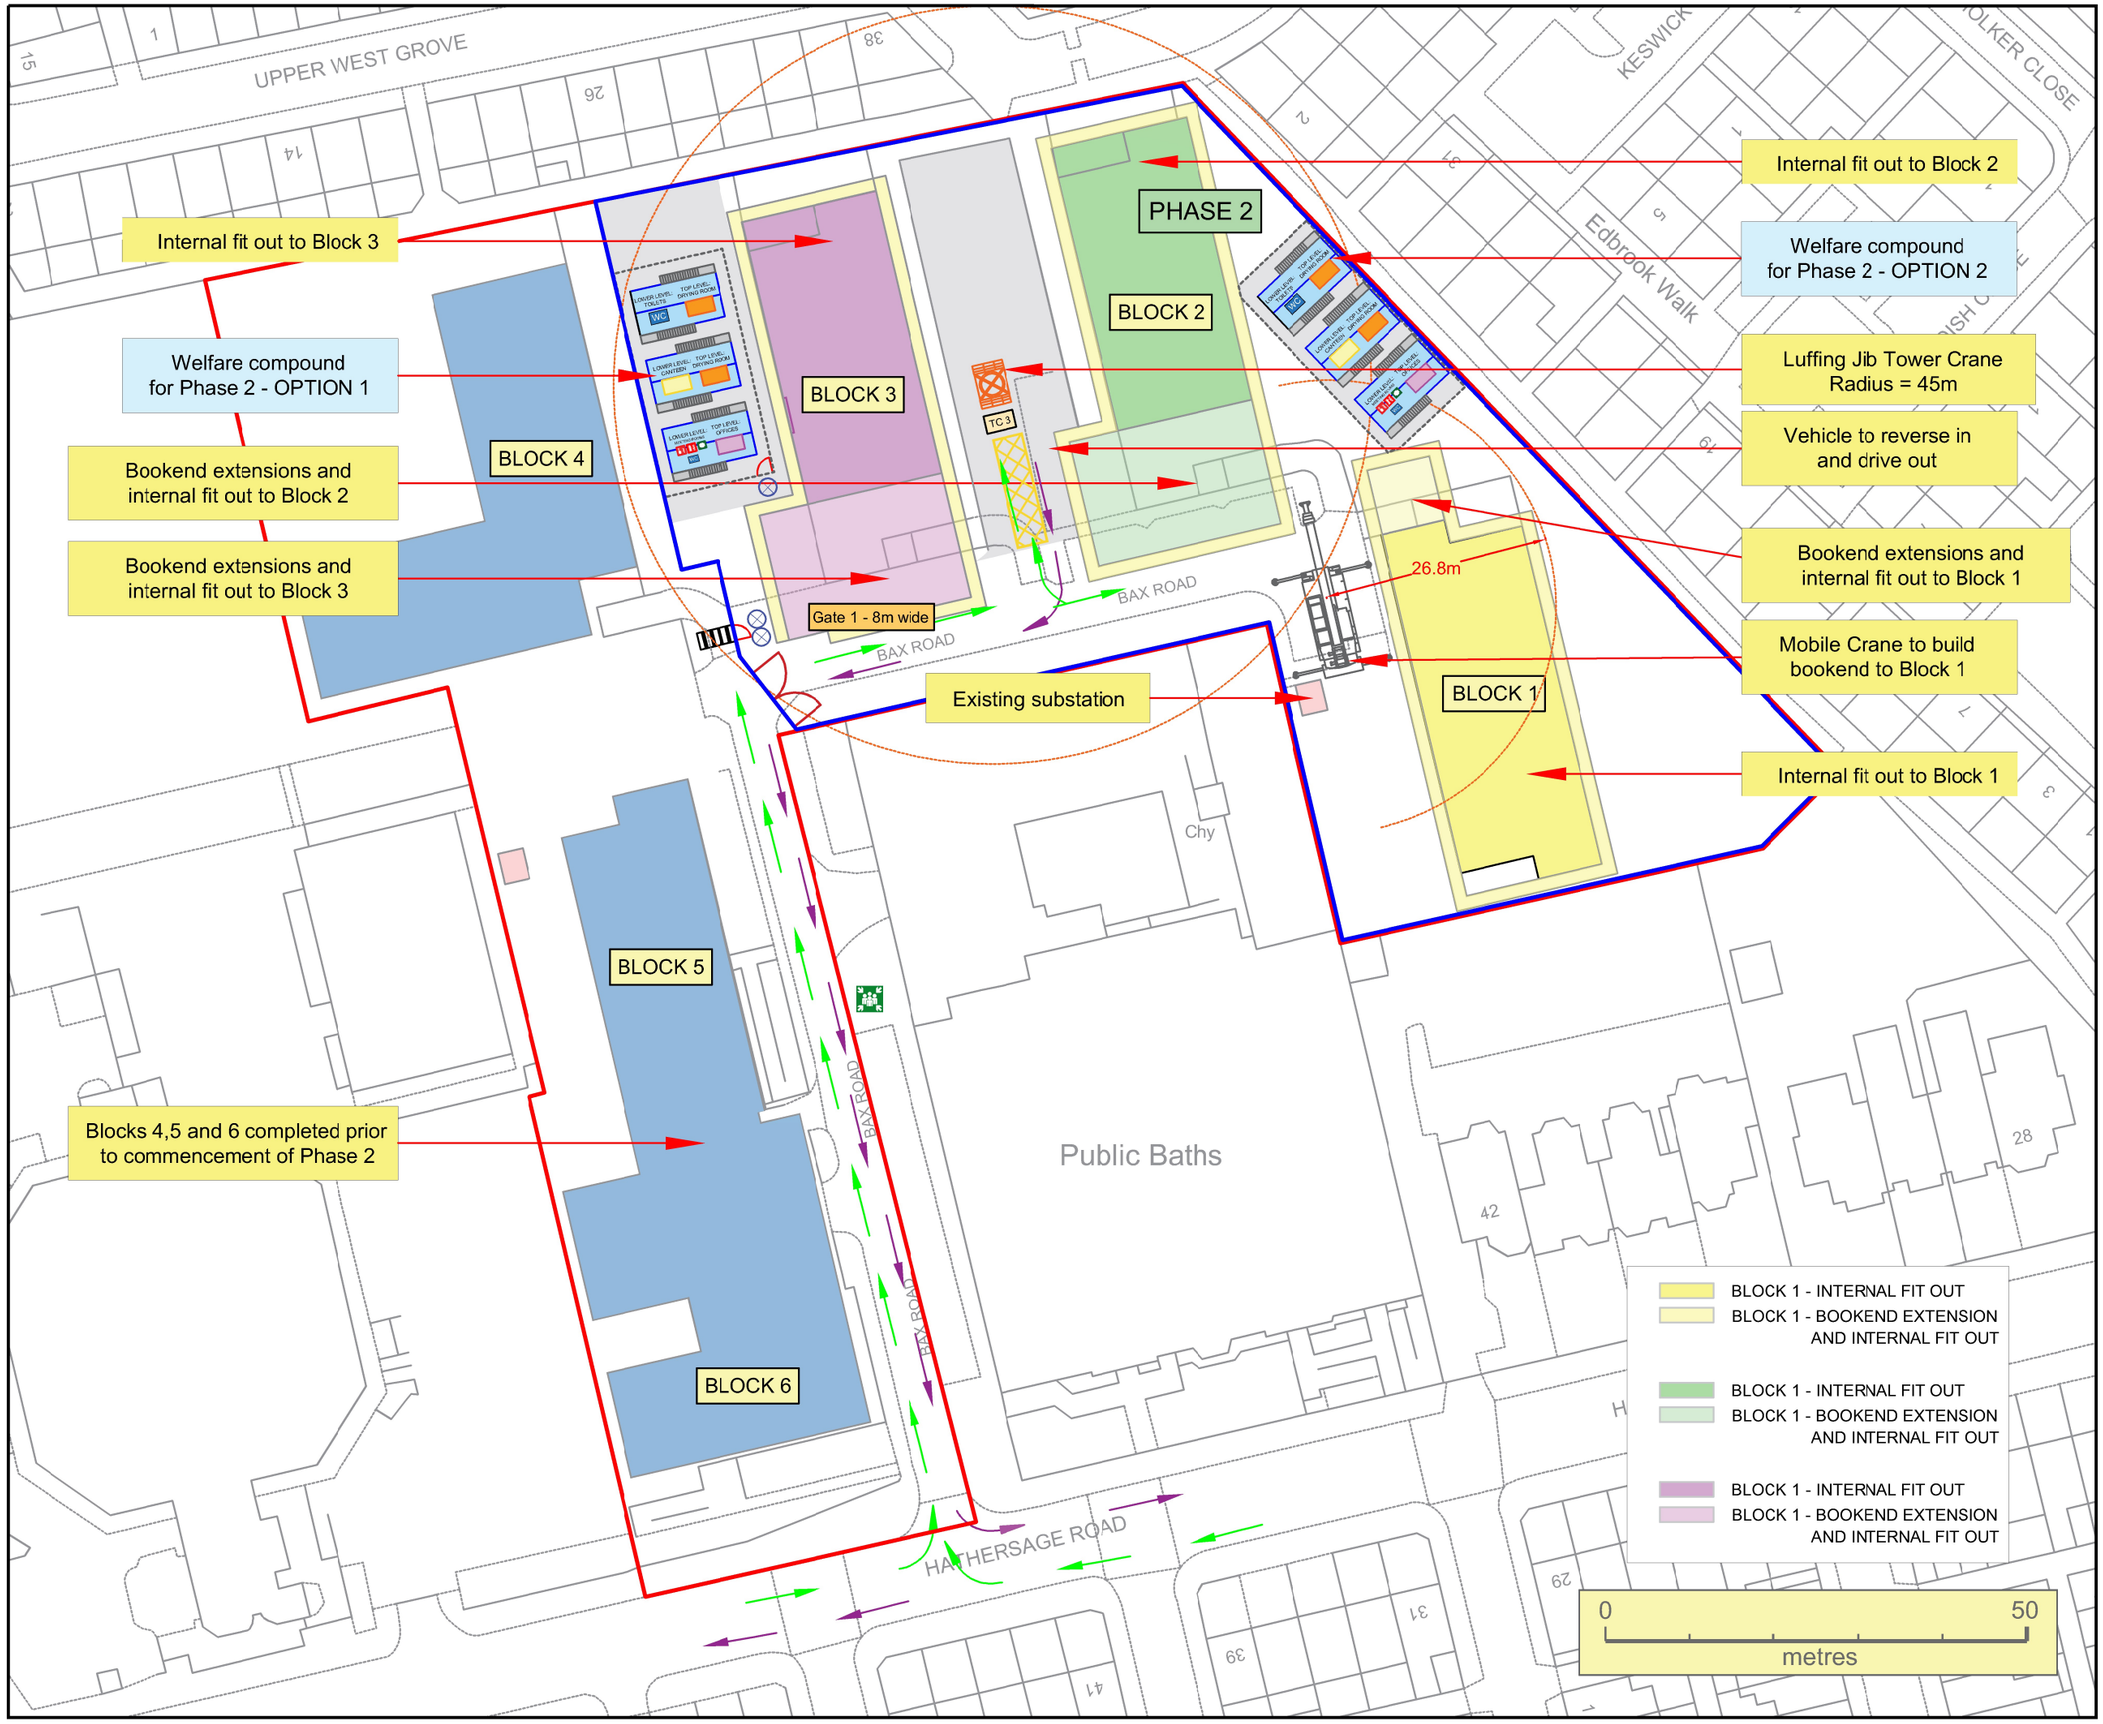

LEGEND:

- SITE BOUNDARY
- SITE HOARDING
- 8m WIDE GATE
- VEHICULAR ROUTE INTO SITE
- VEHICULAR ROUTE LEAVING SITE
- PHASE 1 COMPLETED BLOCKS
- SCAFFOLDING
- SITE MUSTER POINT
- PEDESTRIAN DOOR TO PHASE 2
- HERAS FENCING/ HOARDING
- TURNSTILES
- WELFARE CABINS (10.3m x 2.7m / 34ft x 9ft)
- CROSSING POINT
- HARDSTANDING
- LOADING AND UNLOADING BAY

NOTES:

- Proposed cranes are either Luffers or mobile cranes.
- TC3 Luffing Jib Tower Crane can have a slew restrictor fitted - it won't oversail into Victoria Baths.
- Mobile crane will not need to lift or operate over any neighbouring properties.

KNOCKMOY CONSULTANCY
CONSTRUCTION SERVICES

PROJECT:	VICTORIA POINT
CLIENT:	QUARTZ PROJECT SERVICES
TITLE:	SITE WIDE LOGISTICS DRAWING
PHASE:	PHASE 2 - INTERNAL FIT OUT AND BOOKEND
SCALE AT A3: 1:75	DATE: 10.04.24
DRAWING NO: KMC-QPS-VP-006	REVISION NO: D

Welfare compound set up on hardstanding

LOWER LEVEL: TOILETS
TOP LEVEL: DRYING ROOM
WC

LOWER LEVEL: CANTEEN
TOP LEVEL: DRYING ROOM

LOWER LEVEL: MEETING ROOMS
TOP LEVEL: OFFICES
WC

Pedestrian entrance to welfare

BLOCK 3


0 10
metres

LEGEND:

- SITE BOUNDARY
- SITE HOARDING
- HERAS FENCING/ HOARDING
- PHASE 1 COMPLETED BLOCKS
- SCAFFOLDING
- WELFARE CABINS
- FIRE CALL POINT
- FIRE EXTINGUISHER POINT
- FIRST AID
- OFFICE
- CANTEEN
- DRYING ROOM
- WC TOILET BLOCK
- TURNSTILES
- HARDSTANDING

KNOCKMOY CONSULTANCY
CONSTRUCTION SERVICES

PROJECT: VICTORIA POINT	
CLIENT: QUARTZ PROJECT SERVICES	
TITLE: WELFARE COMPOUND LOGISTICS	
PHASE: PHASE 2	
SCALE AT A3: AS PER DRAWING	DATE: 26.03.24
DRAWING NO: KMC-QPS-VP-008	REVISION NO: A OPTION A

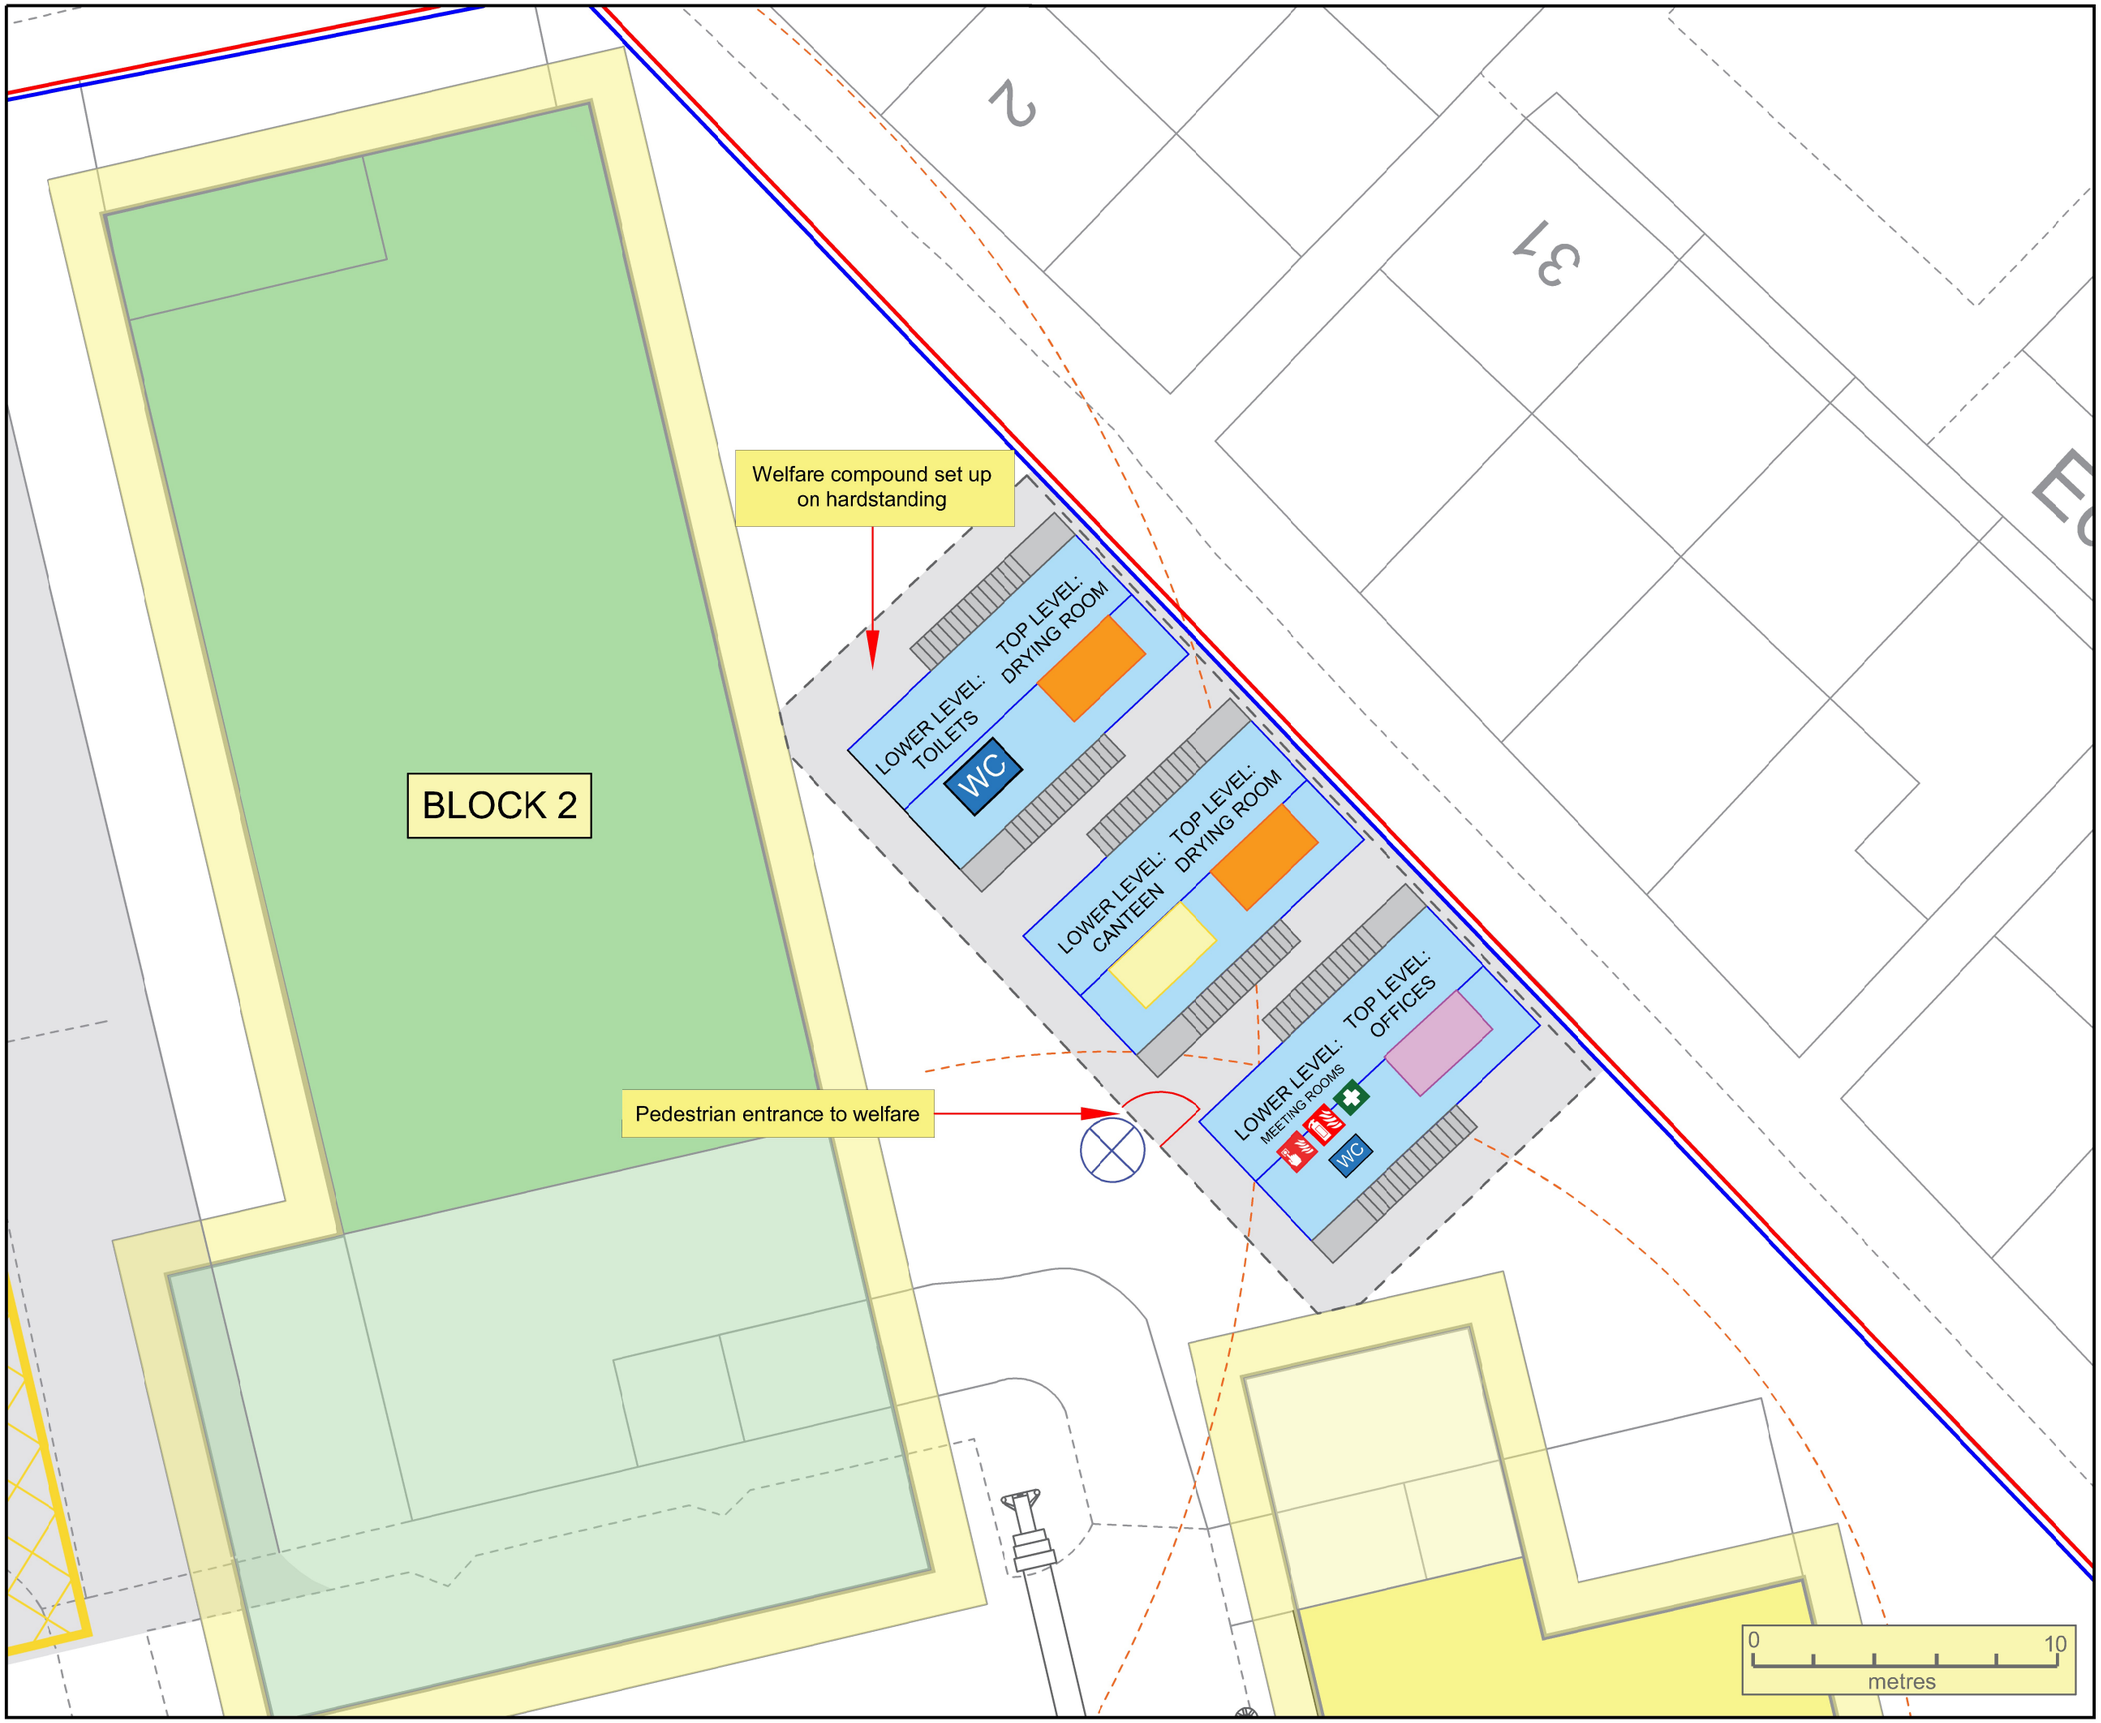

LEGEND:

- SITE BOUNDARY
- SITE HOARDING
- HERAS FENCING/ HOARDING
- PHASE 1 COMPLETED BLOCKS
- SCAFFOLDING
- WELFARE CABINS
- FIRE CALL POINT
- FIRE EXTINGUISHER POINT
- FIRST AID
- OFFICE
- CANTEEN
- DRYING ROOM
- WC TOILET BLOCK
- TURNSTILES
- HARDSTANDING

KNOCKMOY CONSULTANCY
CONSTRUCTION SERVICES

PROJECT:	VICTORIA POINT
CLIENT:	QUARTZ PROJECT SERVICES
TITLE:	WELFARE COMPOUND LOGISTICS
PHASE:	PHASE 2
SCALE AT A3: AS PER DRAWING	DATE: 26.03.24
DRAWING NO: KMC-QPS-VP-008	REVISION NO: A OPTION B