


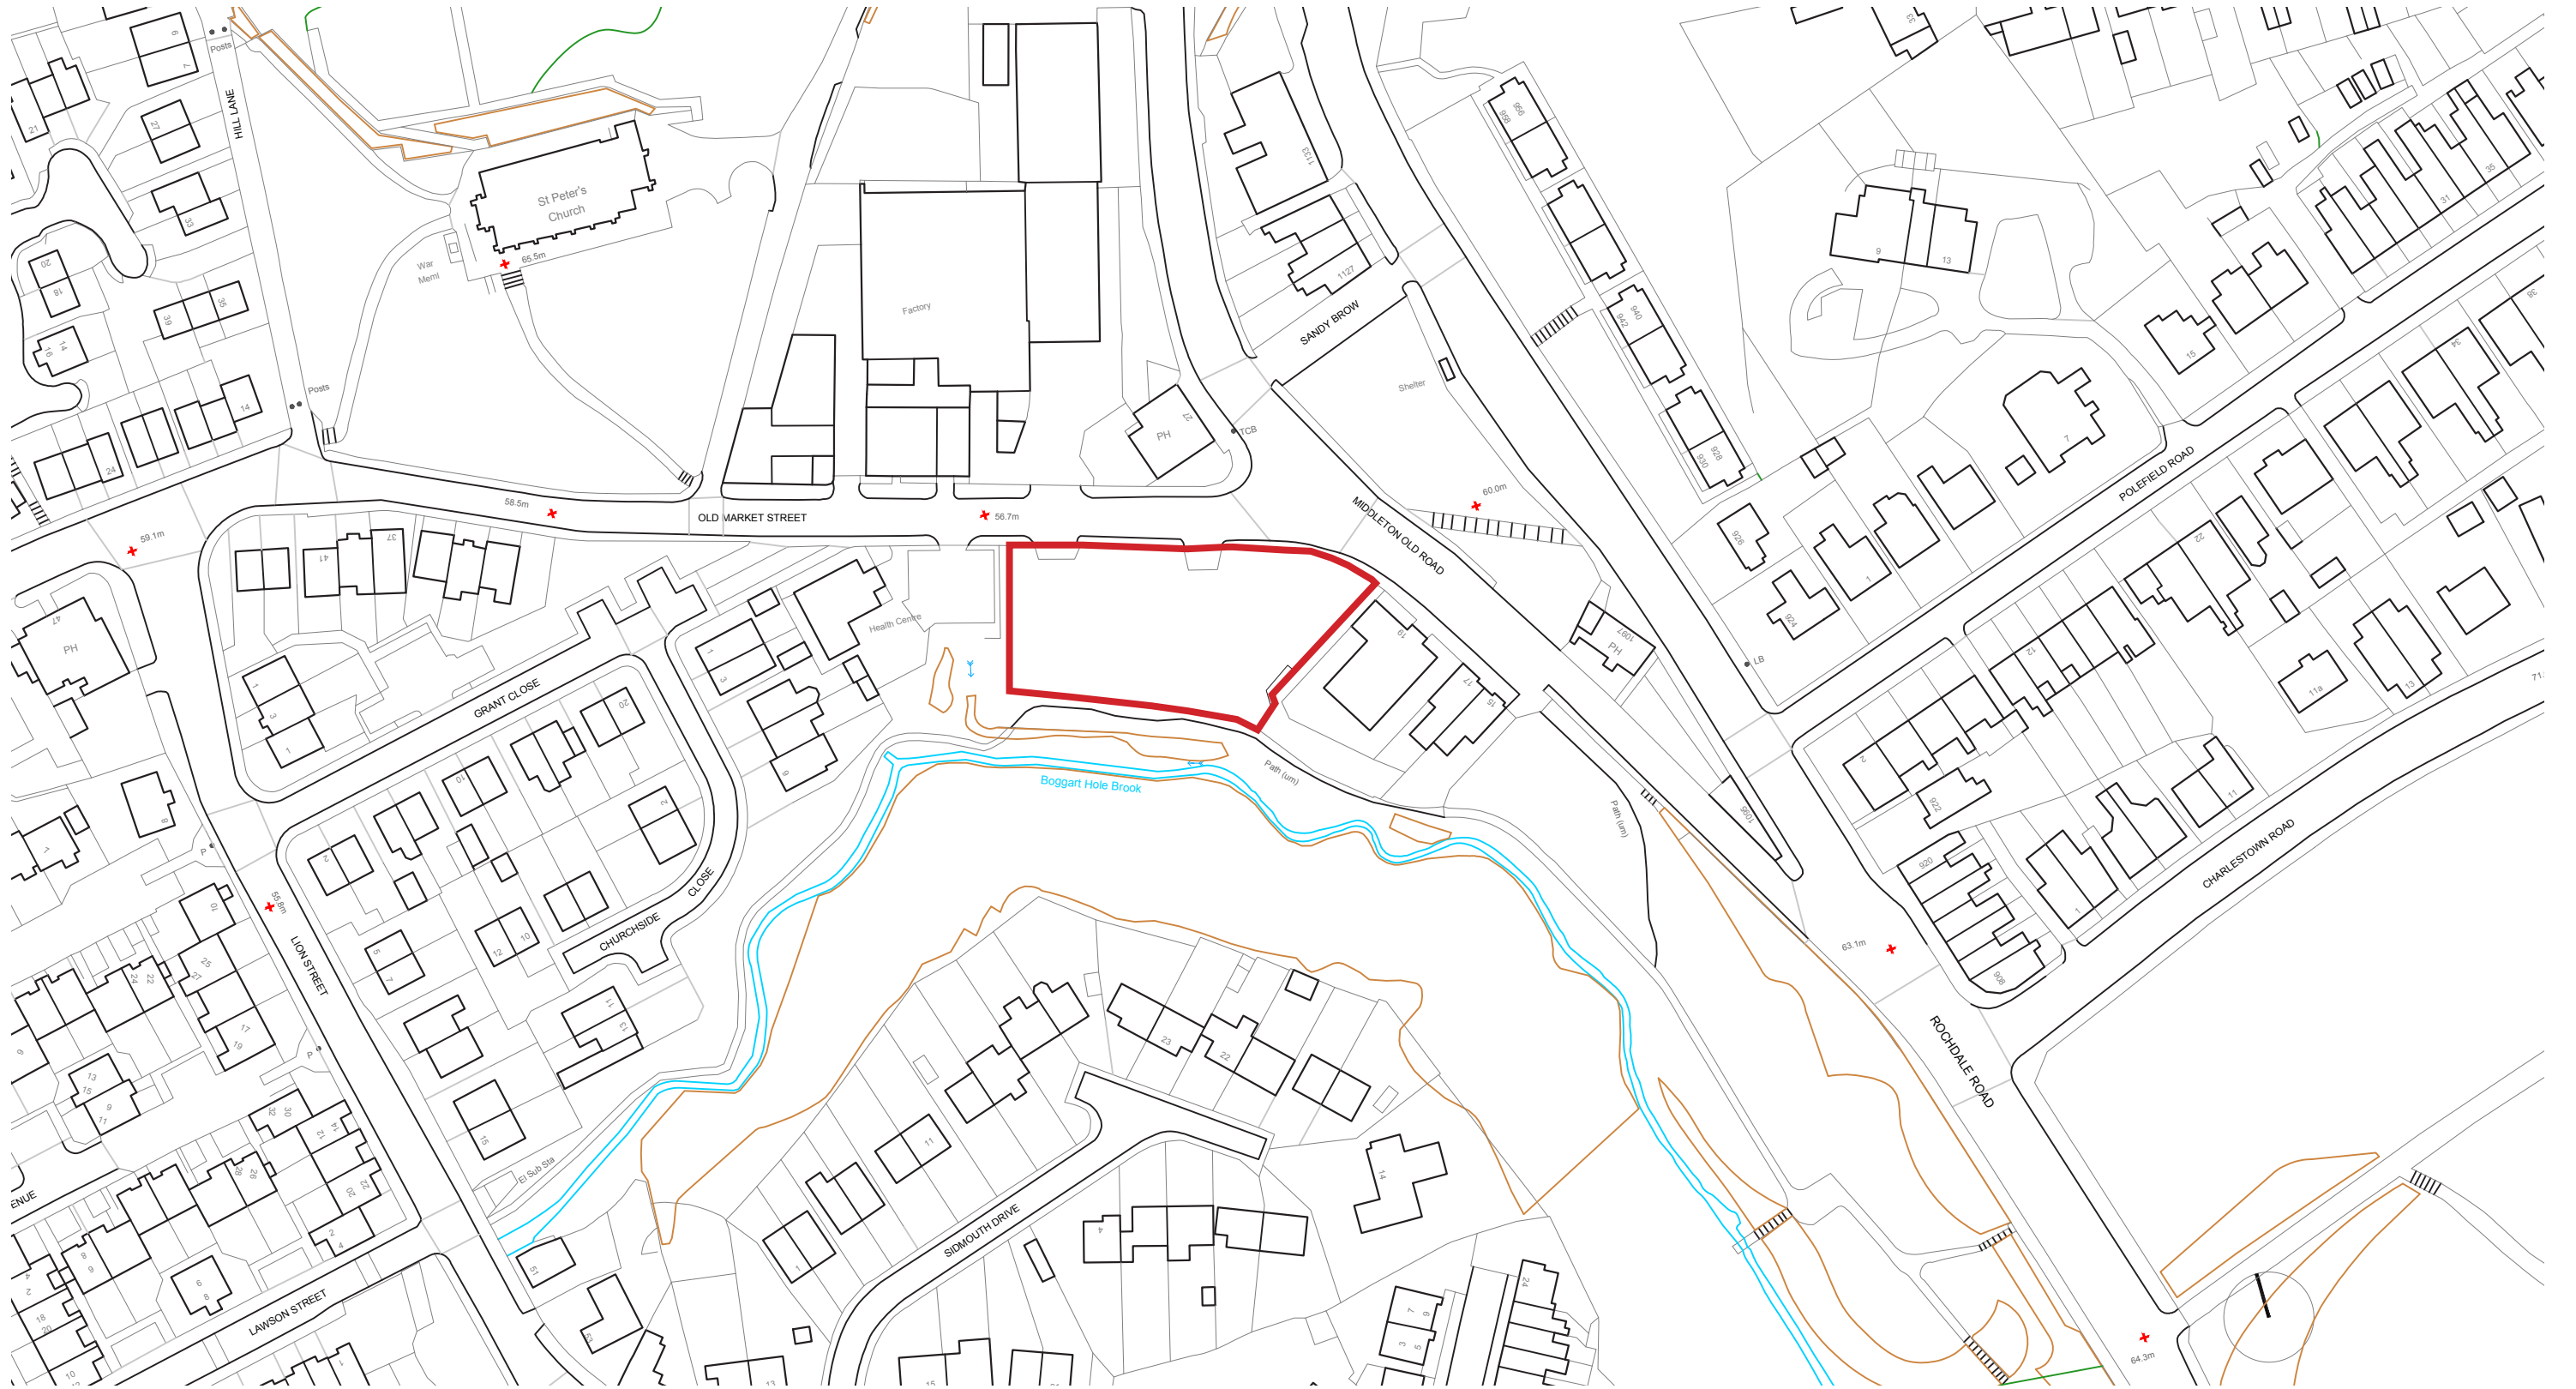

LOCATION PLAN
1:1250 @ A3

Dimensioning

Figured dimensions only to be taken from these designs and drawings. Work to annotated dimensions only. All dimensions to be checked on site. Architectural designers to be informed immediately of any discrepancies before work proceeds. Drawings are to be read in conjunction with relevant specifications, structural engineers and service engineers' drawings.

www.saleemarchitects.co.uk
+44 7411 474157

STATUS:
PLANNING



Rev	Date	Description
-	01/07/24	Issued to client for comments
A	08/07/24	Issued for Planning

CLIENT:	-
PROJECT:	Land @ Old Market Street Crumpsall
TITLE:	Location Plan
SCALE:	1:1250 @ A3
DRAWING NO.	A100
REV:	A
DATE:	April 2024