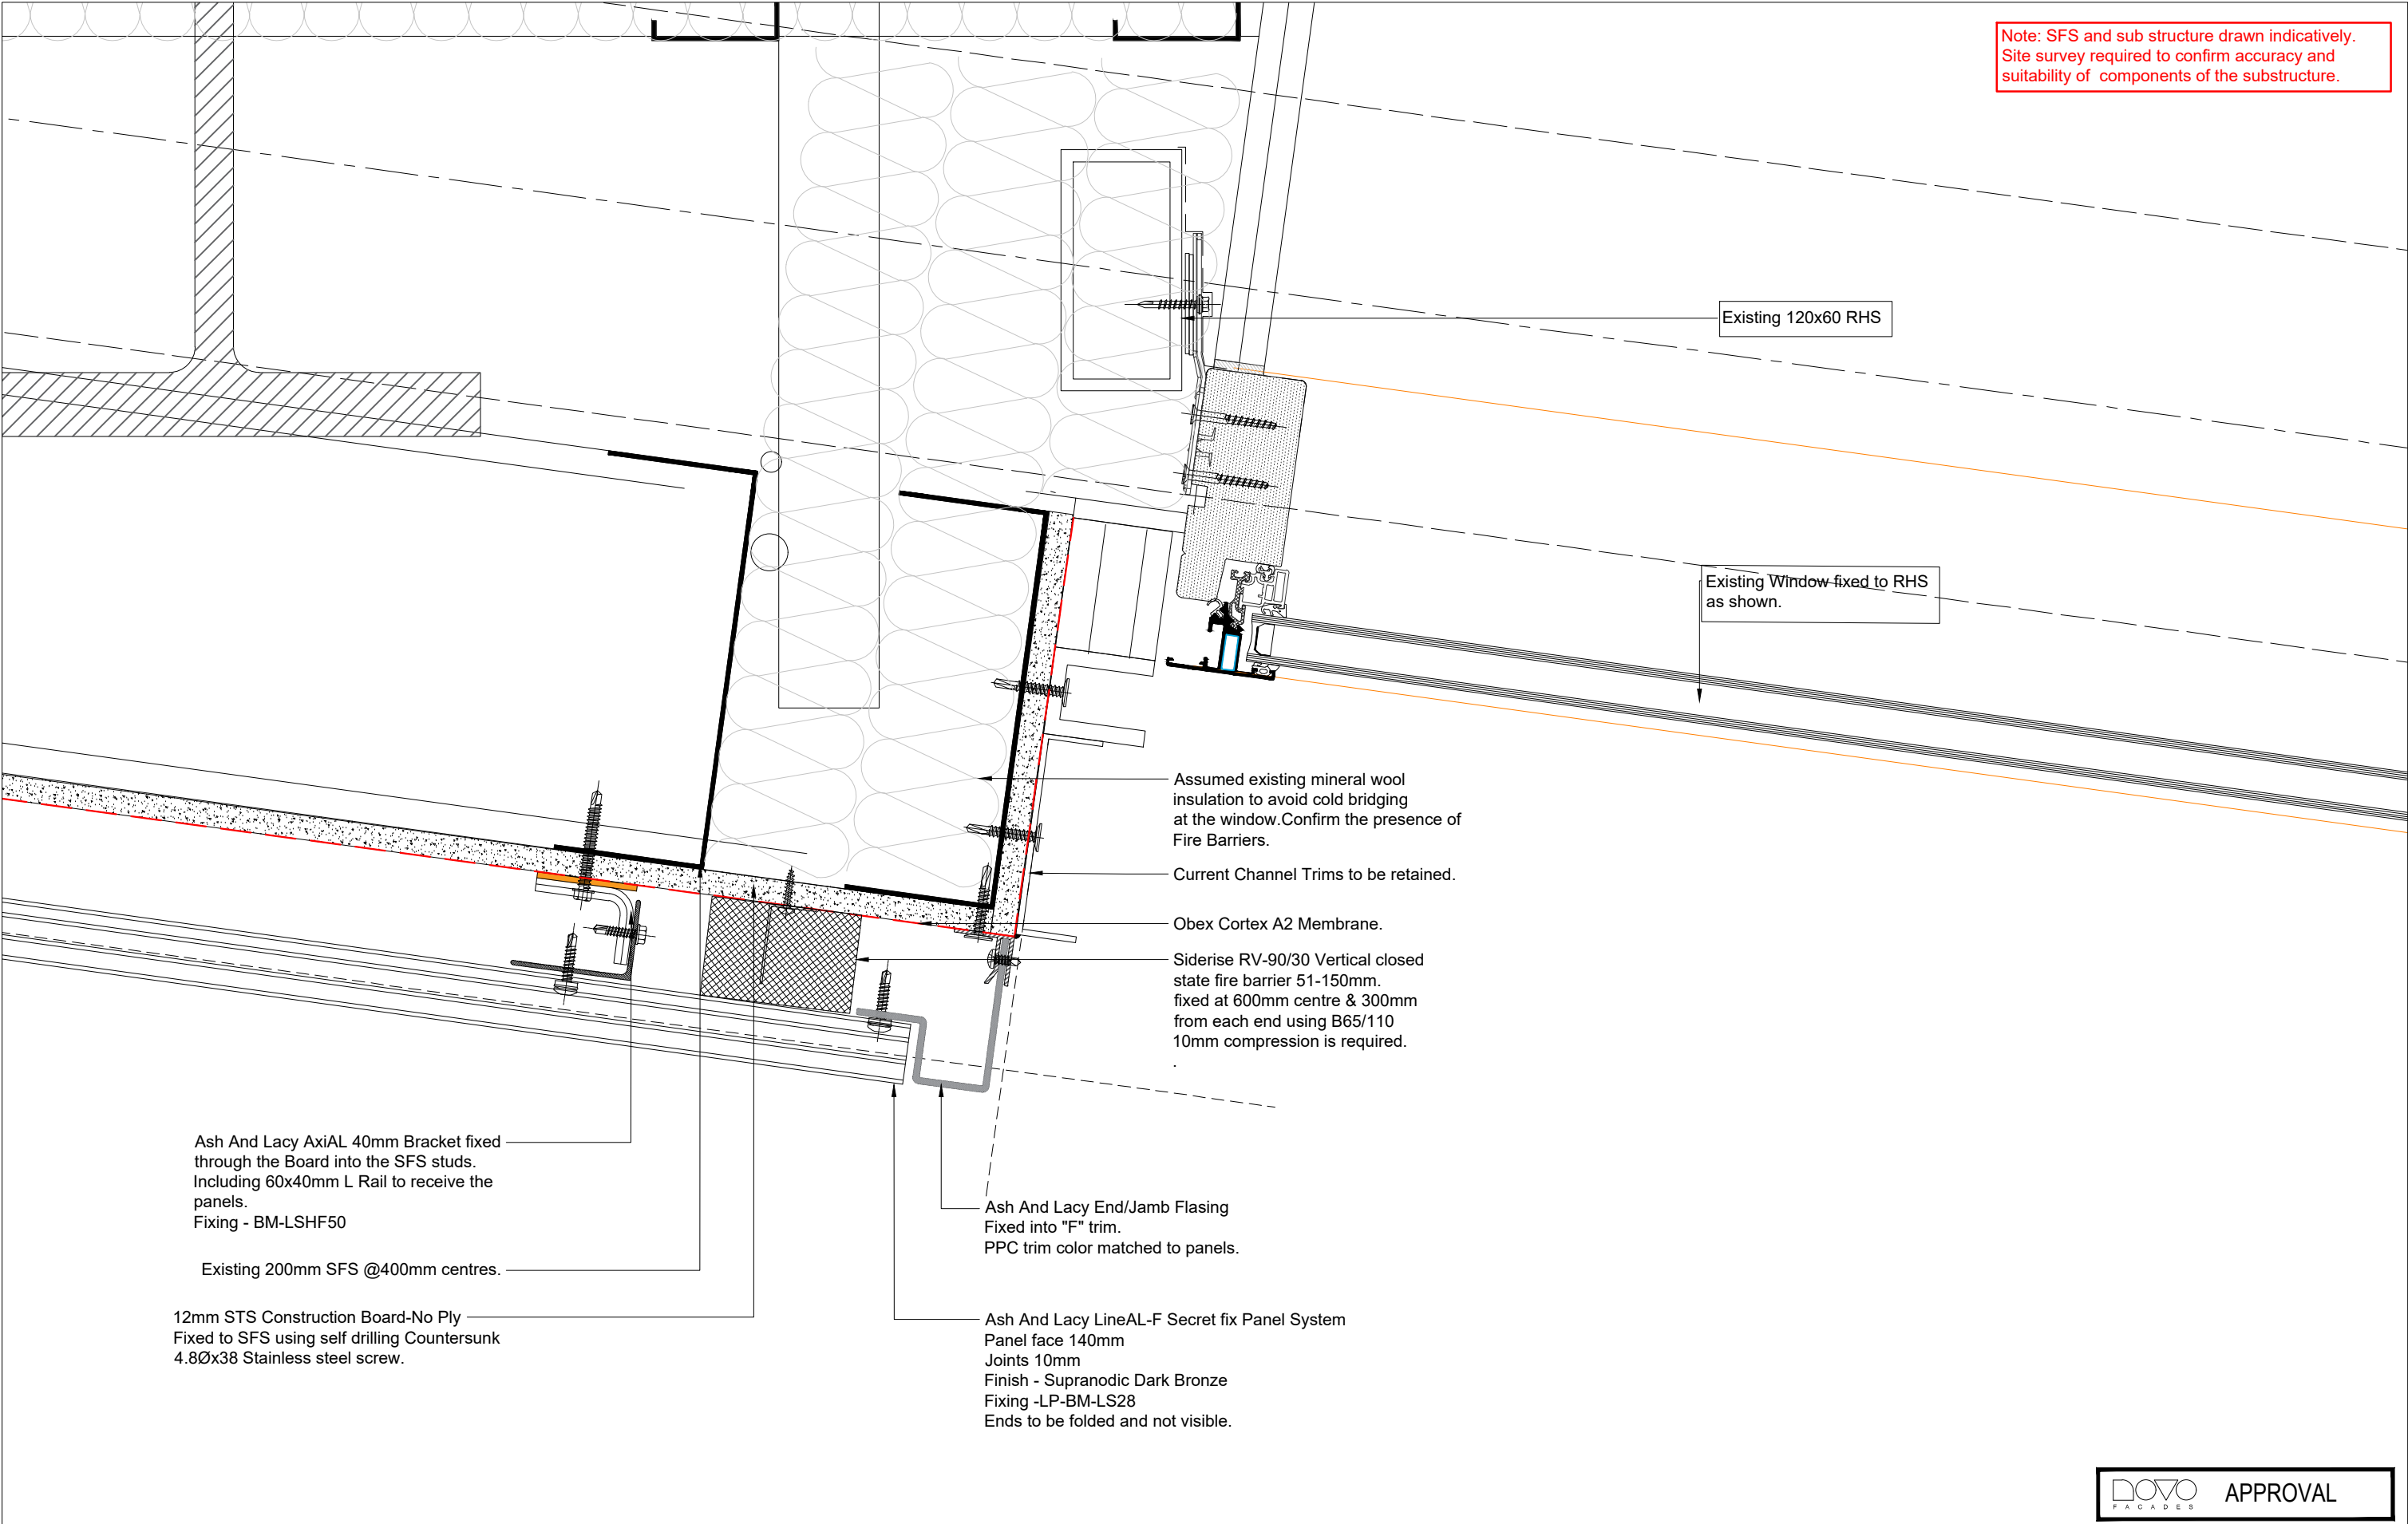


Novo Facades LTD
74 Broadway
Peterborough
PE11SU
Tel 01733 639020
www.novofacades.co.uk

Architects Returned Drawing Status	01.12.2023 - P2		
	☐ STATUS A	☐ STATUS B	☐ STATUS C

Project Title	Design House
Location	M4 1HS
GENERAL NOTES: DIMENSIONS ARE FOR INSTALLATION PURPOSES ONLY. SITE DIMENSIONS MAY VARY. ANY DIMENSIONS ARE TO BE CONFIRMED ON SITE.	

Drawing Title		Scale	1:3@A3
Window Jamb Detail		Drawn by	LJ Date 14.11.2023
		Checked by	MM Date
Drawing No	NV369-DRG-SUB-D3106	Rev	P2
Sheet 01 of 01			