



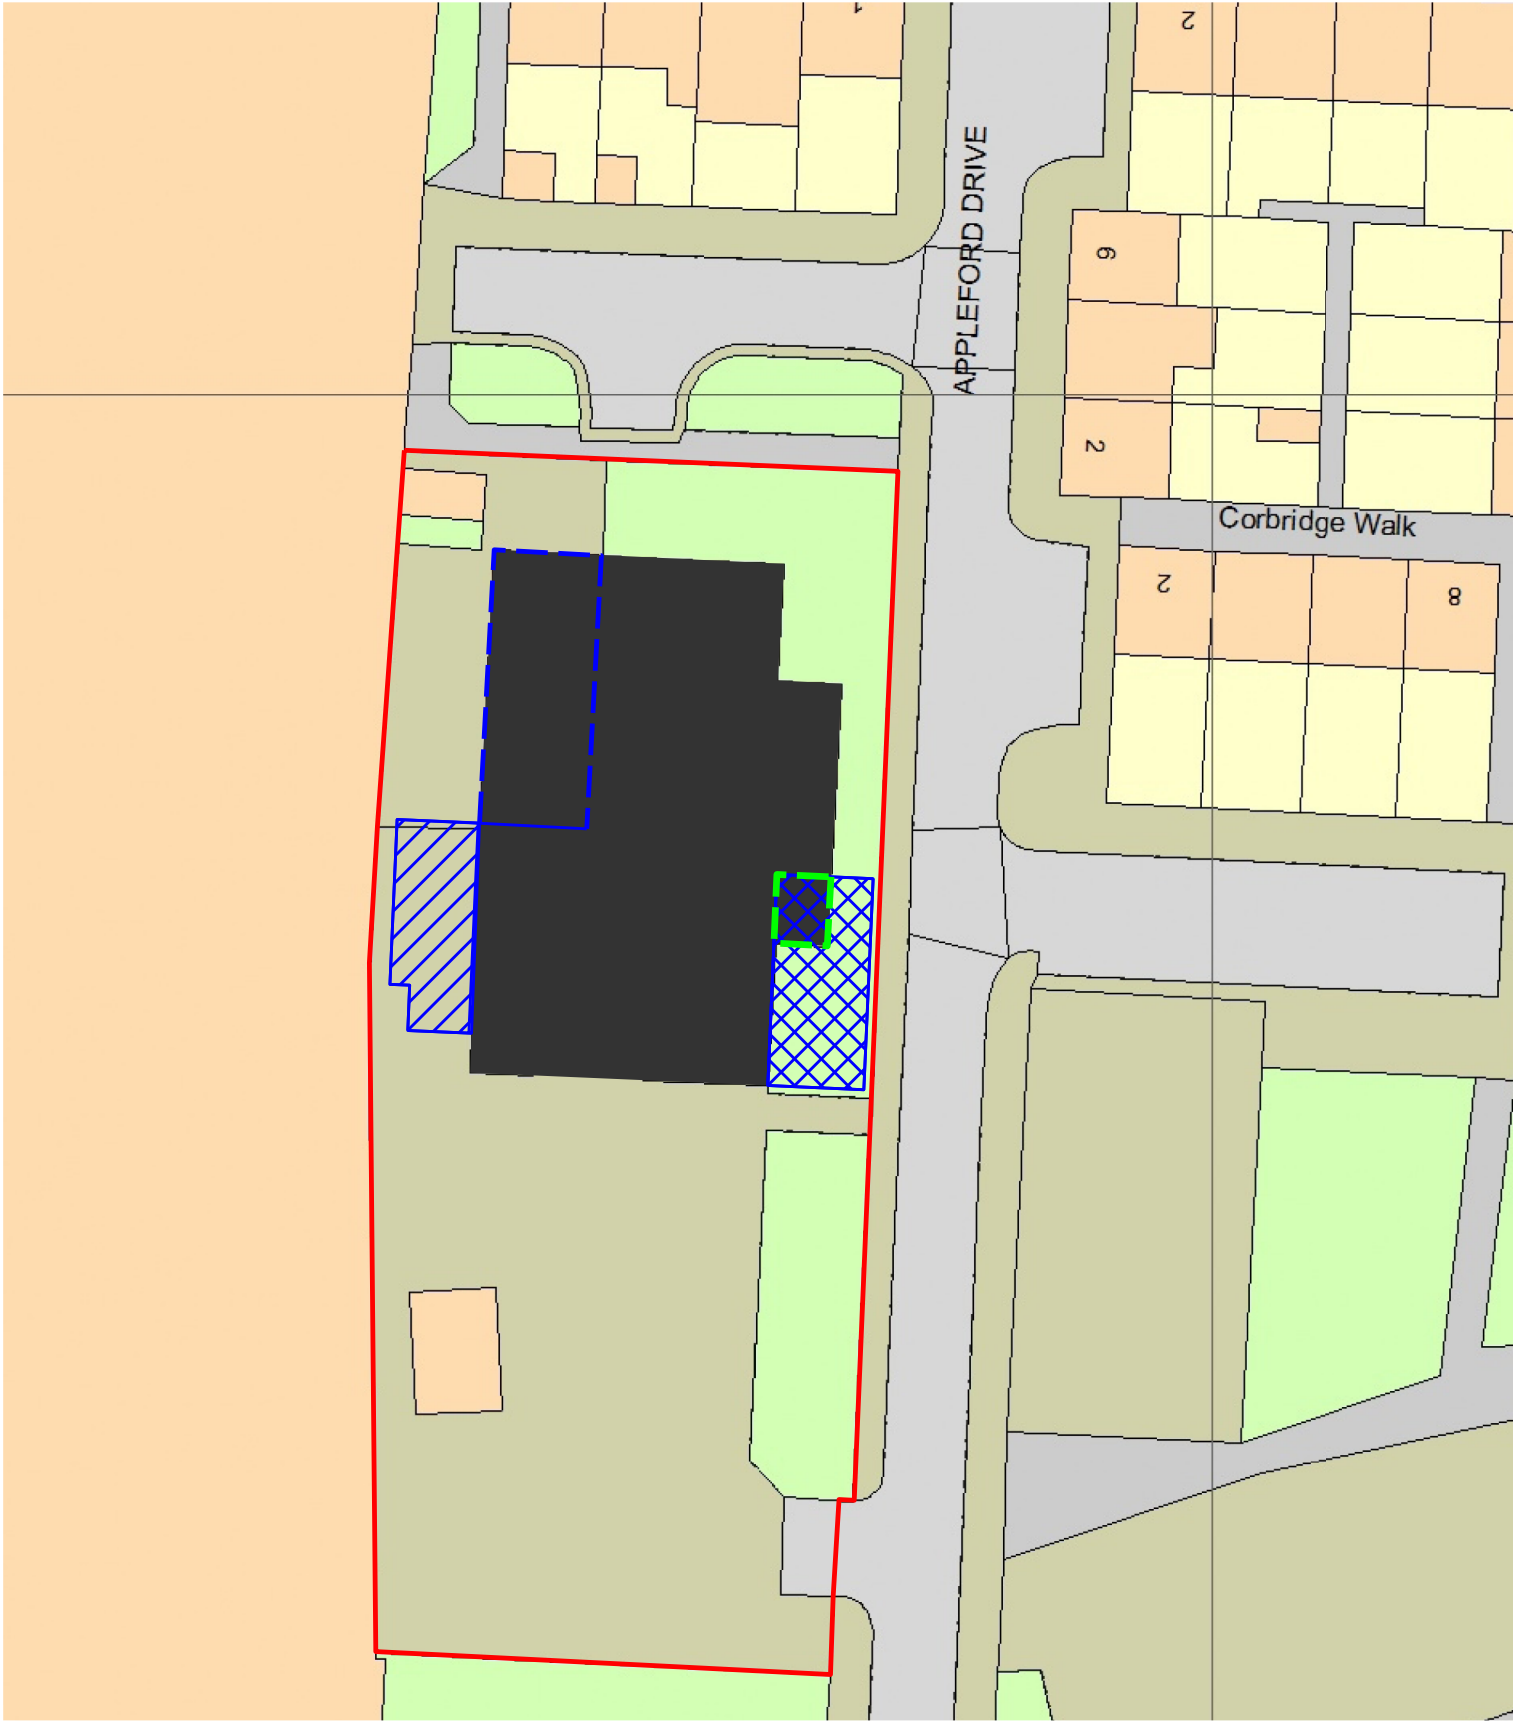

Block Plan 1:500

For Detailed Existing & Proposed Site Layout; refer to drawing no. 2323_PL03

- Key:
- Red line denotes application site boundary
 - Footprint of existing building(s)
 - Proposed additional storey on top of existing residential
 - Proposed Extension (comprising residential)
 - Proposed Extension (comprising warehouse)
 - Existing part of warehouse to be demolished

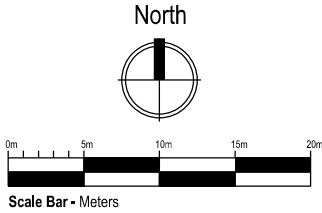

No	Amendments	Prep	Date
LCA Architecture & Planning Email: lx.chowdhury@gmail.com Tel: 07563 952231			
Project 5 Appleford Drive Manchester M8 8XA			
Title Block Plan			
Job No. 2323		Drawing No. PL. 02	
Amendment:		Scale @A3: 1/500	
Status For Planning Approval			
Auth. CL		Date. July 2024	