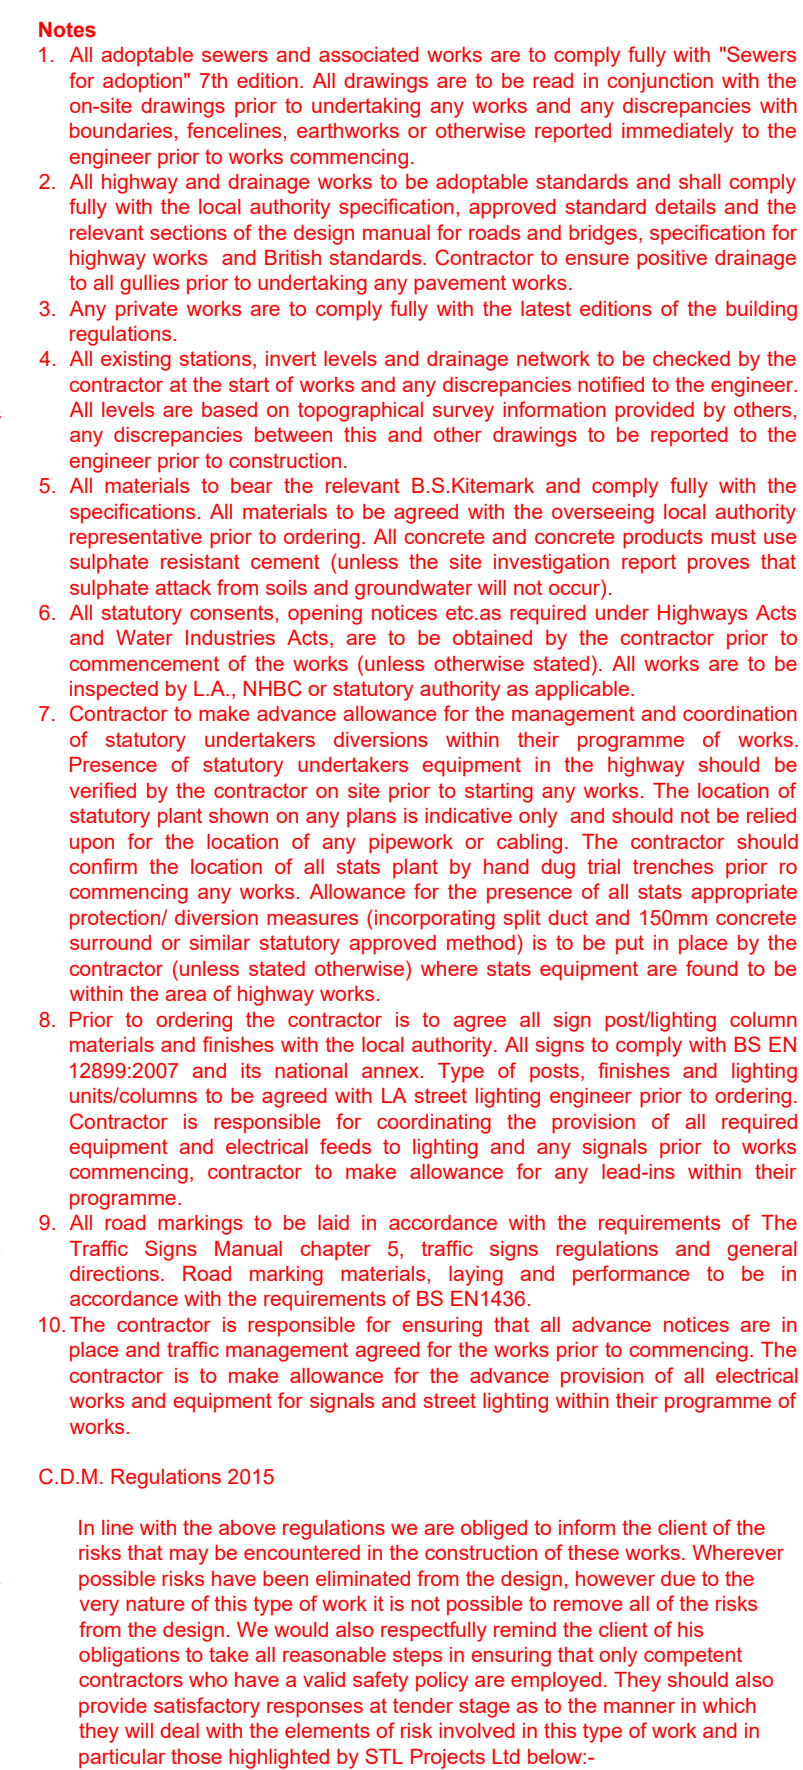
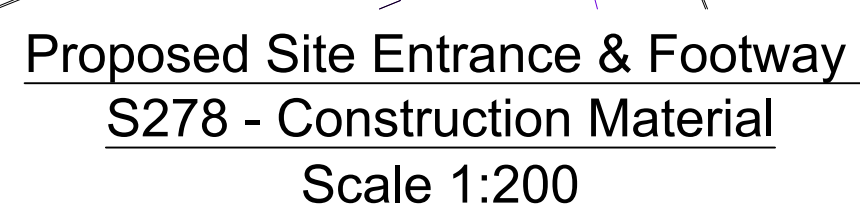
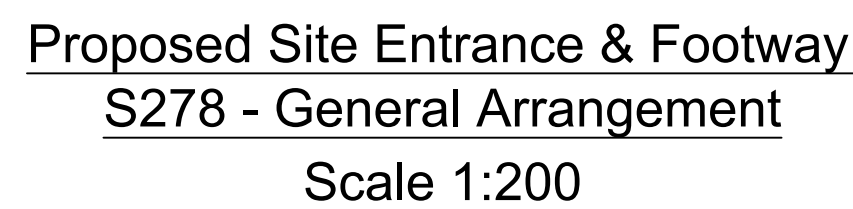
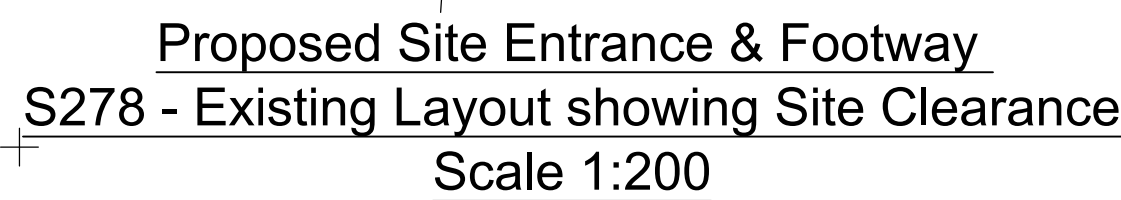


The logo for STL Consulting Structural Engineers features the letters 'STL' in a large, bold, dark blue serif font. To the right of the letters is a decorative graphic consisting of several thin, light blue curved lines that sweep upwards and to the right. Below the 'STL' text, the words 'CONSULTING STRUCTURAL ENGINEERS' are written in a smaller, dark blue, all-caps sans-serif font. At the bottom of the logo, the company's address '1 Barkers Lane Sale Cheshire M33 6RP' is listed in a dark blue sans-serif font, followed by the telephone number 't. 0161 969 3218' and the email address 'e. info@stlprojectsltd.co.uk' in a smaller font. The website address 'www.stlprojectsltd.co.uk' is displayed in a bold, dark blue sans-serif font at the very bottom.

STL

CONSULTING STRUCTURAL ENGINEERS

1 Barkers Lane Sale Cheshire M33 6RP
t. 0161 969 3218
e. info@stlprojectsltd.co.uk
www.stlprojectsltd.co.uk

Details

0 500 1000 mm

	Date	Revision Details
H		
G		
F		
E		
D		
C		
B		
A		

☐ ISSUED AS WORKING DRAWING
☐ CLIENT APPROVED
☒ PRELIMINARY

Project: Rainford Avenue

Title: PROPOSED DEVELOPMENT

PROPOSED SITE ENTRANCE & FOOTWAY LAYOUTS AND DETAILS

SECTION S278 PLANS AND DETAILS

Drawn: RJ	Scale: As shown @ A1
Checked by: MR	Date: April 2024

Drawing No.

23-5843 HW01 P2