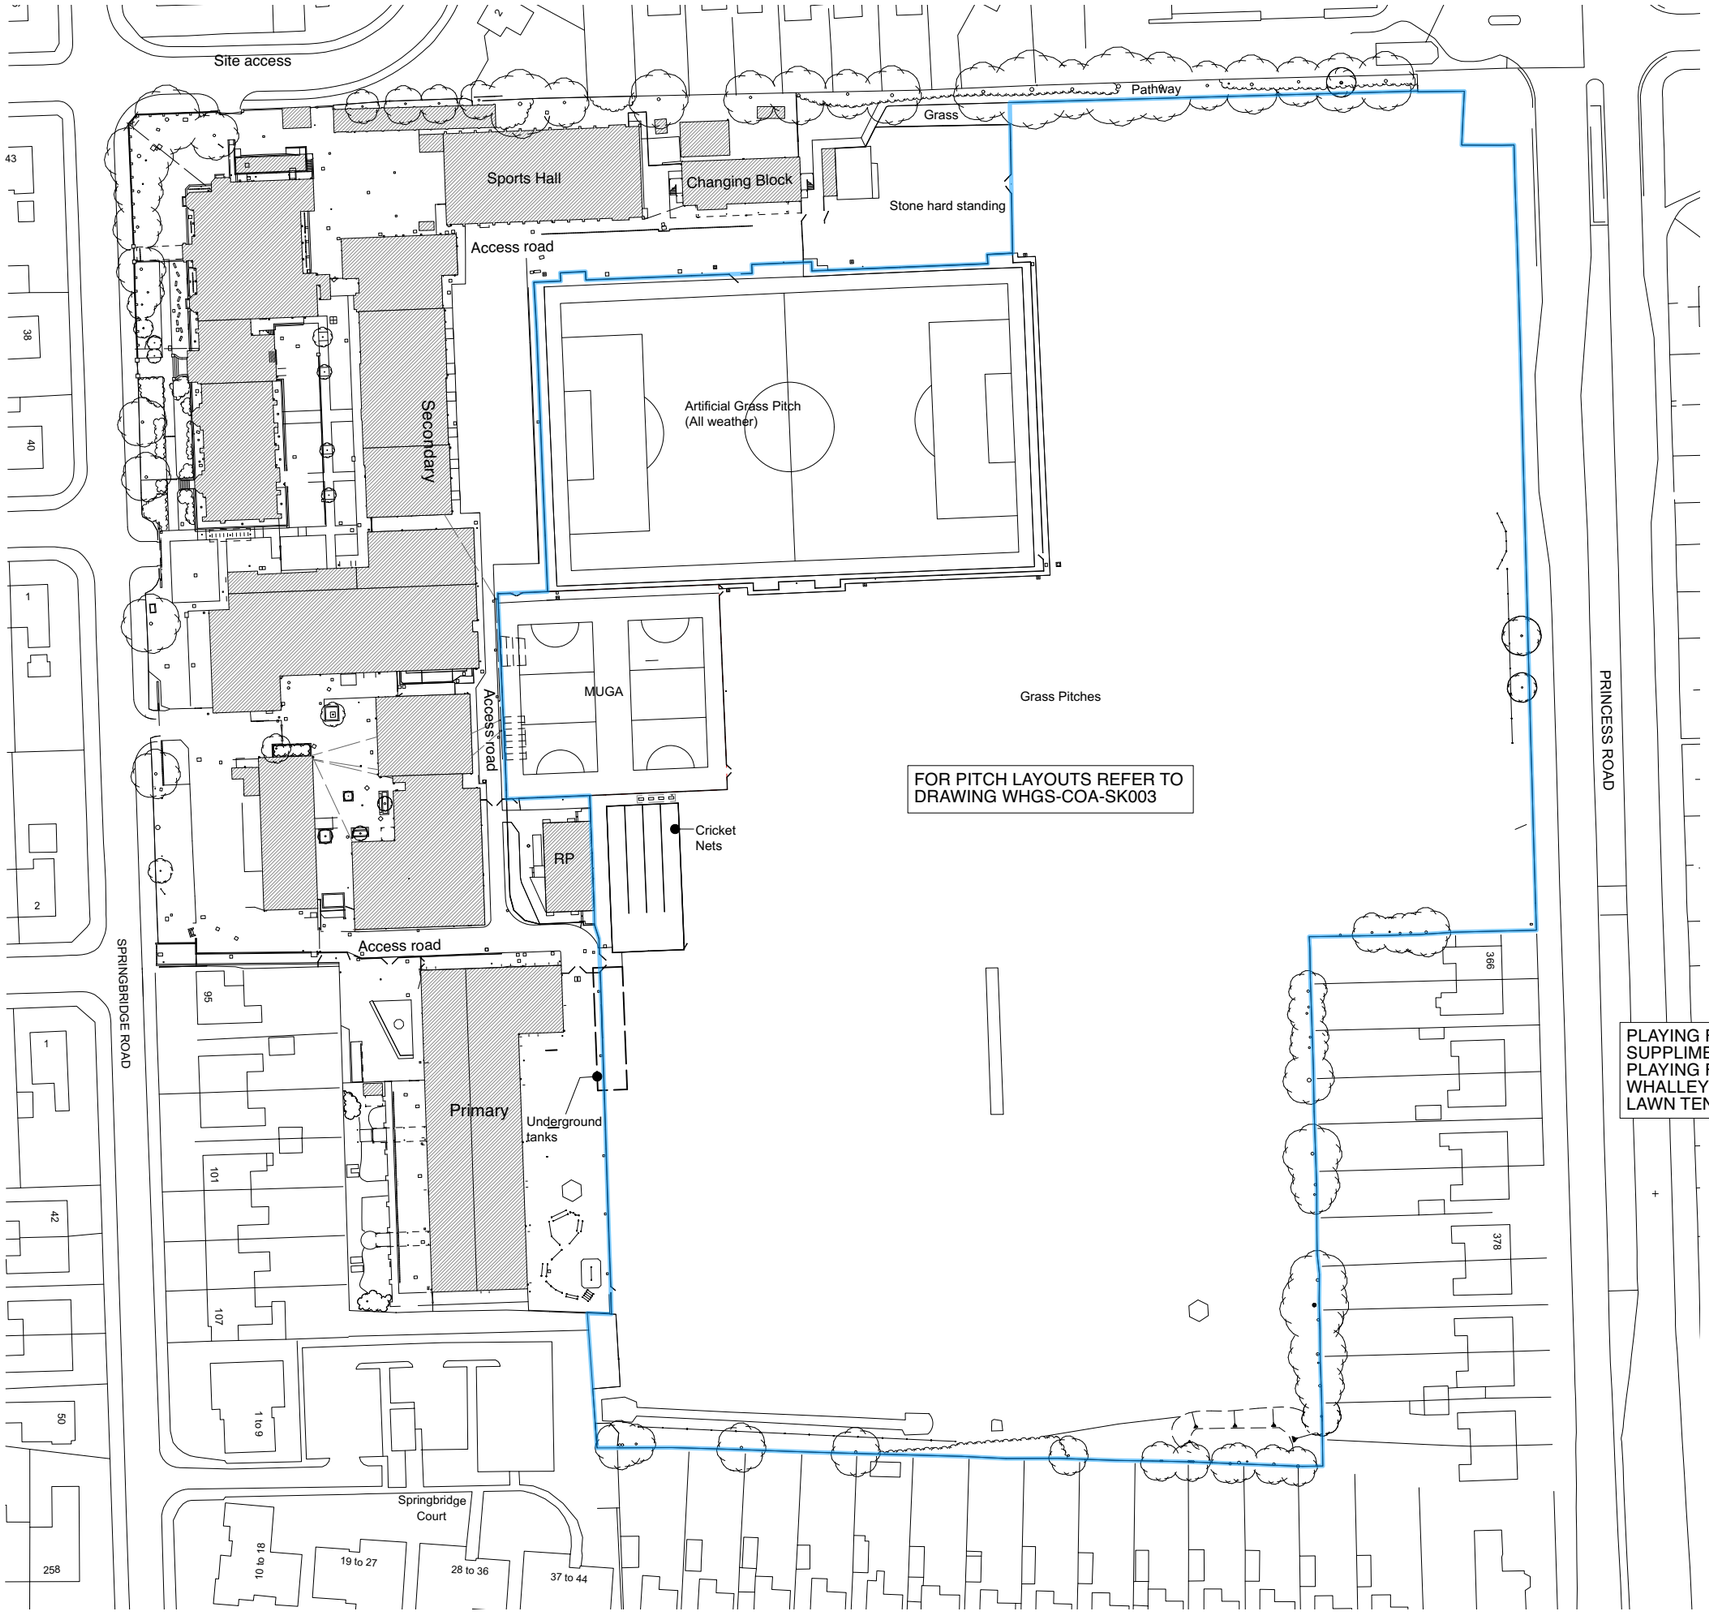



**PLAYING FIELD AREAS**

| | |
|---|---|
| EXISTING | **46273 SQM BASELINE** |
| HARD OUTDOOR PE (MUGA): | 1886 sqm |
| SOFT OUTDOOR PE (VARIOUS): | 37822 sqm |
| SOFT OUTDOOR PE (ARTIFICAL GRASS PITCH): | 5993 sqm + R/O + T/O |

P06 12/07/2024 Notes updated. Planning issue.

revisions

CoARC
COLLABORATIVE ARCHITECTURE

coarc.co.uk 0121 769 2414 studio@coarc.co.uk

project title
SPECIALLY RESOURCED PROVISION (SRP) BUILDING

client
UNITED LEARNING

project address
WILLIAM HULME'S GRAMMAR SCHOOL

drawing title
EXISTING SITE PLAYING FIELD PROVISION

N

**PLANNING**

0 10 20 30 40 50 M

scale
1:1250 @A3

date
28/10/2022

drawing no.
WHGS-COA-SK002

revision
P06

All dimensions to be checked & verified on site. Dimensions structural unless noted otherwise. Drawings to be read in conjunction with specification. Any bracketed dimensions are for checking and not for setting out purposes. Any discrepancies with other project information, existing building or site features are to be reported to the Architect before commencement. Do not scale from printed drawings without checking with the architect. © CoARC Ltd. The contents of this drawing may not be reproduced in whole or in part without express permission of CoARC Ltd