




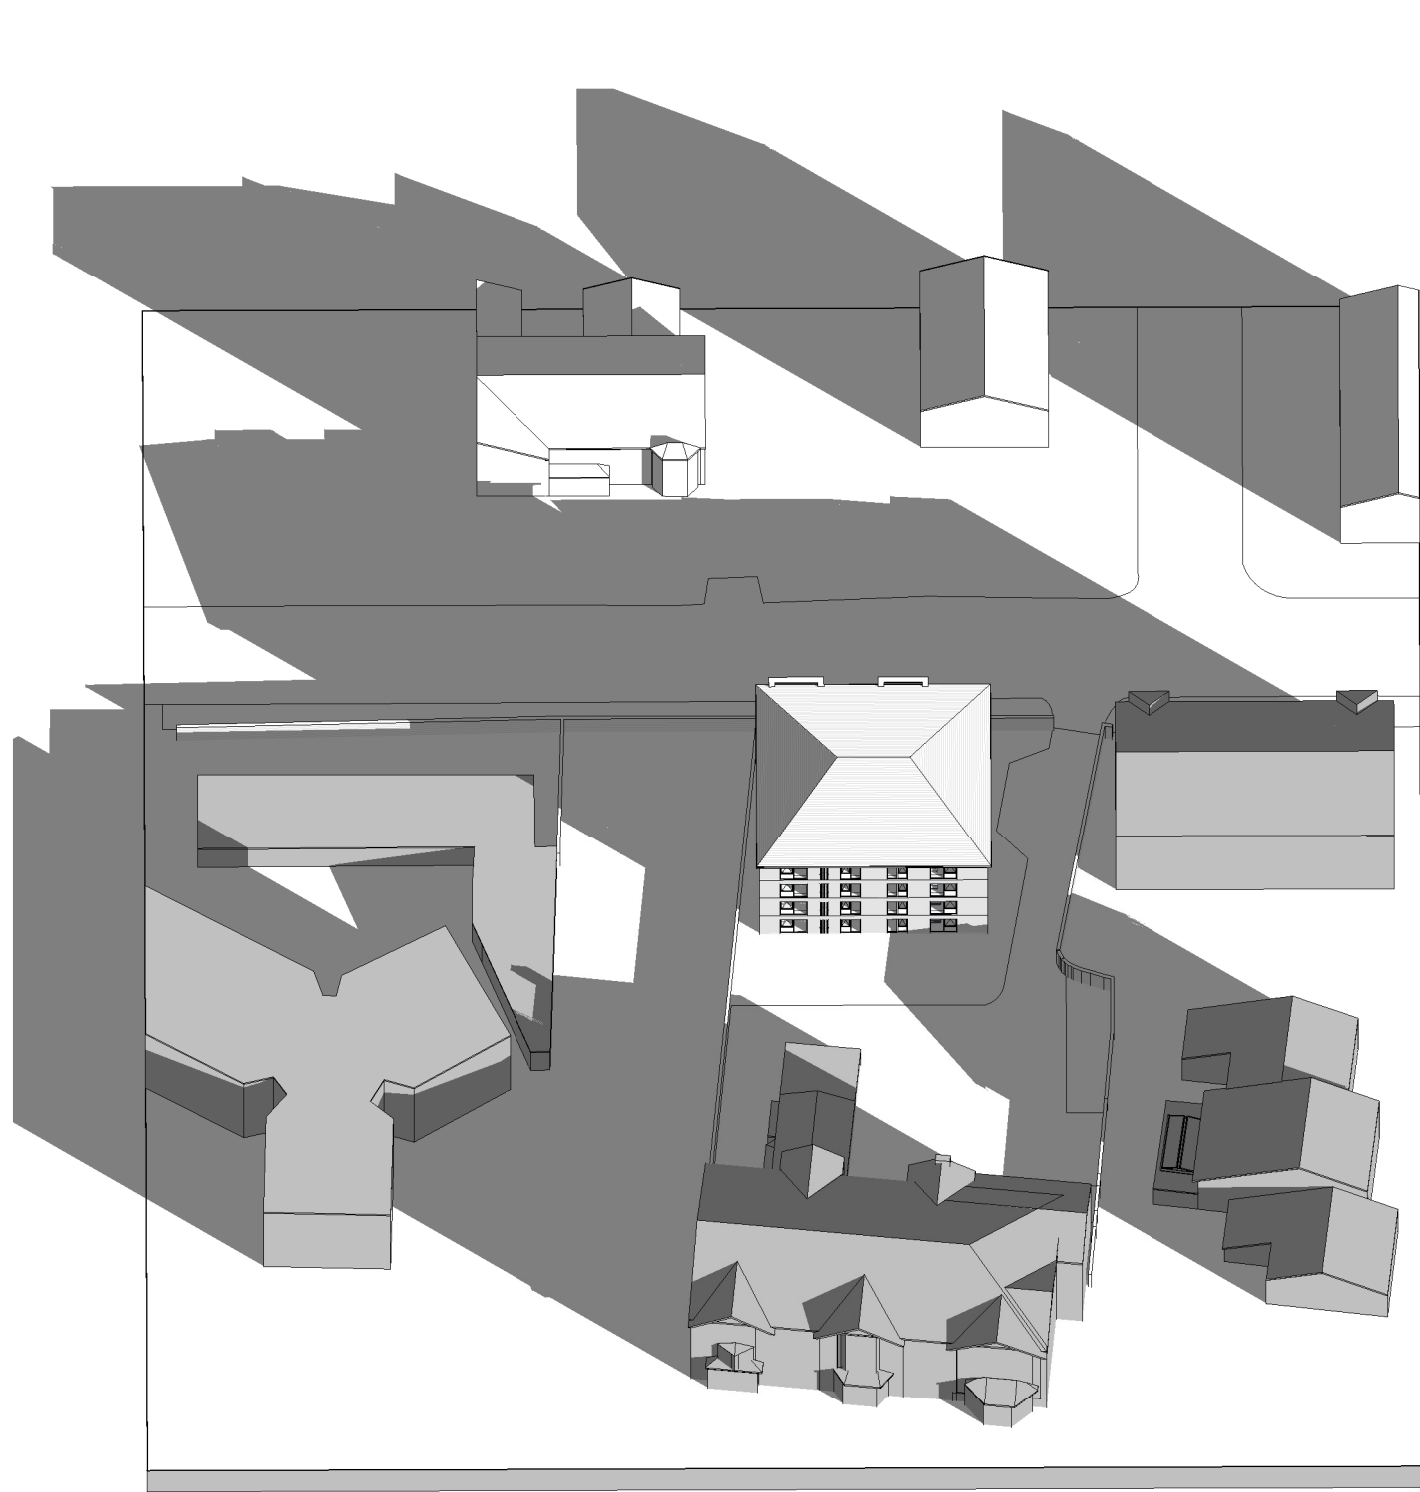


1 Proposed - Solar Study - Winter - 10.00am

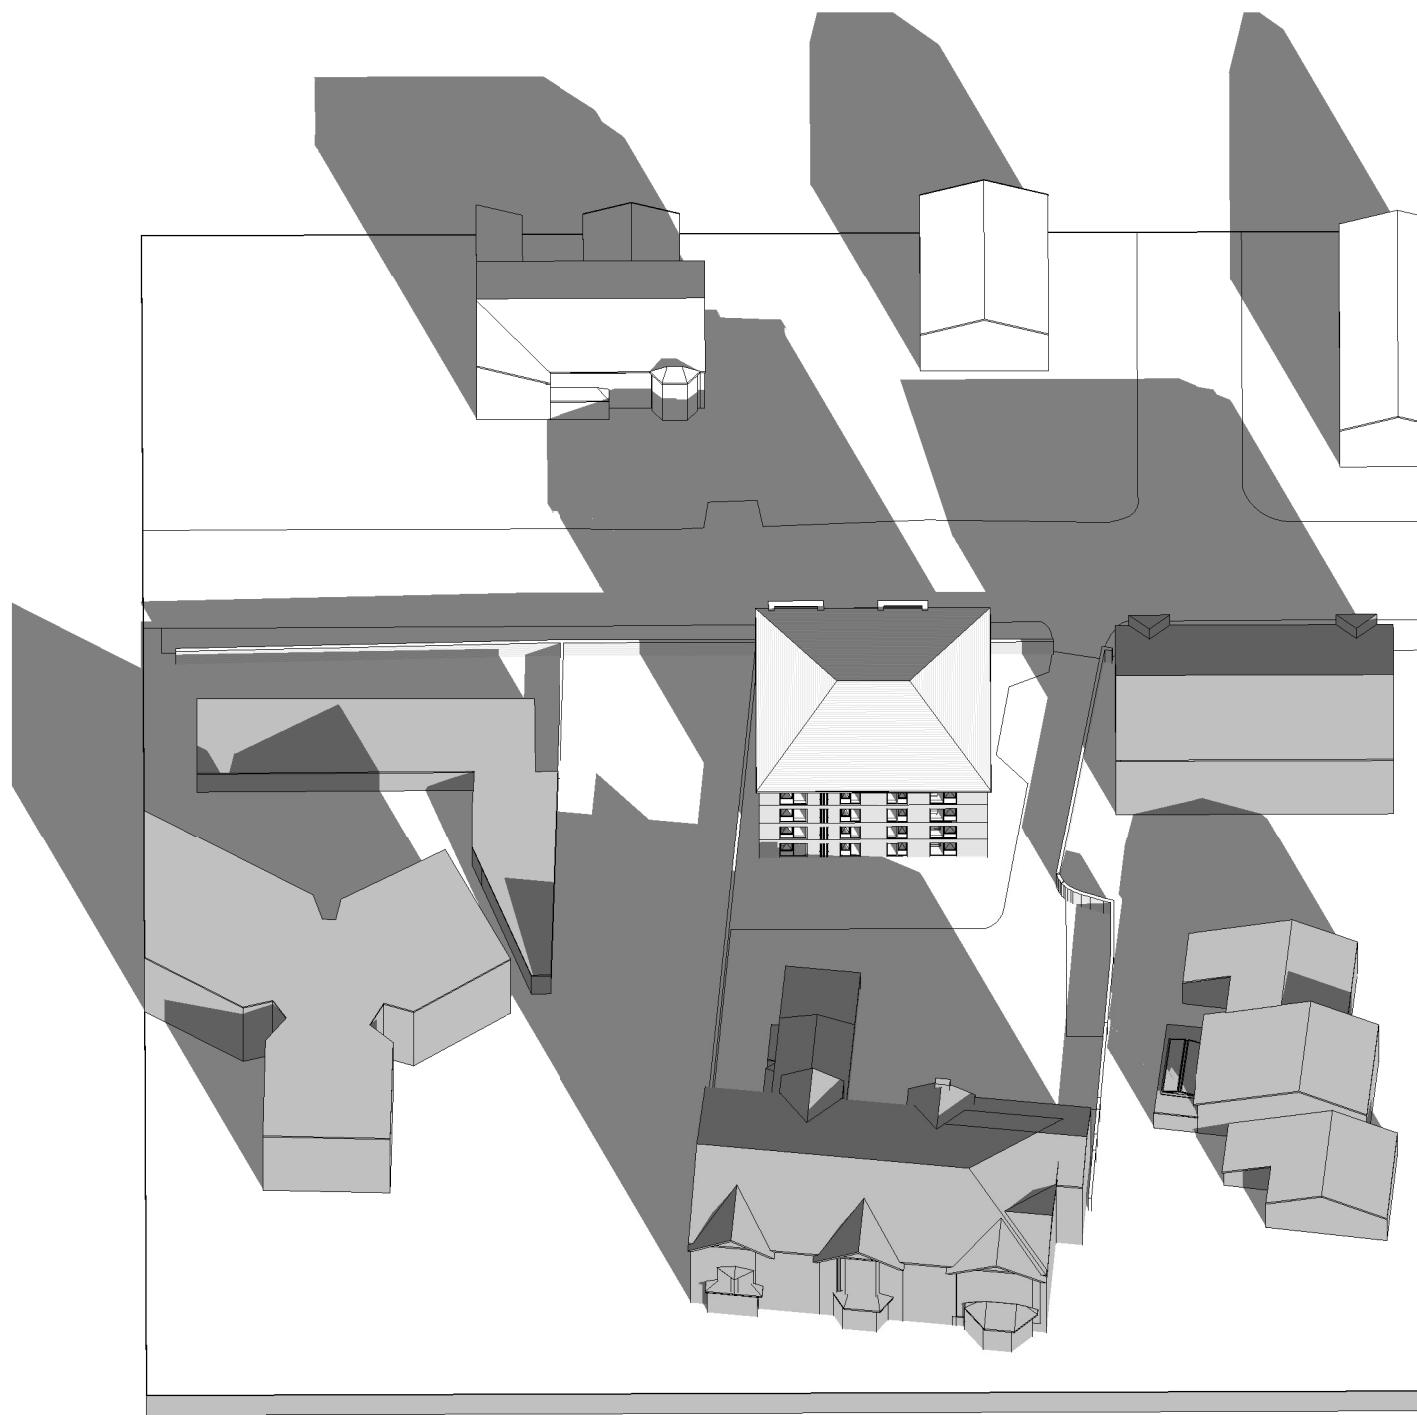


2 Proposed - Solar Study - Winter - 12.00pm

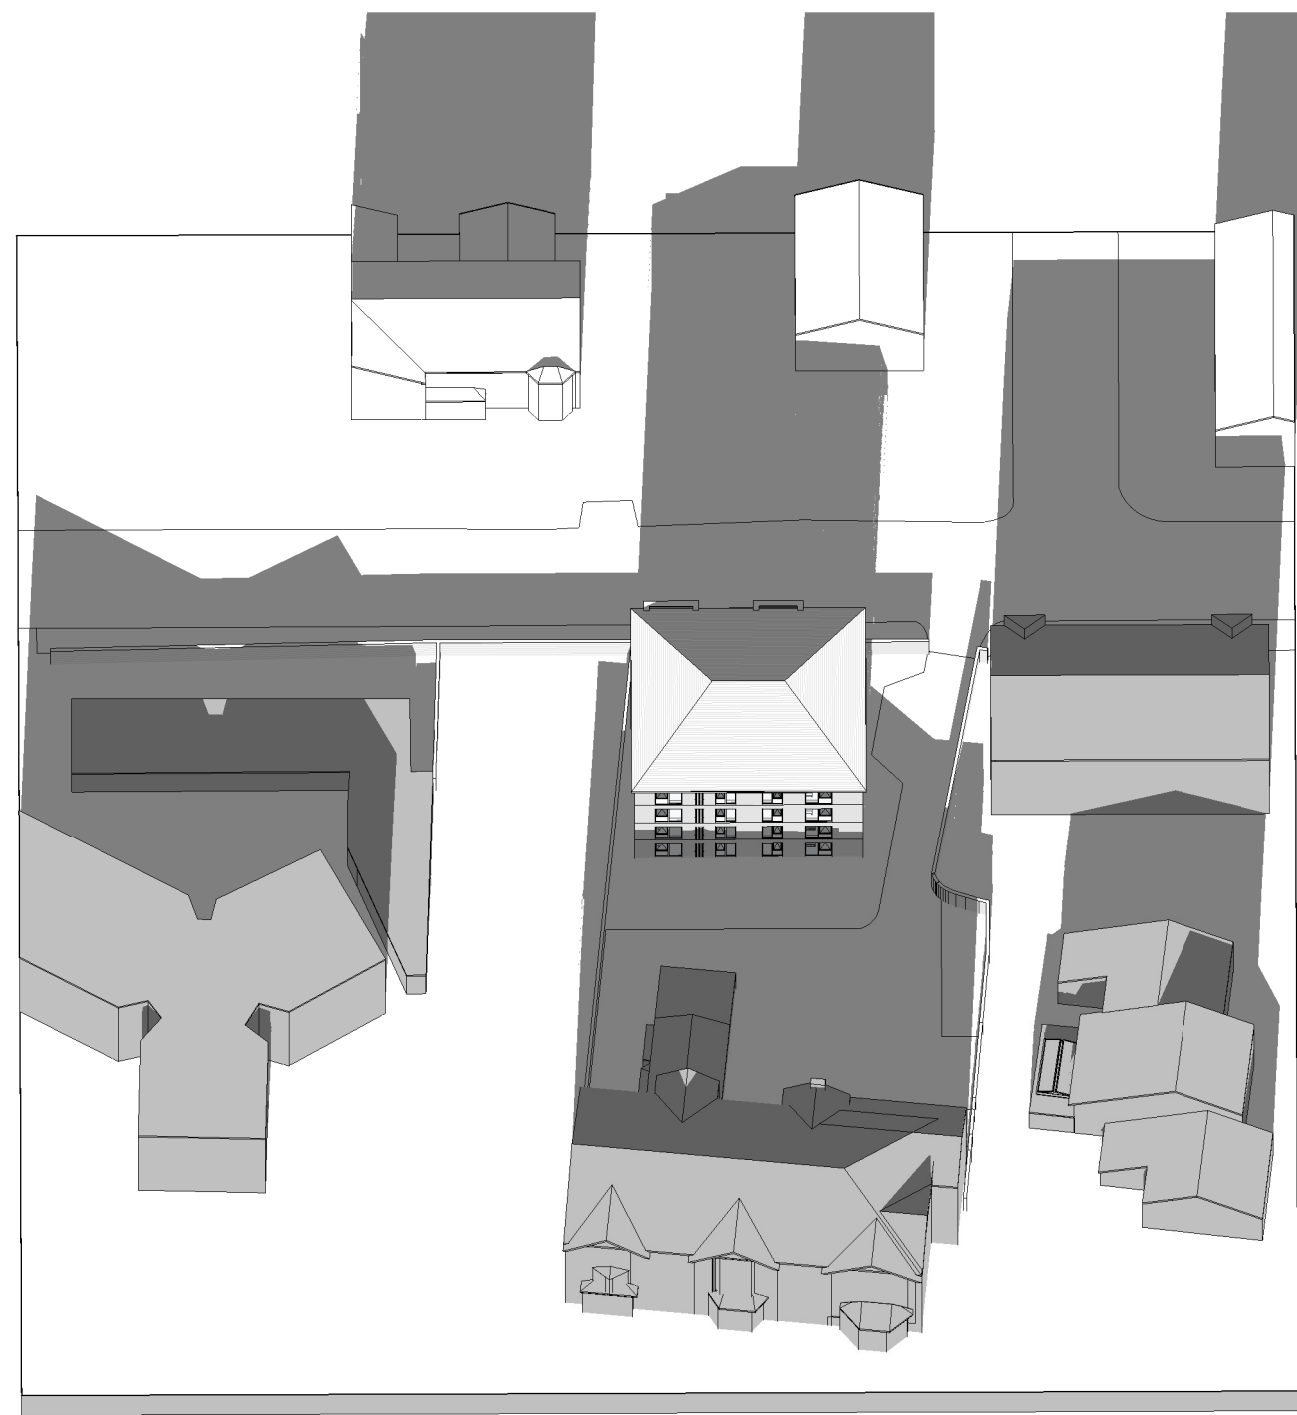


3 Proposed - Solar Study - Winter - 14.00pm

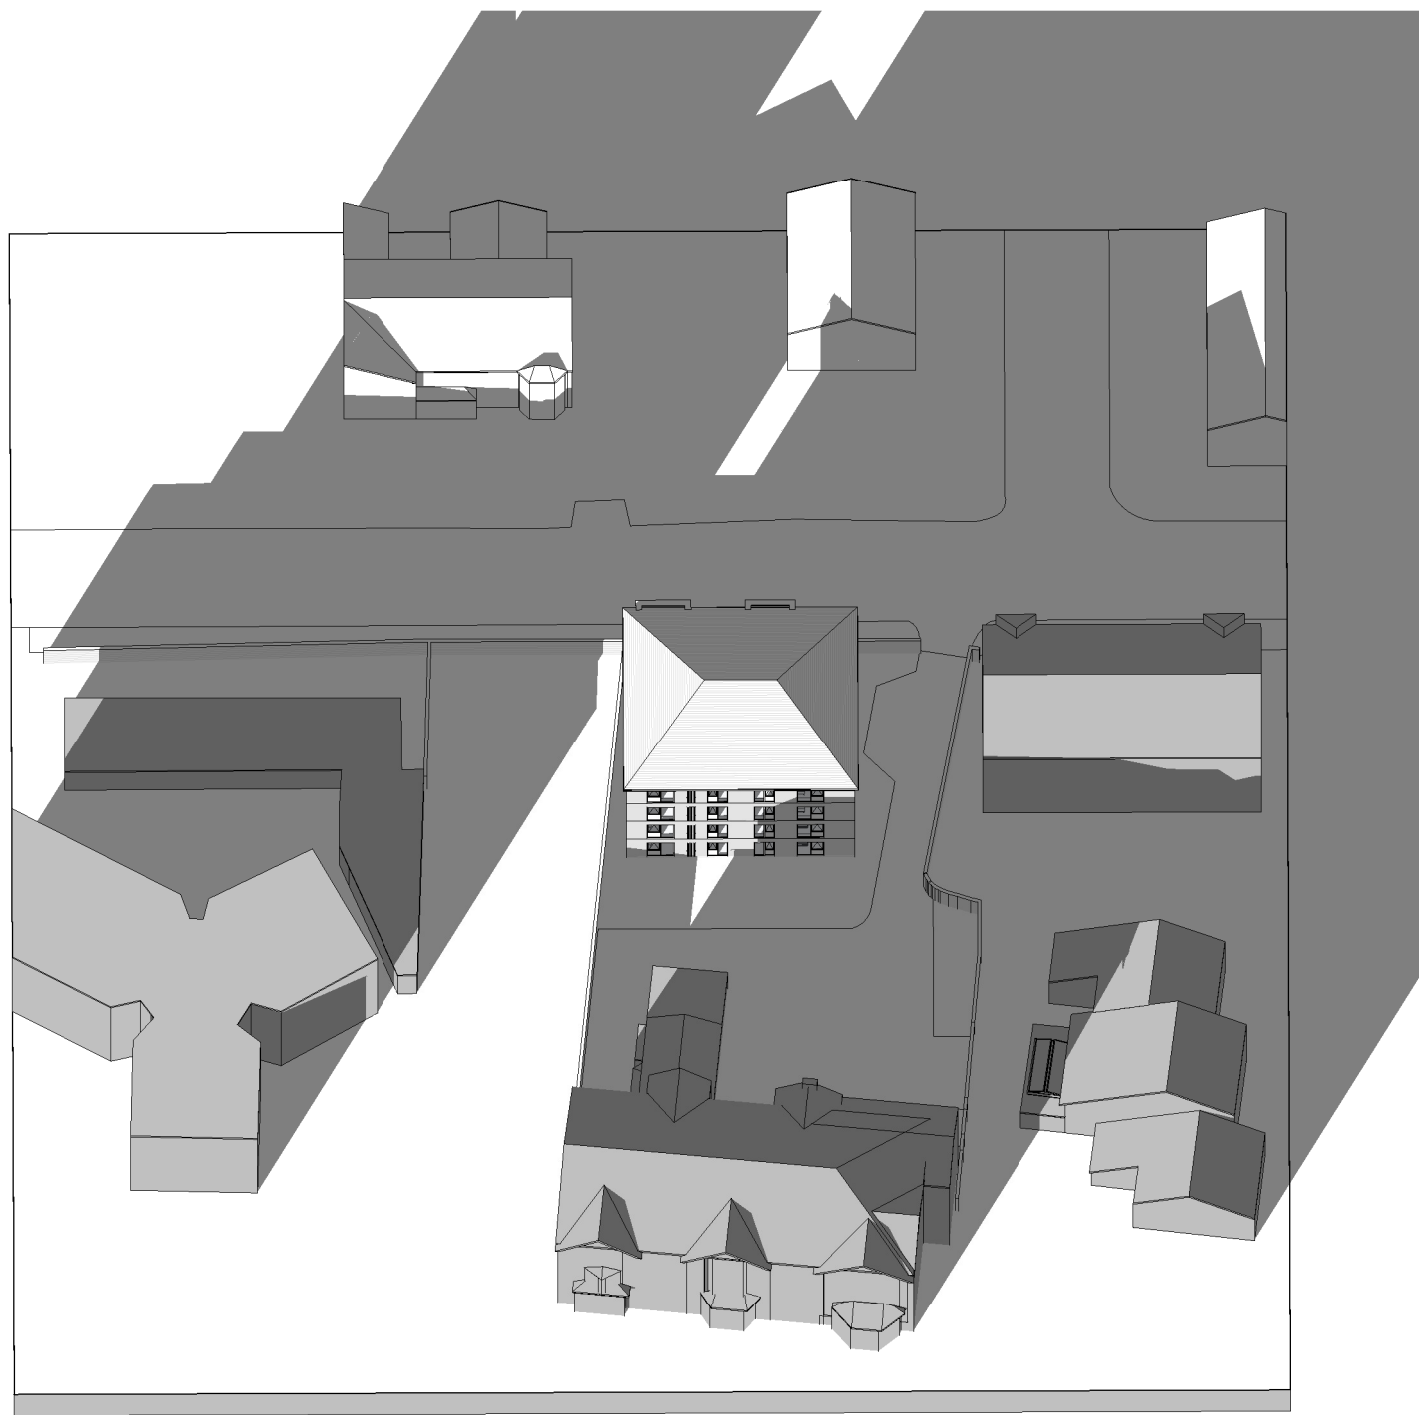


4 Proposed - Solar Study - Winter - 16.00pm

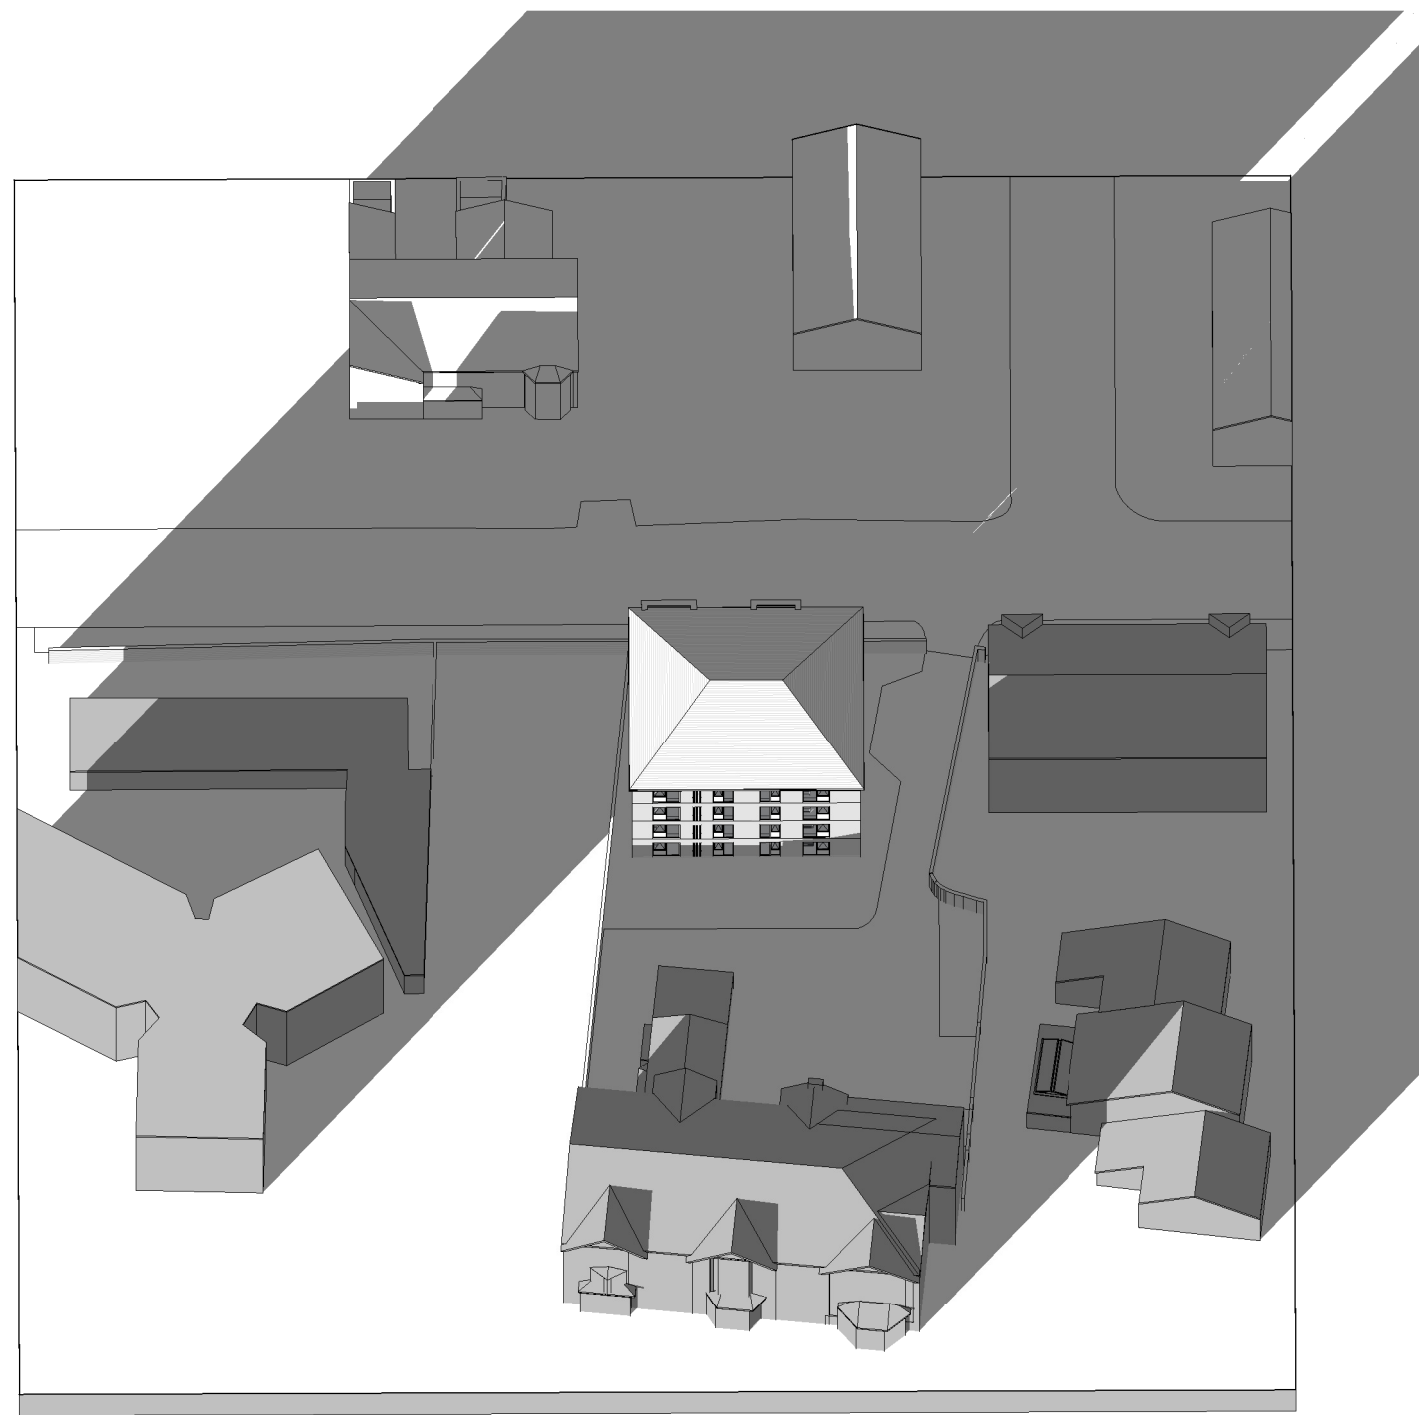

5 Proposed - Solar Study - Winter - 18.00pm

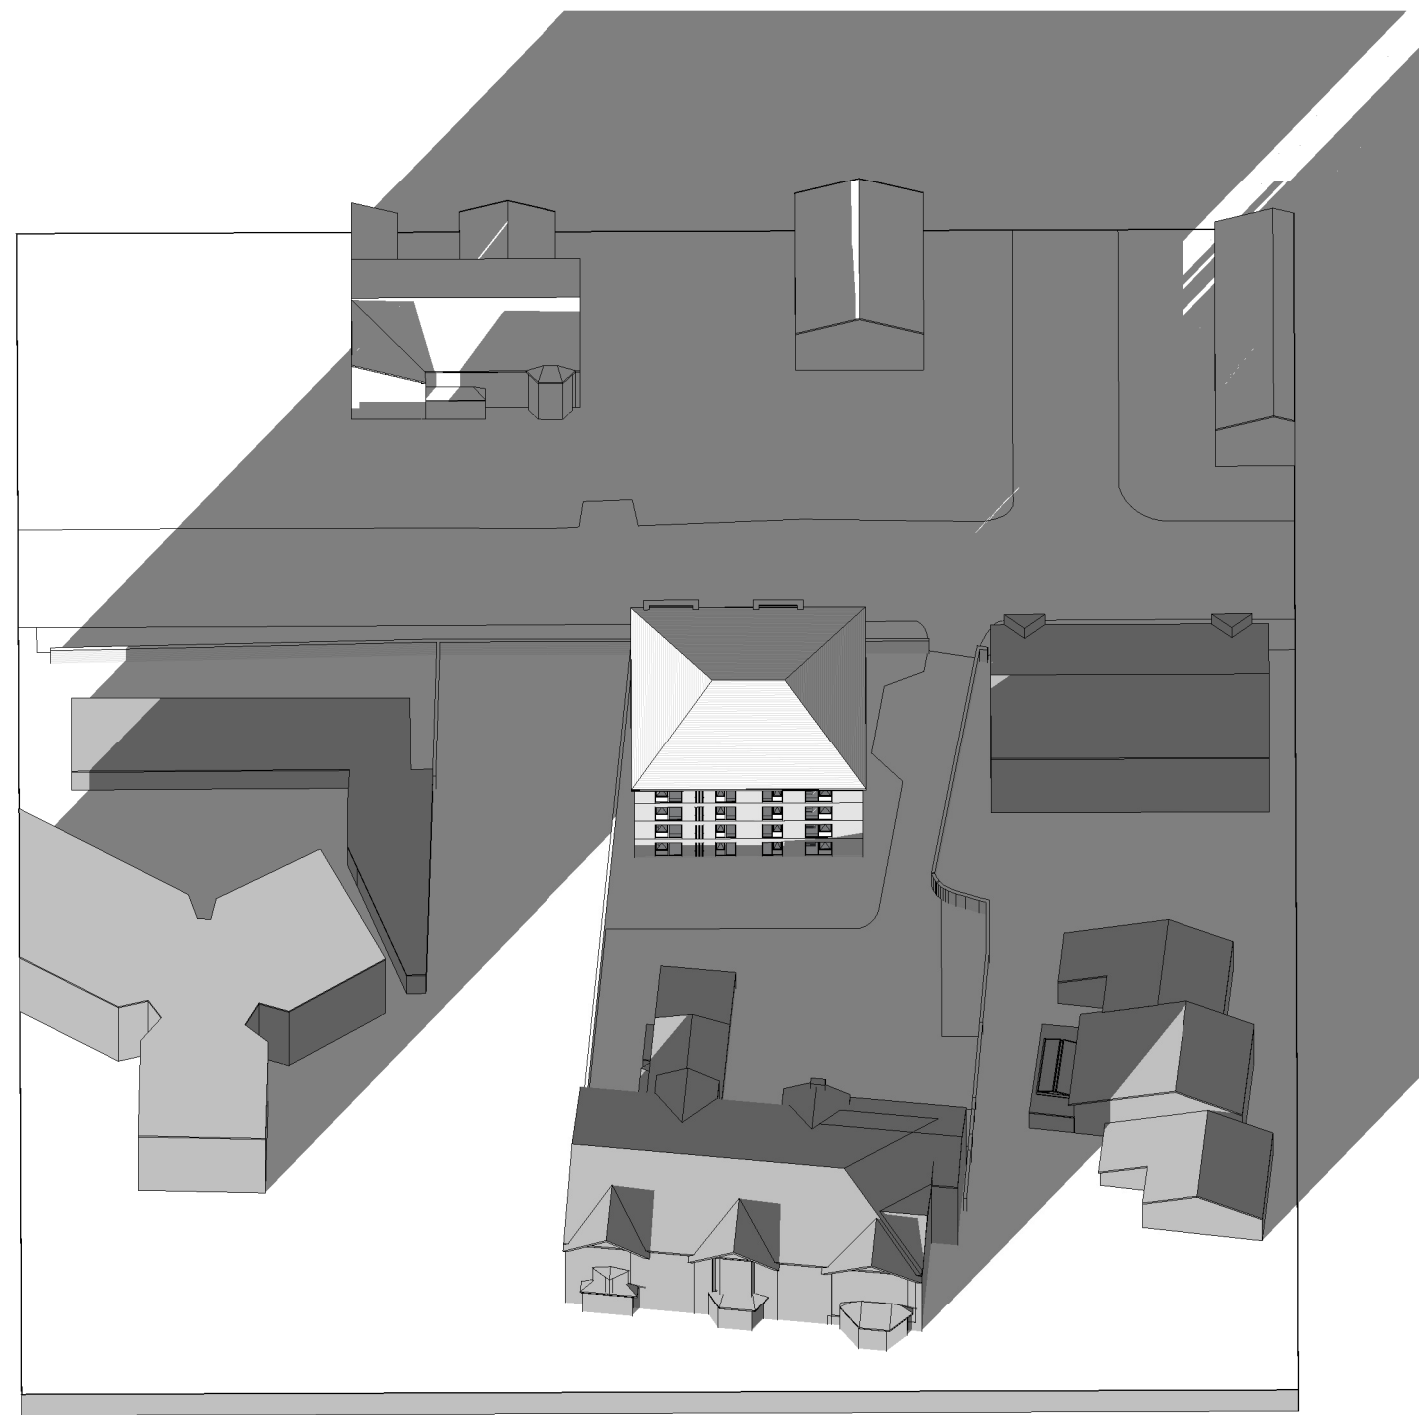

6 Proposed - Solar Study - Winter - 20.00pm

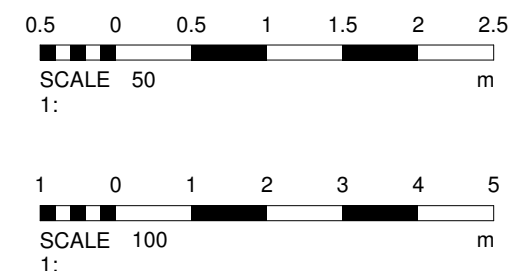

No.	Description	Date
PROJECT		
Land on Catherine Road		
TITLE		
Solar Study - Winter		
CLIENT		
Eckstein		
STATUS		
DESIGN		
DRAWN BY	DATE	SCALE (@ A1)
CB	07/05/2024	
PROJECT NUMBER	DRAWING NUMBER	REV
GSS23159.2	503	
GOLD SKETCH		
S T U D I O S		
www.goldsketch.co.uk info@goldsketch.co.uk 0161 792 9595		
NOTES		
COPYRIGHT - ALL RIGHTS RESERVED. NO PART OF THIS DRAWING IS TO BE REPRODUCED WITHOUT WRITTEN CONSENT. DRAWING TO BE USED FOR THE STATUS INDICATED ONLY. ANY DISCREPANCIES TO BE REPORTED TO THE ARCHITECT IMMEDIATELY. ALL DIMENSIONS ARE TO FACE UNLESS OTHERWISE SPECIFIED. ALL DIMENSIONS ARE IN MILLIMETRES UNLESS OTHERWISE SPECIFIED.		