
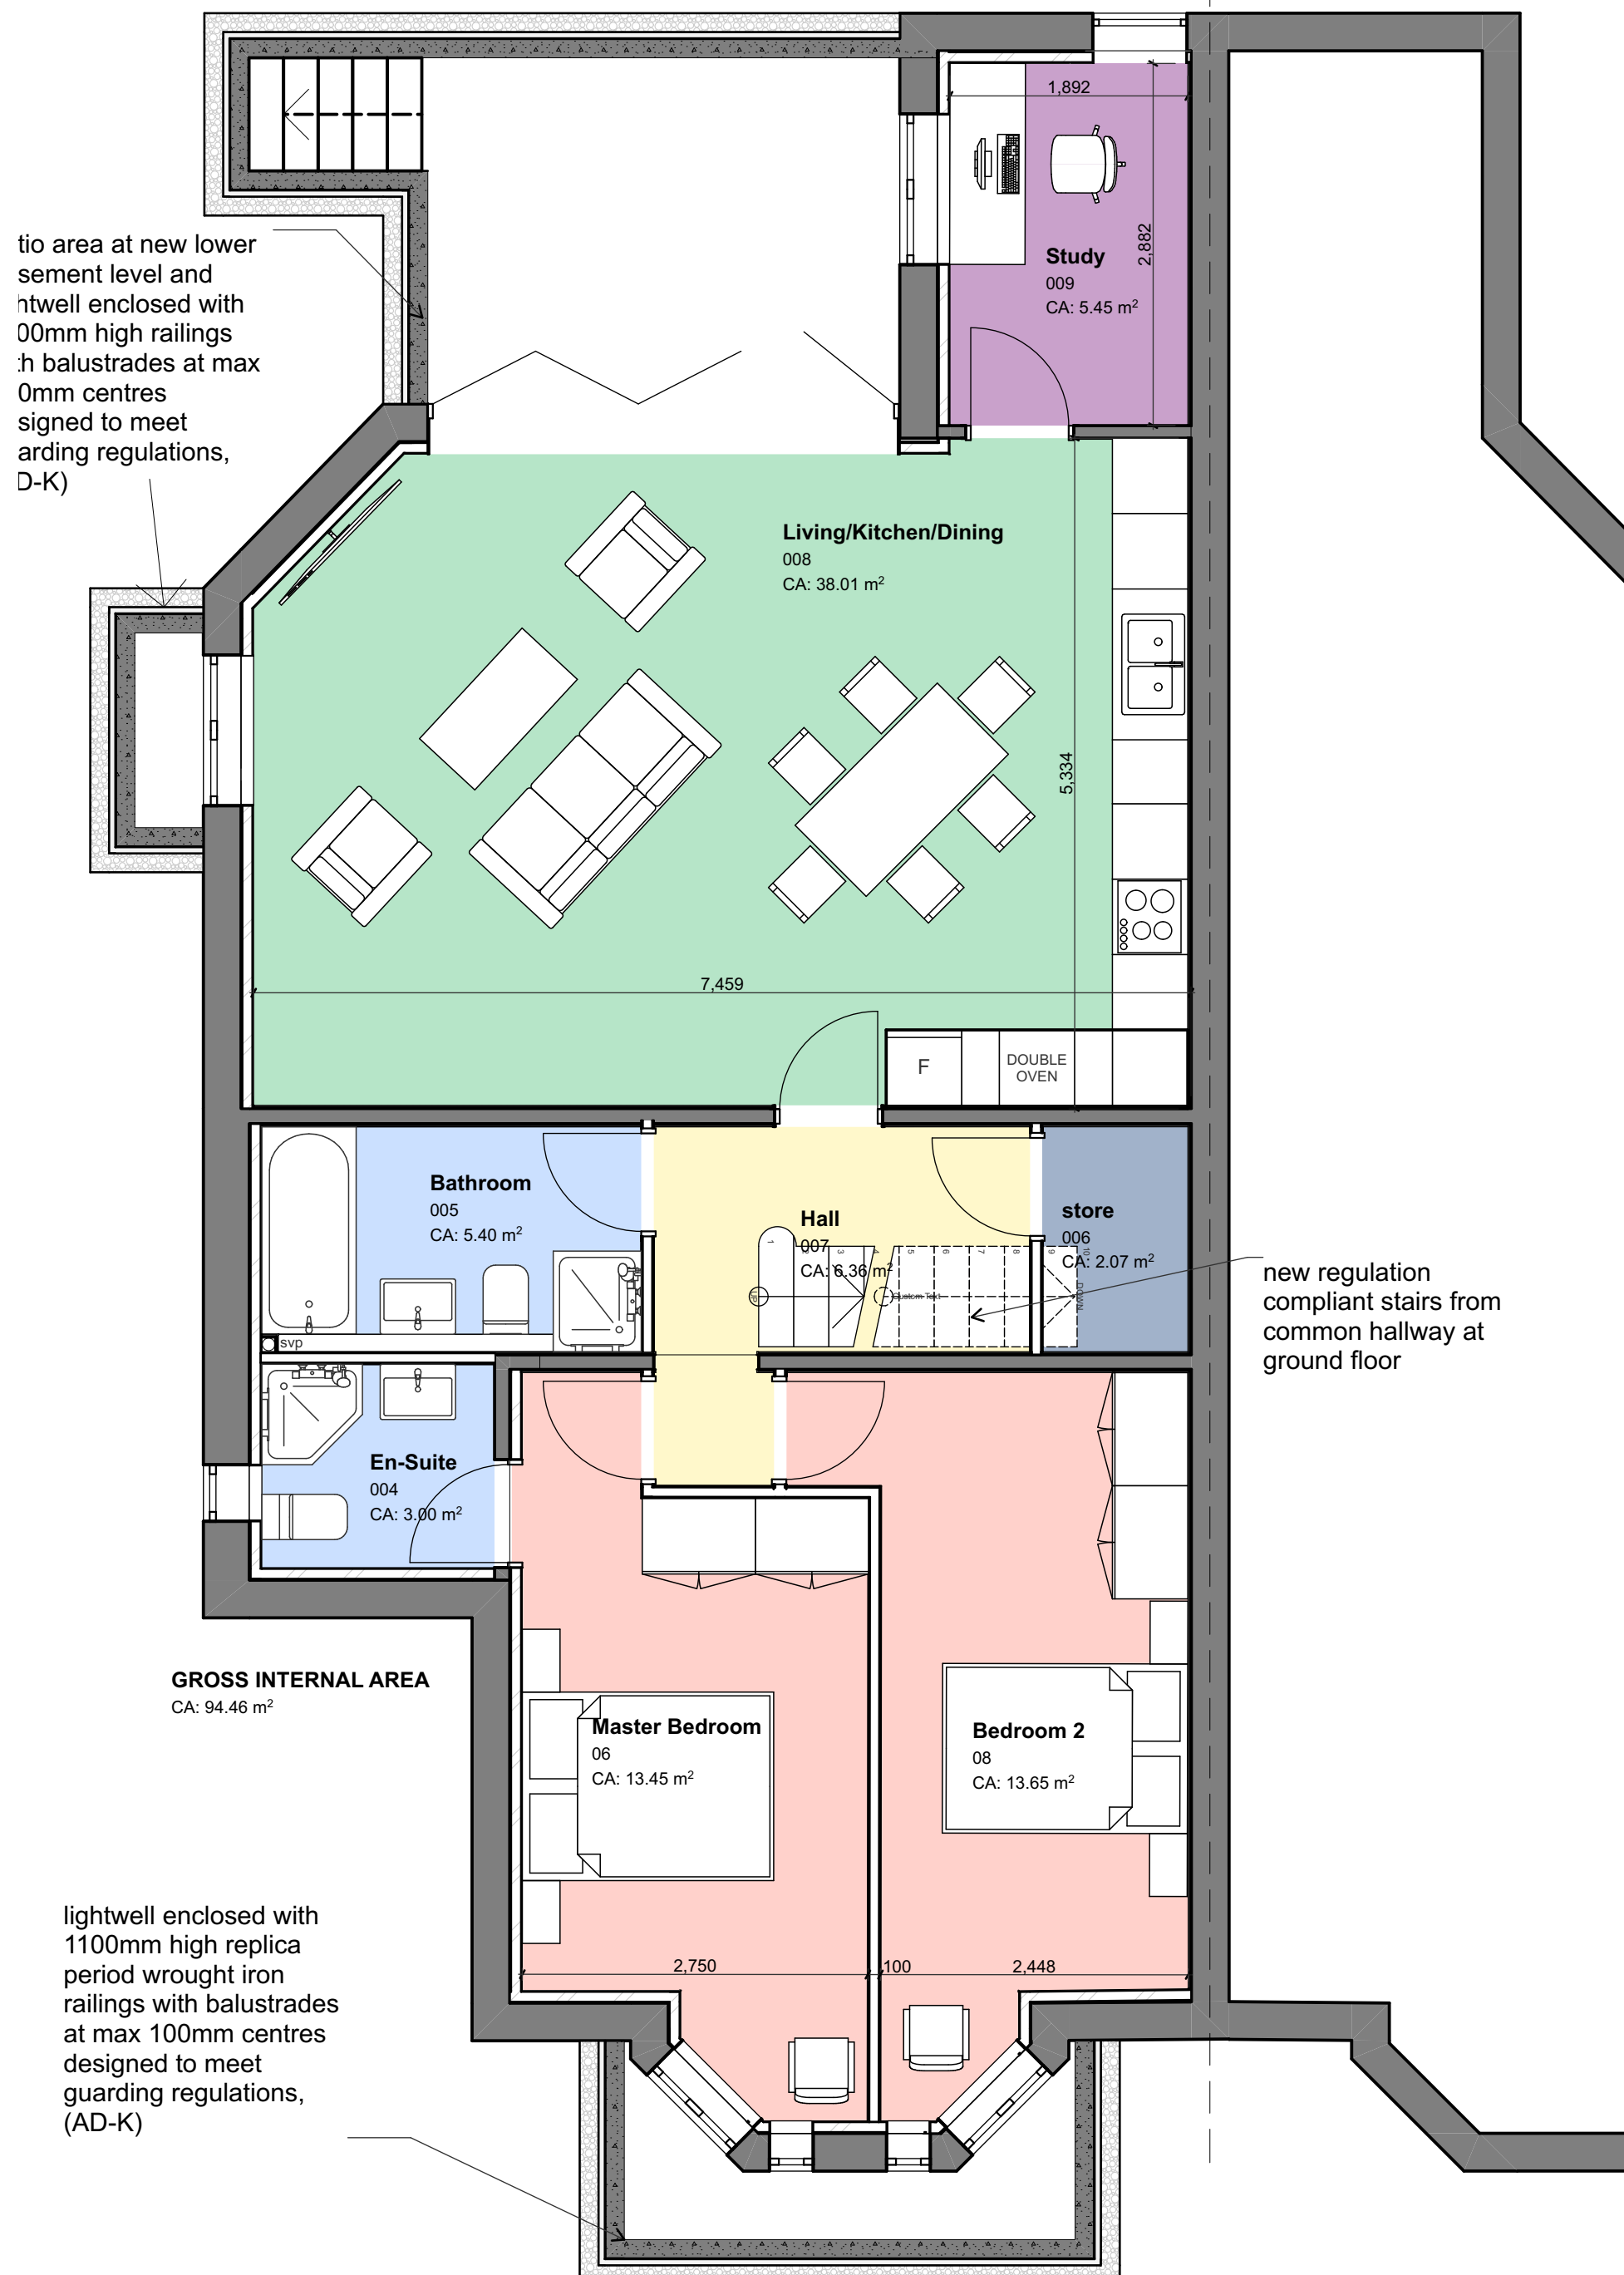


STUDIO ARK (Architect)
15 MAYWOOD
113 GRAVEL LANE
WILMSLOW
CHESHIRE
SK9 6LZ
07846029109
studio.ark@yahoo.com

© STUDIO ARK (Architect)

Project
2 BEDROOM BASEMENT FLAT
Basement Plan (Existing and Proposed)

Client
Emm & Eff Properties
19, Old Lansdowne Road, West
Didsbury, Manchester

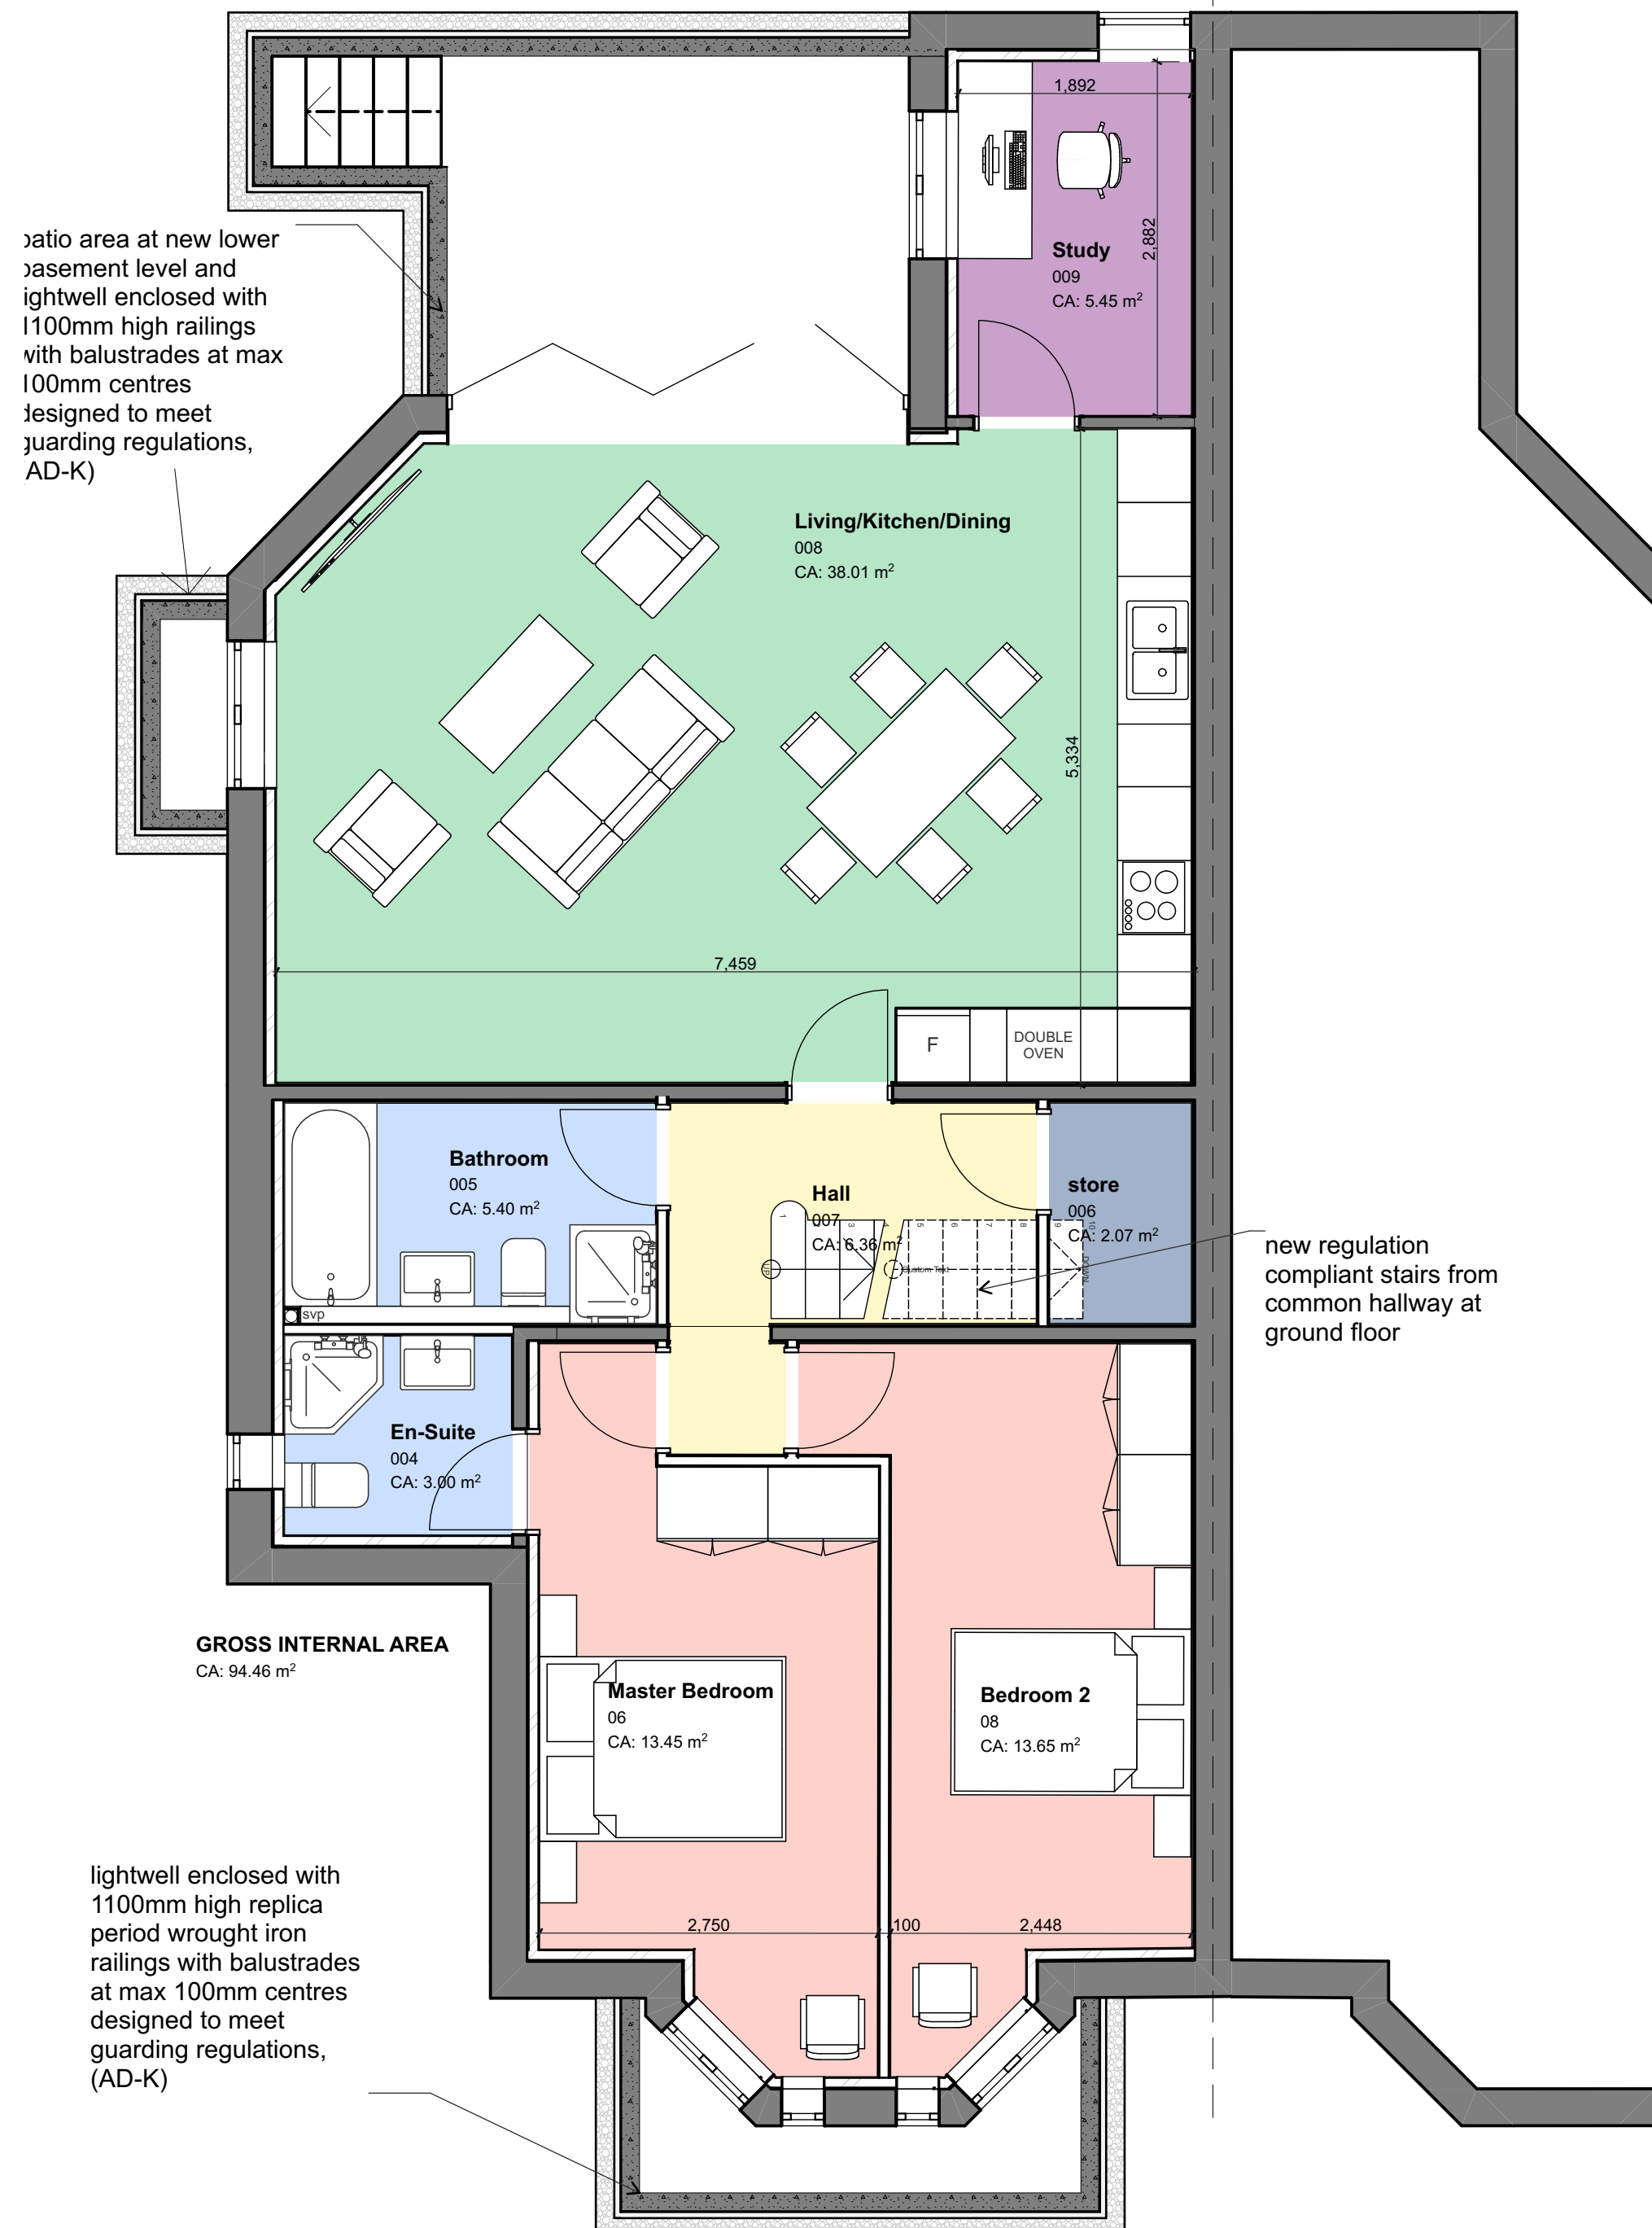

Drawing Number
23-CF-19OLRD-SD-002 - D

Scale @ A2
1:50

Date
16/04/2024

Revision
Drawing Status

General Notes

- Do not scale drawings, dimensions govern.
- All Dimensions are in millimeters unless noted otherwise.
- All Dimensions to be field verified before proceeding with work.
- All areas are indicative and approximate only.



Published on: Tuesday, 16 April 2024 at 13:54