




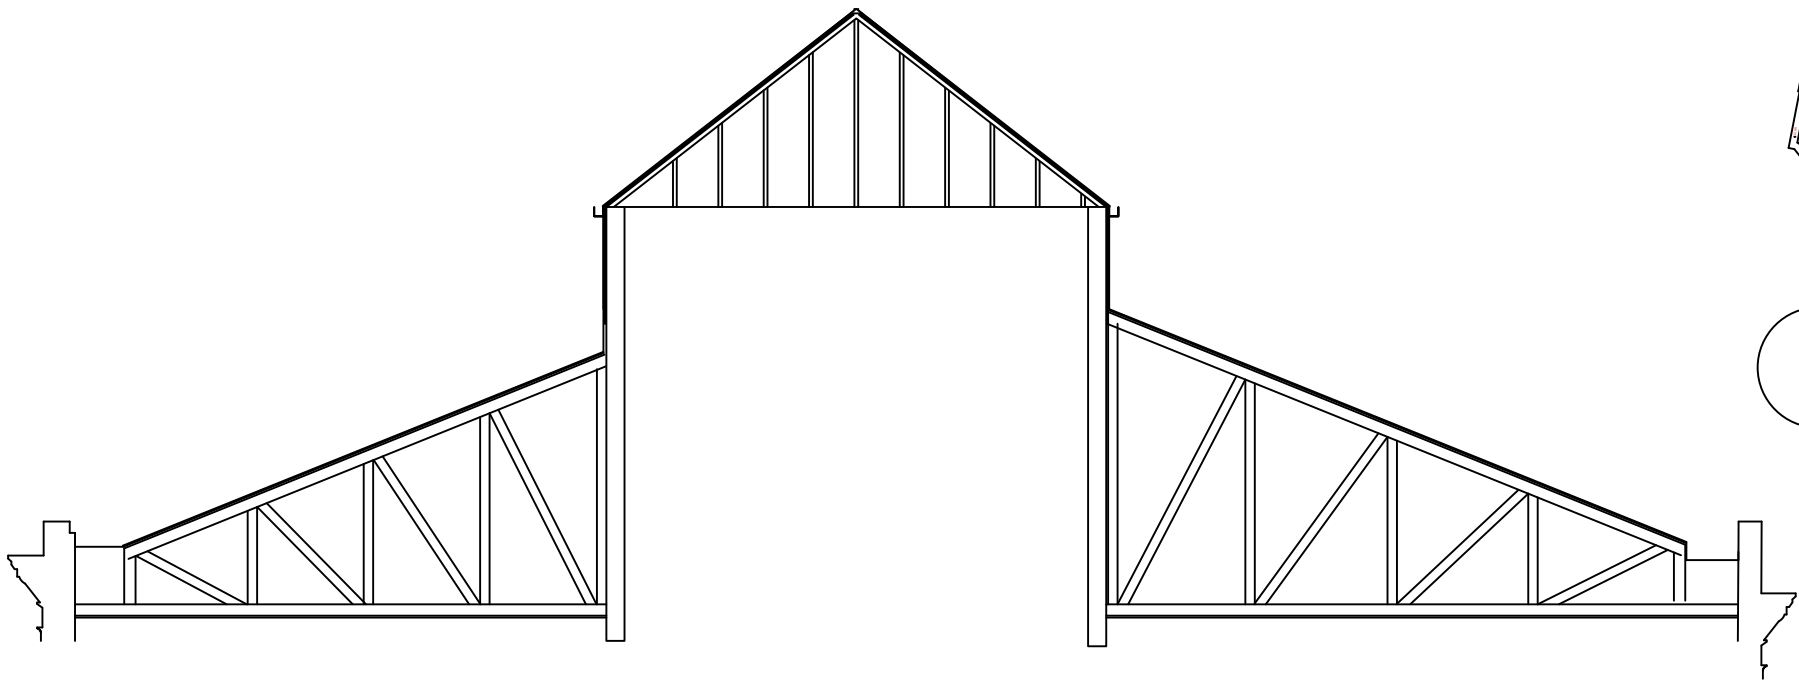

1 **Roof Section AA**
Scale: 1:100

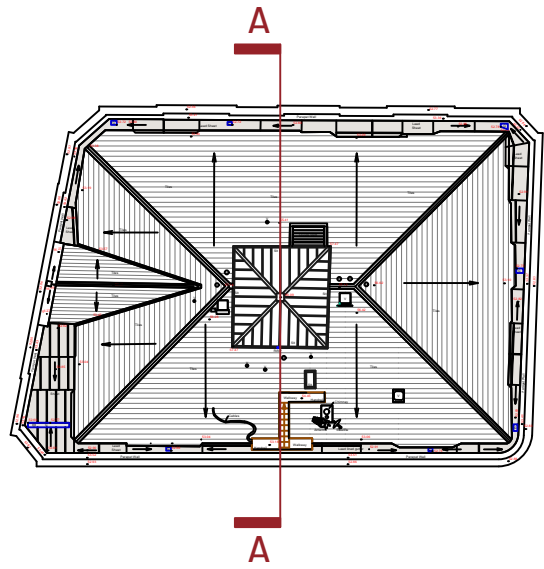

2 **Key Plan**
Scale: 1:500

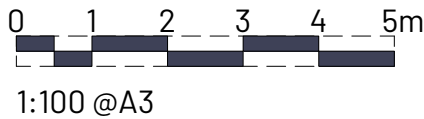

REV	NOTE	DRN	CHK
-----	------	-----	-----

King Street Chambers
Manchester
Roof Repairs

Roof Section

PROJECT REF.	2050
DRWG NO.	E(304)
REVISION	
SCALE	1:100 @ A3
DATE 1st	June 24
DRAWN	PL

SK sketch E existing P proposed T tender C construction FI final issue

+44 161 236 0051
ARCHITECT@ATELIERMB.CO.UK

ATELIER.MB