Planning Approval ref: 130446/FO/2021
CONDITION 11-S73 Amendment
VEHICLE ROUTE
GROUND FLOOR & SERVICE YARD

18.07.2024

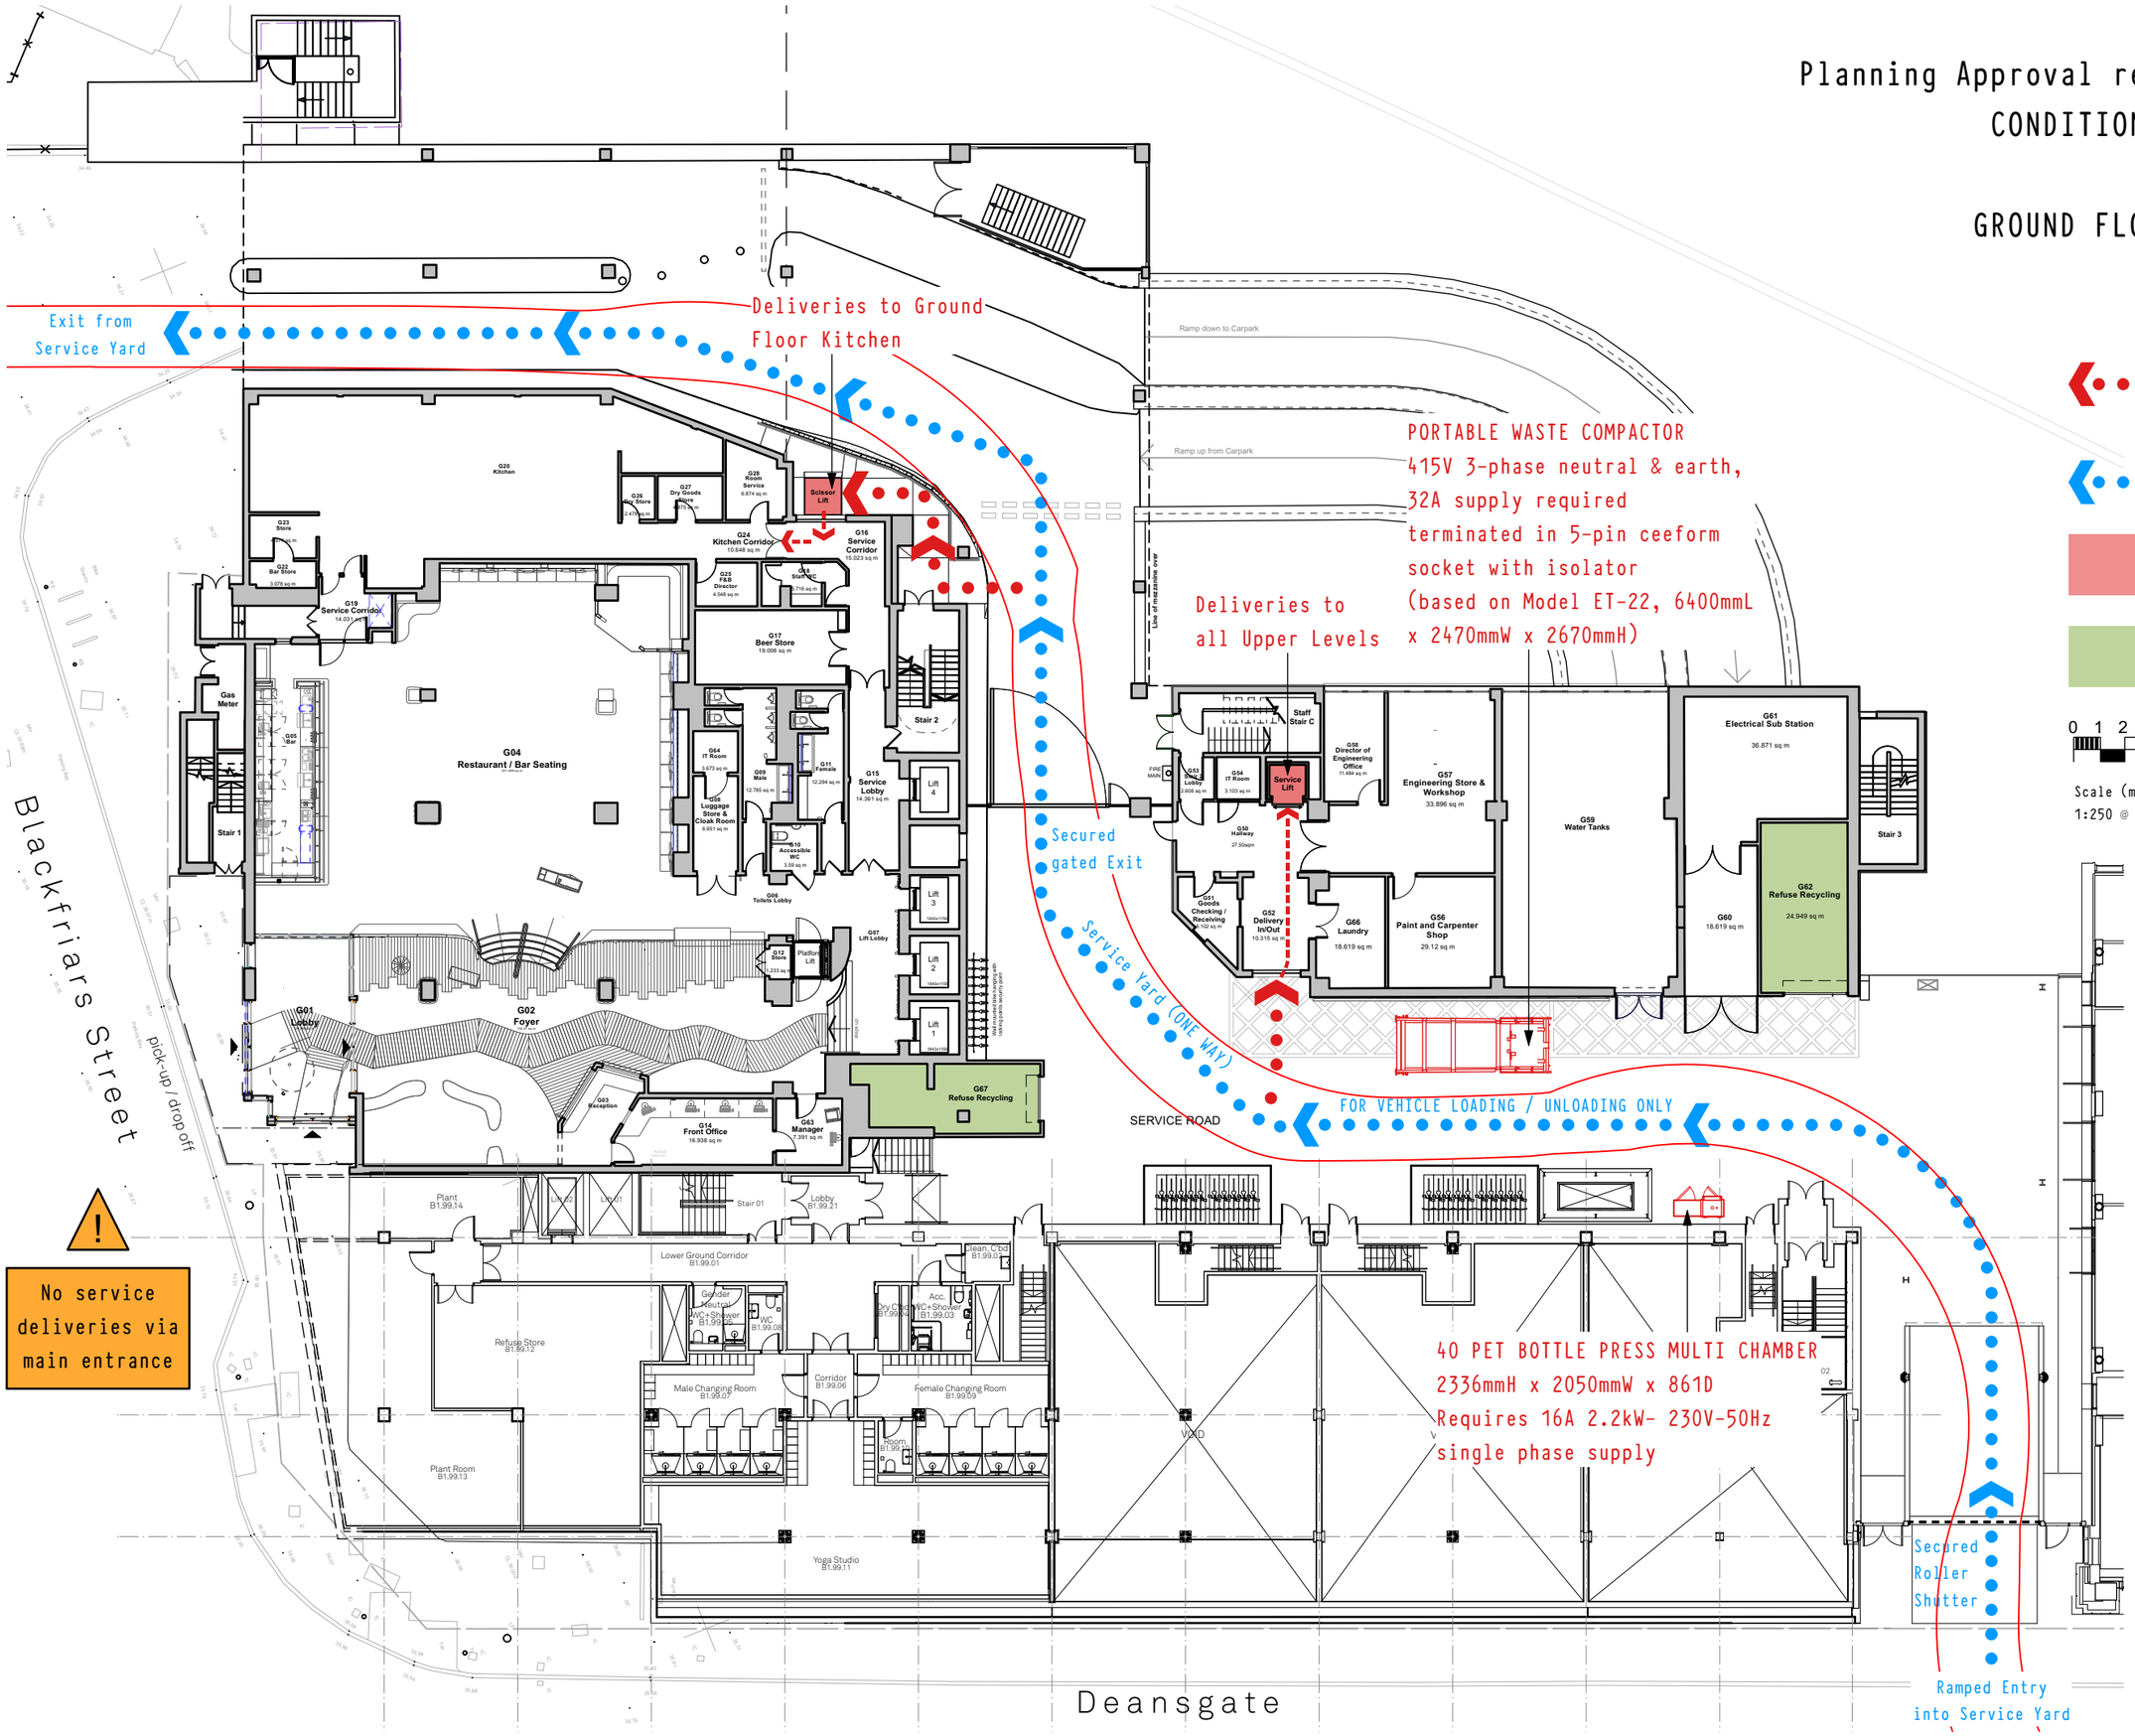

DROP OFFS TO GOODS LIFT & KITCHEN SCISSOR LIFT

VEHICLE ROUTE

GOODS LIFT & KITCHEN SCISSOR LIFT

REFUSE / RECYCLING

0 1 2 3 4 5 10

Scale (metres)
1:250 @ A3

North

No service deliveries via main entrance

synergy architects

Synergy Architects Ltd
8 Euston Place Leamington Spa
Warwickshire CV32 4LN
T: 01926 450391
F: 01926 889086
www.synergyarchitects.co.uk

treehouse
MANCHESTER

BLACKFRIARS STREET
MANCHESTER M3 2EQ