


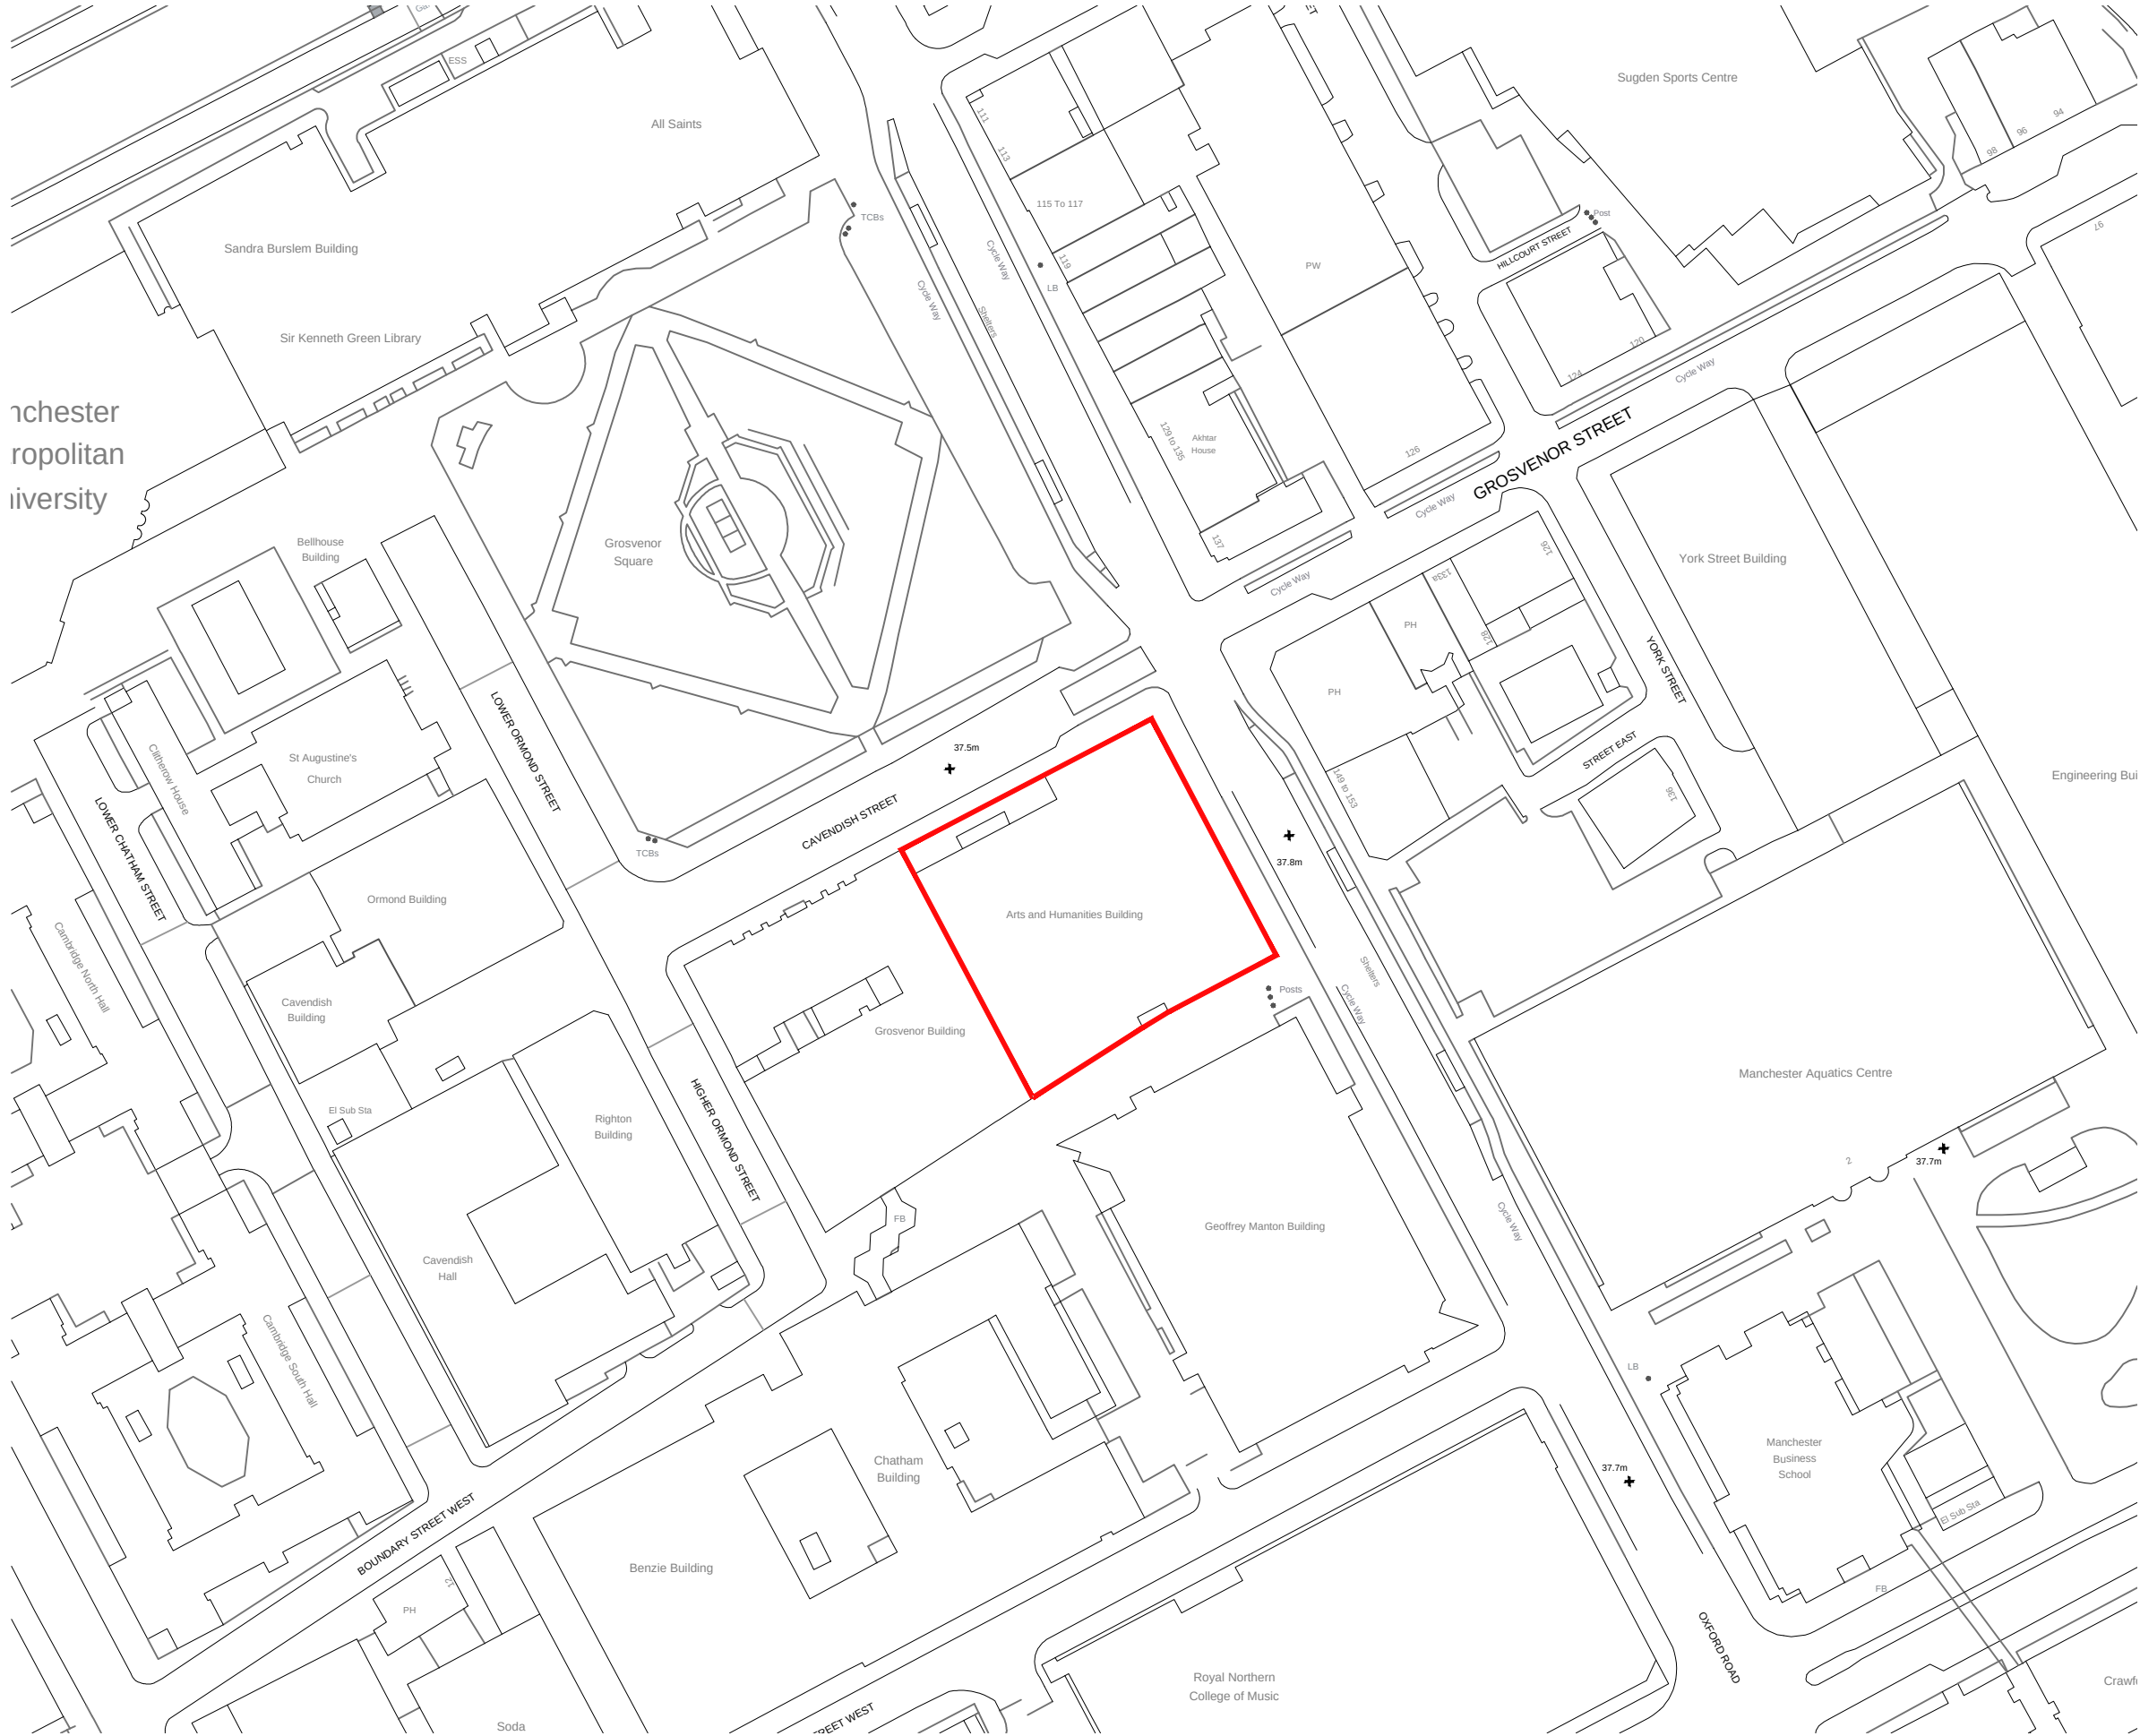

EXISTING LOCATION PLAN
1:1250

Notes:

- G1 PLEASE READ THESE NOTES.
- G2 The existing drawings are generated from the client's as-built / record drawing and surveys by others. ALL DIMENSIONS MUST BE CHECKED AND VERIFIED ON SITE. Anomalies should be reported to Castle Owen Construction & Property Consultants Ltd prior to works progressing.
- G3 Do not scale off this drawing.
- G4 This drawing is to be read in conjunction with all relevant architectural drawing and specifications, and all specialist consultants and / or sub-contractors drawings and designs
- G5 Building work shall be carried out with appropriate and proper materials, complying with appropriate British Standards, other national and international technical specifications, Technical Approvals, CE marking or independent certifications schemes and relevant numbers should be quoted in the main specification. Alternatively, the materials should be marked, stamped, independently certified or otherwise justified by test or calculation to show their suitability.

Key

Existing Site Boundary

P01	08-Jul-24	Initial issue	MO
Rev	Date	Description	Init.

PRELIMINARY



Unit 1,
Hussar Court,
Hillsborough Barracks,
Sheffield
S6 2GZ

0114 2331126
contact@castleowen.com
www.castleowen.com

MANCHESTER METROPOLITAN
UNIVERSITY

ARTS & HUMANITIES BUILDING PV
INSTALLATION

EXISTING LOCATION PLAN

Project	Originator	Volume	Level	Type	Role	Number
23015 - CO - V2 - XX - DR - EA - 00001						
Status	S0	INITIAL STATUS				
Revision	P01	PRELIMINARY				
Scale	1:1250	Drawn	MO	Date	08-Jul-24	
Sheet	A3	Checked	MS	CO Job No.	23015	

This drawing is the © of Castle Owen Construction & Property Consultants Ltd. If in doubt ASK. Drawing measurements must not be obtained by scaling. Verify all dimensions prior to construction. Immediately report any discrepancies on this drawing to Castle Owen Construction & Property Consultants Ltd. This drawing shall be read in conjunction with associated specifications and consultant's documents.