




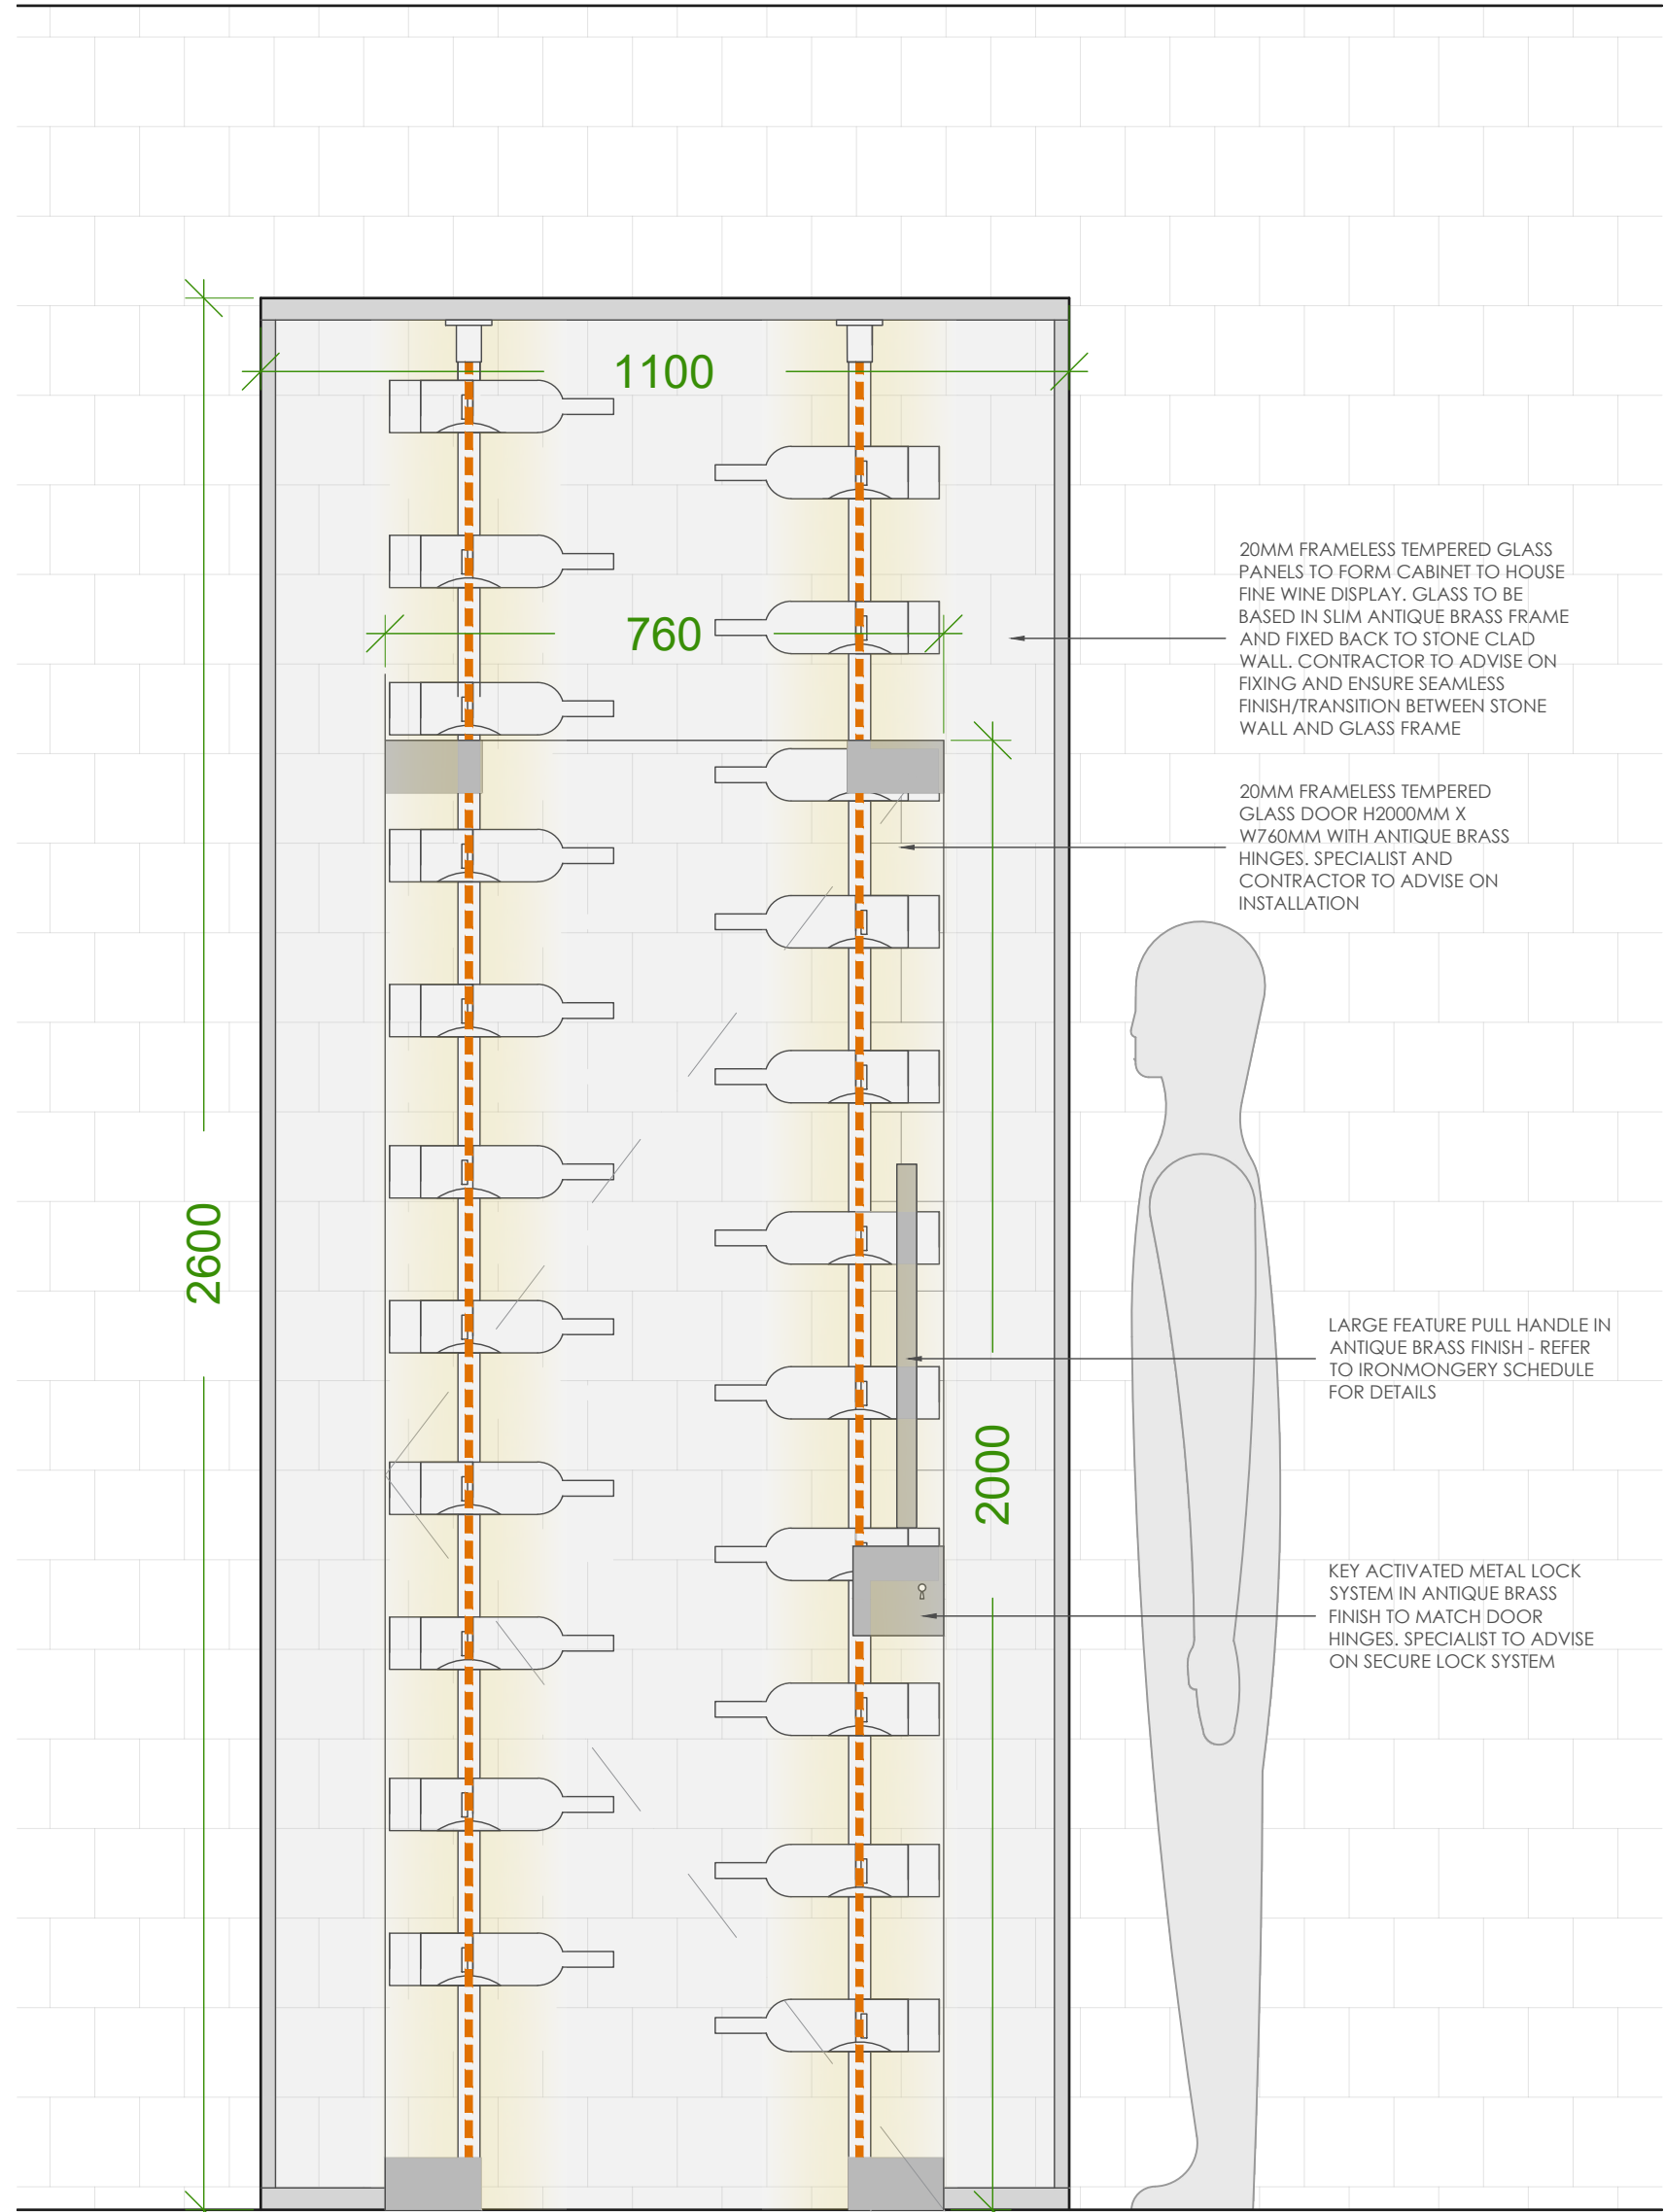


WINE DISPLAY - OUTSIDE OF CABINET
SCALE: 1:10 @ A1

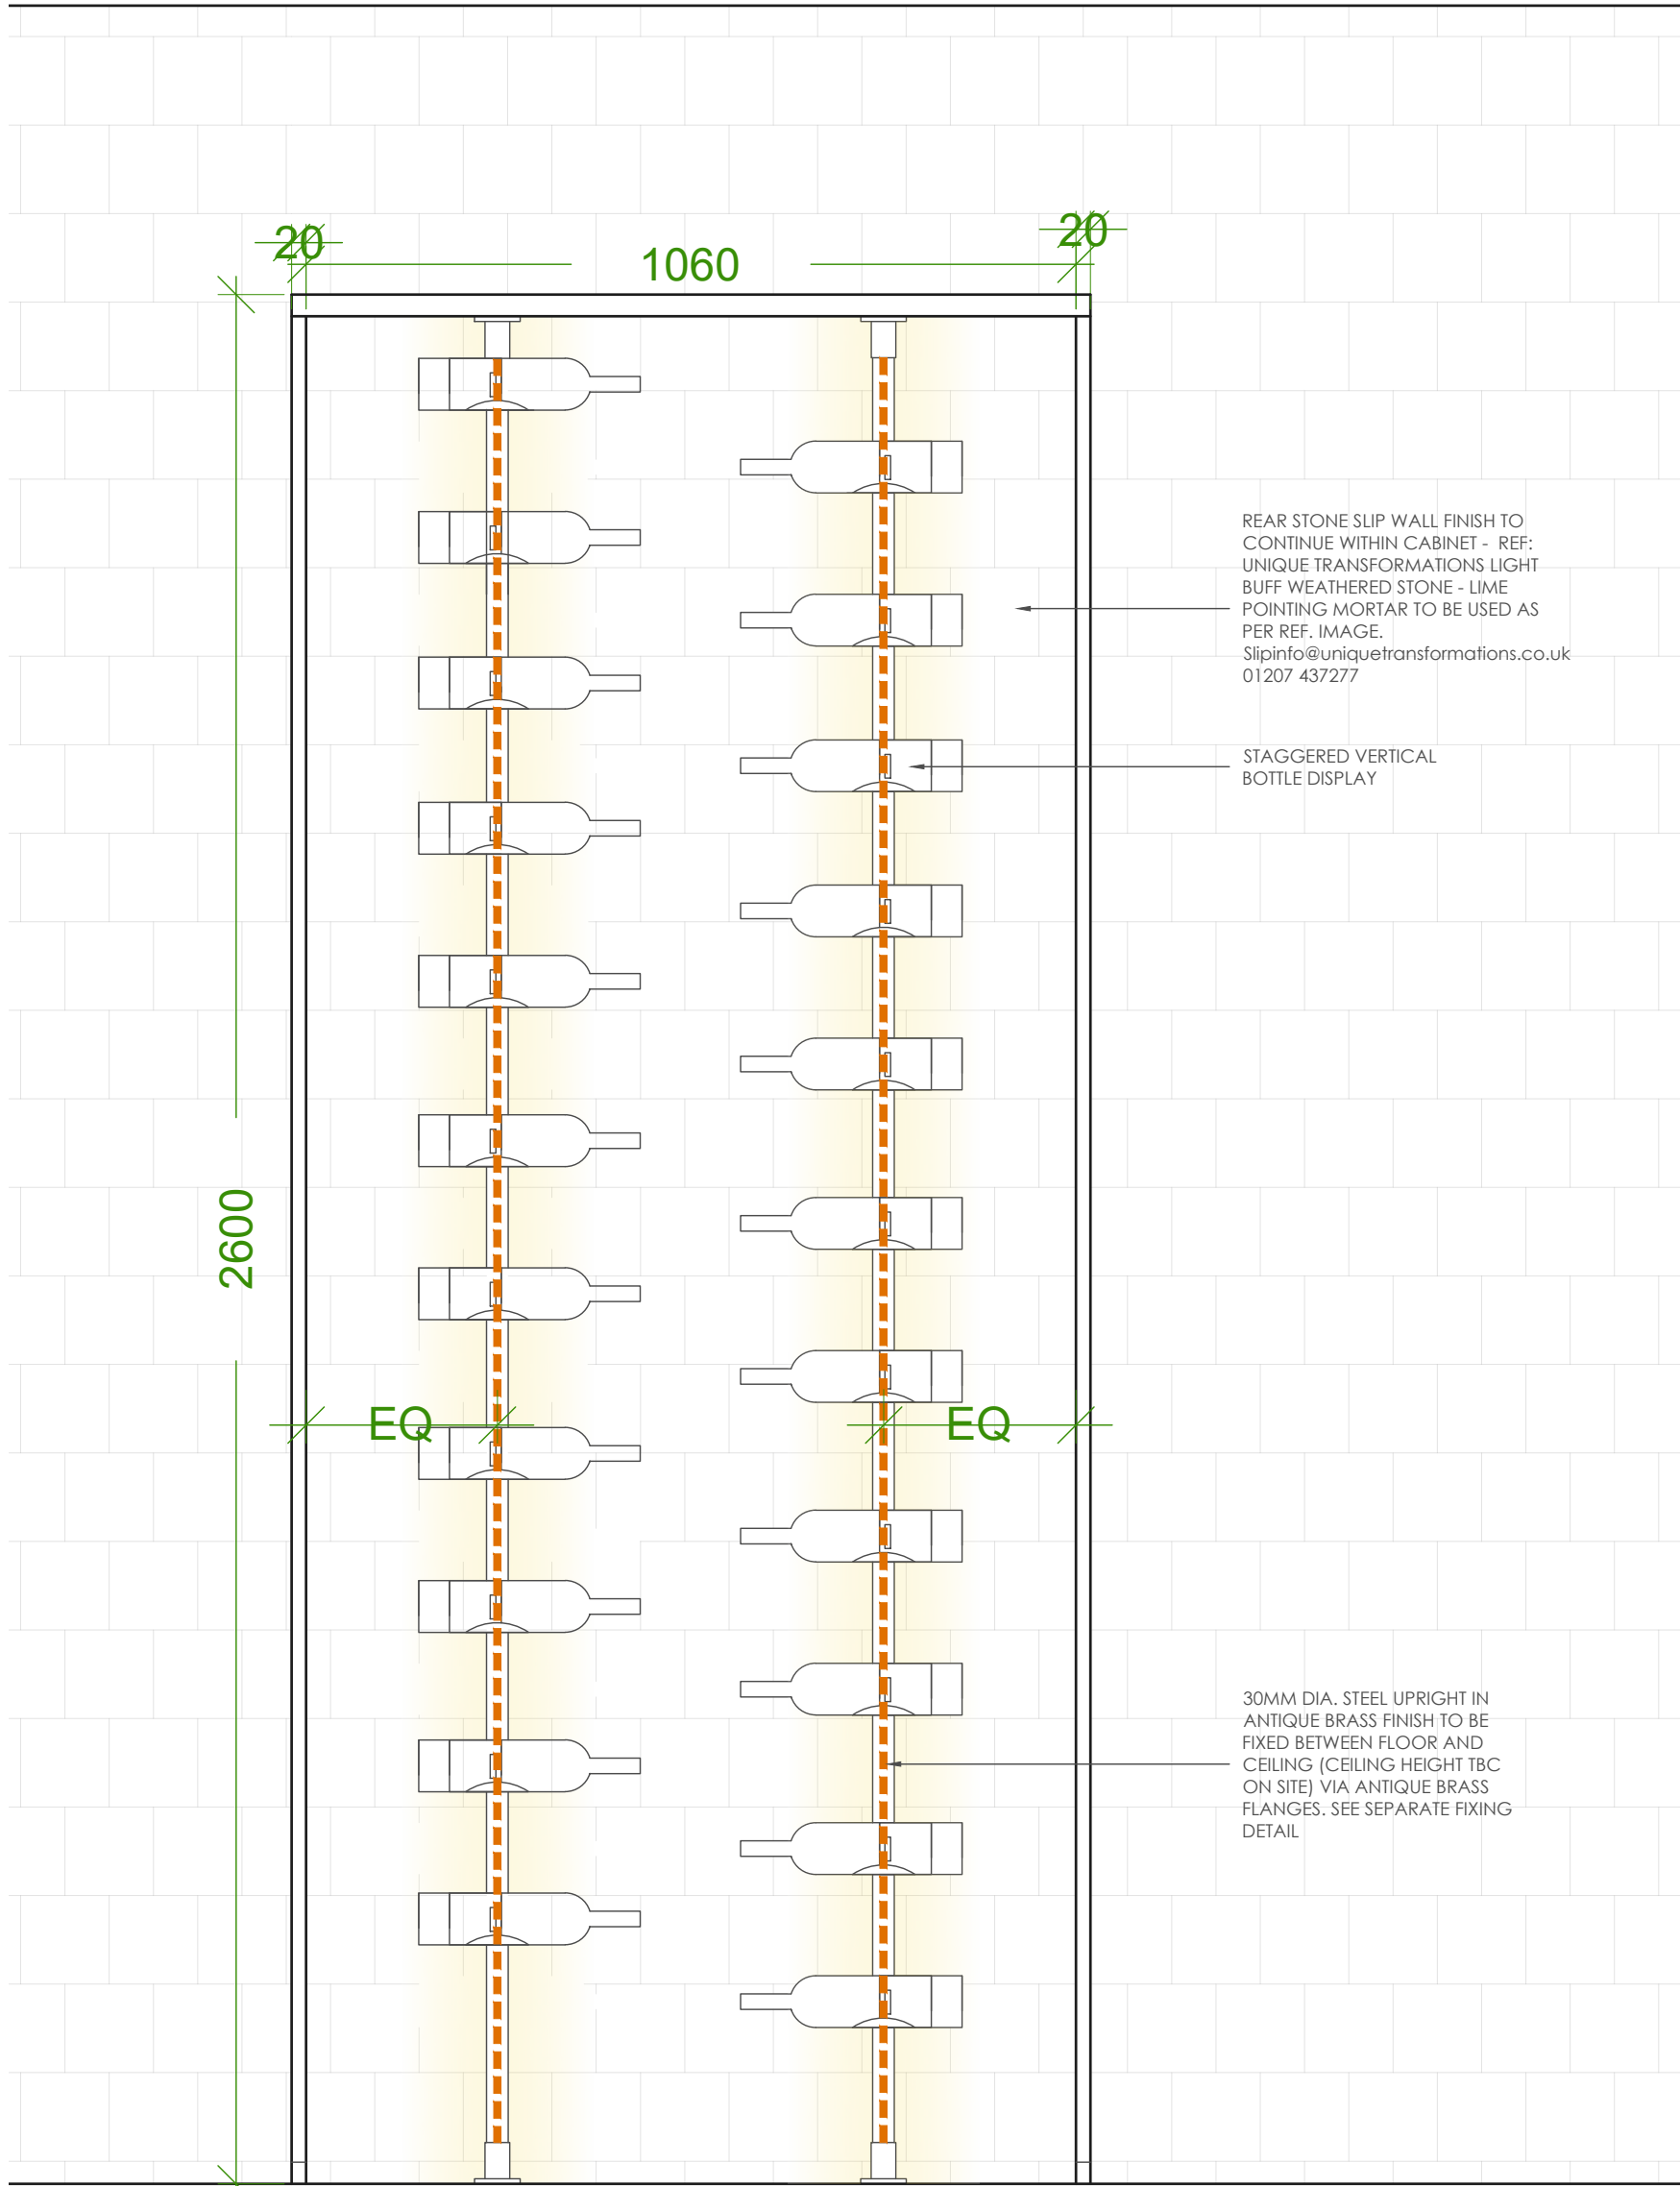


WINE DISPLAY - INSIDE OF CABINET
SCALE: 1:10 @ A1

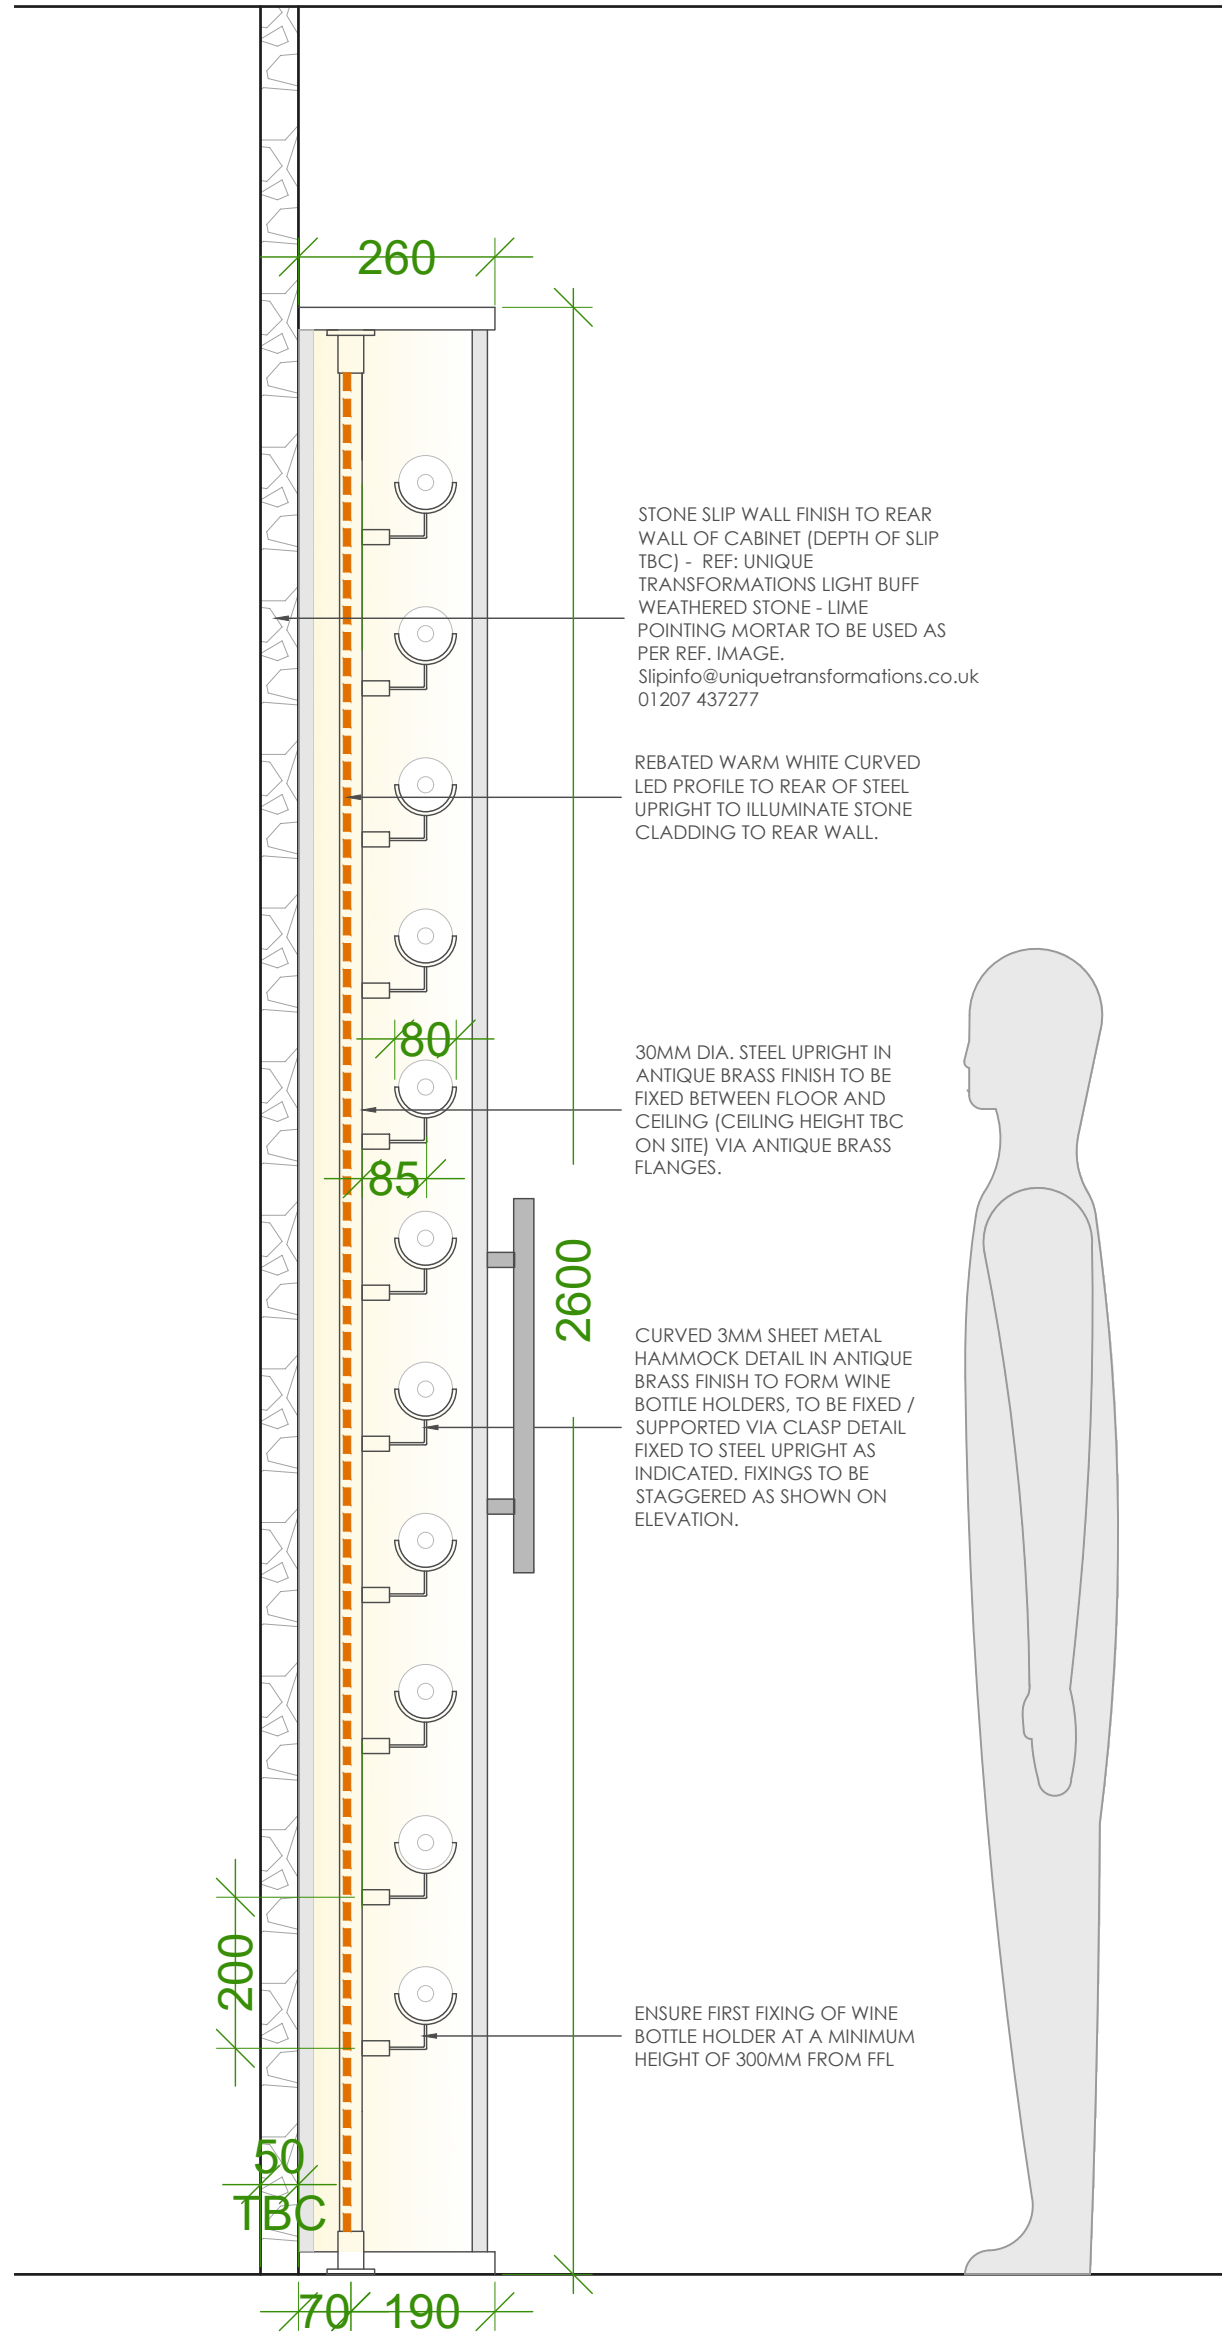

WINE DISPLAY - SECTION THROUGH CABINET
SCALE: 1:10 @ A1

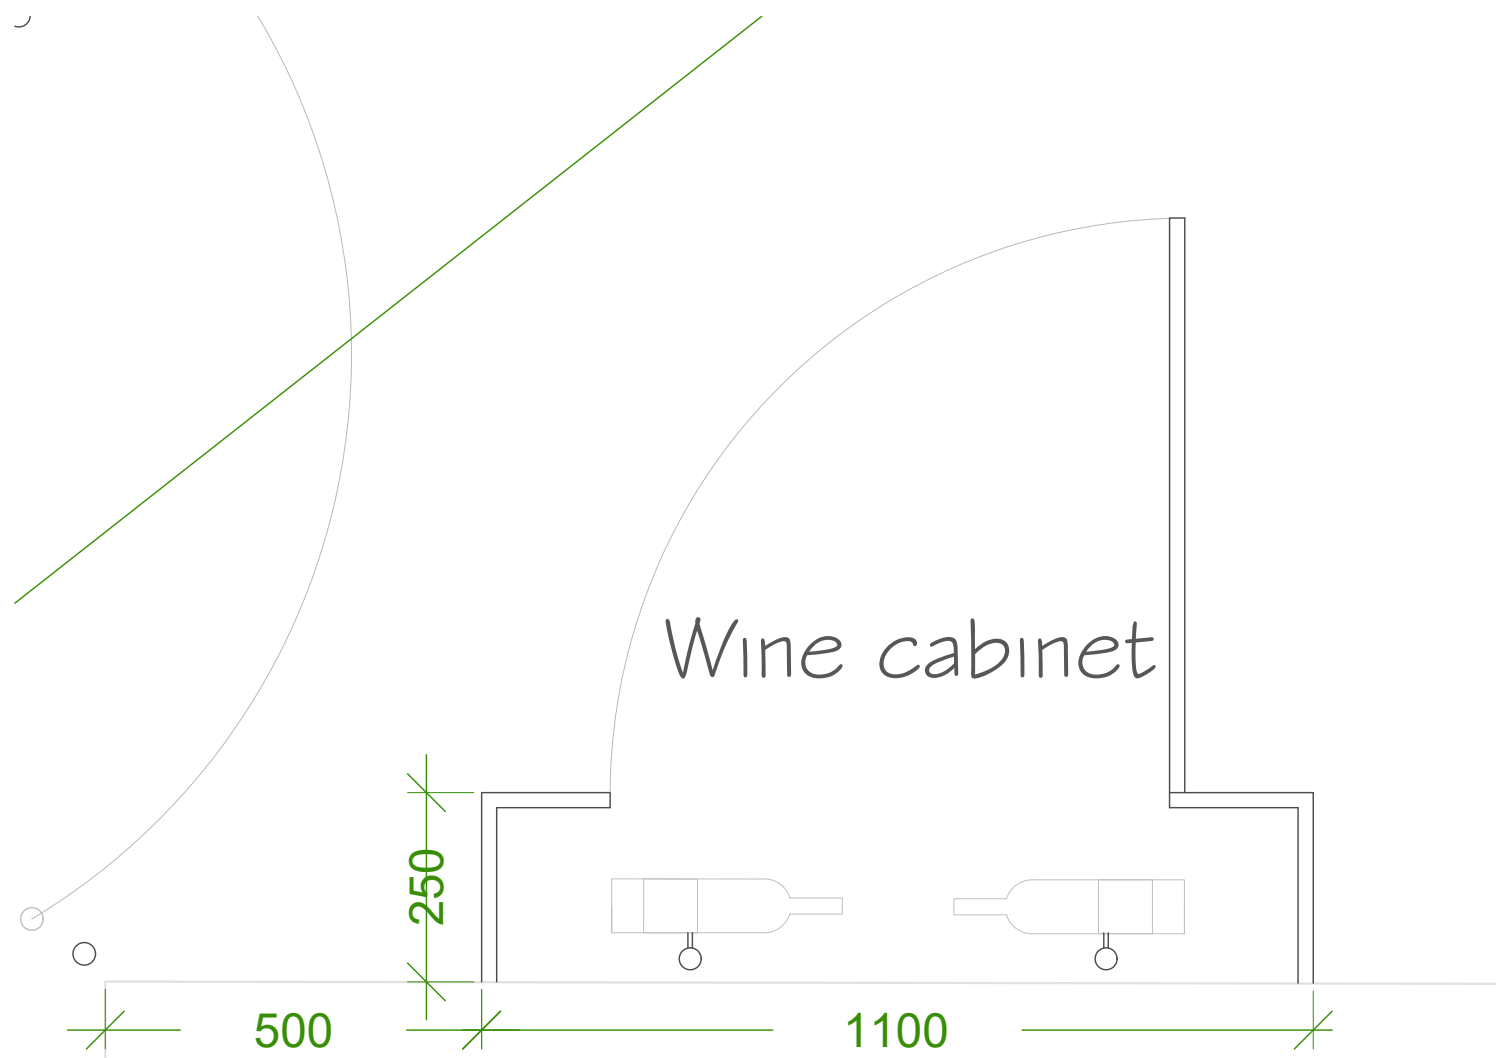

PLAN - WINE DISPLAY CABINET
SCALE: 1:10 @ A1

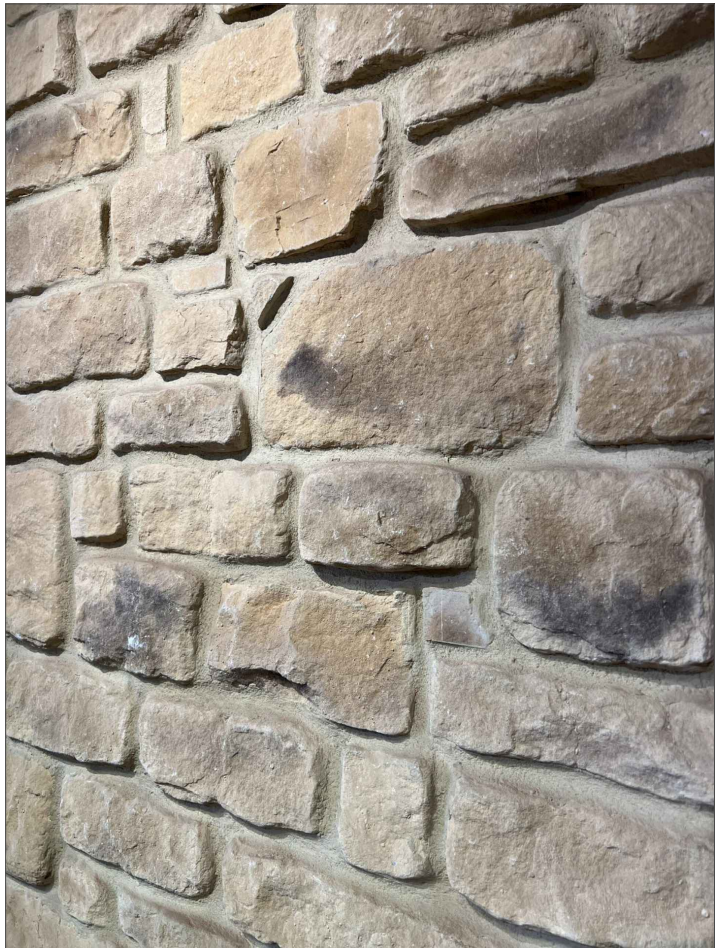

LIGHT BUFF WEATHERED STONE
SLIP REF. IMAGE



DESIGN INTENT REF. IMAGE

STUDIO TWO

JOB TITLE

Cut & Craft
Manchester

DRAWING TITLE

Proposed Lower Ground Floor New Staircase and Staircase
Rooms 4 of 4

SCALE
VARIES @ A1

DATE
May 2024

DRAWING No

AC23- P28

DO NOT SCALE. ALL DIMENSIONS TO BE CHECKED ON SITE BY CONTRACTOR.
ALL MEASUREMENTS ARE IN MM UNLESS OTHERWISE SPECIFIED. WRITTEN
DIMENSIONS TO BE USED IN PREFERENCE TO SCALED DIMENSIONS & ALL
DISCREPANCIES TO BE REPORTED TO STUDIO TWO. THE DESIGN SHOWN ON
THIS DRAWING IS THE PROPERTY OF STUDIO TWO AND IS NOT TO BE USED OR
ITS CONTENTS COPIED, COMMUNICATED OR DISCLOSED, IN WHOLE OR IN PART.