




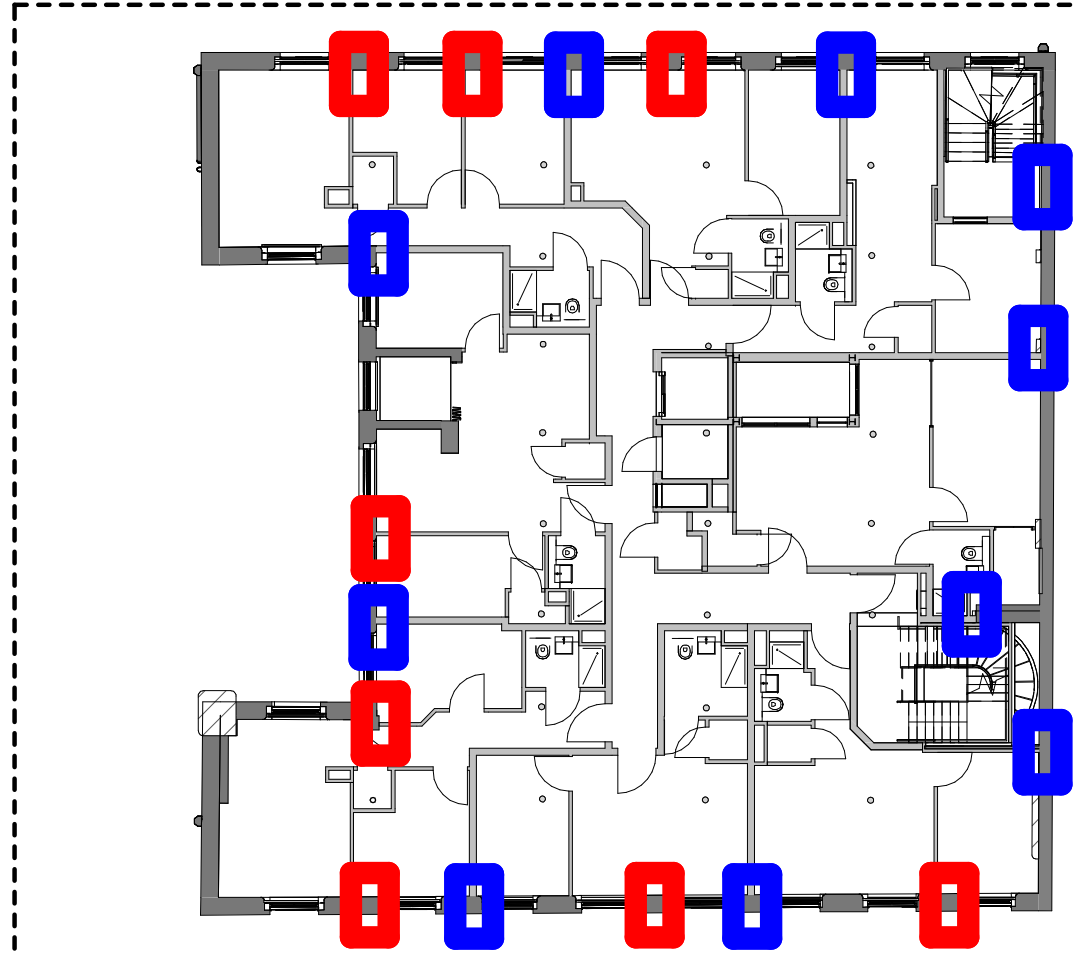


3RD | BS - 3RD - PLAN.

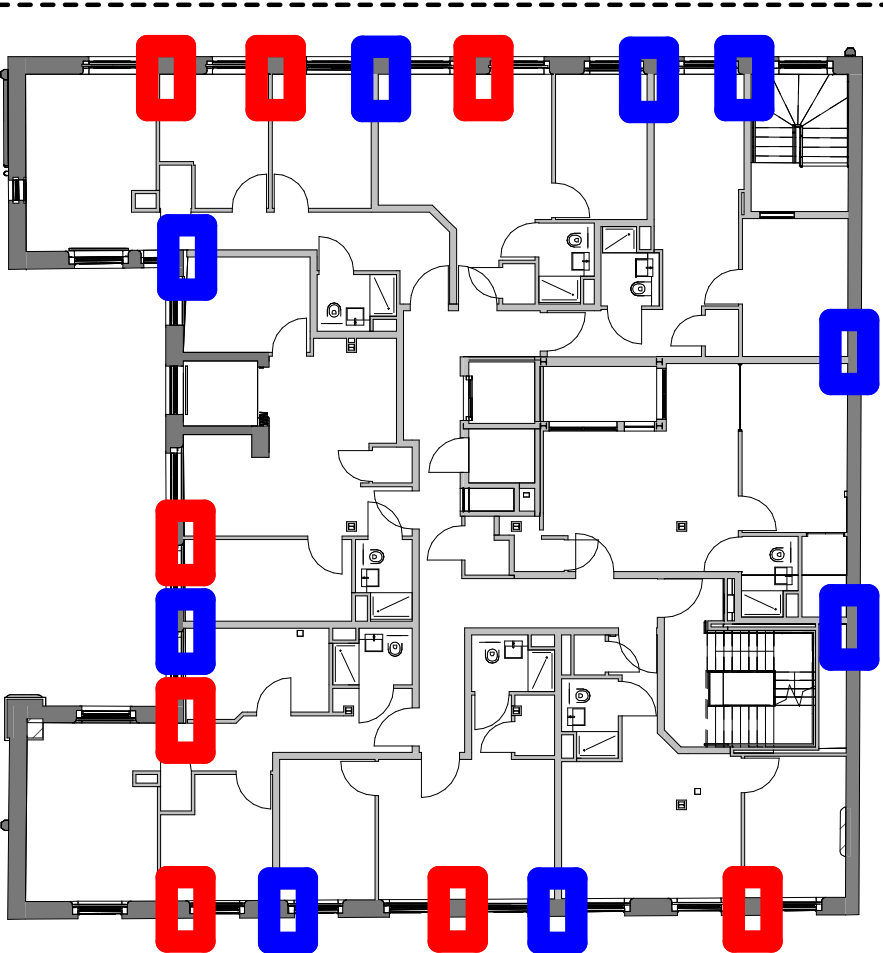


4TH | BS - 4TH - PLAN.

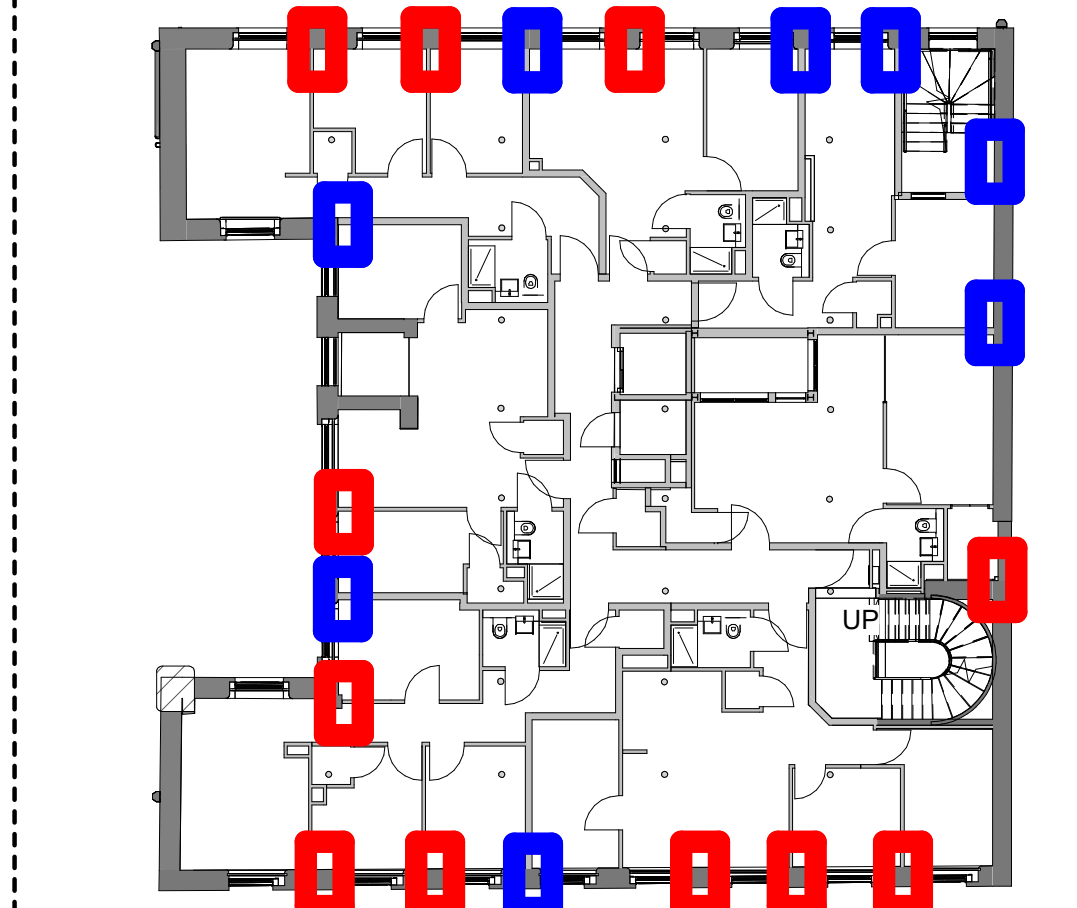

2ND | BS - 2ND - PLAN.


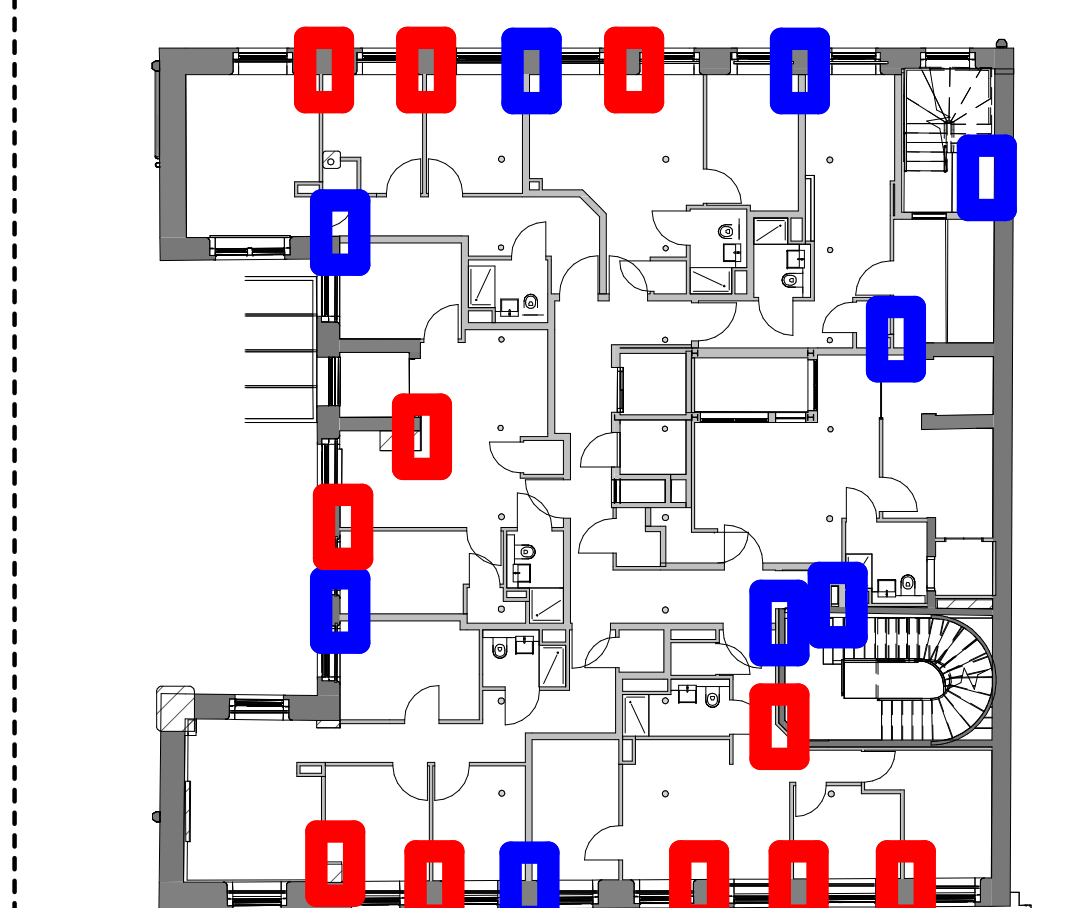


1ST | BS - 1ST - PLAN.

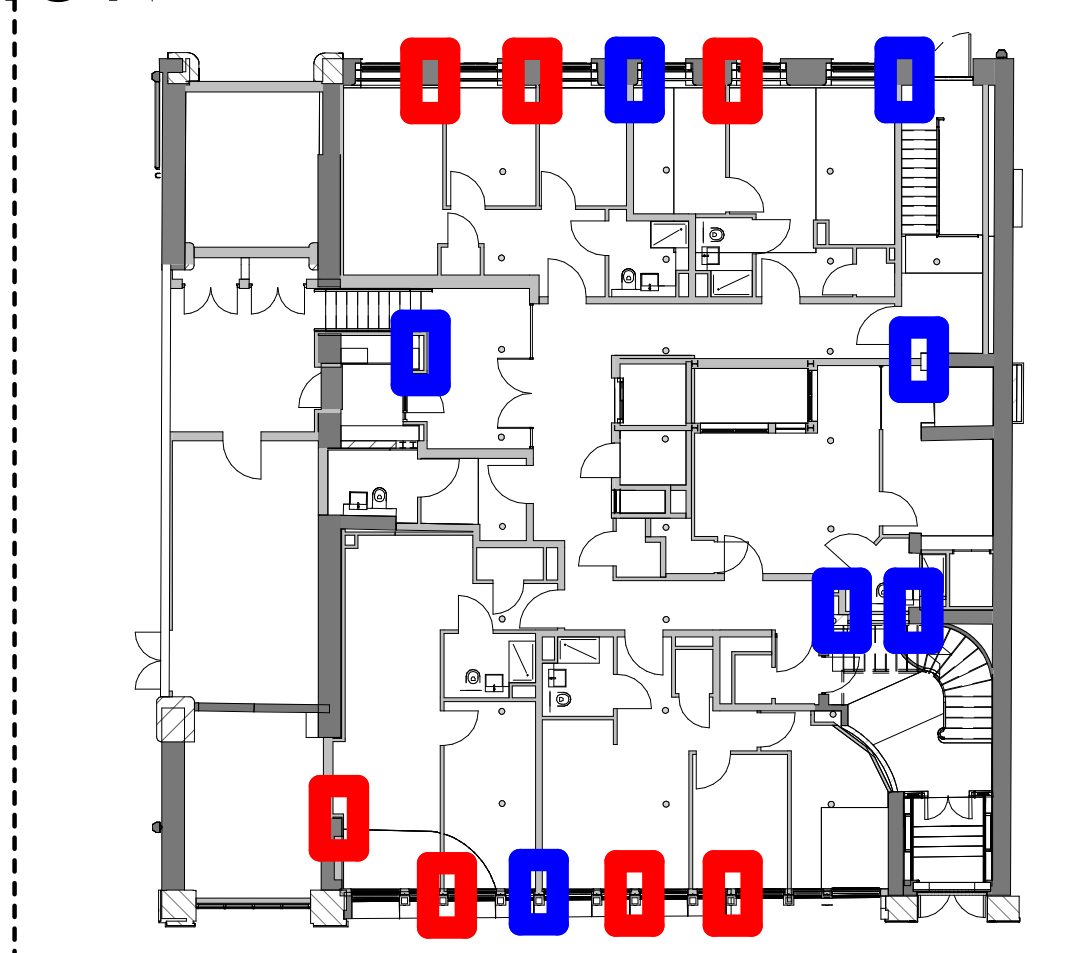


GF | BS - GF - PLAN.


BLOOM STREET

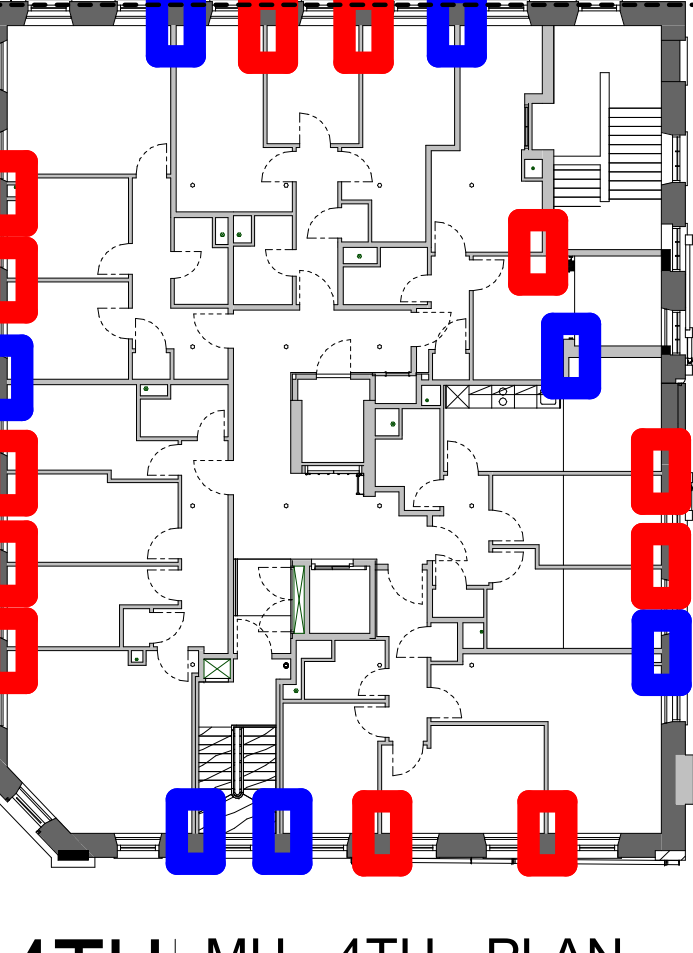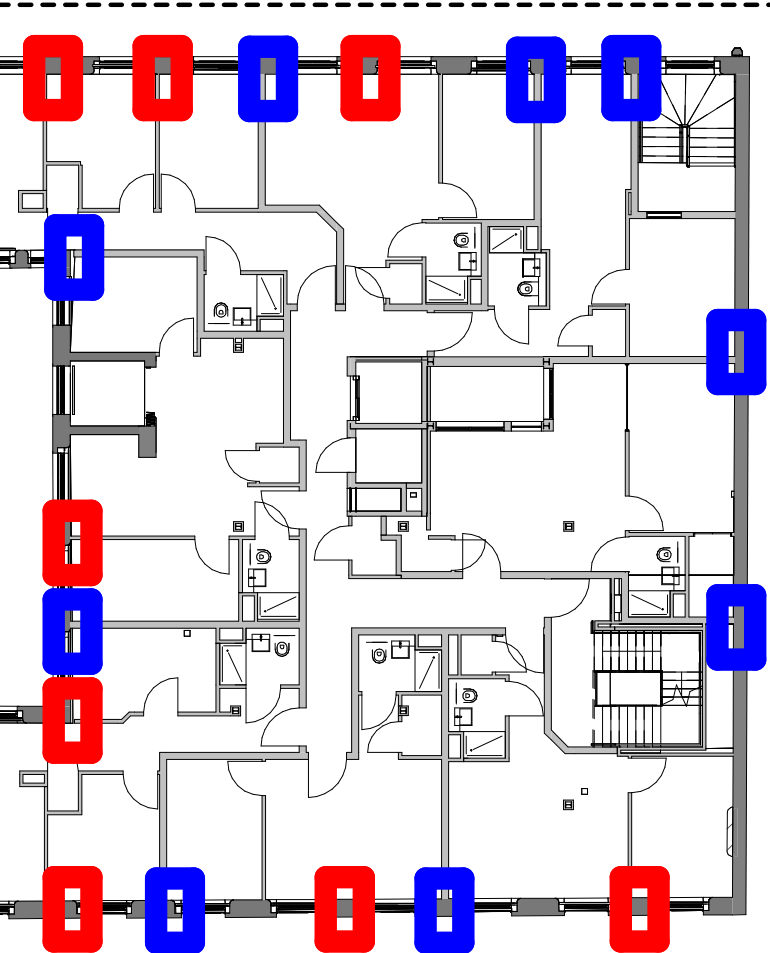


4TH | MH - 4TH - PLAN

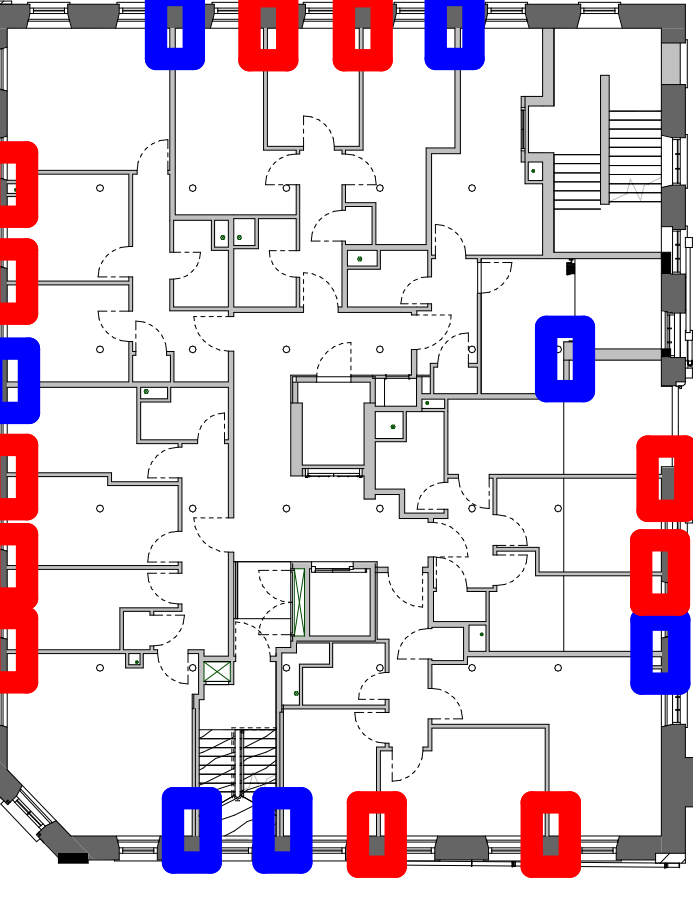


3RD | MH - 3RD - PLAN

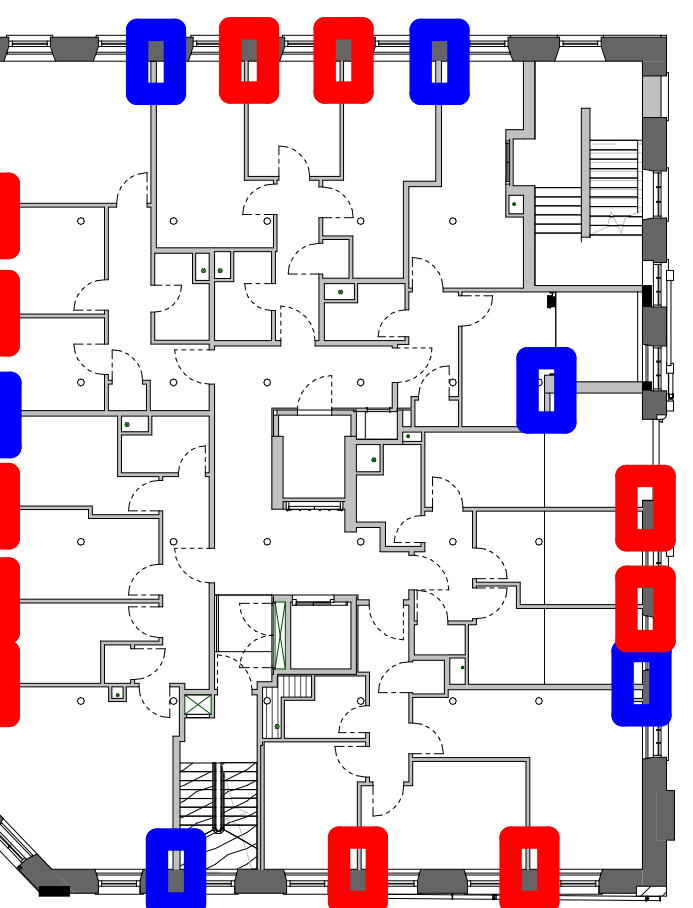

2ND | MH - 2ND - PLAN

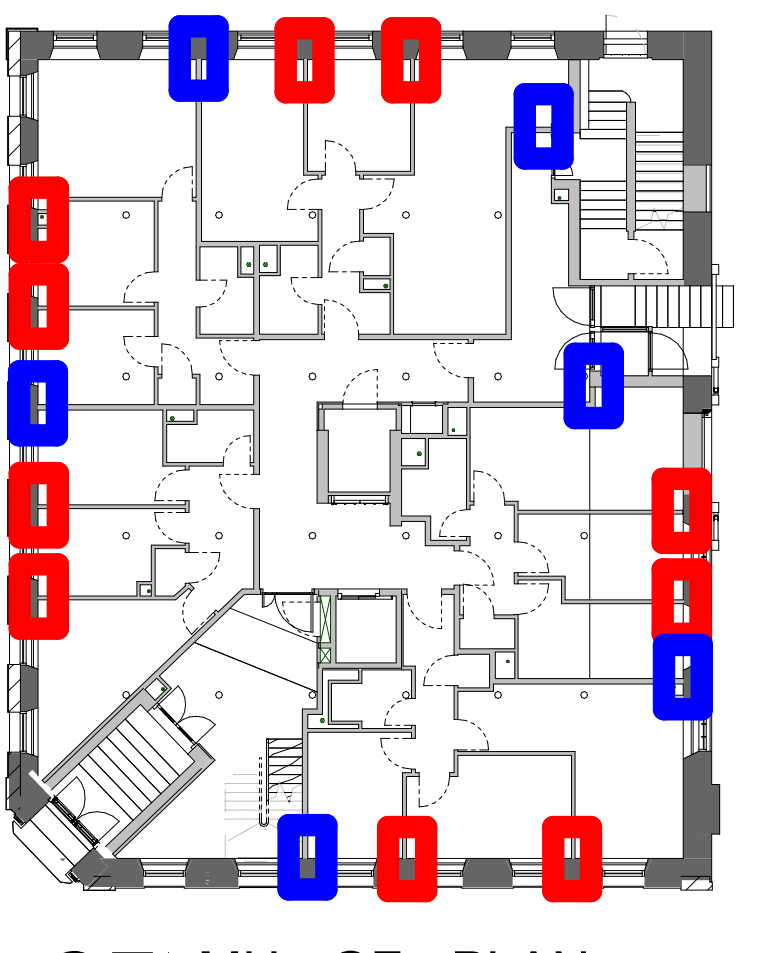


GF | MH - GF - PLAN

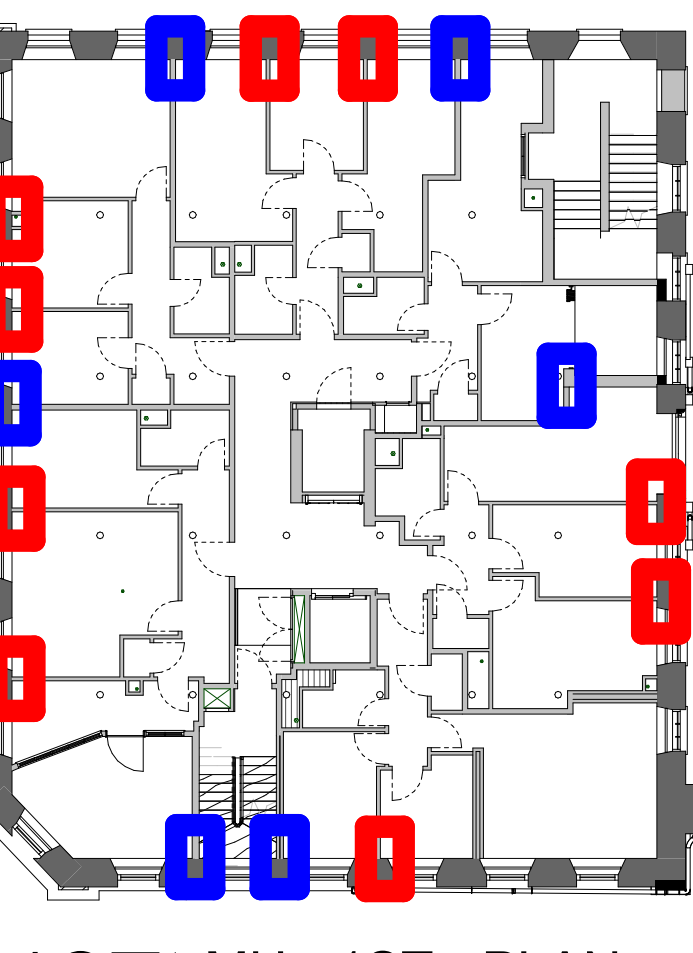


1ST | MH - 1ST - PLAN


MINDEL HOUSE

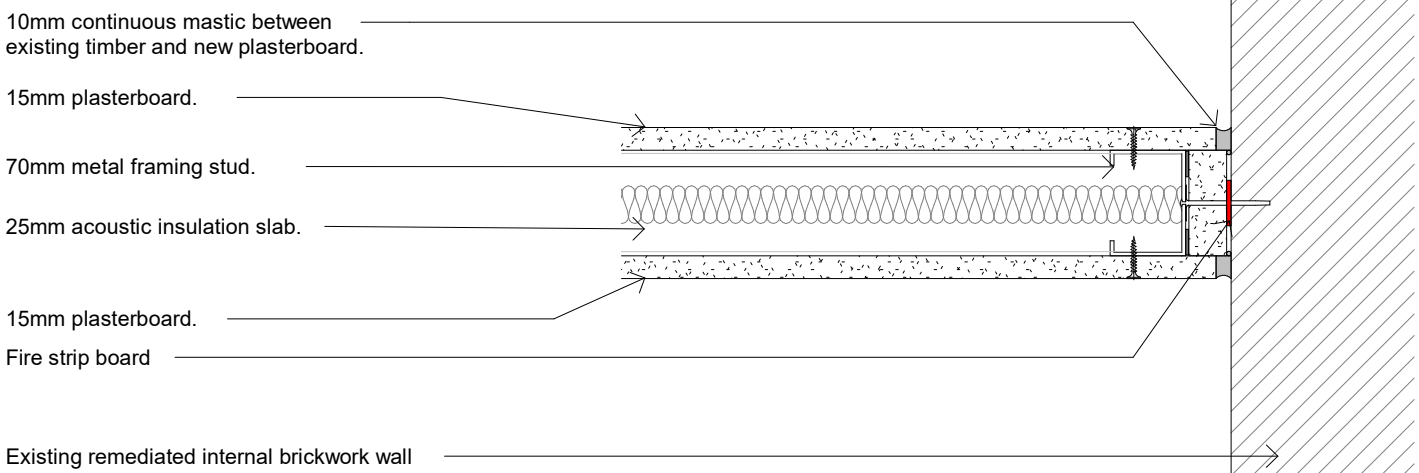


## 1 | INTERNAL APARTMENT WALL PLAN DETAIL..

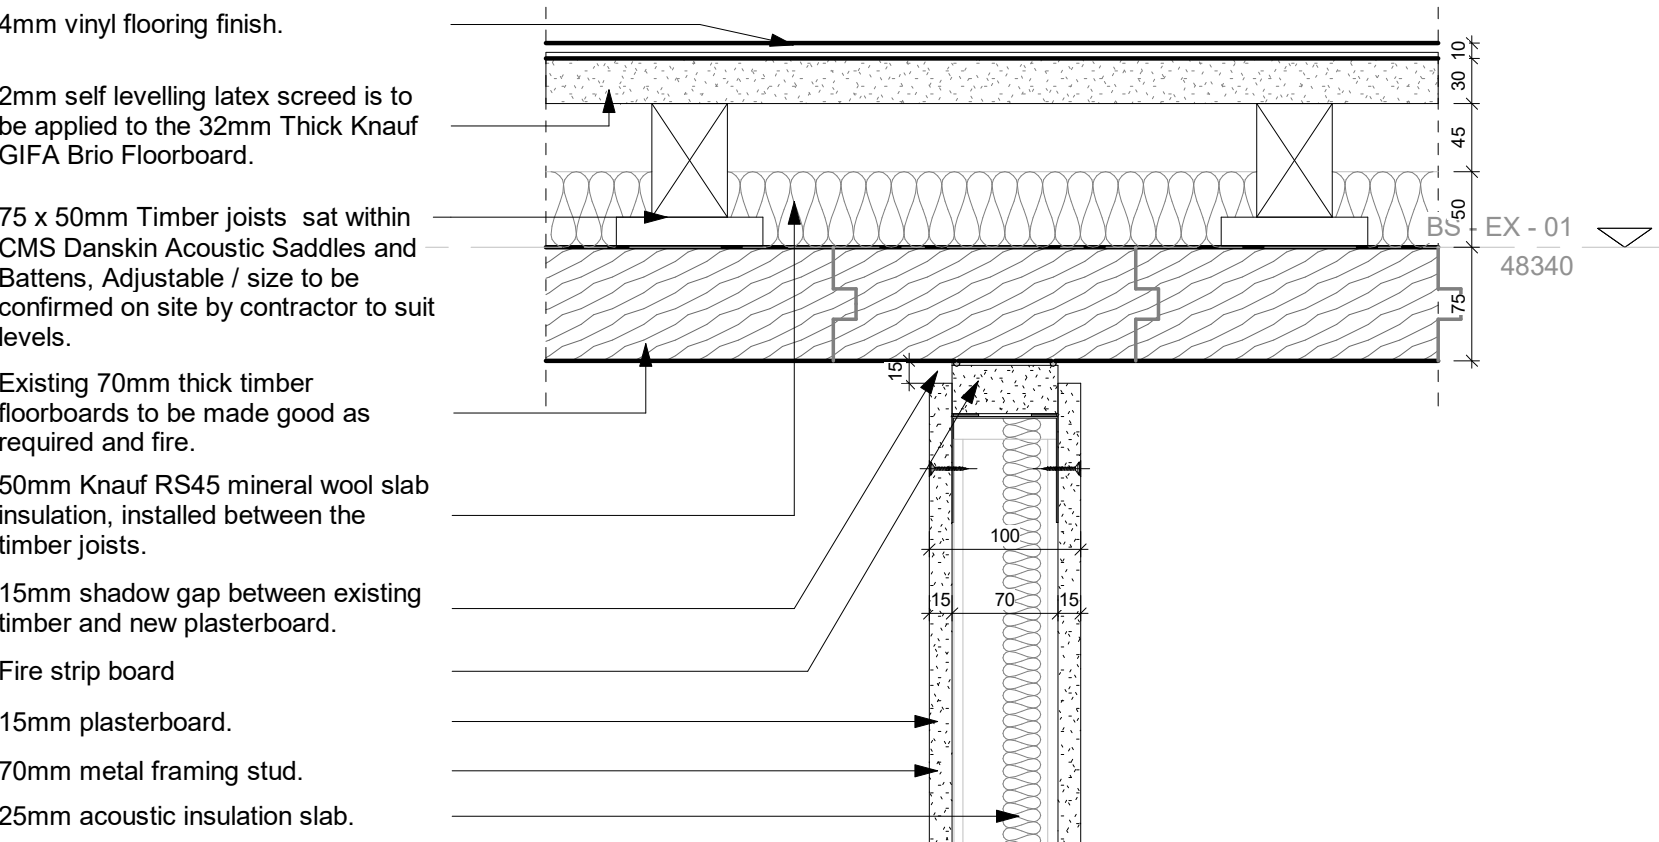

## 2 | INTERNAL APARTMENT WALL HEAD SECTION DETAIL..

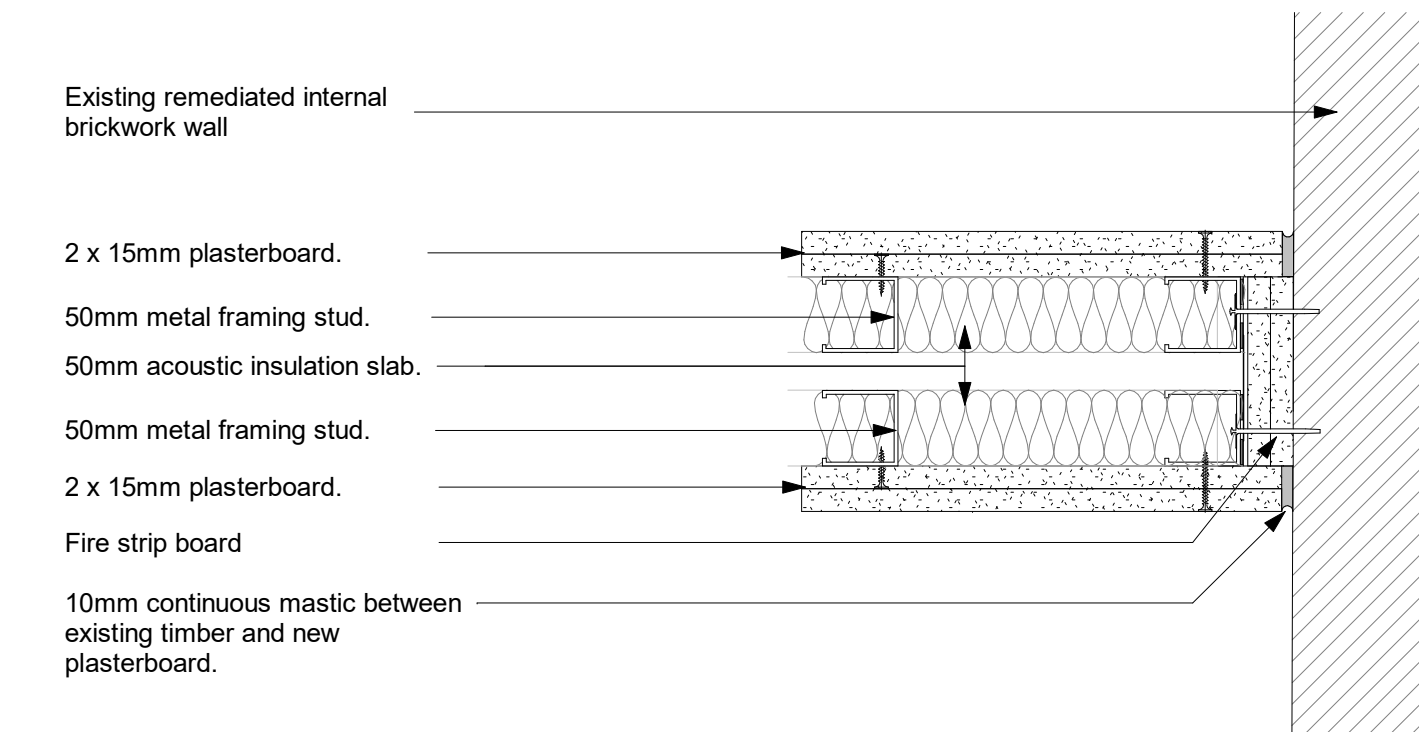

## 3 | PARTY WALL PLAN DETAIL..

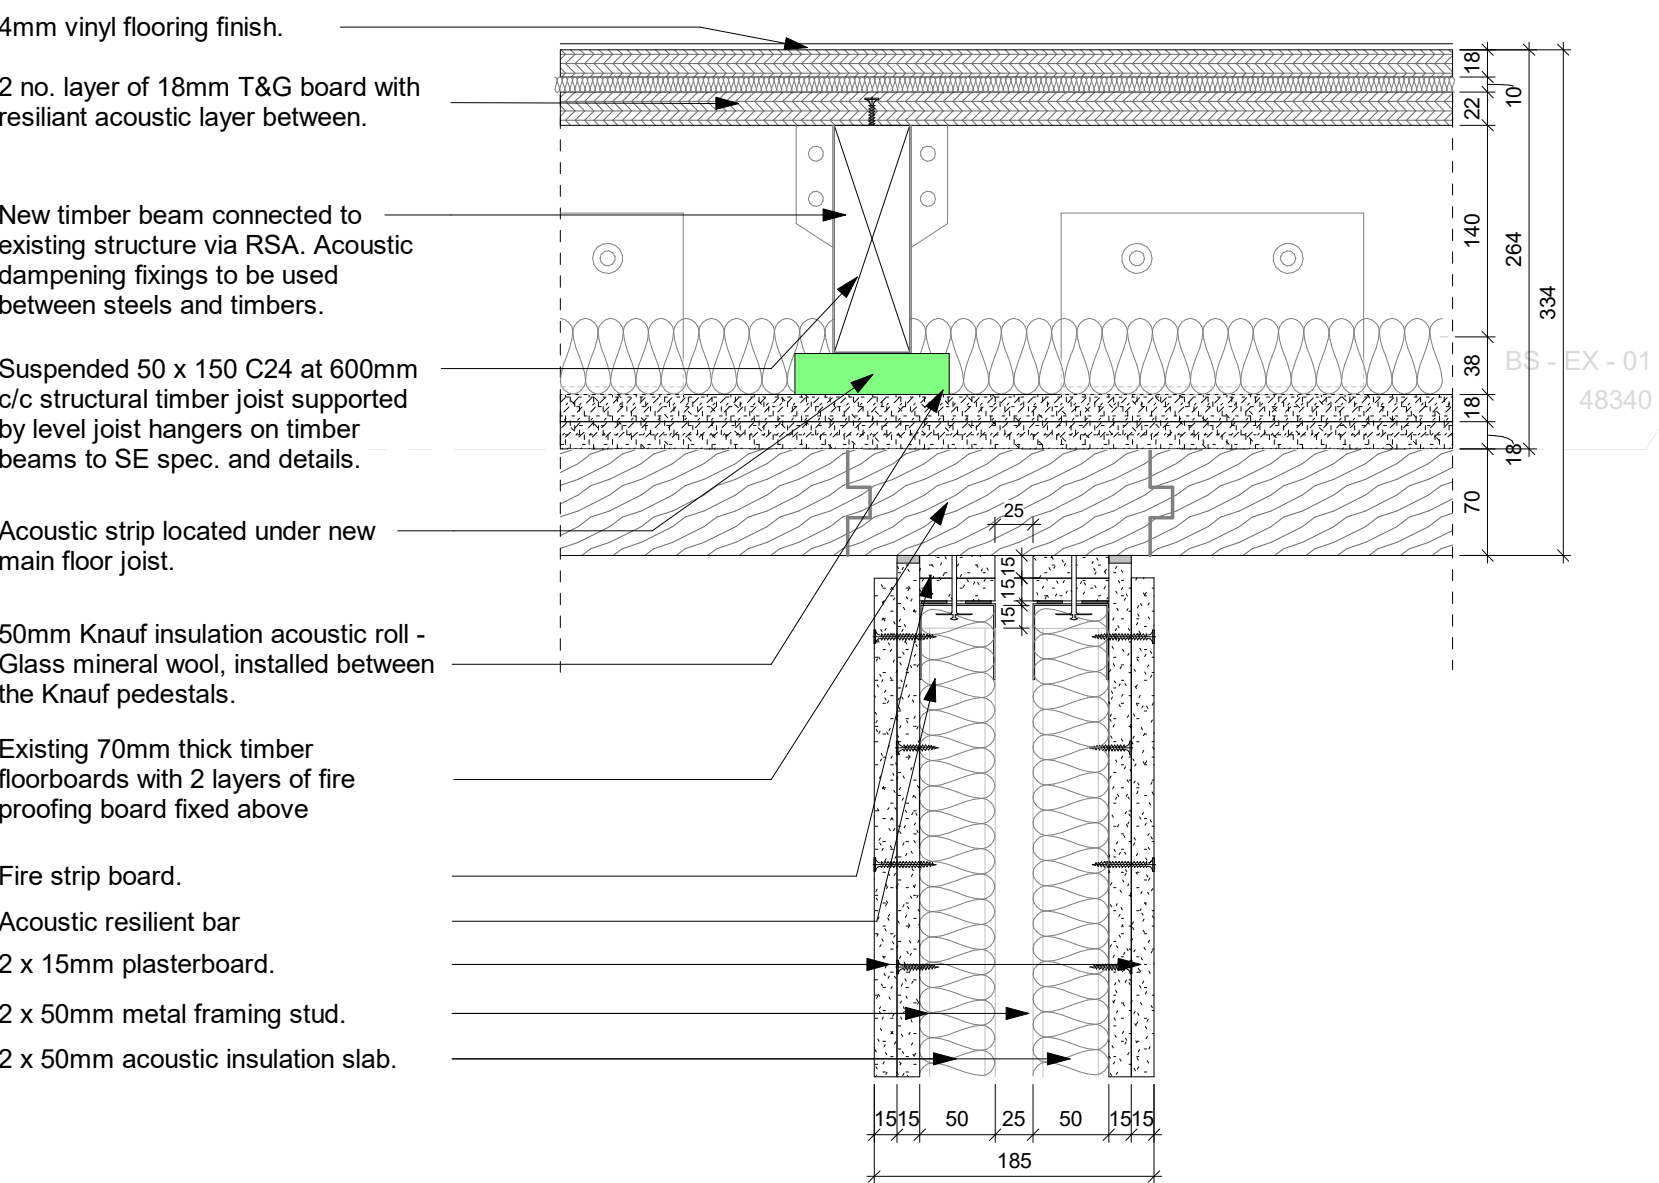

## 4 | PARTY WALL HEAD SECTION DETAIL..

### General Notes:

This drawing is the property of Fletcher-Rae (UK) Limited and copyright is reserved by them. The drawing is not to be copied, reproduced or re-distributed either in whole or in part without the prior written consent of Fletcher-Rae (UK) Limited.

The originator shall have no responsibility for any liability, loss, cost, damage or expense arising from or relating to any use of this document other than for its intended purpose on this project.

This drawing shall be read in conjunction with all other relevant drawings, specifications and associated documentation. Any discrepancies, errors or omissions are to be reported to the originator before proceeding with work.

All dimensions are to be checked on site by the contractor prior to proceeding with any work. This drawing shall not be scaled to ascertain any dimensions Work to figured dimensions only.

**DISCLAIMER**  
When this drawing is issued in CAD, it is an uncontrolled version issued for information only, to enable the recipient to prepare their own documents/ drawings for which they are solely responsible.

**SOFTWARE INTEROPERABILITY**  
Fletcher-Rae (UK) Limited prepared this drawing using Autodesk REVIT.

Fletcher-Rae (UK) Limited does not accept liability for any loss or degradation of any information held in the drawing resulting from the translation from the original file format to any other file format or from the recipient's reading of it in any other programme.

P01 Planning MM 21.06.24  
Rev Revision Details Draw Date Chk'd

Project No. **24006**  
Suitability **S2 SUITABLE FOR INFORMATION**  
Status **PLANNING**

Client:  
**Beech Holdings**

Project:  
**PICCADILLY WAREHOUSE  
Bloom Street**

Sheet Name:  
**Bloom Street and Mindel House  
Shadow Gap Details**

Drawing No. **24006-HFR-PW-XX-DR-A-9158** Rev. **P01**  
Drawn By **MG** Scale **As indicated @ A1**  
Created **21.06.24**

**HORIZON**  
fletcher | rae

Level 12, Tower 12, 18-22 Bridge Street, Manchester, M3 3BZ  
t +44 (0) 161 242 1140  
w www.fletcher-rae.com  
e info@fletcher-rae.com