



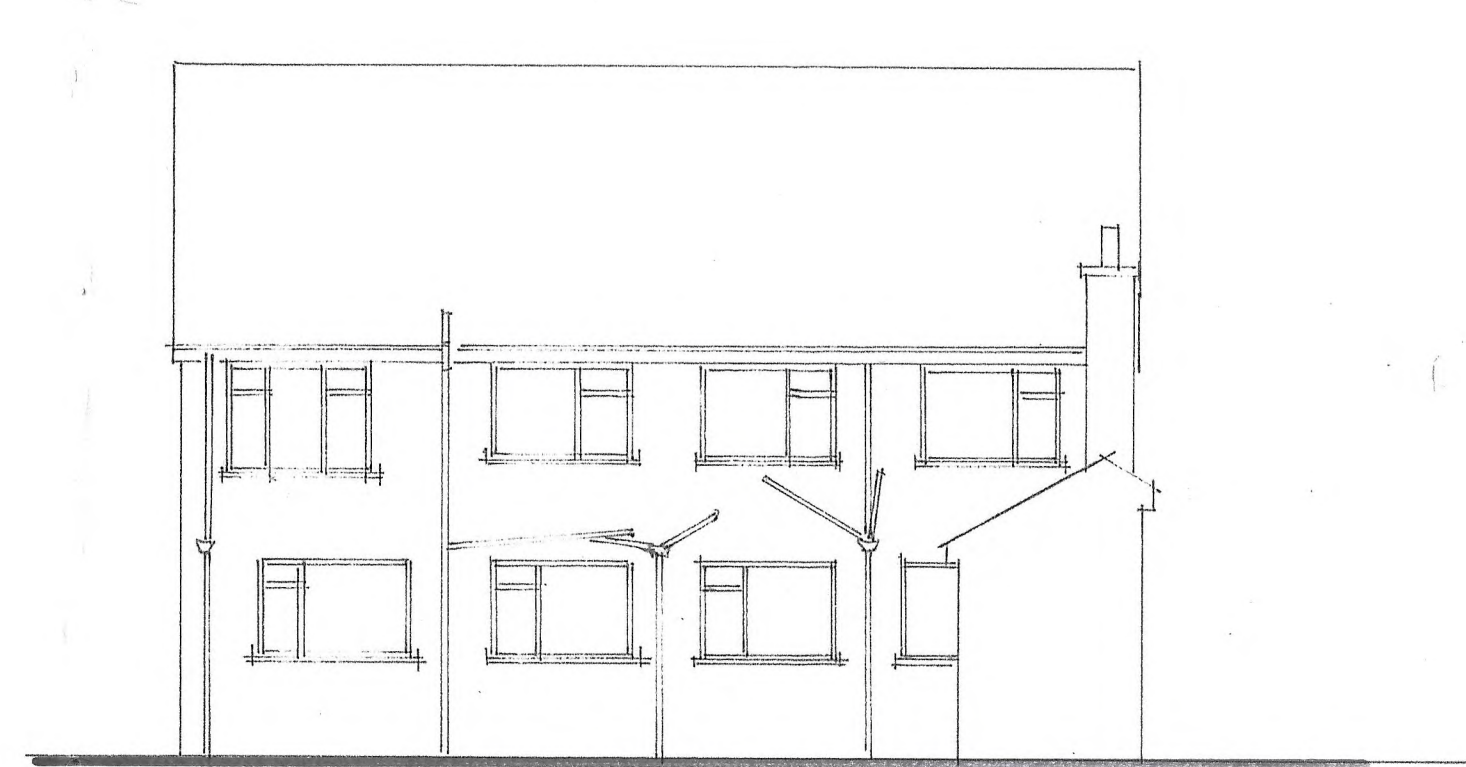


rear

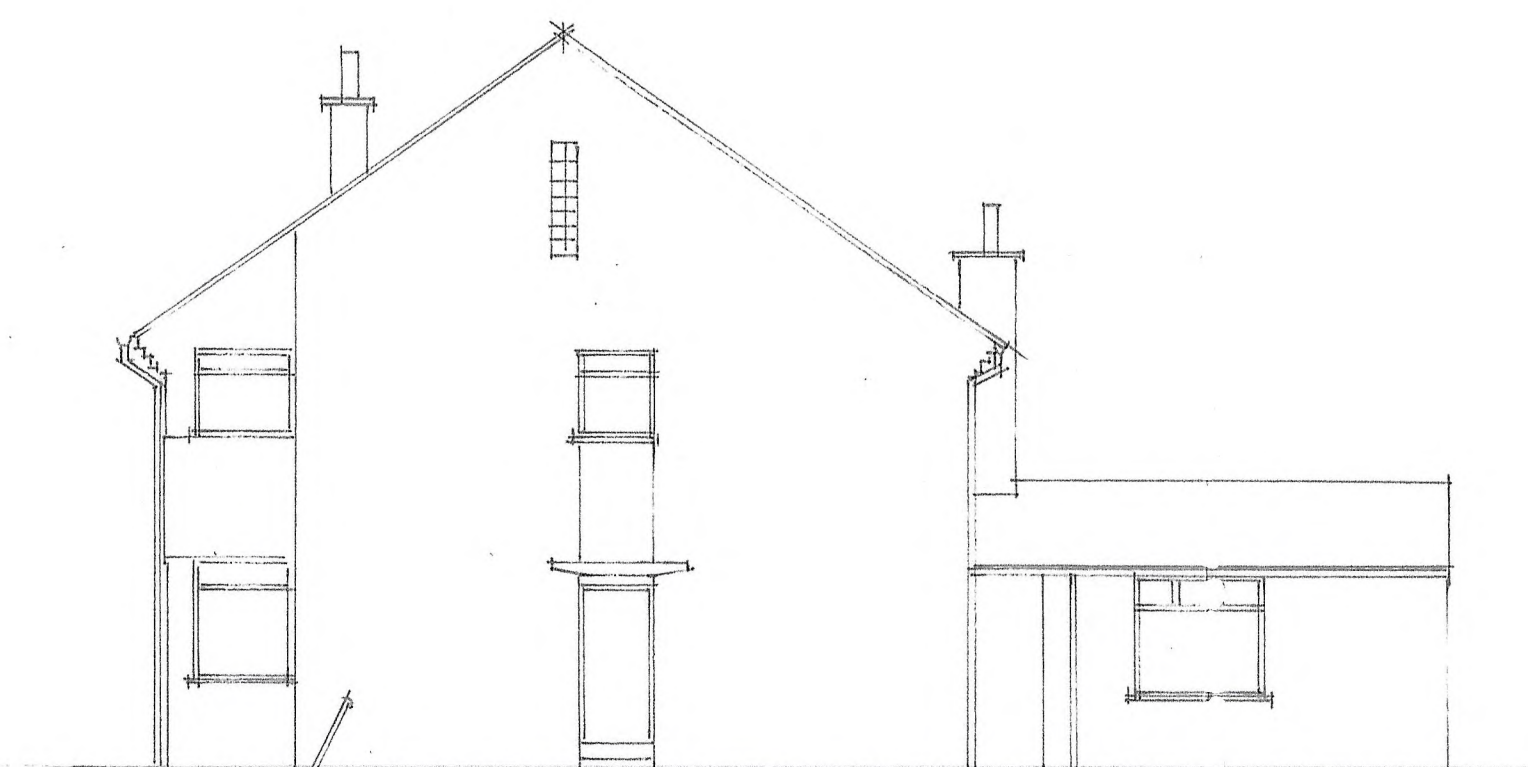


side




front

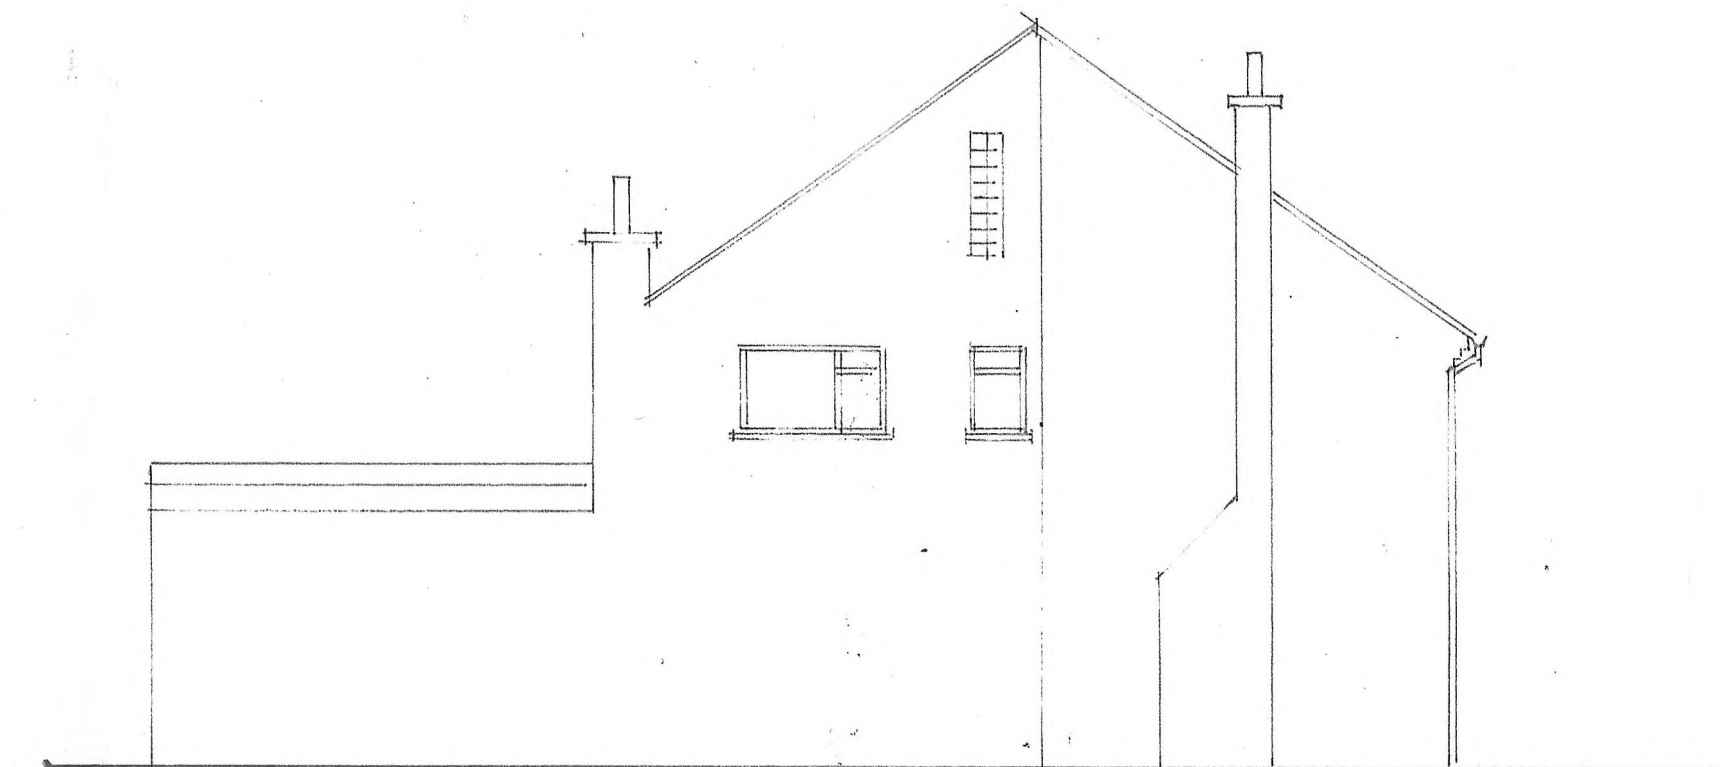

side

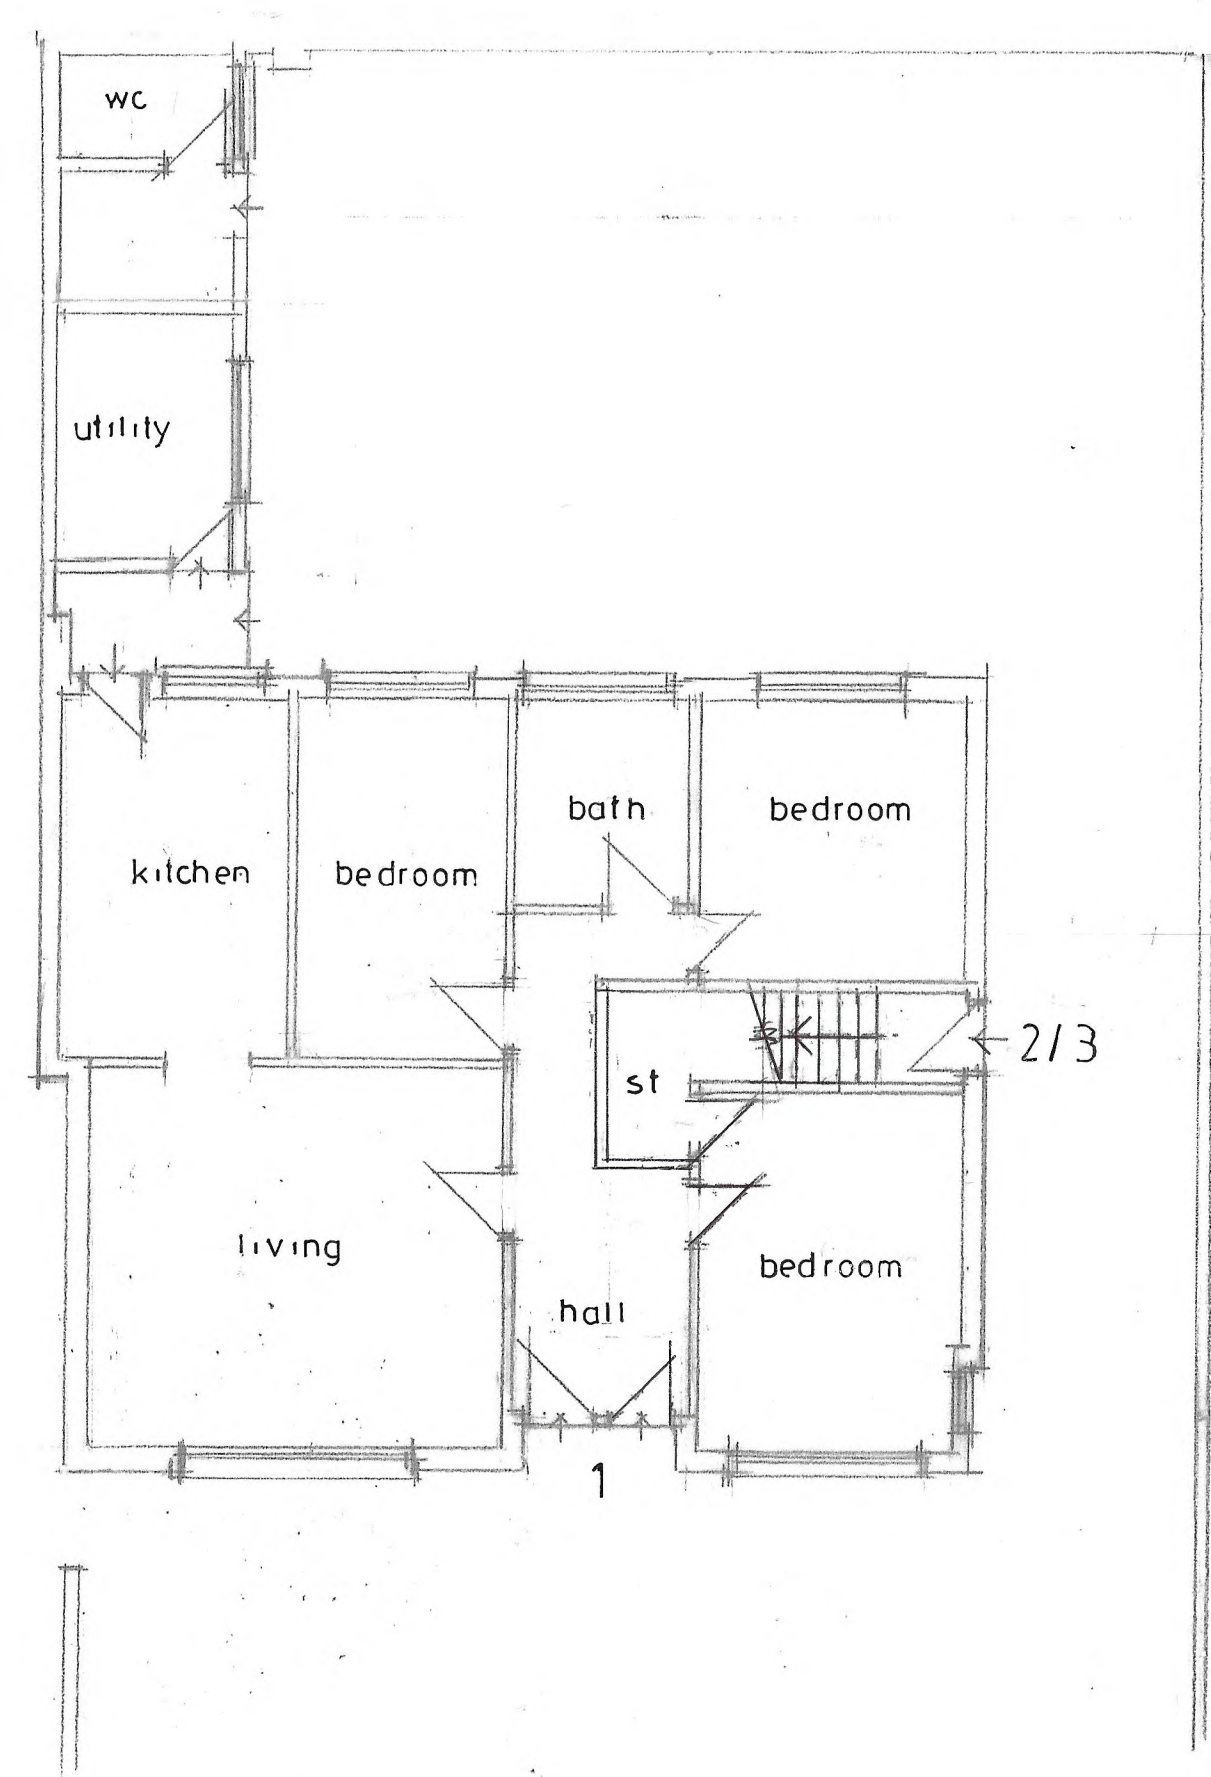

GROUND FLOOR

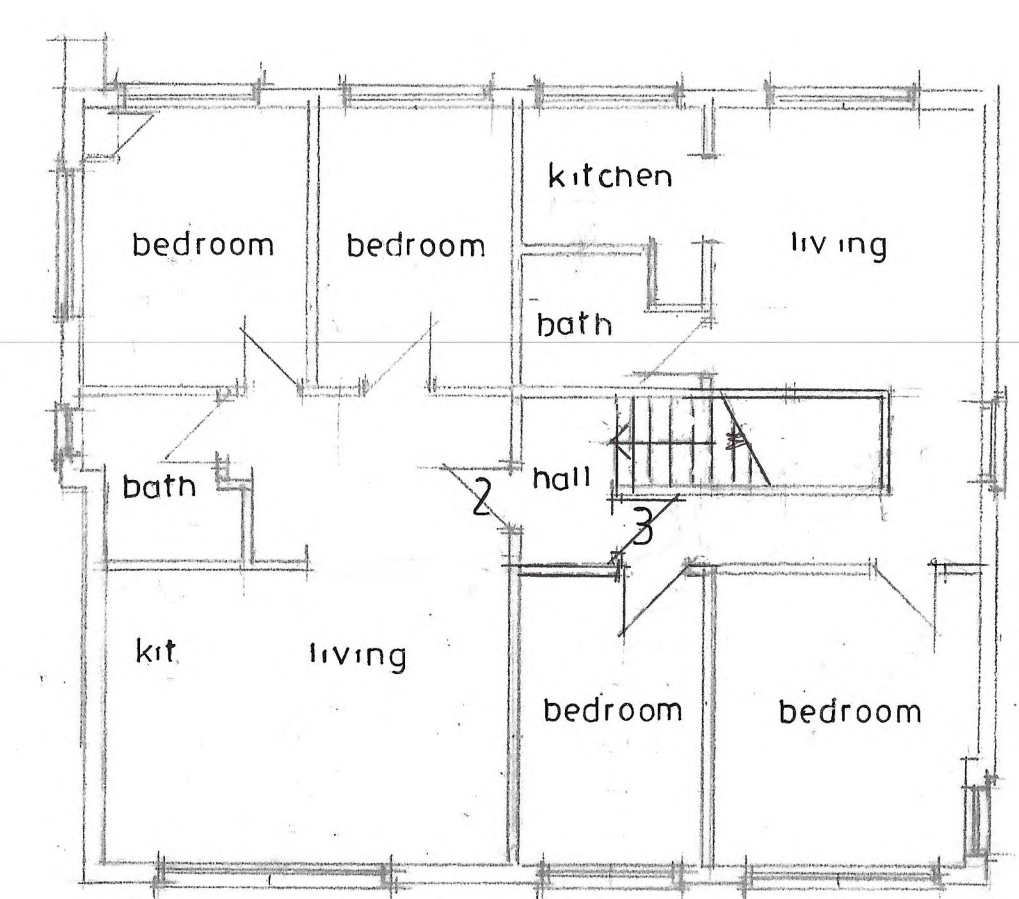

FIRST FLOOR

CLIENT
MR W CHOUDRY
2-4 CARRILL GROVE EAST
MANCHESTER M19 3BT

JOB TITLE
PROPOSED CHILDRENS HOME at
BROOKFIELD VILLA
UPPER PARK ROAD M14 5RT

DRG. TITLE
AS EXISTING

**HOLBOROW +
ORMESHER**
Limited

**architectural &
interior design**

COMPANY ADDRESS:
15 OVERTON CLOSE
MIDDLEWICH
CHESHIRE CW10 0PZ
PHONE: 0770 834 999

ISSUE	ORIGINAL	1	2	3	4	5	6	7
REVISION								
DATE								
DRAWN								
CHECKED								
APPROVED								
SCALE	1:100 at A1							
DRAWING NUMBER	22711/24/01							