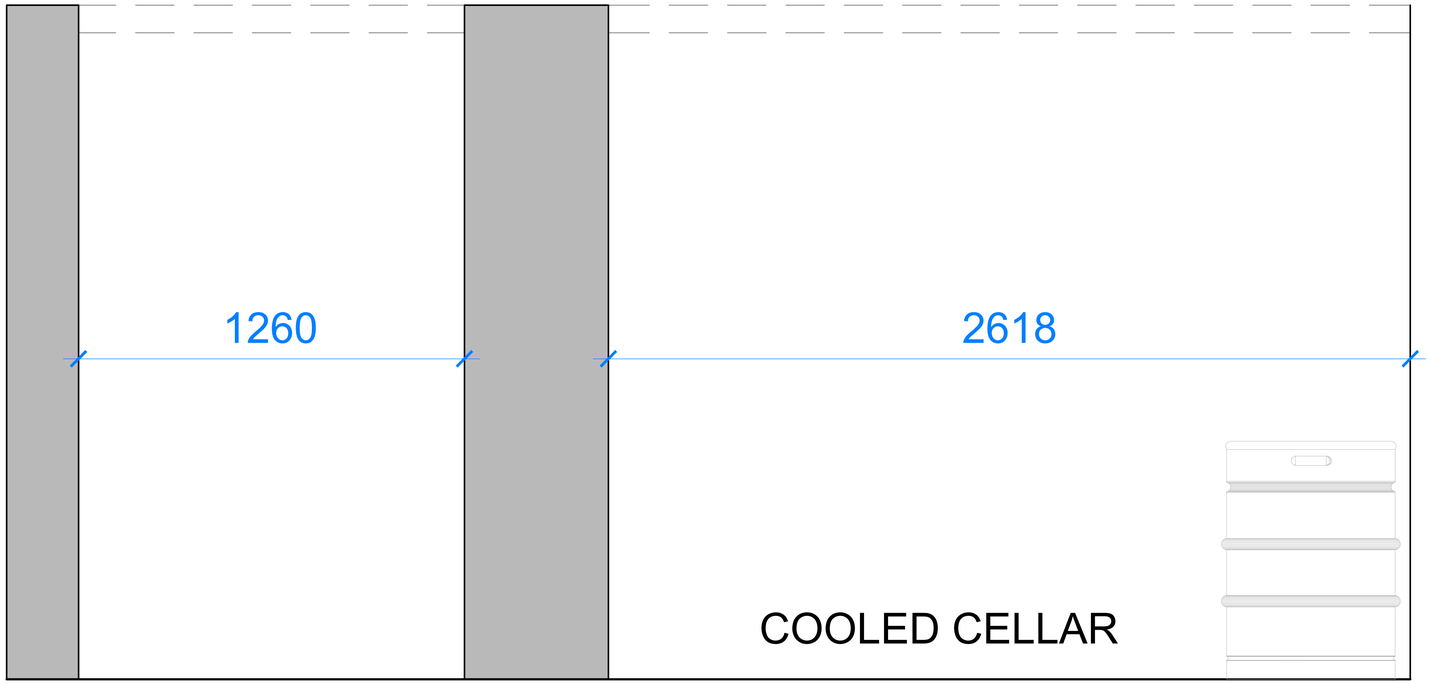


EXISTING COOLED CELLAR - SECTION D-D


SCALE 1:10


PROPOSED COOLED CELLAR - SECTION D-D

SCALE 1:10

Do not scale from this drawing. All dimensions to be checked on site prior to manufacture and construction. This drawing is the property of Harrison Ince Holdings Limited and should not be reproduced without permission.
All discrepancies to be brought to the attention of the architect immediately.
This drawing is to be read in conjunction with the specification / bill of quantities and related drawings.

REVISIONS			
-	FIRST ISSUE	18.07.2024	EW

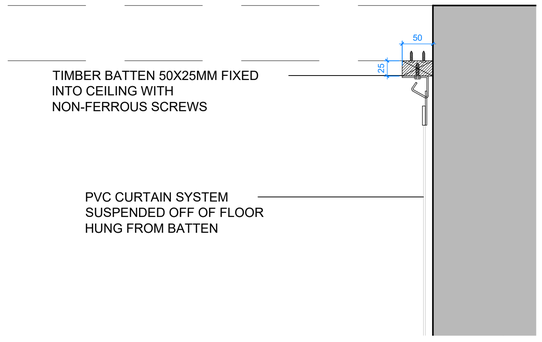

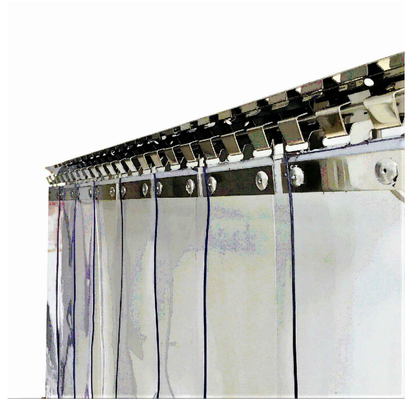

PROPOSED PVC CURTAIN

SCALE 1:5

FOR PLANNING

@1:10 scale

0 100mm 300mm 500mm

50mm 200mm 400mm 1000mm

HARRISON INCE
ARCHITECTS INTERIOR DESIGNERS

SUN HOUSE
2-4 LITTLE PETER STREET
KNOTT MILL
MANCHESTER
M15 4PS
TEL: 0161 236 3650
EMAIL: enquiries@harrison-ince.co.uk

CLIENT	JD WETHERSPOON PLC		
PROJECT	THE WATERHOUSE, 67-71 PRINCESS ST, MANCHESTER, M2 4EG		
TITLE	PROPOSED CELLAR SECTIONS		
DATE	JULY 2024	SCALE	1:10 @ A1
JOB NO.	PN2103 - 19	DWG. NO.	AD06
DRAWN	CAD/EW	CHECKED	