



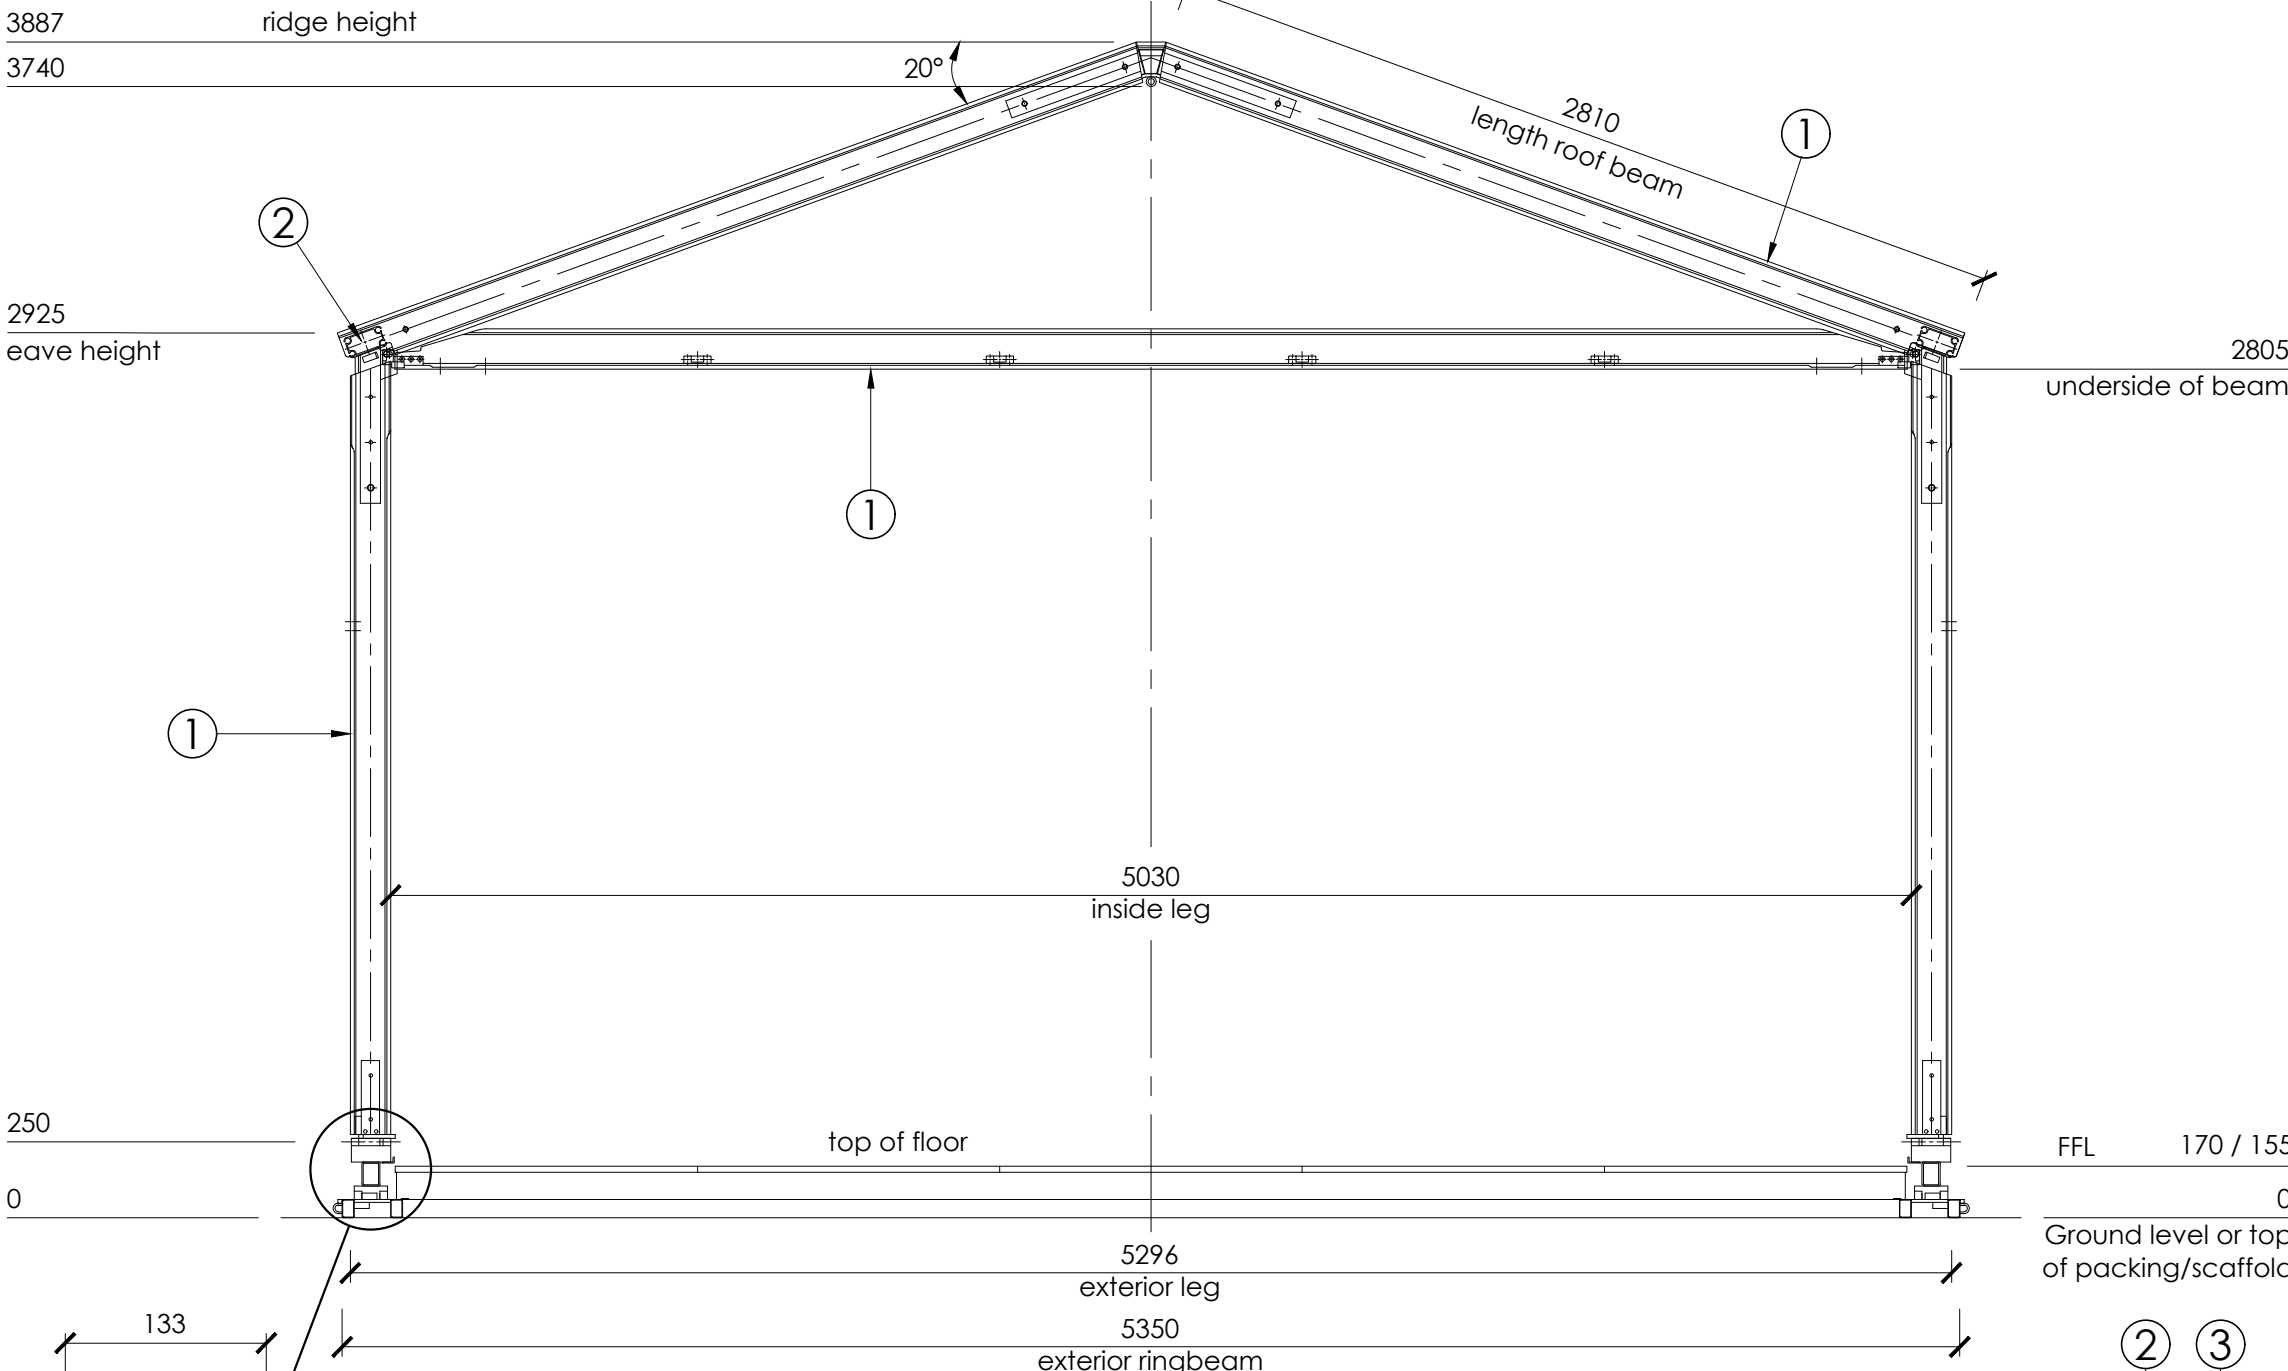


Eave height 2.92m
 Ridge height 3.88m
 Length roof beam 2.81m
 Bay distance 5m


GABLE-END SECTION
 Scale: 1:25

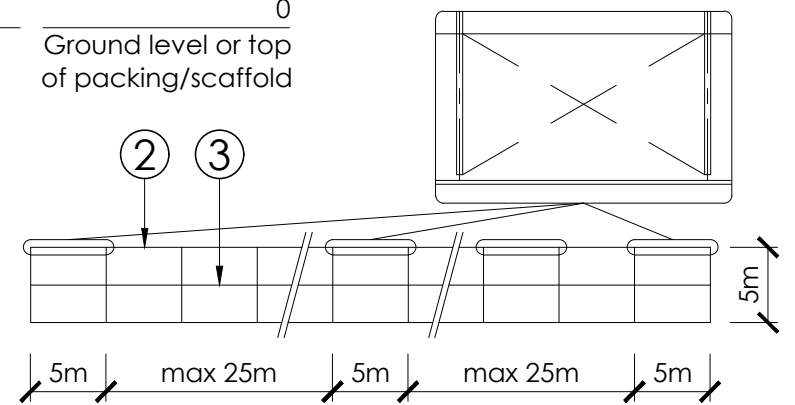

WIND BRACINGS
 Scale: 1:500

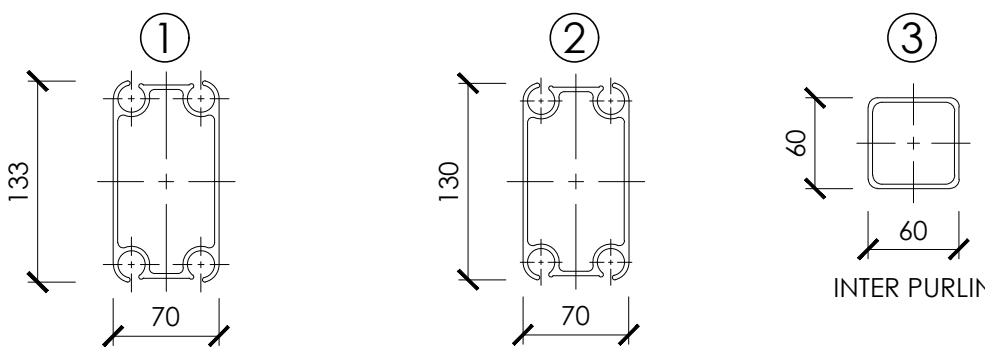

SUPPORT DETAILS
 Scale: 1:5

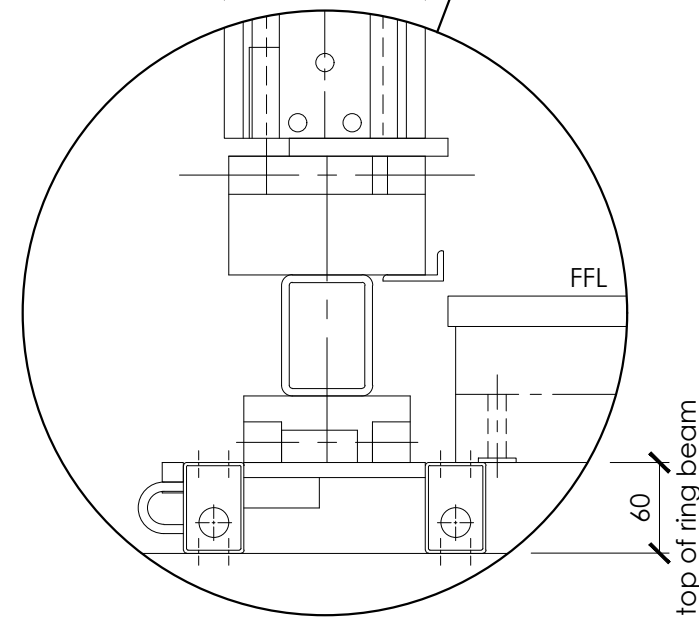

Drawing Title	
5M ALU HALL 2.9M EAVE HEIGHT GABLE SECTION DETAIL	
Customer	

REV	DATE	AMENDMENTS

Needingworth Road St. Ives Cambridgeshire PE27 3ND Tel : 01480 468888 Fax : 01480 462888	Drawn Julie S Scale 1:25@A3	Date Checked	Drawing Number vel3707	Rev
--	--------------------------------	-----------------	---------------------------	-----