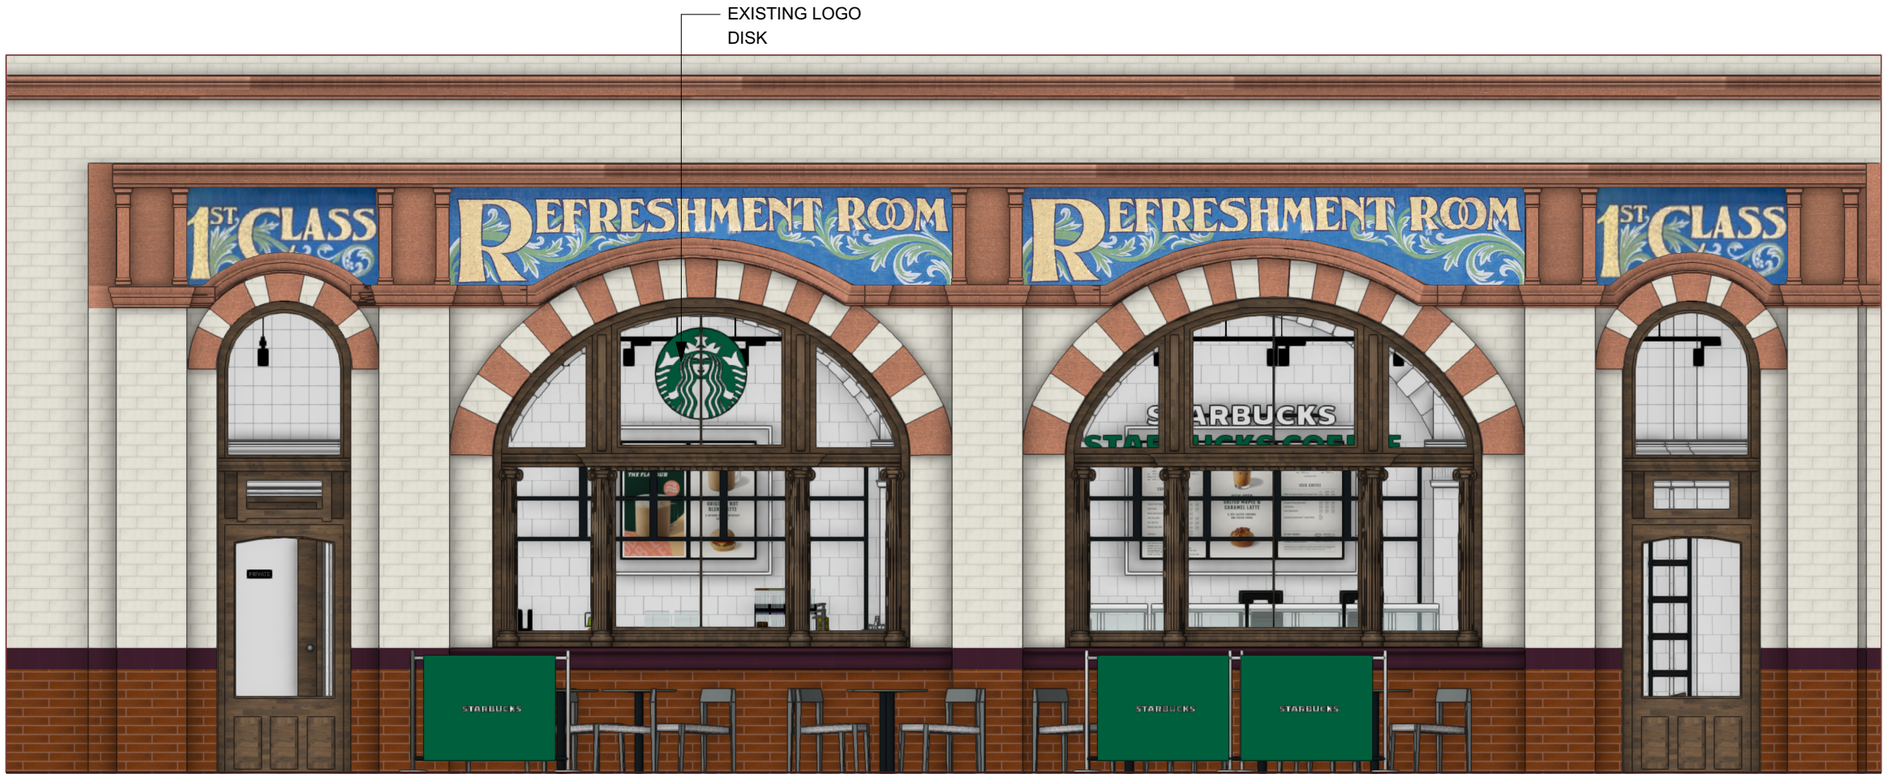


1 EXISTING MAIN ENTRANCE ELEVATION
1:50

0 .5 1 1.5M
1:50

SCHEMATIC ONLY - NOT INTENDED FOR CONSTRUCTION

© 2015 STARBUCKS COFFEE COMPANY

STARBUCKS COFFEE COMPANY

BUILDING 7 CHISWICK PARK
566 CHISWICK HIGH ROAD
LONDON W4 5YG

DRAWINGS AND SPECIFICATIONS ARE CONFIDENTIAL AND SHALL REMAIN THE SOLE PROPERTY OF STARBUCKS CORPORATION, WHICH IS THE OWNER OF THE COPYRIGHT IN THIS WORK. THEY SHALL NOT BE REPRODUCED (IN WHOLE OR IN PART), SHARED WITH THIRD PARTIES OR USED IN ANY MANNER ON OTHER PROJECTS OR EXTENSIONS TO THIS PROJECT WITHOUT THE PRIOR WRITTEN CONSENT OF STARBUCKS CORPORATION. THESE DRAWINGS AND SPECIFICATIONS ARE INTENDED TO EXPRESS DESIGN INTENT FOR A PROTOTYPICAL STARBUCKS STORE (WHICH IS SUBJECT TO CHANGE AT ANYTIME) AND DO NOT REFLECT ACTUAL SITE CONDITIONS. NEITHER PARTY SHALL HAVE ANY OBLIGATION NOR LIABILITY TO THE OTHER (EXCEPT STATED ABOVE) UNTIL A WRITTEN AGREEMENT IS FULLY EXECUTED BY BOTH PARTIES.

STARBUCKS TEMPLATE VERSION EMEA 2019_01

EVOLVE ARCHITECTURE

THIS DRAWING IS A DESIGN DEVELOPMENT DOCUMENT. SITE SPECIFIC MODIFICATIONS MADE UNDER THE RESPONSIBLE CHARGE OF EVOLVE ARCHITECTURE WILL BE REQUIRED PRIOR TO USING THIS DOCUMENT FOR BIDDING, PERMITTING, OR CONSTRUCTION.

PROJECT NAME:
MANCHESTER VICTORIA STATION

PROJECT ADDRESS:
UNITED KINGDOM
MANCHESTER VICTORIA STATION
VICTORIA STATION APPROACH, M3 1WY

STORE #	**000000**
PROJECT #	**63563-004**
PLAYBOOK FORMAT	**CAFE**
INITIAL ISSUE DATE	01/02/24
DESIGN MANAGER	TARALYN WESTMORE
PROJECT DESIGNER	ADRIANA GIALDINI
CHECKED BY	NAME

REVISION SCHEDULE

REV	DATE	BY	DESCRIPTION

SHEET TITLE:
Existing Elevation

SCALE: AS SHOWN (@A3)

SD3