
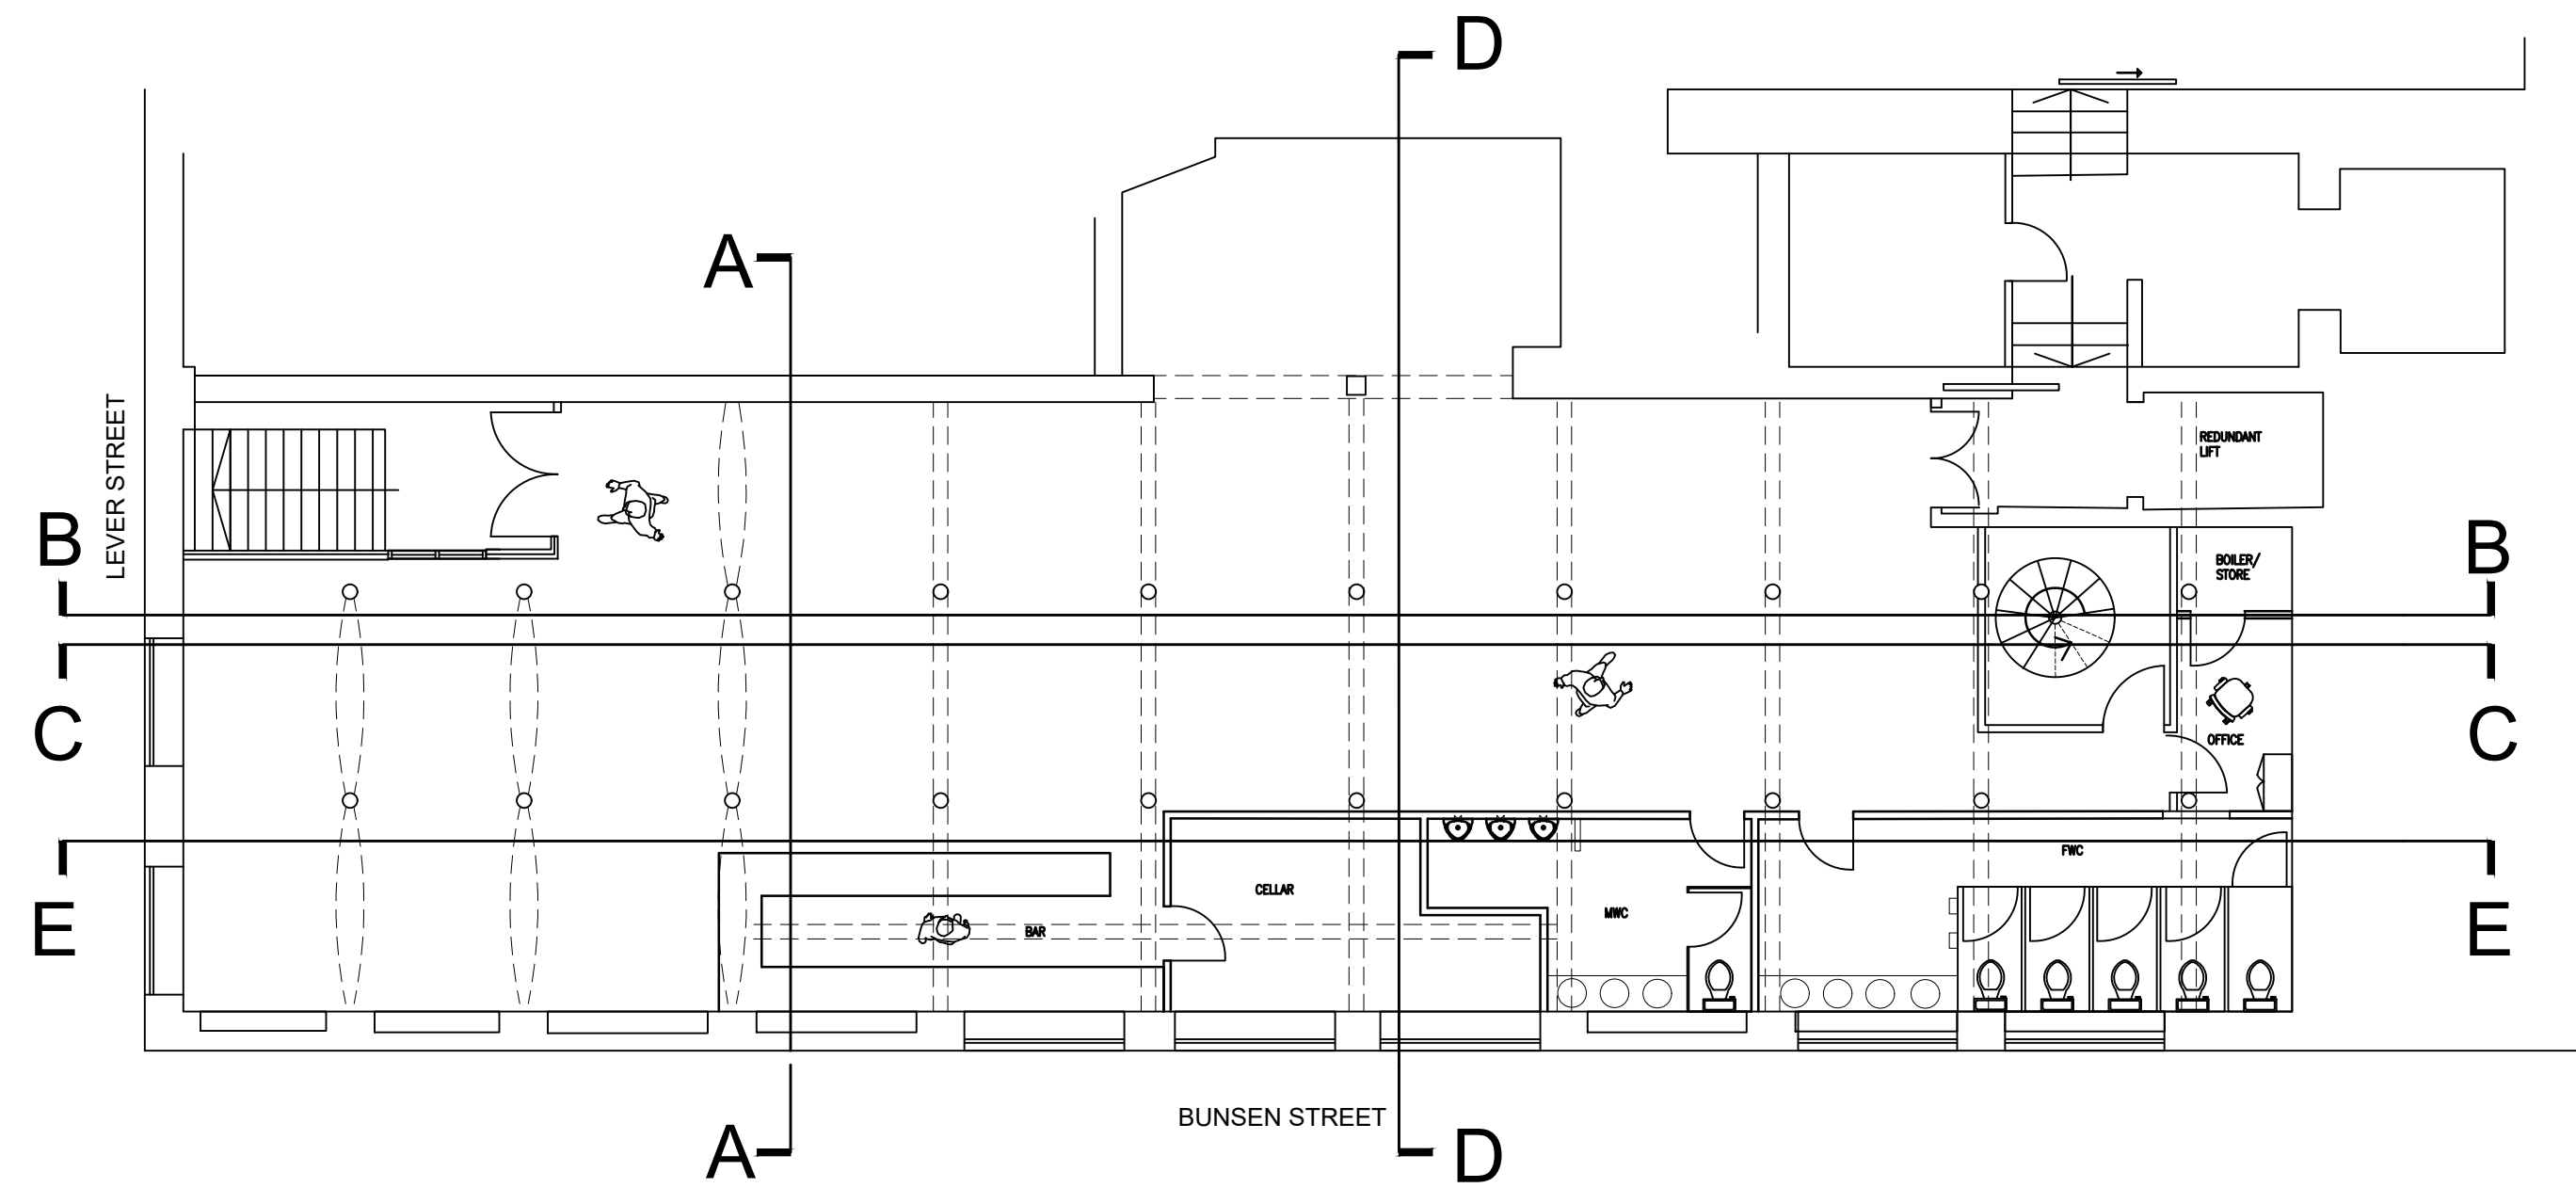


NOTE:DO NOT SCALE FROM THIS DRAWING.ALL DIMENSIONS TO BE CHECKED ON SITE.TO BE READ IN CONJUNCTION WITH ALL RELEVANT CONSULTANTS DOCUMENTATION

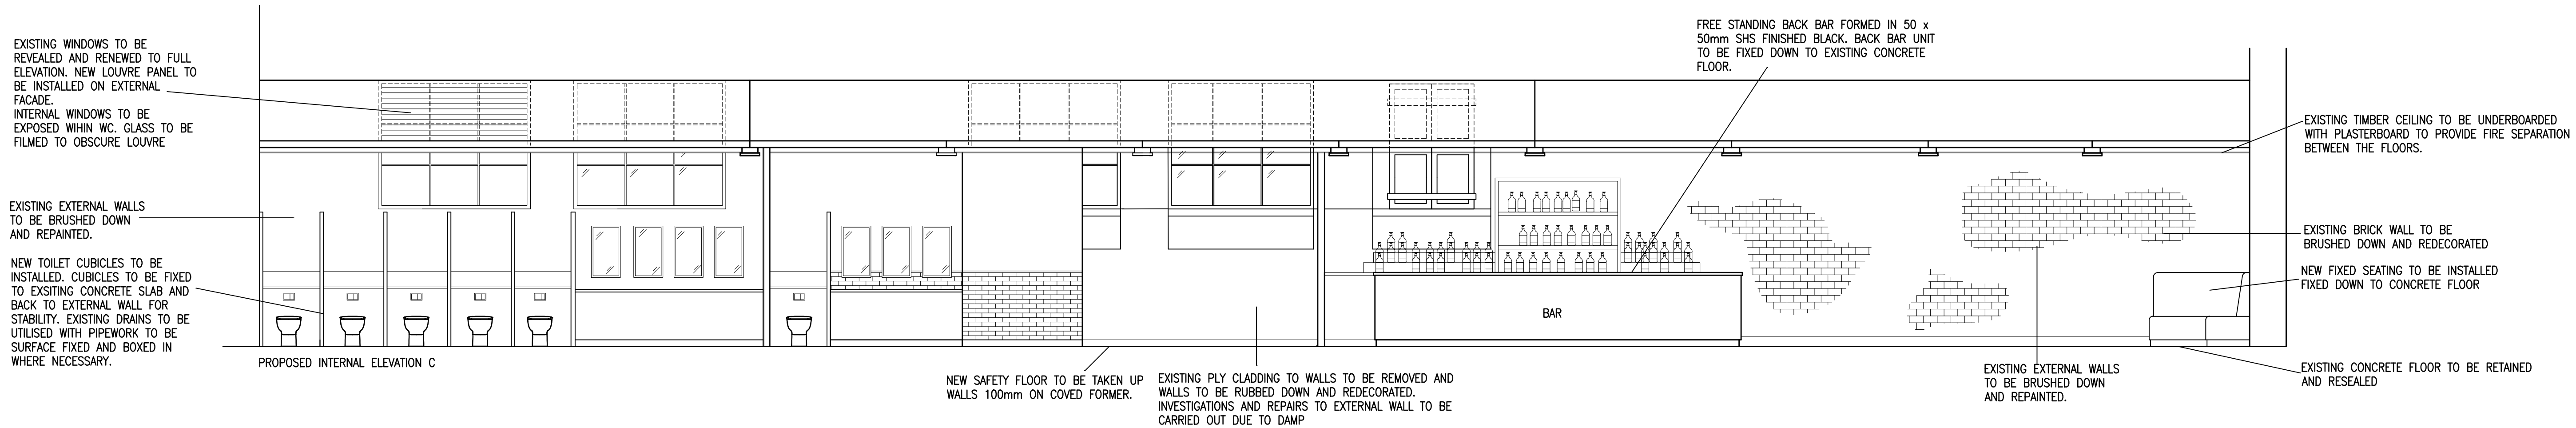

REVISIONS:
XXX

iCatch Design
INTERIOR DESIGN

10 KILWORTH AVENUE
SALE, CHESHIRE
M33 4SE
TEL: 07983 539728
WWW.ICATCHDESIGN.CO.UK

Project
ST JOSEPHS GROUP
BASEMENT LEVEL, 24 LEVER STREET
MANCHESTER

Drawing
PROPOSED SECTION E-E

Date JULY 2024 Drawn By SS Scale 1:50@A1

Drawing Status PLANNING Drawing No. 0209-16 Rev No. -

Existing Sections E-E
Scale 1:50 @ A1

REFERENCE PLAN 1:100 @ A1