




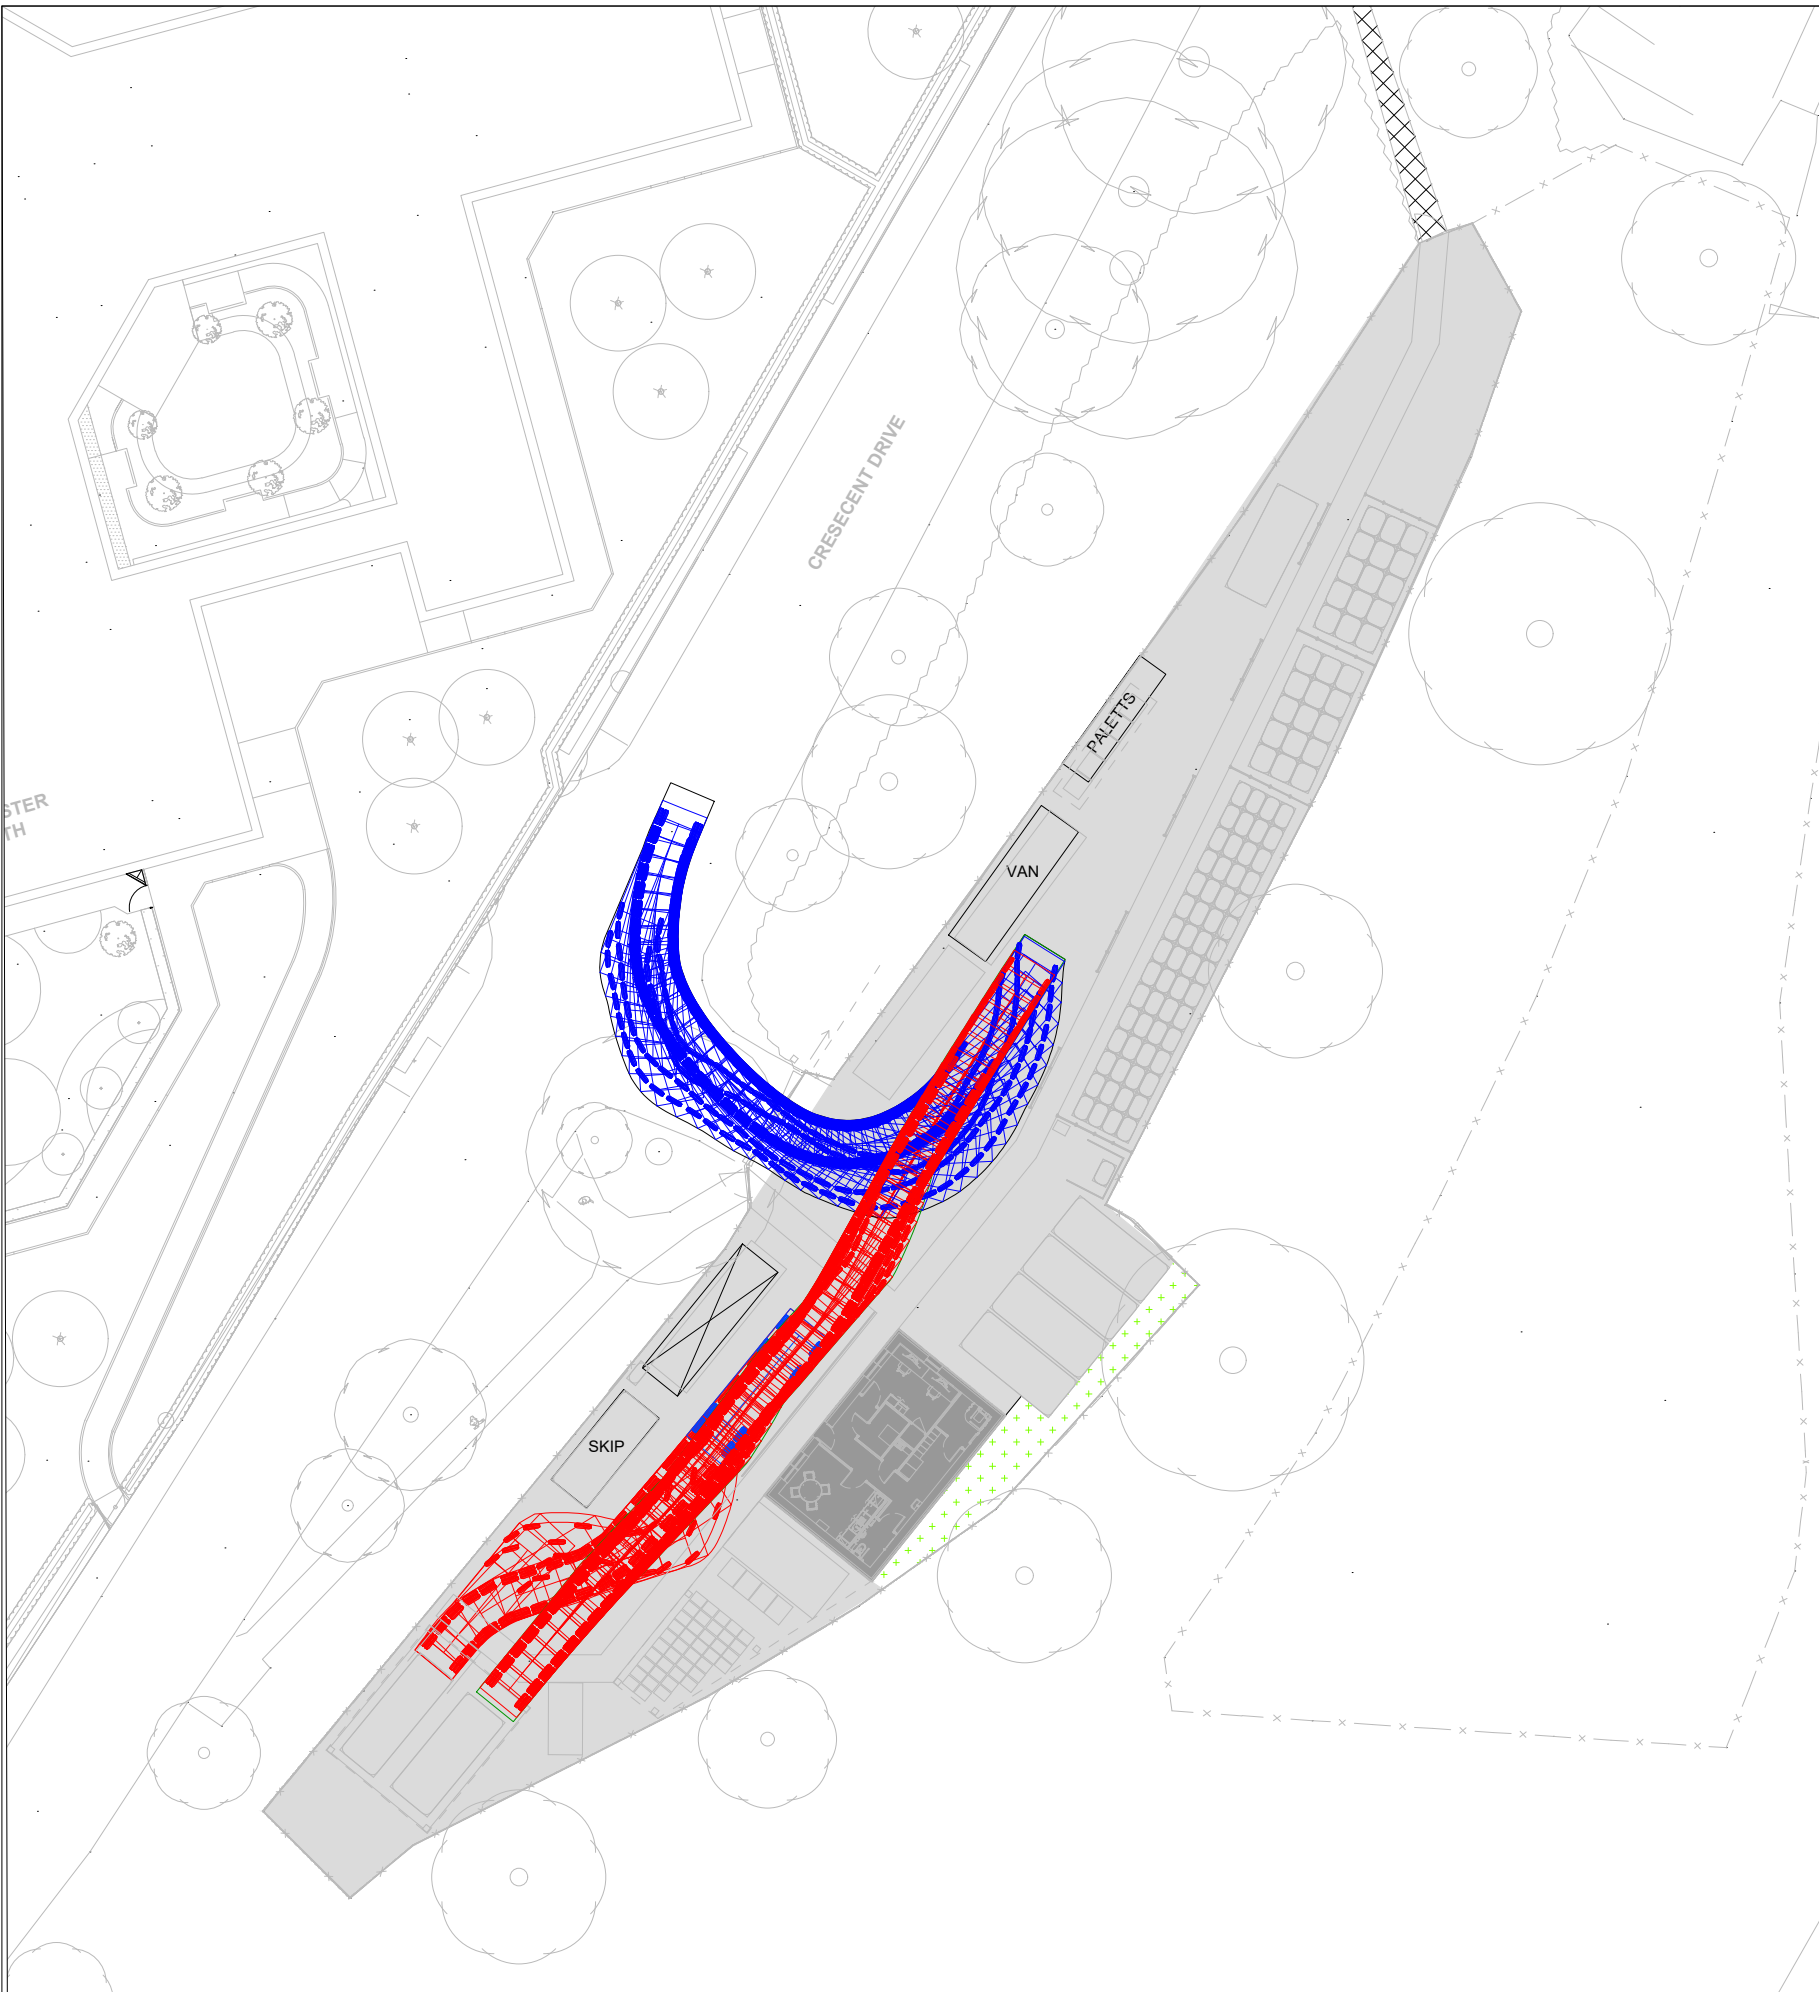


WASTE COMPACTORS - VEHICLE
DROP OFF AND REMOVAL

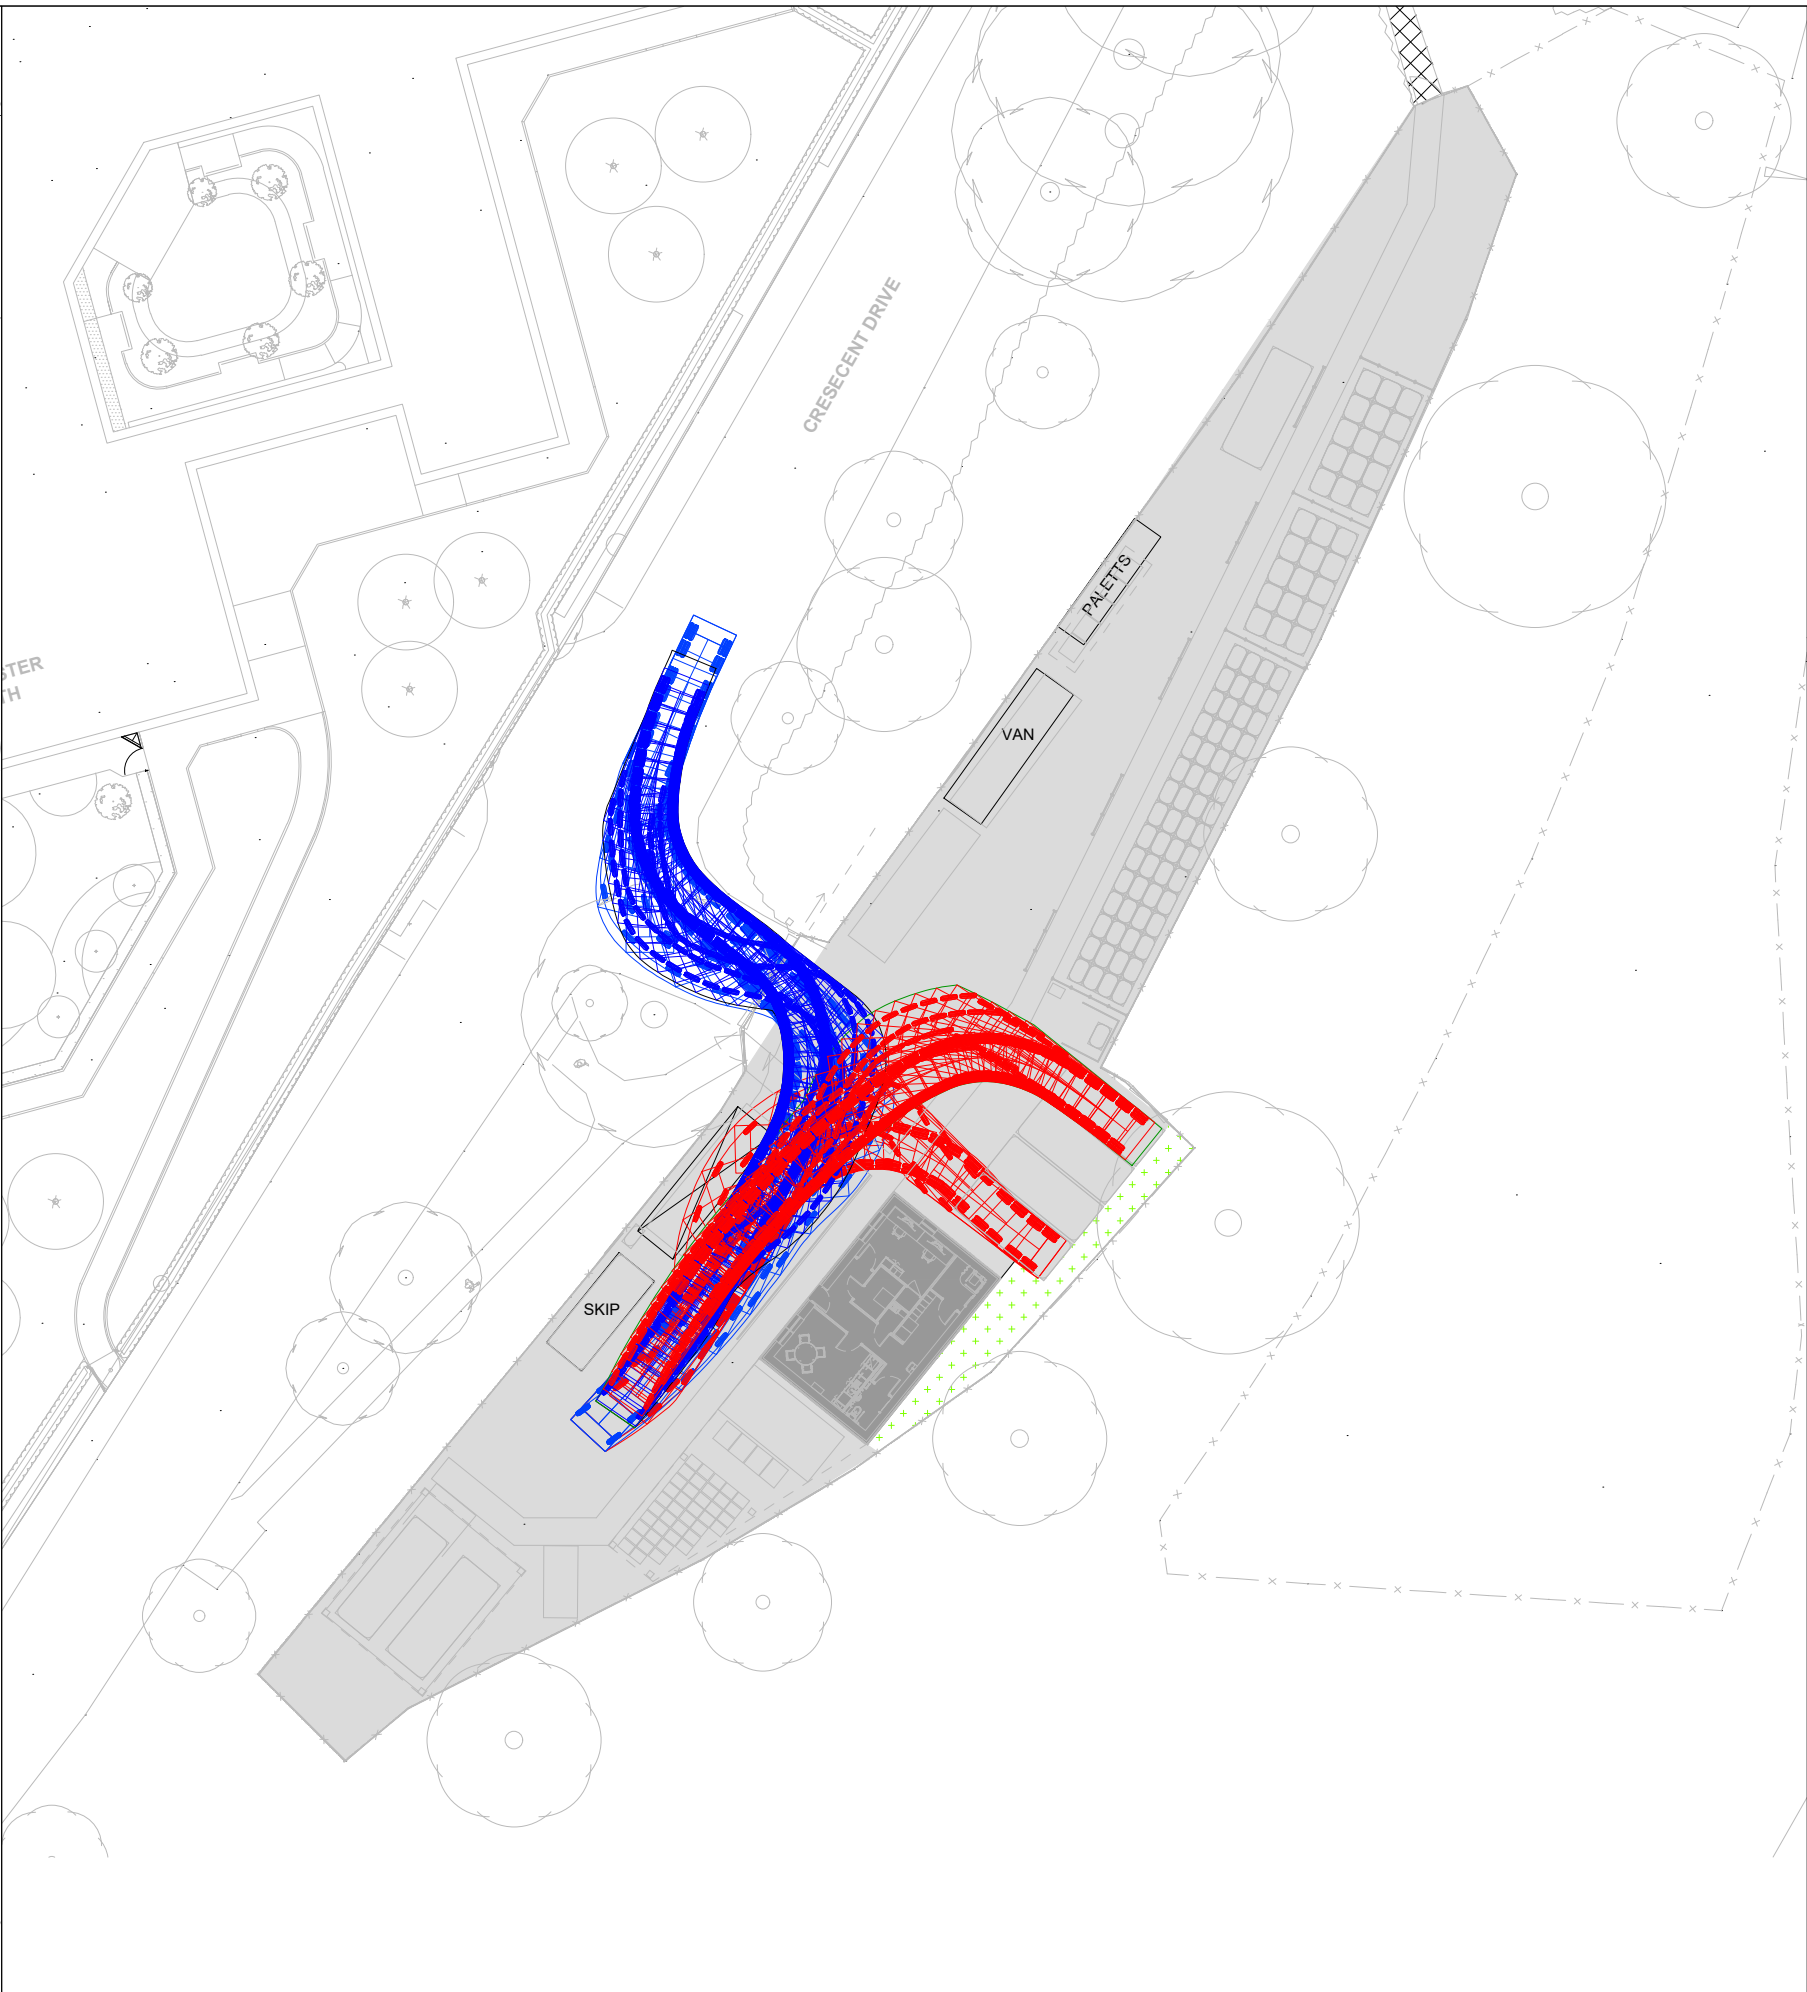


STORAGE CONTAINER
DROP OFF AND REMOVAL

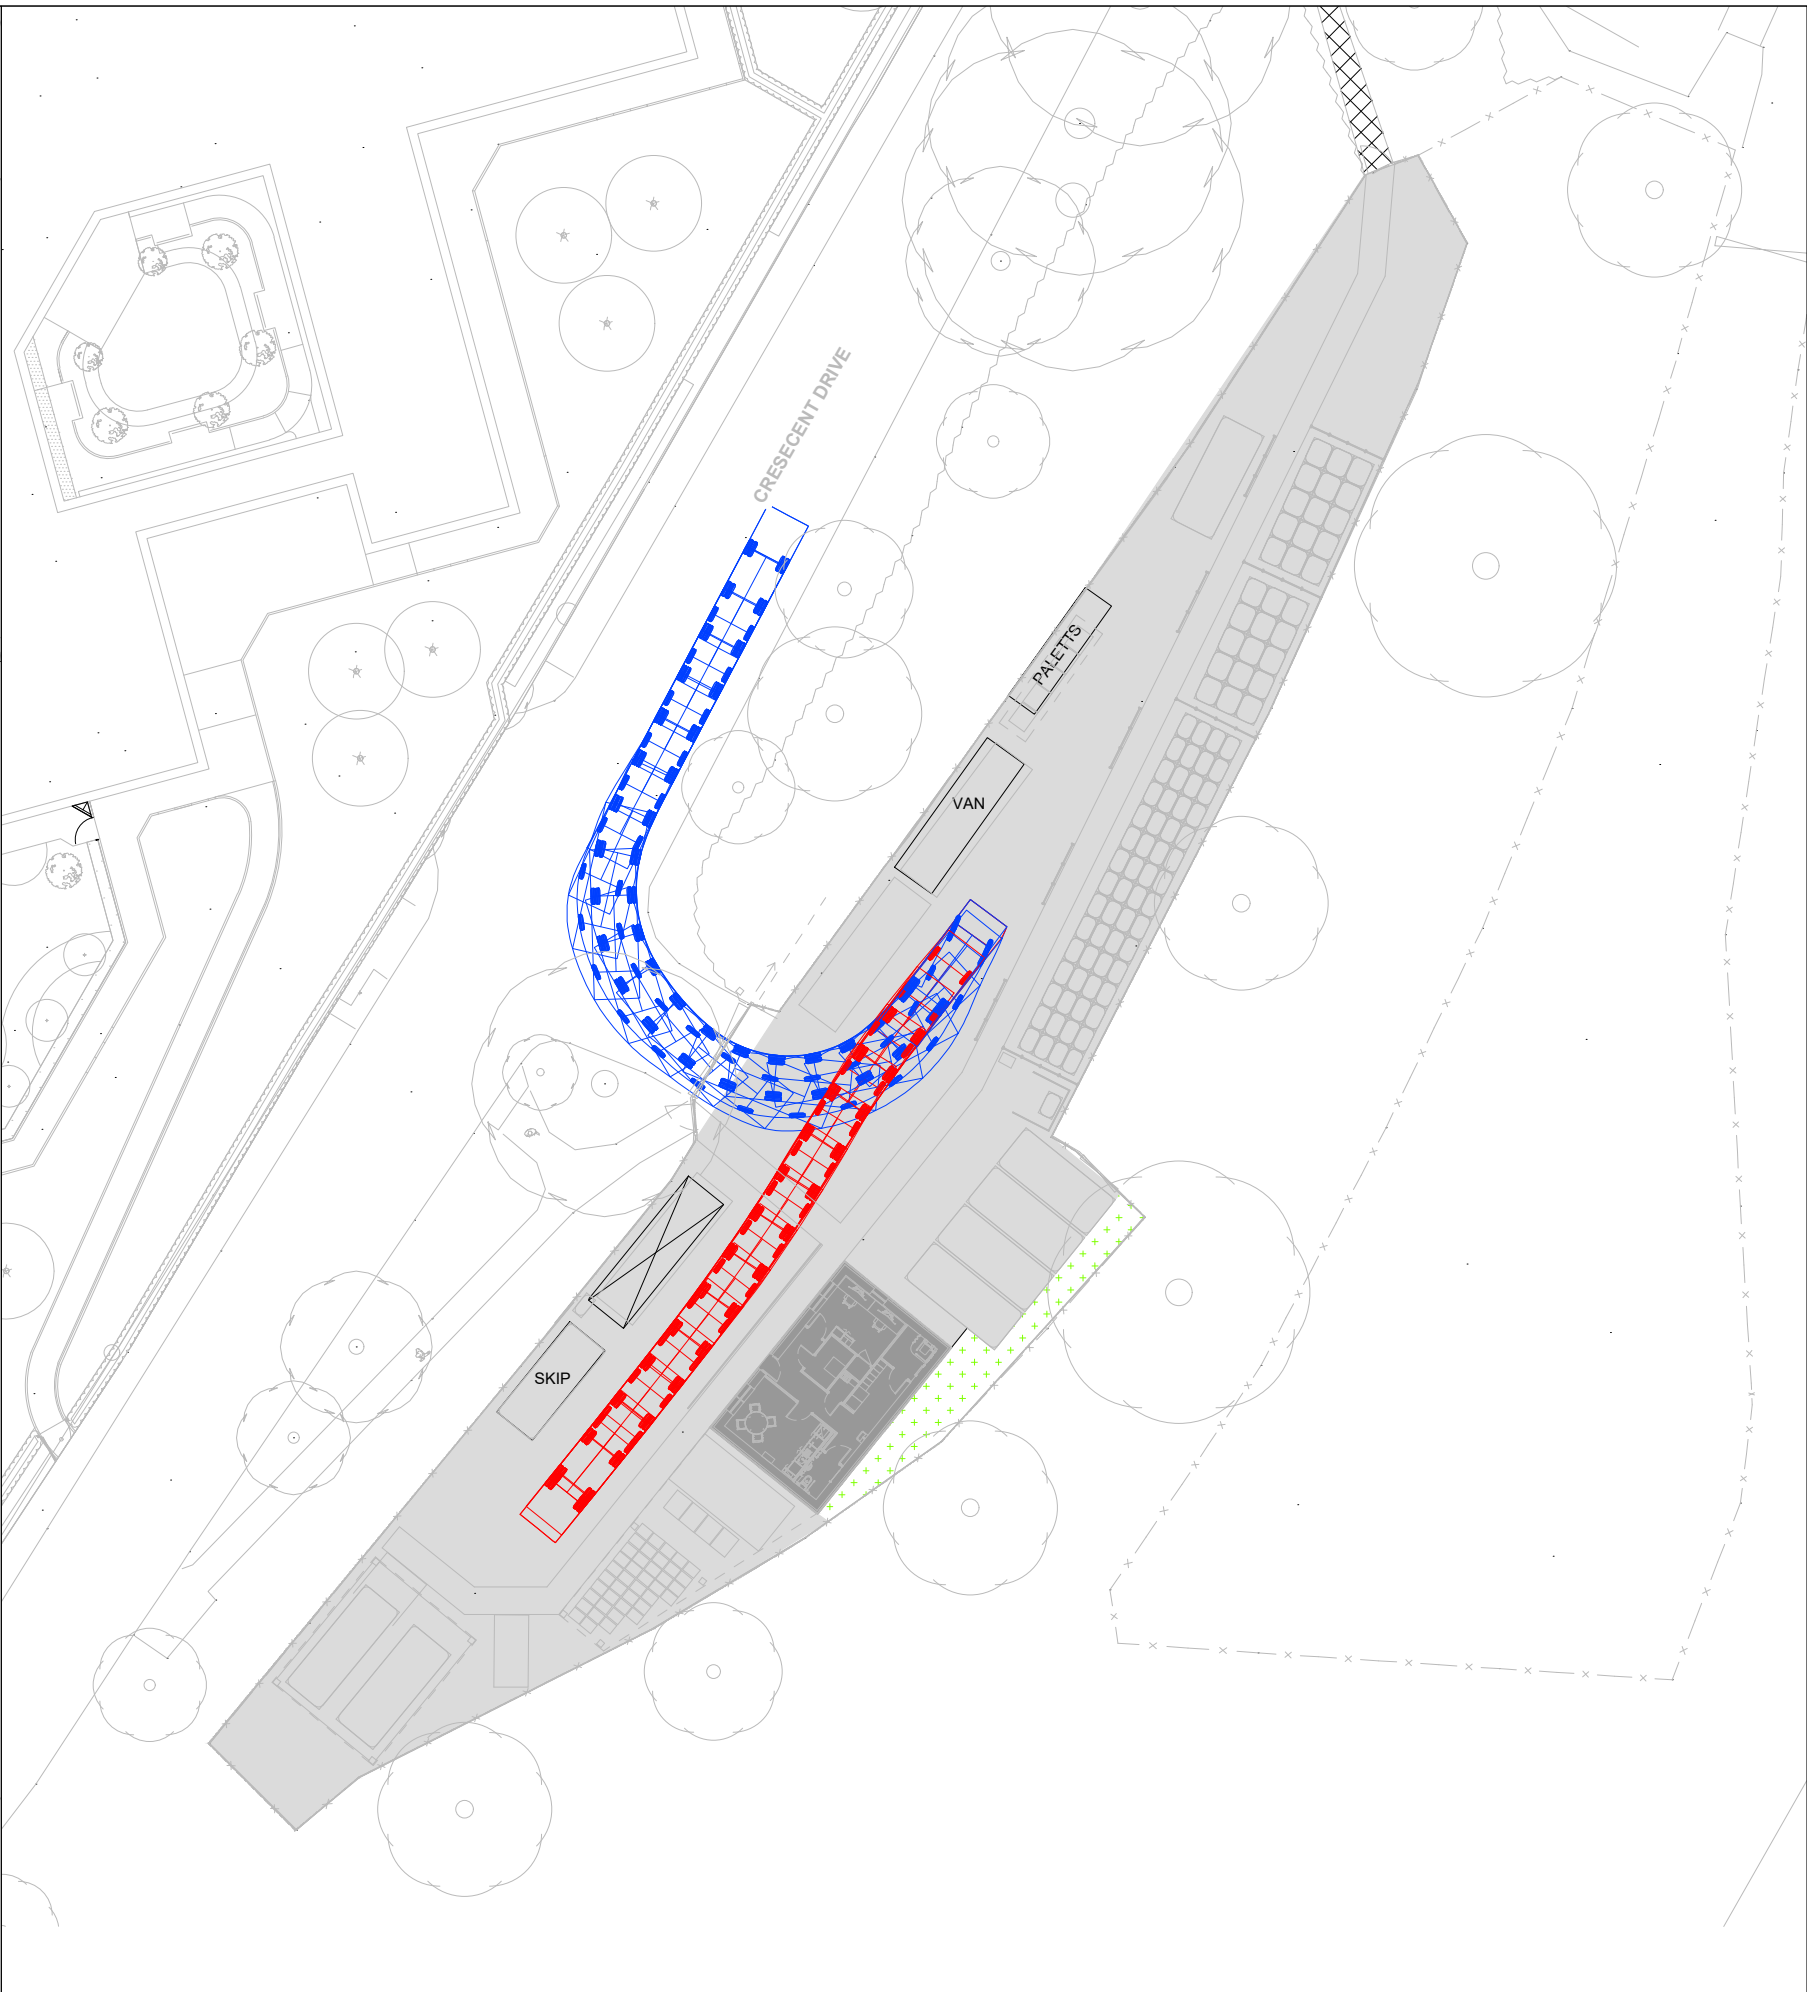


REFUSE VEHICLE
FOR BIN COLLECTION

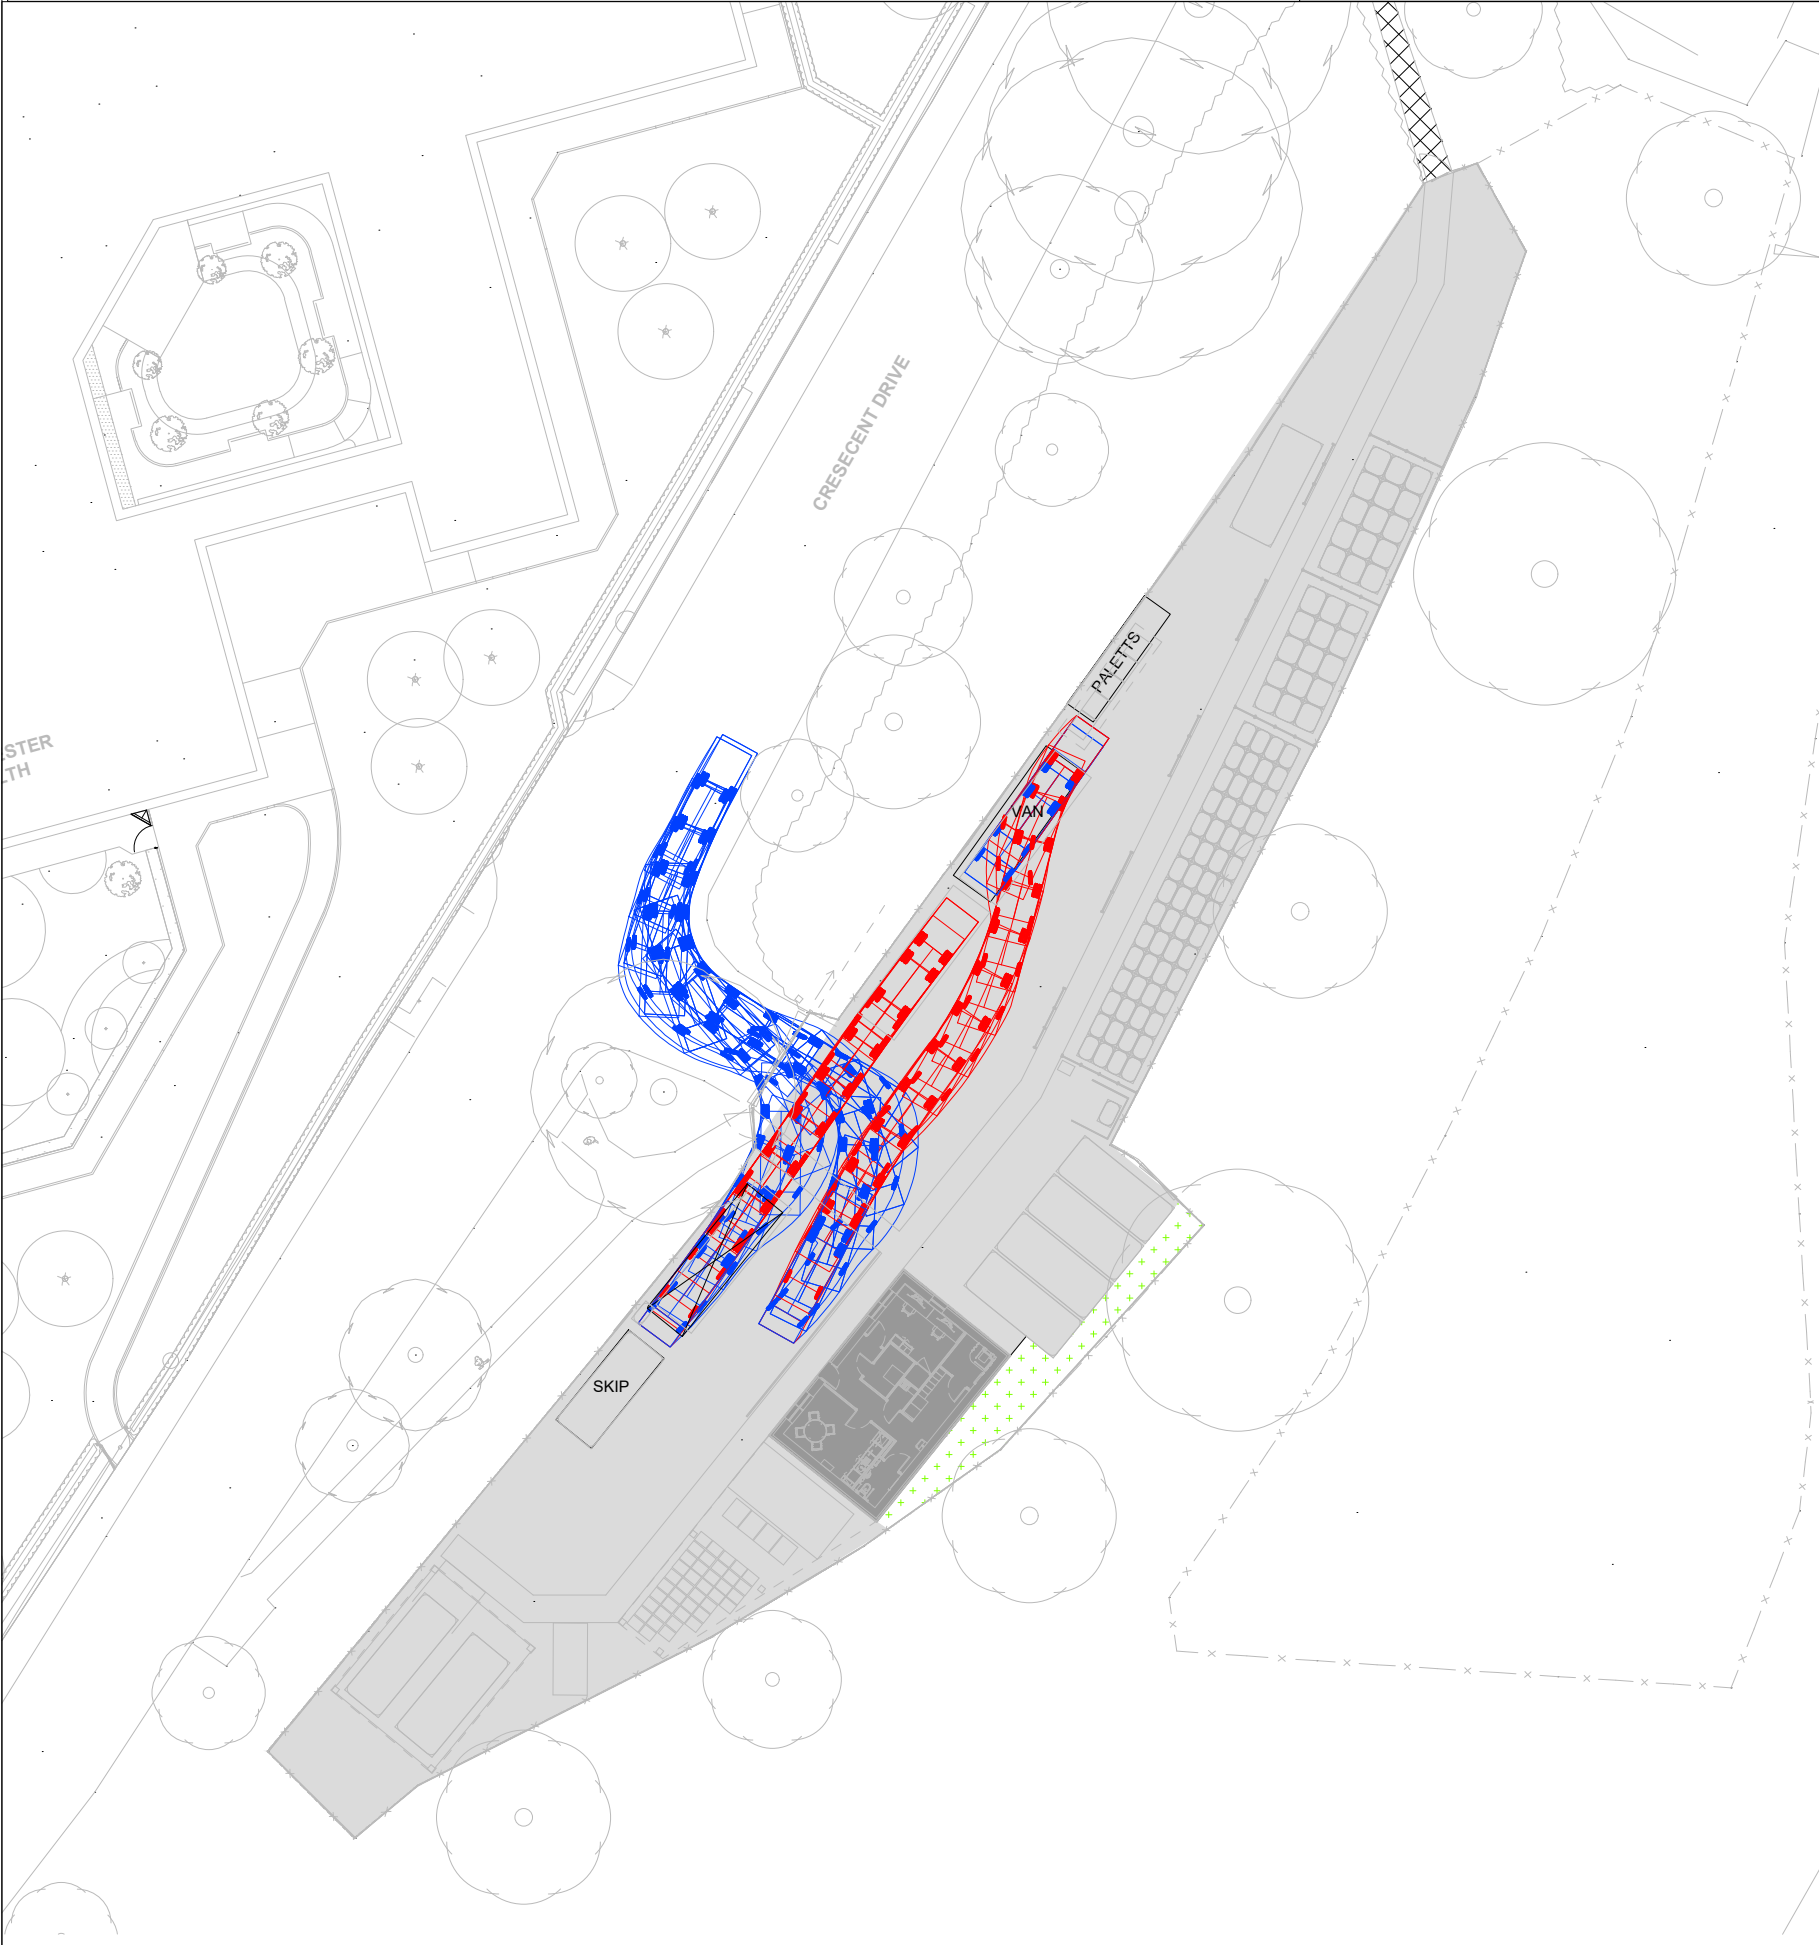

BOX VAN ENTERING AND PARKING

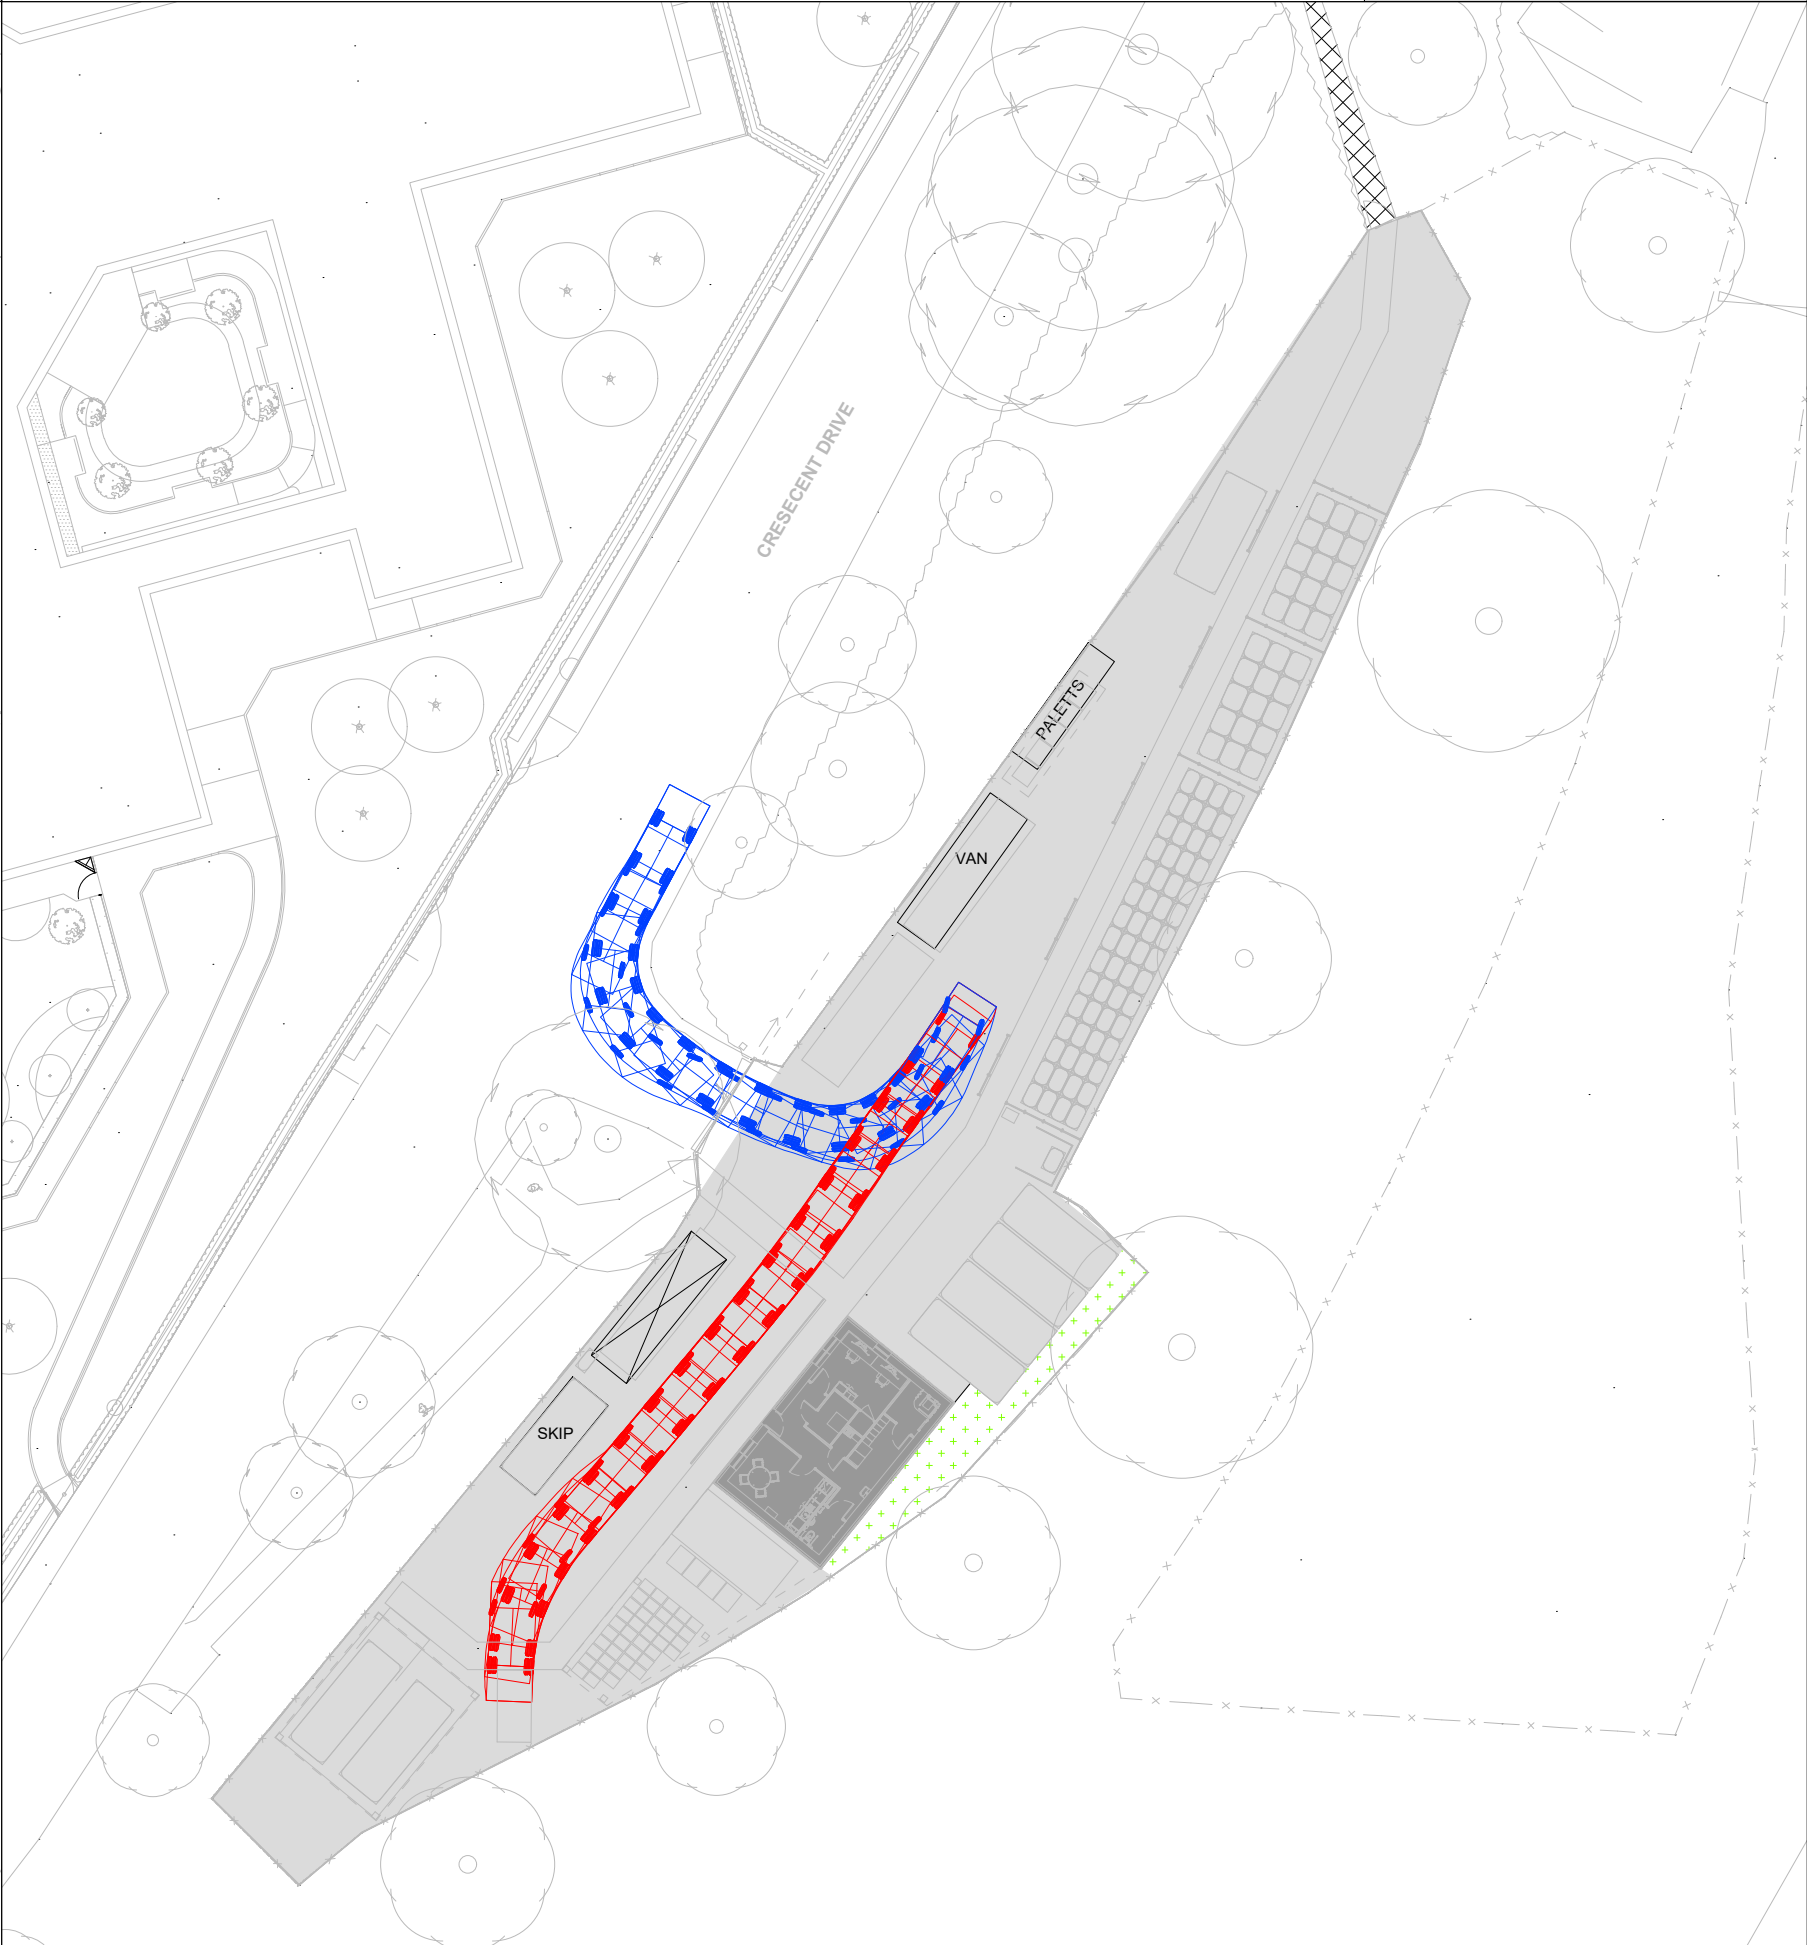


SMALL SKIP DROP OFF AND
REMOVAL

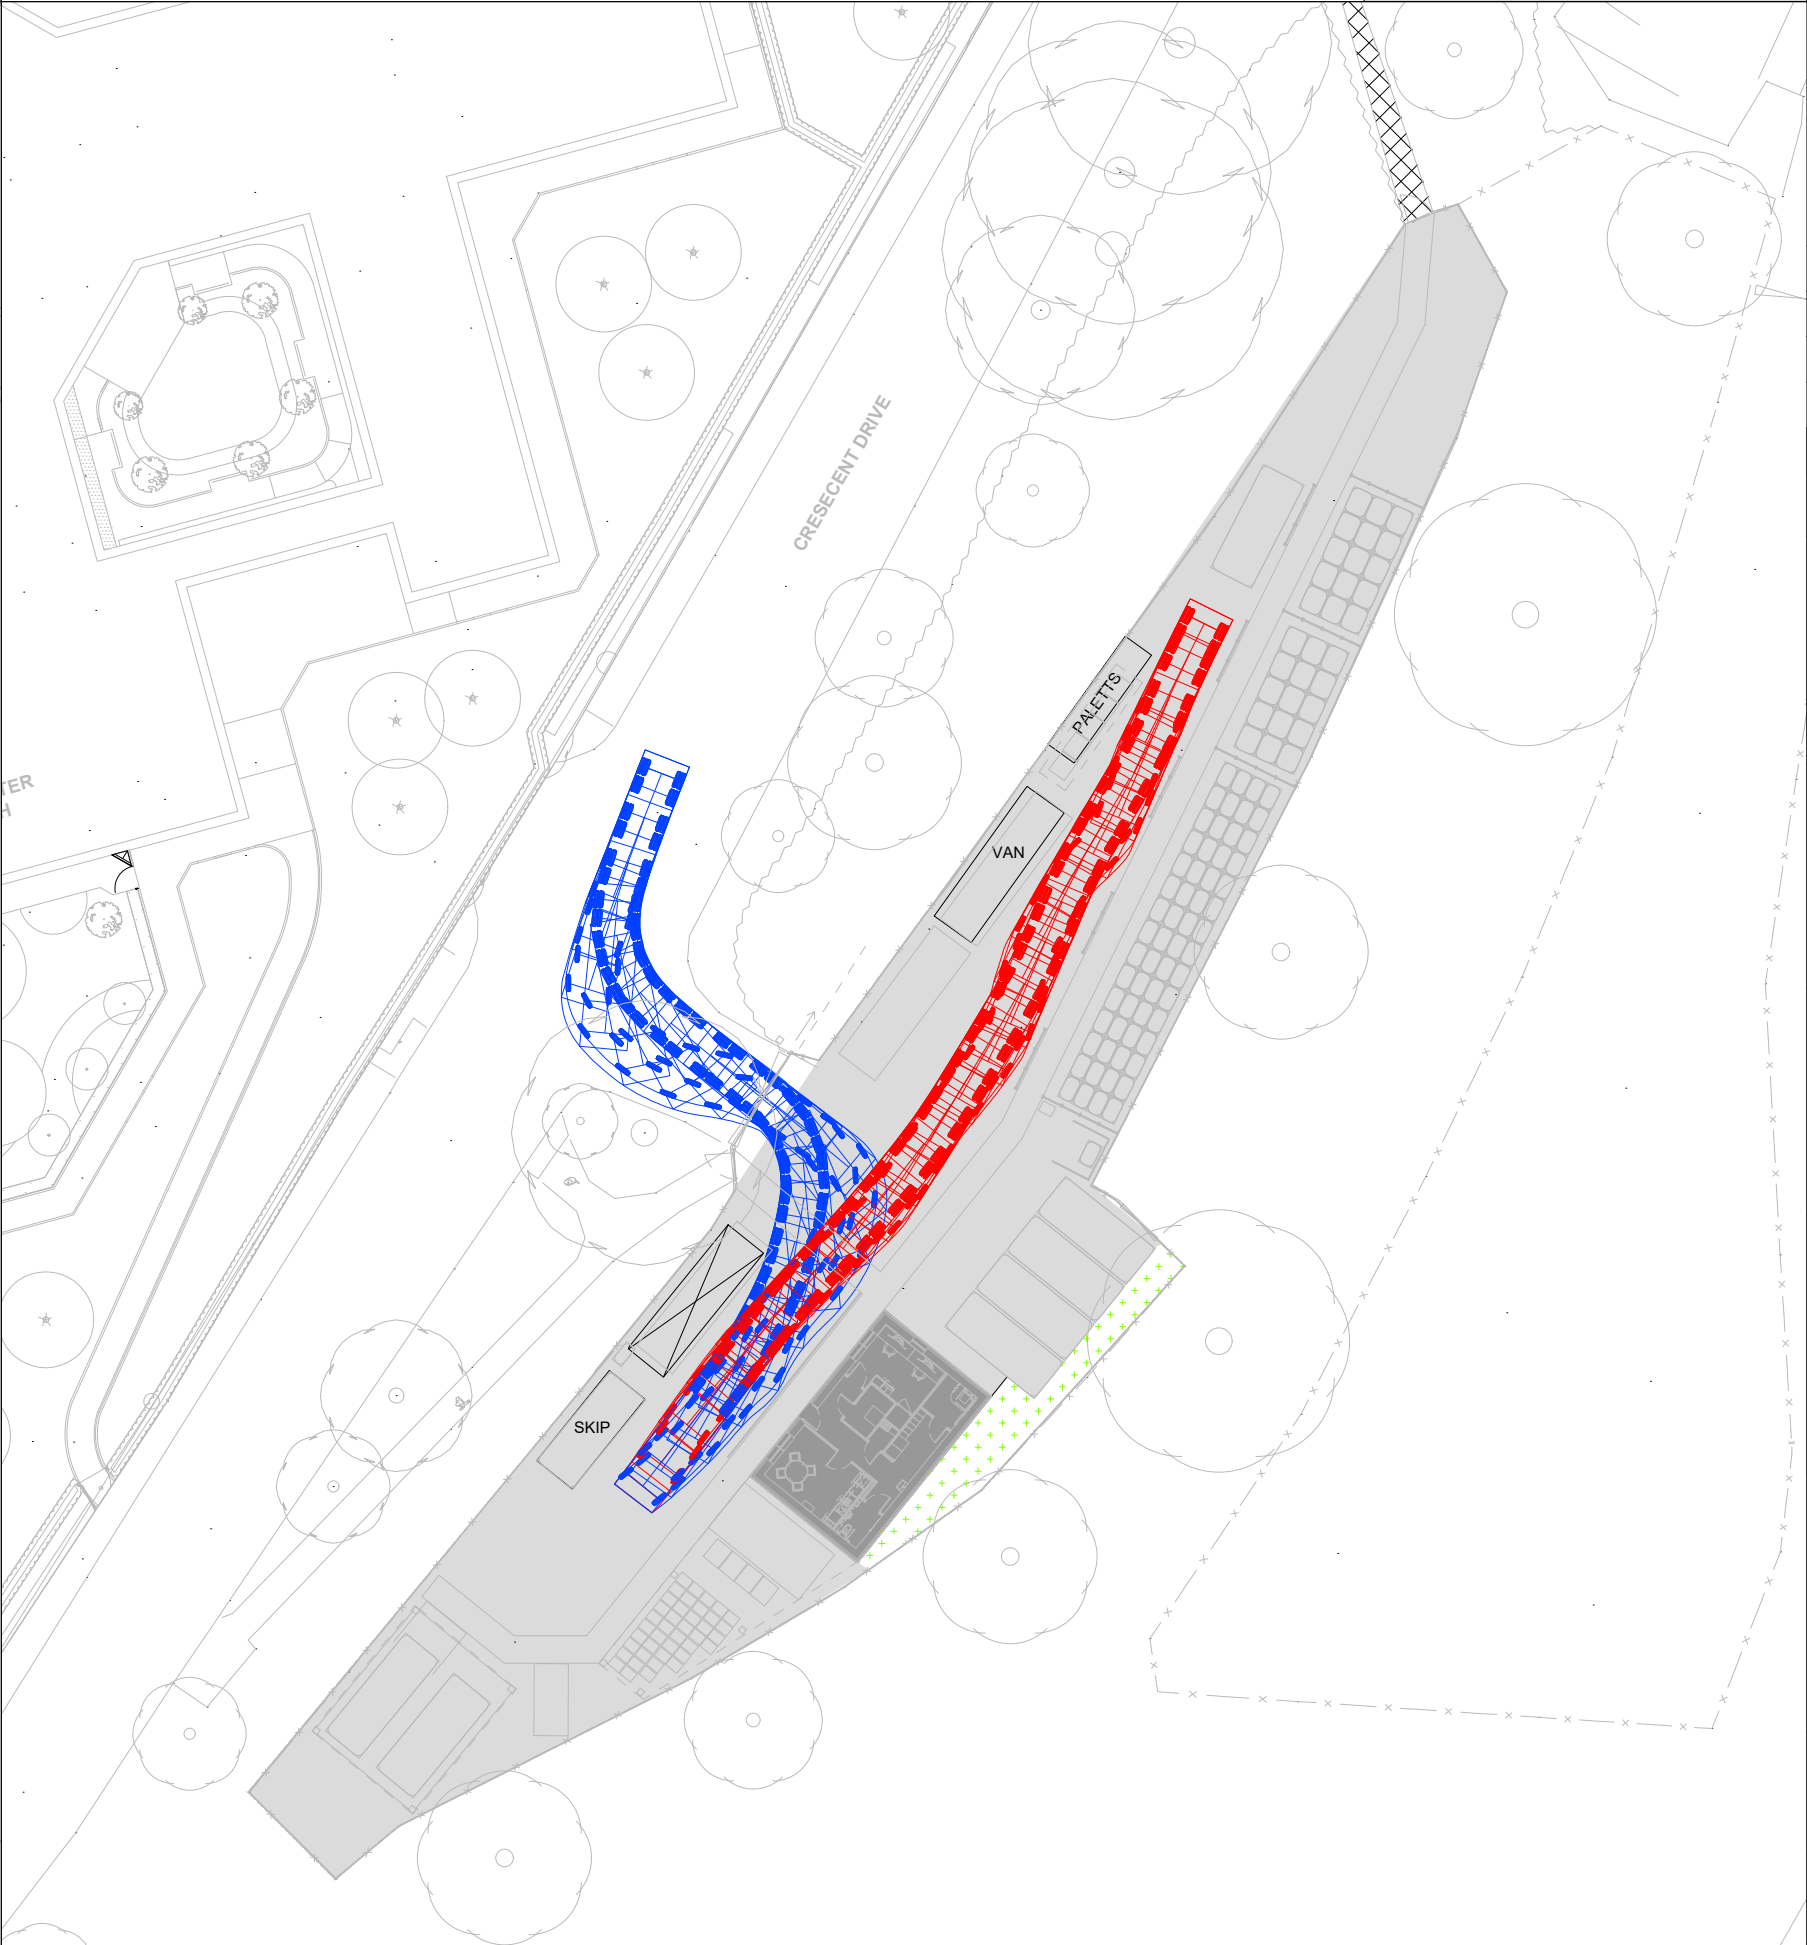


SKIP DROP OFF AND REMOVAL
/ BIN COLLECTION


- Notes:
- All dimensions are to be checked on site before the commencement of works. Any discrepancies are to be reported to the Architect & Engineer for verification. Figured dimensions only are to be taken from this drawing.
 - This drawing is to be read in conjunction with all relevant Engineers' and Service Engineers' drawings and specifications.

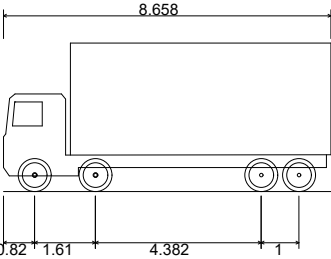

Compactor
Overall Length 8.668m
Overall Width 2.500m
Overall Body Height 3.928m
Min Body Ground Clearance 0.412m
Track Width 2.471m
Lock to lock time 6.00s
Kerb to Kerb Turning Radius 9.500m

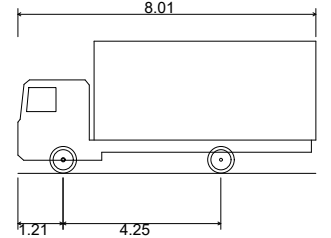

7.5t Box Van
Overall Length 8.010m
Overall Width 2.100m
Overall Body Height 3.555m
Min Body Ground Clearance 0.351m
Track Width 2.064m
Lock to lock time 4.00s
Kerb to Kerb Turning Radius 7.400m

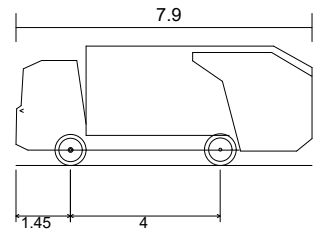

DB32 Refuse Vehicle
Overall Length 7.900m
Overall Width 2.400m
Overall Body Height 3.183m
Min Body Ground Clearance 0.388m
Max Track Width 2.400m
Lock to lock time 6.00s
Kerb to Kerb Turning Radius 9.625m

P5	15.03.23	LAYOUT UPDATED	JM	CF
P4	22.02.23	TRACKING AMENDED	JM	CF
P3	14.02.23	LAYOUT UPDATED	BP	CF
P2	20.12.23	LAYOUT UPDATED	JM	CF
P1	14.12.23	FIRST ISSUE	JM	CF
Rev	Date	Description	By	Ckd

Architect :

SR

Hydrock
Hydrock Consultants Ltd
St Basil's Hall
239 Ashley Road
Hale, Cheshire
WA15 9NE
T +44 (0)161 233 0746
manchester@hydrock.com
www.hydrock.com

Client :

NHS
Manchester University
NHS Foundation Trust

Project Title:

NORTH MANCHESTER GENERAL HOSPITAL

Drawing Title:

VEHICLE TRACKING

Drawing Status:

PRELIMINARY ISSUE

Hydrock Job No:

C32425

Drawn	Checked	Scale @ A1	Date	Issue Date
JM	CF	1:200	14.02.2023	14.12.2023

Drawing Number:	Revision:
32425-HYD-XX-XX-SK-C-0001	P5